




PROPOSED MATERIALS
ROOF: BROWN PLAIN TILES AND
GREY GRP FLAT ROOF
WALLS: ROUGHCAST RENDER AND
RED FACING BRICK TO MATCH

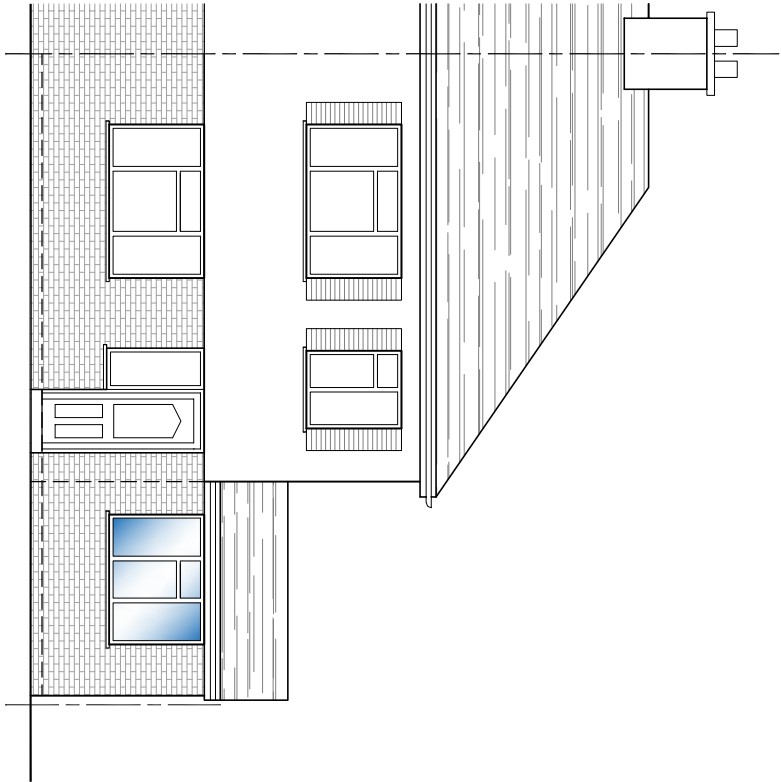


NORTH ELEVATION

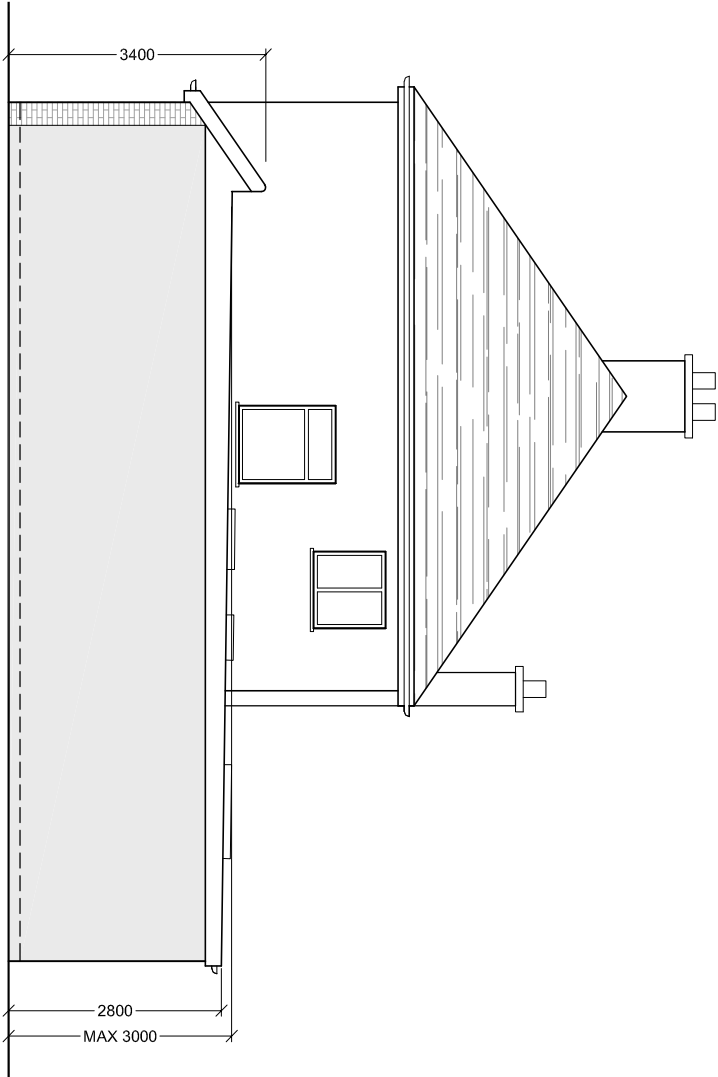

WEST ELEVATION

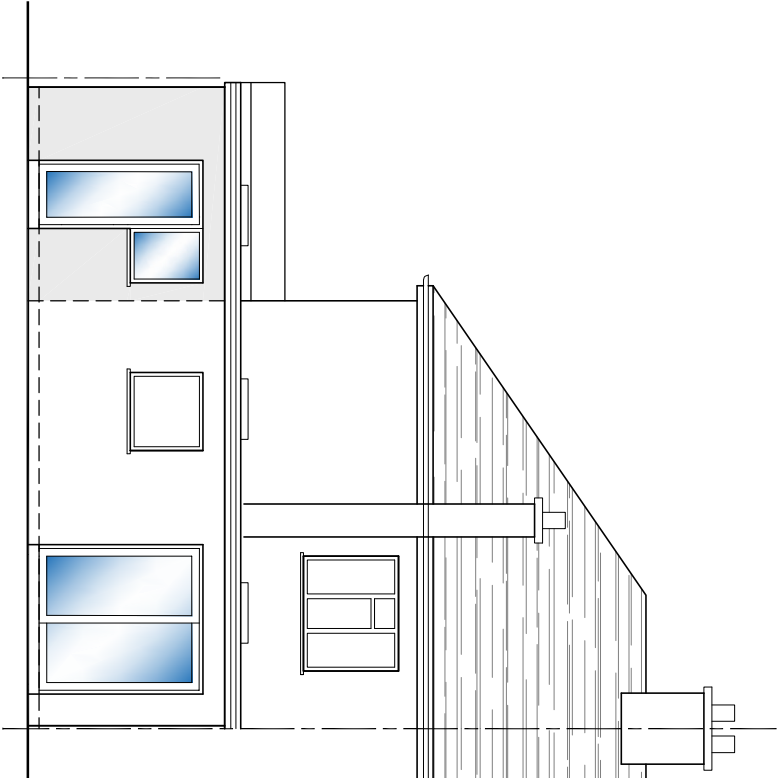

SOUTH ELEVATION

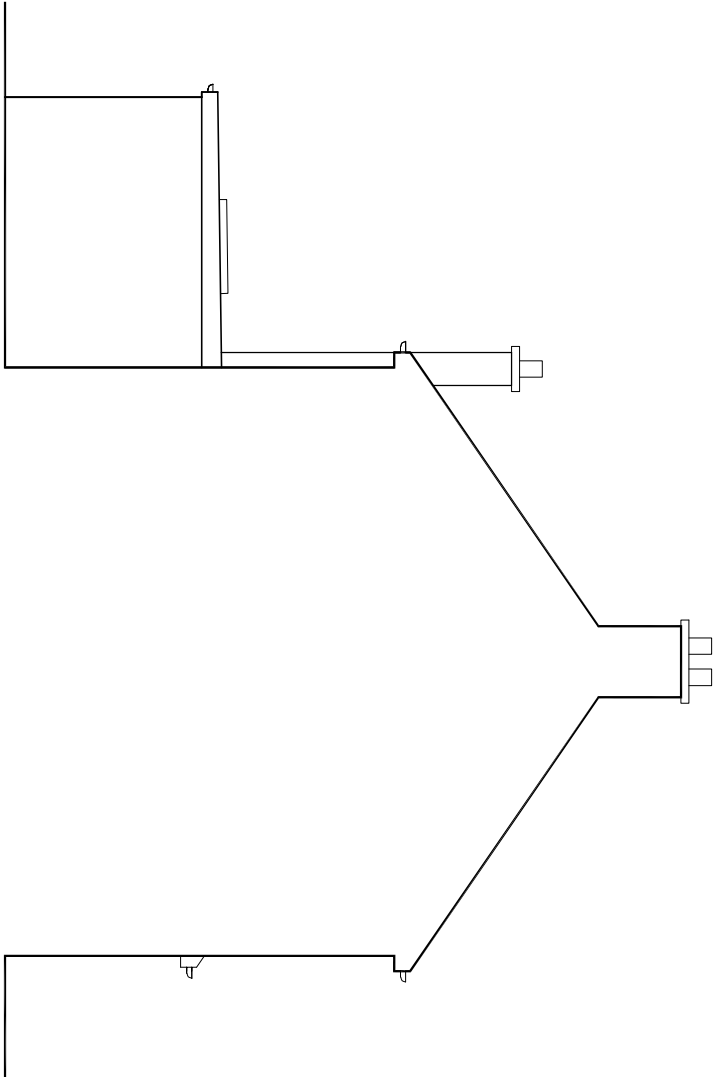

EAST ELEVATION



KITCHEN DOOR		JAN 2022	A
AMENDMENTS		DATE	REV.
Drawings are to be checked and approved by the client before construction. All dimensions are to be in millimetres unless otherwise stated. The client is responsible for ensuring that the drawings are correct and that the construction is in accordance with the drawings. The client is responsible for ensuring that the construction is in accordance with the drawings. The client is responsible for ensuring that the construction is in accordance with the drawings.			



bernard murray design
chartered architect
www.bmarchitecture.co.uk
78 BRIDGE ROAD, UXBRIDGE, MIDDLESEX UB8 3QW
TEL: 07988 477174 EMAIL: BMURRAYDESIGN@YAHOO.CO.UK
PROJECT
3 CROSIER ROAD
ICKENHAM
UB10 8RR

CLIENT
MARTIN POYSER

DRAWING
PROPOSED ELEVATIONS

SCALE		1:100 @ A3	DRAWING NUMBER	REV.
DATE	DEC 2021	BM	1161-8	A
DRAWN				