



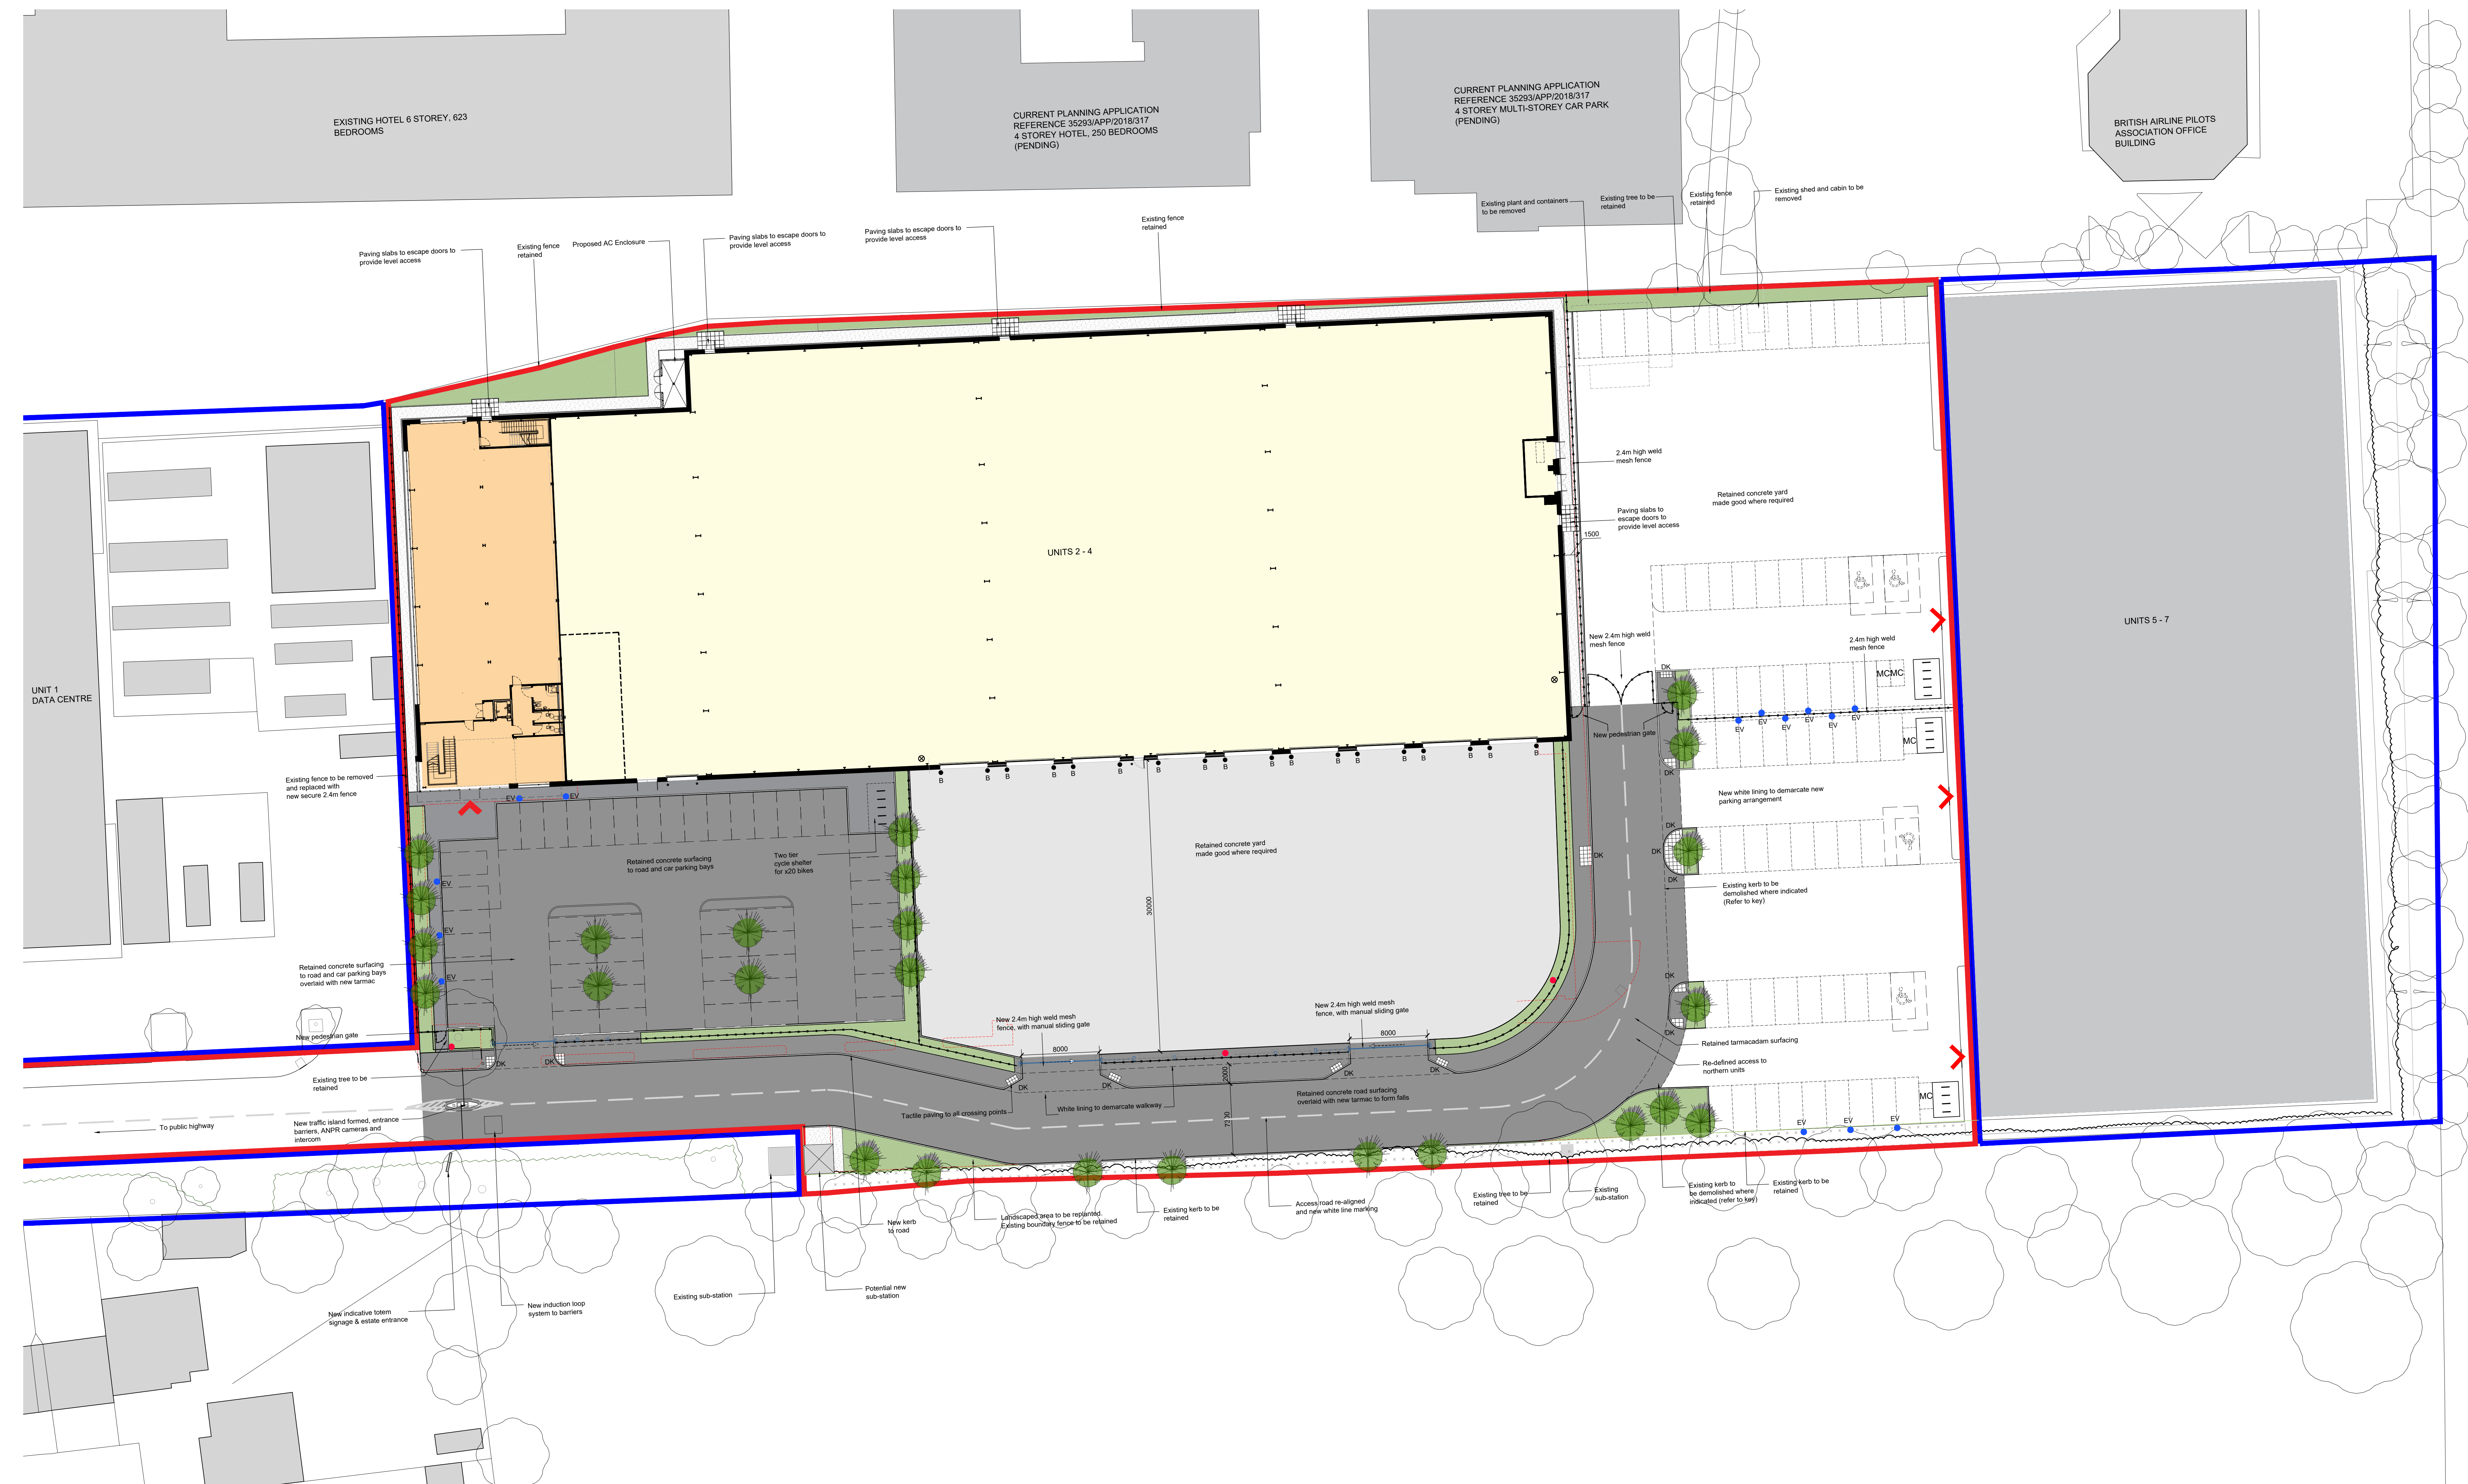

- KEY
- APPLICATION SITE AREA
 - APPLICANT SITE OWNERSHIP
 - 2.4m BLACK WELDMESH FENCE WITH MATCHING GATES
 - EXISTING KERB LINES TO BE DEMOLISHED
 - CYCLE SHELTER WITH PARKING
 - BOLLARDS
 - ELECTRIC VEHICLE CHARGING POINT
 - CCTV POLE
 - DROPPED KERB
 - EXISTING SOFT LANDSCAPE TO BE RE-PLANTED
 - PROPOSED SOFT LANDSCAPE
 - WELL CONSOLIDATED GRAVEL
 - CONCRETE PAVEMENT
 - PROPOSED TARMAC
 - PROPOSED SERVICE YARD
 - EXISTING TREES
 - PROPOSED TREES

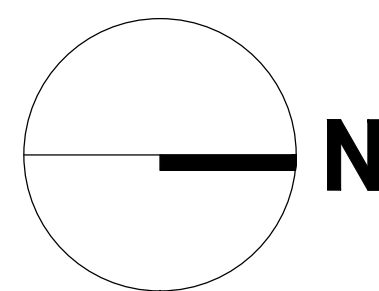

Client:
AIPUT

Project:
AIRPORT GATE
BATH ROAD, HEATHROW

Drawing Title:
SITE LAYOUT

Scale @ A0: 1:250
Checked by: JR
Date: JUL 19
Job No: 11165
Stage: PL 101

Issue Status:
Construction ☐ Preliminary ☐
Information ☐ Approval ☐
Tender ☐
Offices:
Planning Master Planning
Urban Design
Interiors
Landscape
Working London
Milton Keynes
Warsaw

PRC Architecture & Planning

REFURBISHMENT OF EXISTING UNITS 2-4

Internal components, external walls and roof to be demolished. Raised ground floor slab at southern building dock leveler area to be removed.

Steelwork to be retained. New building envelope and core to be re-built.

Externals to be removed and redesigned with new materials and signage. Access road to be realigned and a increase in soft landscaping

PARKING SPACES PROVIDED (UNITS 2-4)			
UT	CAR SPACES	CYCLE SPACES	CHARGING POINT
2-4	50	20	10
5	33	10	6
6	18	8	6
7	18	8	6

APPLICATION SITE OWNERSHIP - 3.73 A / 1.51 Ha

APPLICANT OWNERSHIP - 7.19 A / 2.91 Ha

0 5 10 15 20 25m
Scale 1:250