



NOTE:
EXISTING SINGLE PHASE 100A SUPPLY TO BE UPGRADED TO
3 PHASE 100A SUPPLY WITHIN MK5 CABINET. EXISTING BT &
TX EQUIPMENT TO BE RELOCATED WITHIN MK5 CABINET

Antenna Aperture ID	Proposed 4G/5G Bearing	Operator: Shared/ EE/H3G
A1	0°	H3G
A2	0°	EE
A3	0°	EE/H3G
A4	0°	EE/H3G
B1	120°	H3G
B2	120°	EE
B3	120°	EE/H3G
B4	120°	EE/H3G
C1	240°	H3G
C2	240°	EE
C3	240°	EE/H3G
C4	240°	EE/H3G

NOTES:
1. ALL DIMENSIONS IN MM UNLESS OTHERWISE NOTED.

Master:	MBNL / EE / H3G:	Project:	Purpose of Issue:	Issue:
M002	MBNL	T&A	Planning	B
Date:	21/02/2020	Revision / Upgrade Description:		
Drawn:	K. Naveen	Site Location Change		
Checked:	T. Clifford			
Approved:	M. Venner			
Master:	MBNL / EE / H3G:	Project:	Purpose of Issue:	Issue:
M001	MBNL	T&A	Planning	A
Date:	01/08/2019	Revision / Upgrade Description:		
Drawn:	R. Manikandan	First Issue		
Checked:	T. Clifford			
Approved:	M. Venner	ACQ		



Hutchison 3G UK Limited
Star House, 20 Grenfell Road
Maidenhead, SL6 1EH
Tel: 01628 765 500
Fax: 01628 765 501

H3G Base Station Information line:
0845 6043000
Available 8am-8pm Monday to Friday



Hatfield Business Park
Hatfield
Hertfordshire
AL10 9BW

Tel: 01707 315000
Fax: 01707 319001



Mobile Broadband Network Limited
Sixth Floor, Thames Tower, Station Road, Reading, RG1 1LX



UNIT E3 PITTS CLEAVE INDUSTRIAL ESTATE, TAVISTOCK, DEVON, PL19 0PW
sales@beaconcomms.co.uk

Tel: +44 (0)1822 610610


Site Name:	HUME WAY		
Site ID:	732715		
Address:	HUME WAY RUISLIP HILLINGDON LONDON HA4 8DY		
Title:	215 MAX CONFIGURATION SITE PLAN - SHEET 1		
Project:	T & A		
Purpose of Issue:	GENERAL ARRANGEMENT		
EE Cell ID:	MBNL Cell ID:	3UK Cell ID:	
70284	HGN032	HA0072	
Master Drawing No:			Issue:
732715_HGN032_70284_HA0072_M002			B

SITE CAPACITY & LEAD OPERATOR			
A	B	C	LEAD
HS2	HS2	HS2	H3G

LAMP POST
BT MANHOLE
LMC CABINET ON CONCRETE BASE
TO BE REMOVED
13.7m HIGH PHASE 4 MONOPOLE ON
ROOT FOUNDATION TO BE REMOVED
WRAP-AROUND DIPLEXER CABINET AT BASE OF
MONOPOLE ON CONCRETE BASE TO BE REMOVED
VRE CABINET WITH MKII UCU'S ON CONCRETE BASE
TO BE REMOVED
HUAWEI BTS3900A STACKED CABINET
ON CONCRETE BASE TO BE REMOVED
POGONA CABINET ON CONCRETE BASE
TO BE REMOVED
BT MANHOLES
BT CABINET

ELEVATION A

PROPOSED MAX CONFIGURATION SITE PLAN

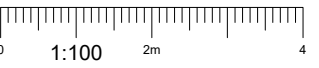

100mm

50mm

10mm