


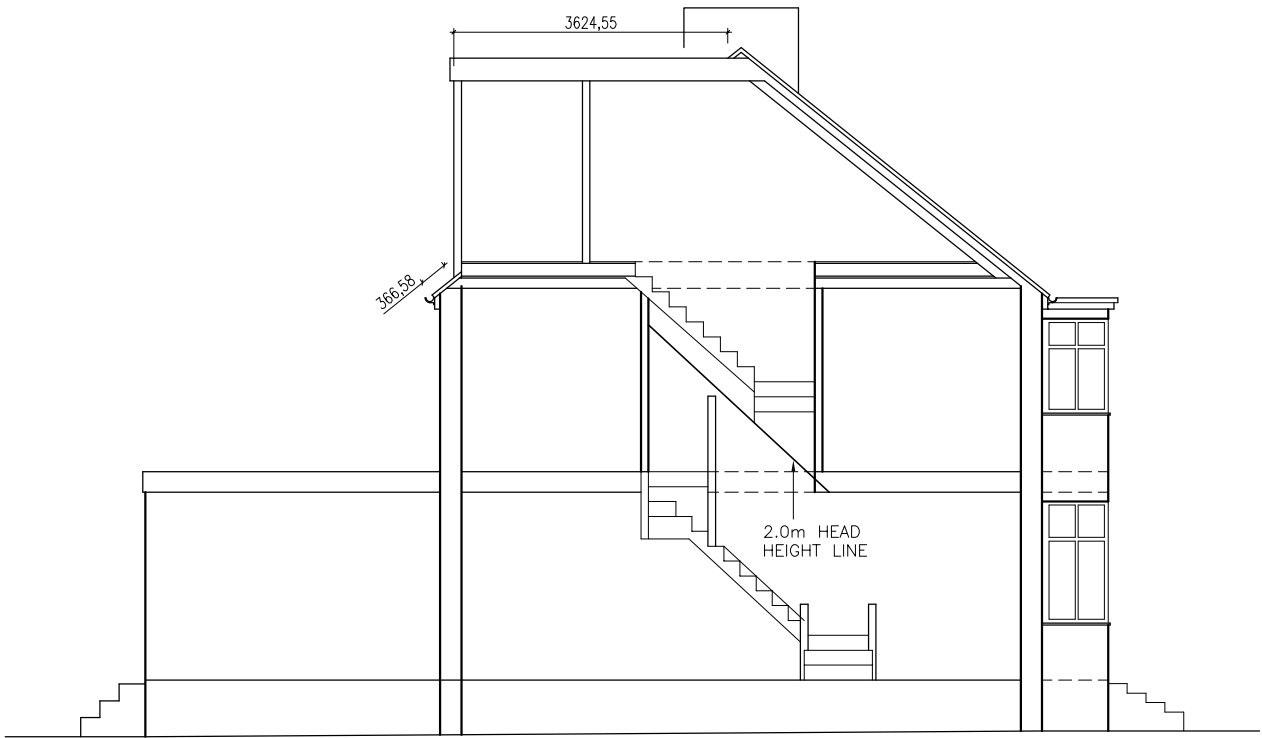


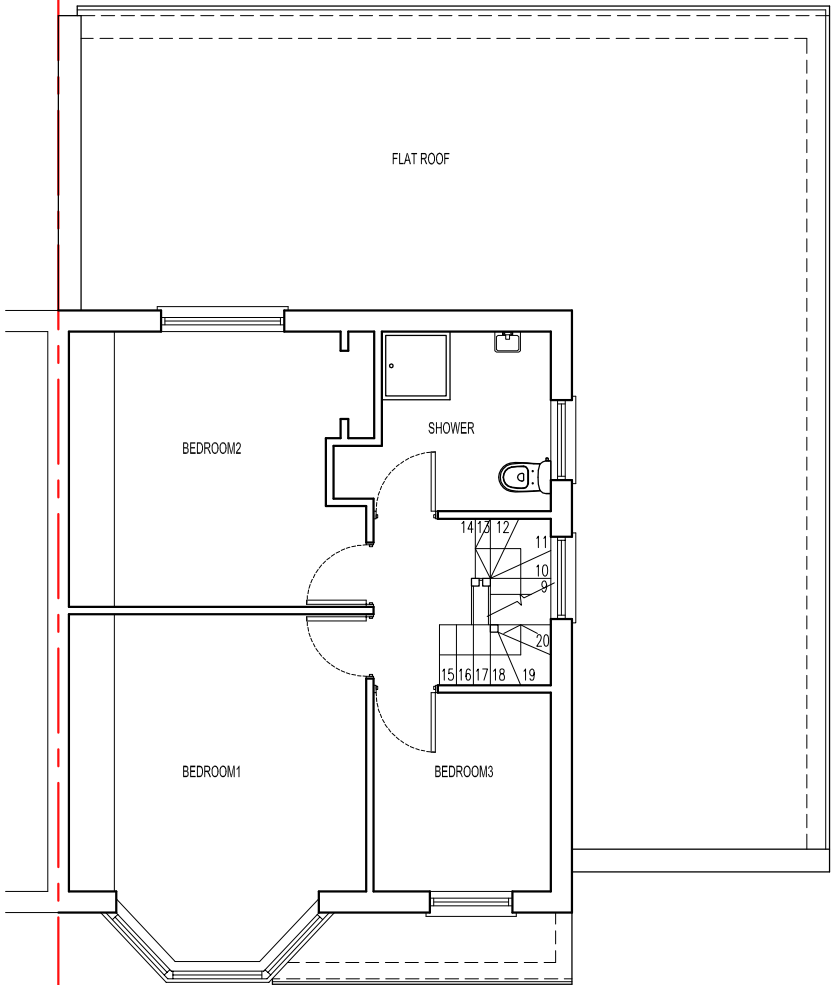


PROPOSED CROSS-SECTION OF STAIR

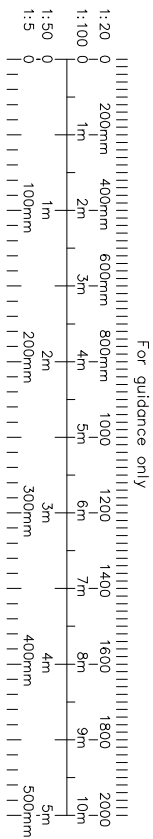

PROPOSED FIRST FLOOR PLAN

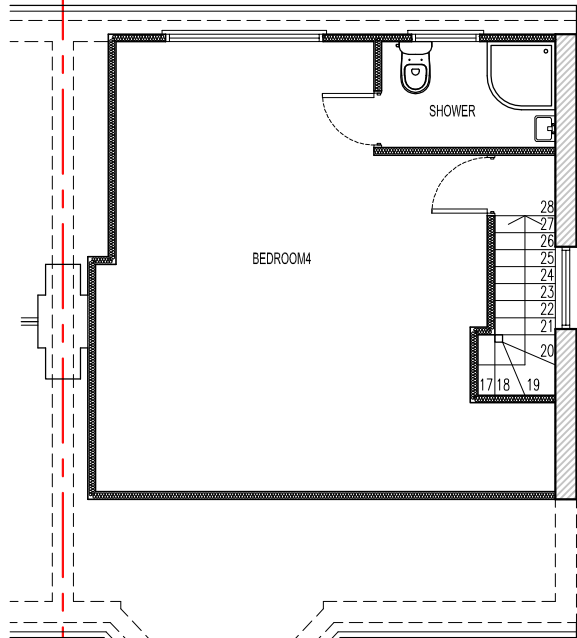

PROPOSED LOFT FLOOR PLAN

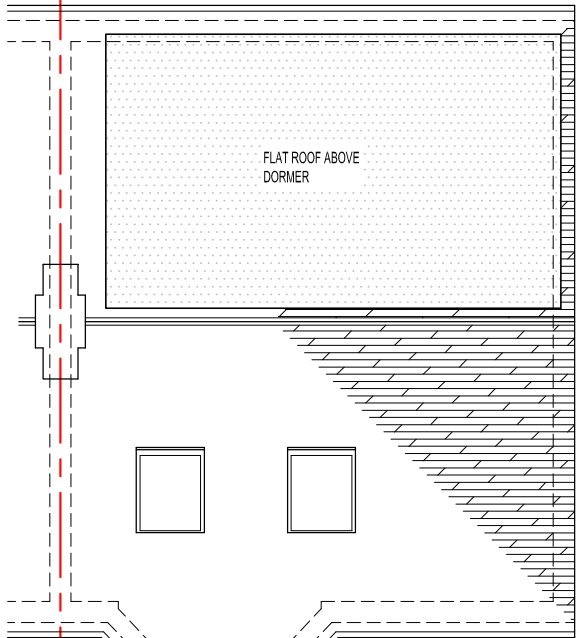

PROPOSED ROOF PLAN

NOTES

- The Copy right of this drawing is the property of IDEAL DESIGN Ltd. and must not be copied otherwise reproduced without written consent.
- The contractor is responsible for checking dimensions, tolerances and references. Any discrepancy to be verified with the Architect before proceeding with the works.
- Figured dimensions to be worked to in all cases.

date	rev	revision/author/checker
client		
Mr. B PATEL		
project		
59 YORK ROAD HARROW HA6 1JJ		
drawing		
PROPOSED FLOOR PLANS & CROSS-SECTION OF STAIR		
drawing no	rev	
59YR(03)	A	
drawn	HS	
scale @ A3	1:100	date 01/06/2021