



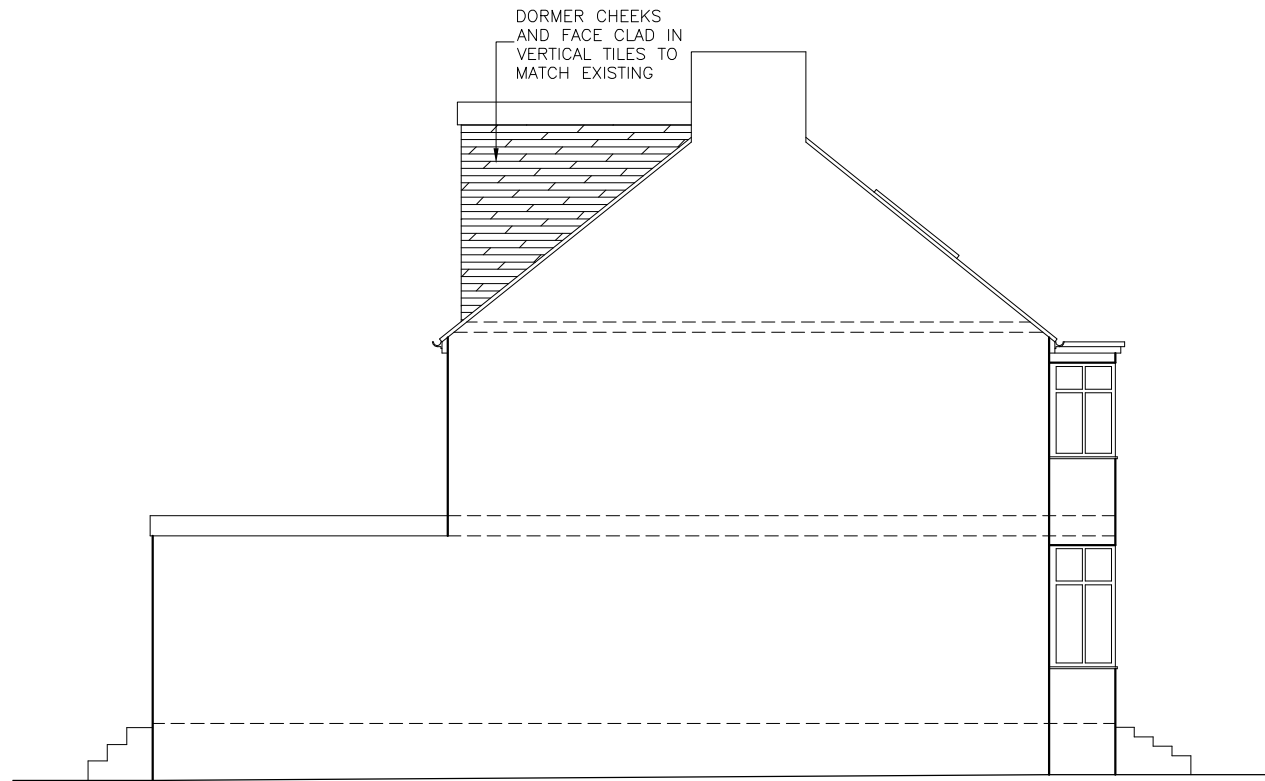


PROPOSED OTHER SIDE ELEVATION

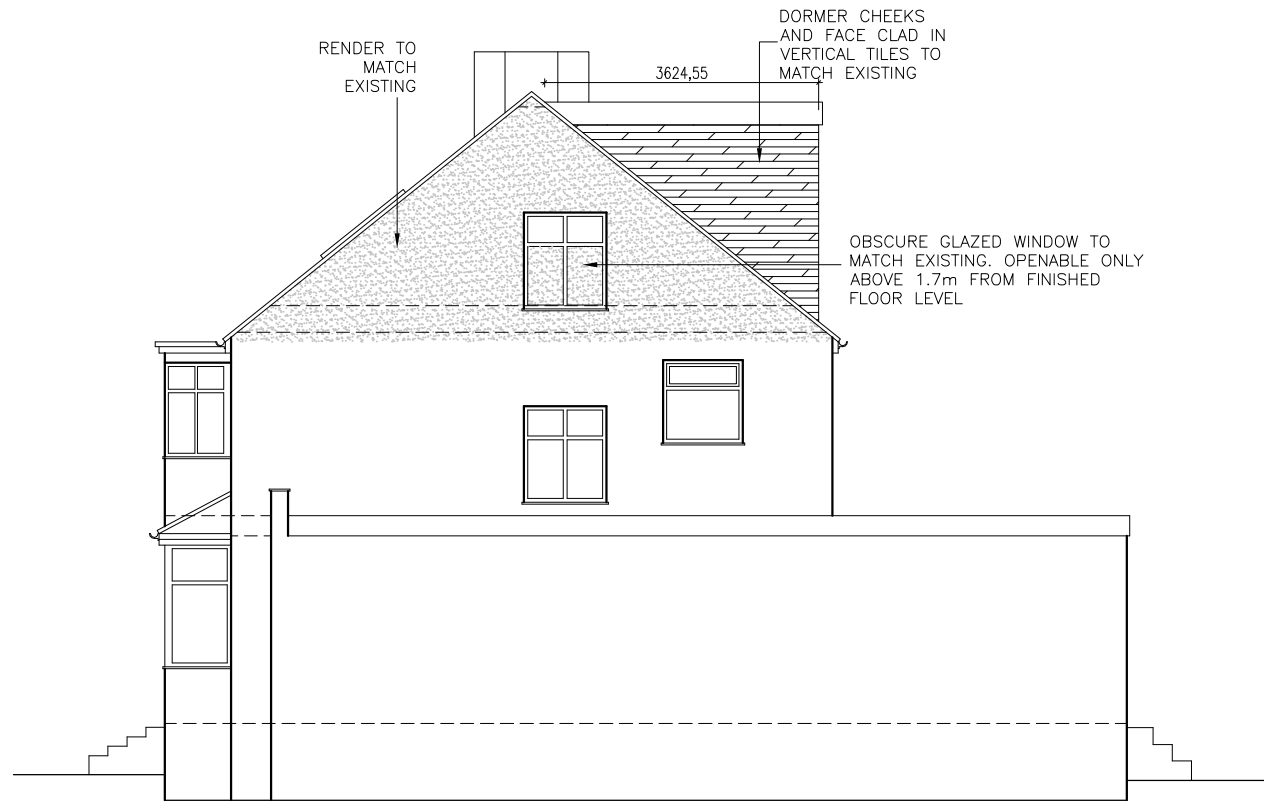


PROPOSED SIDE ELEVATION



PROPOSED FRONT ELEVATION

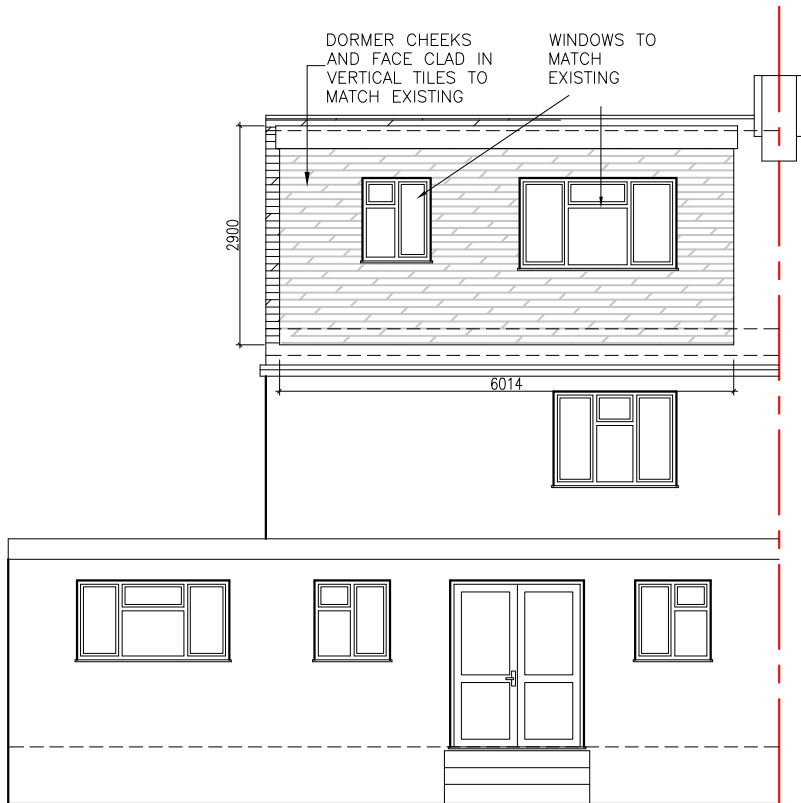

PROPOSED REAR ELEVATION

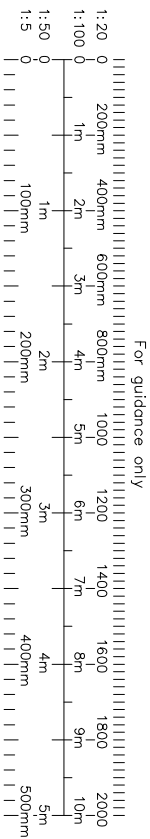

NOTES

- The Copy right of this drawing is the property of **IDEAL DESIGN** Ltd. and must not be copied otherwise reproduced without written consent.
- The contractor is responsible for checking dimensions, tolerances and references. Any discrepancy to be verified with the Architect before proceeding with the works.
- Figured dimensions to be worked to in all cases.

10.08.21	B	Amended as per planner's email Dated 10.08.2021
date	rev	revision/author/checker

client
Mr. B PATEL



project
**59 YORK ROAD
HARROW HA6 1JJ**

drawing
**PROPOSED ELEVATIONS &
VOLUME CALCULATIONS**

drawing no 59YR(04)	rev B
-------------------------------	-----------------

drawn **HS**

scale @ A3 1:100 date 01/06/2021

VOLUME OF PROPOSED LOFT:

VOLUME OF REAR DORMER
= $1/2 \times 6.01 \times 3.62 \times 2.90$
= 31.54 cu.mts.

VOLUME OF HIP TO GABLE WALL
= $1/6 \times 7.95 \times 3.97 \times 3.18$
= 16.72 cu.mts.

<= 50 cu.mt. PERMISSIBLE VOLUME OF
ROOF EXTENSION FOR SEMI-DETACH HOUSES
UNDER PERMITTED DEVELOPMENT