

1. All dimensions are to be checked on site prior to the commencement of work and any discrepancy is to be reported to the construction manager before construction.

2. All work is to comply with current Building Regulations and allied legislation.


3. All contractors and sub-contractors must ensure that they have the latest issue of this drawing and details before the commencement of work on site.

4. All materials are to be used and installed in strict compliance with the relevant manufacturers instructions and recommendations.

5. All works on site, managed and implemented as a result of the designs indicated on this drawing, are to be given full consideration for compliance with the Health and Safety COM Regulations in respect of design and implementation on site and no works are to be undertaken if it is considered that compliance with the Building Regulations cannot be achieved.

6. All dimensions shown in millimetres.

7. Footprint of buildings shown at 10m above ground level.

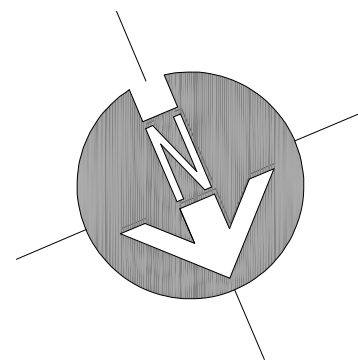

FLAT 1 - 80 SQ.M.  
FLAT 2 - 62 SQ.M.  
TOTAL GIA - 142 SQ. M.



- 1- Car parking capable of enlargement
- 2- Parking close to access.
- 3- Level or ramped approach.
- 4- Level access. Illuminated and covered entrance.
- 5- Communal stairs. Accessible lifts. NOT APPLICABLE
- 6- Minimum door widths ( 772mm clear)
- 7- Wheelchair turning space.
- 8- Living rooms at entrance level. \_\_ Flats part applicable.
- 9- Ground floor bed space- Partly applicable.
- 10-Wheelchair accessible w.c.
- 11-Bath/ w.c walls capable of supporting handrail fixings.
- 12- Stairlift provision.
- 13- Hoist from bedroom to bathroom.
- 14- Ease of access to bathrooms.
- 15- Living room window sill heights max 800mm above FFL.
- 16- Switches for lights, heating controls and sockets. 450-1200mm above FFL( GENERALY)



## PLANNING APPLICATION

print history: Monday, 16 September, 2019 18:28:36

C:\Users\Philo\Documents\DUZEX LTP\RAL\Documents\PHL DUZEX WCH AND PLAN 1- 31 TOWNZND WAY NORTHWOOD\DRAWINGS\PSY1-PS01.dwg