


2D Illustration

Rear elevation




Right gable

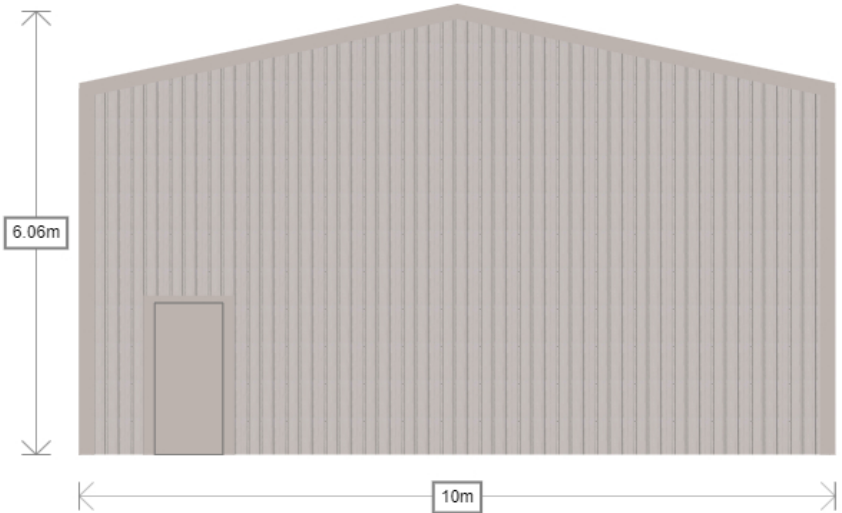

Left gable




Left gable

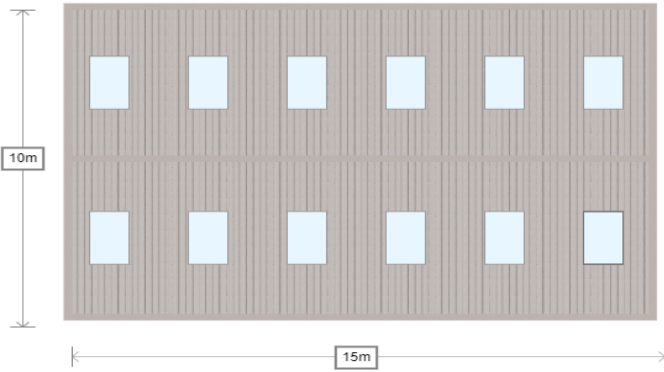

Right gable

Front elevation

Front elevation

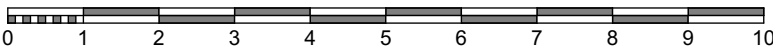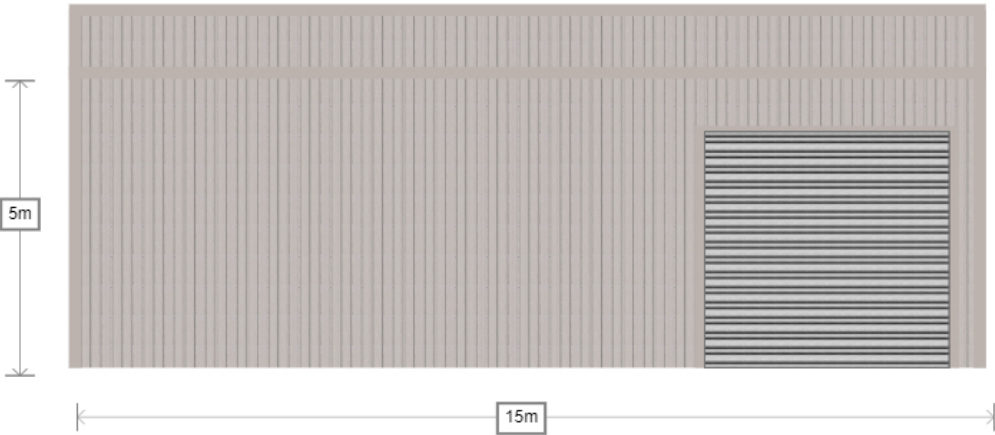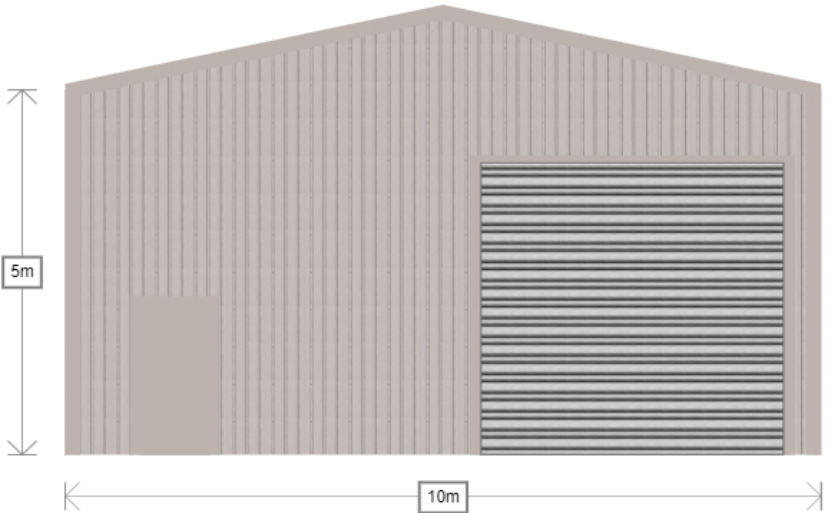

Ref:-
Jack Snelling Airpets 10 x 15 x 5m 07/26/2021
Site Address:-
Airpets
Spout Lane North
Heathrow
Middlesex
TW19 6BW
Roof Pitch:- 12
Roof Cladding:-
120mm Core Composite Panel 155mm O/A
Left Gable Cladding:-
100mm Core Composite Panel 135mm O/A
Right Gable Cladding:-
100mm Core Composite Panel 135mm O/A
Front Elevation Cladding:-
100mm Core Composite Panel 135mm O/A
Rear Elevation Cladding:-
100mm Core Composite Panel 135mm O/A
Rain Water system:- Triline
Roof Colour:- Goosewing Grey
Wall Colour:- Goosewing Grey
Flashings Colour:- Goosewing Grey
Rainwater System Colour:- Goosewing Grey

This drawing is for illustration purposes only and not a technical drawing. Door locations and sizes are indicative and may require adjustment, once final design and detailing is complete.

Full Technical drawings will be issued for approval with placement of order, along with a detailed order confirmation confirming full spec of building to be supplied

© Omega Steel Buildings
2021