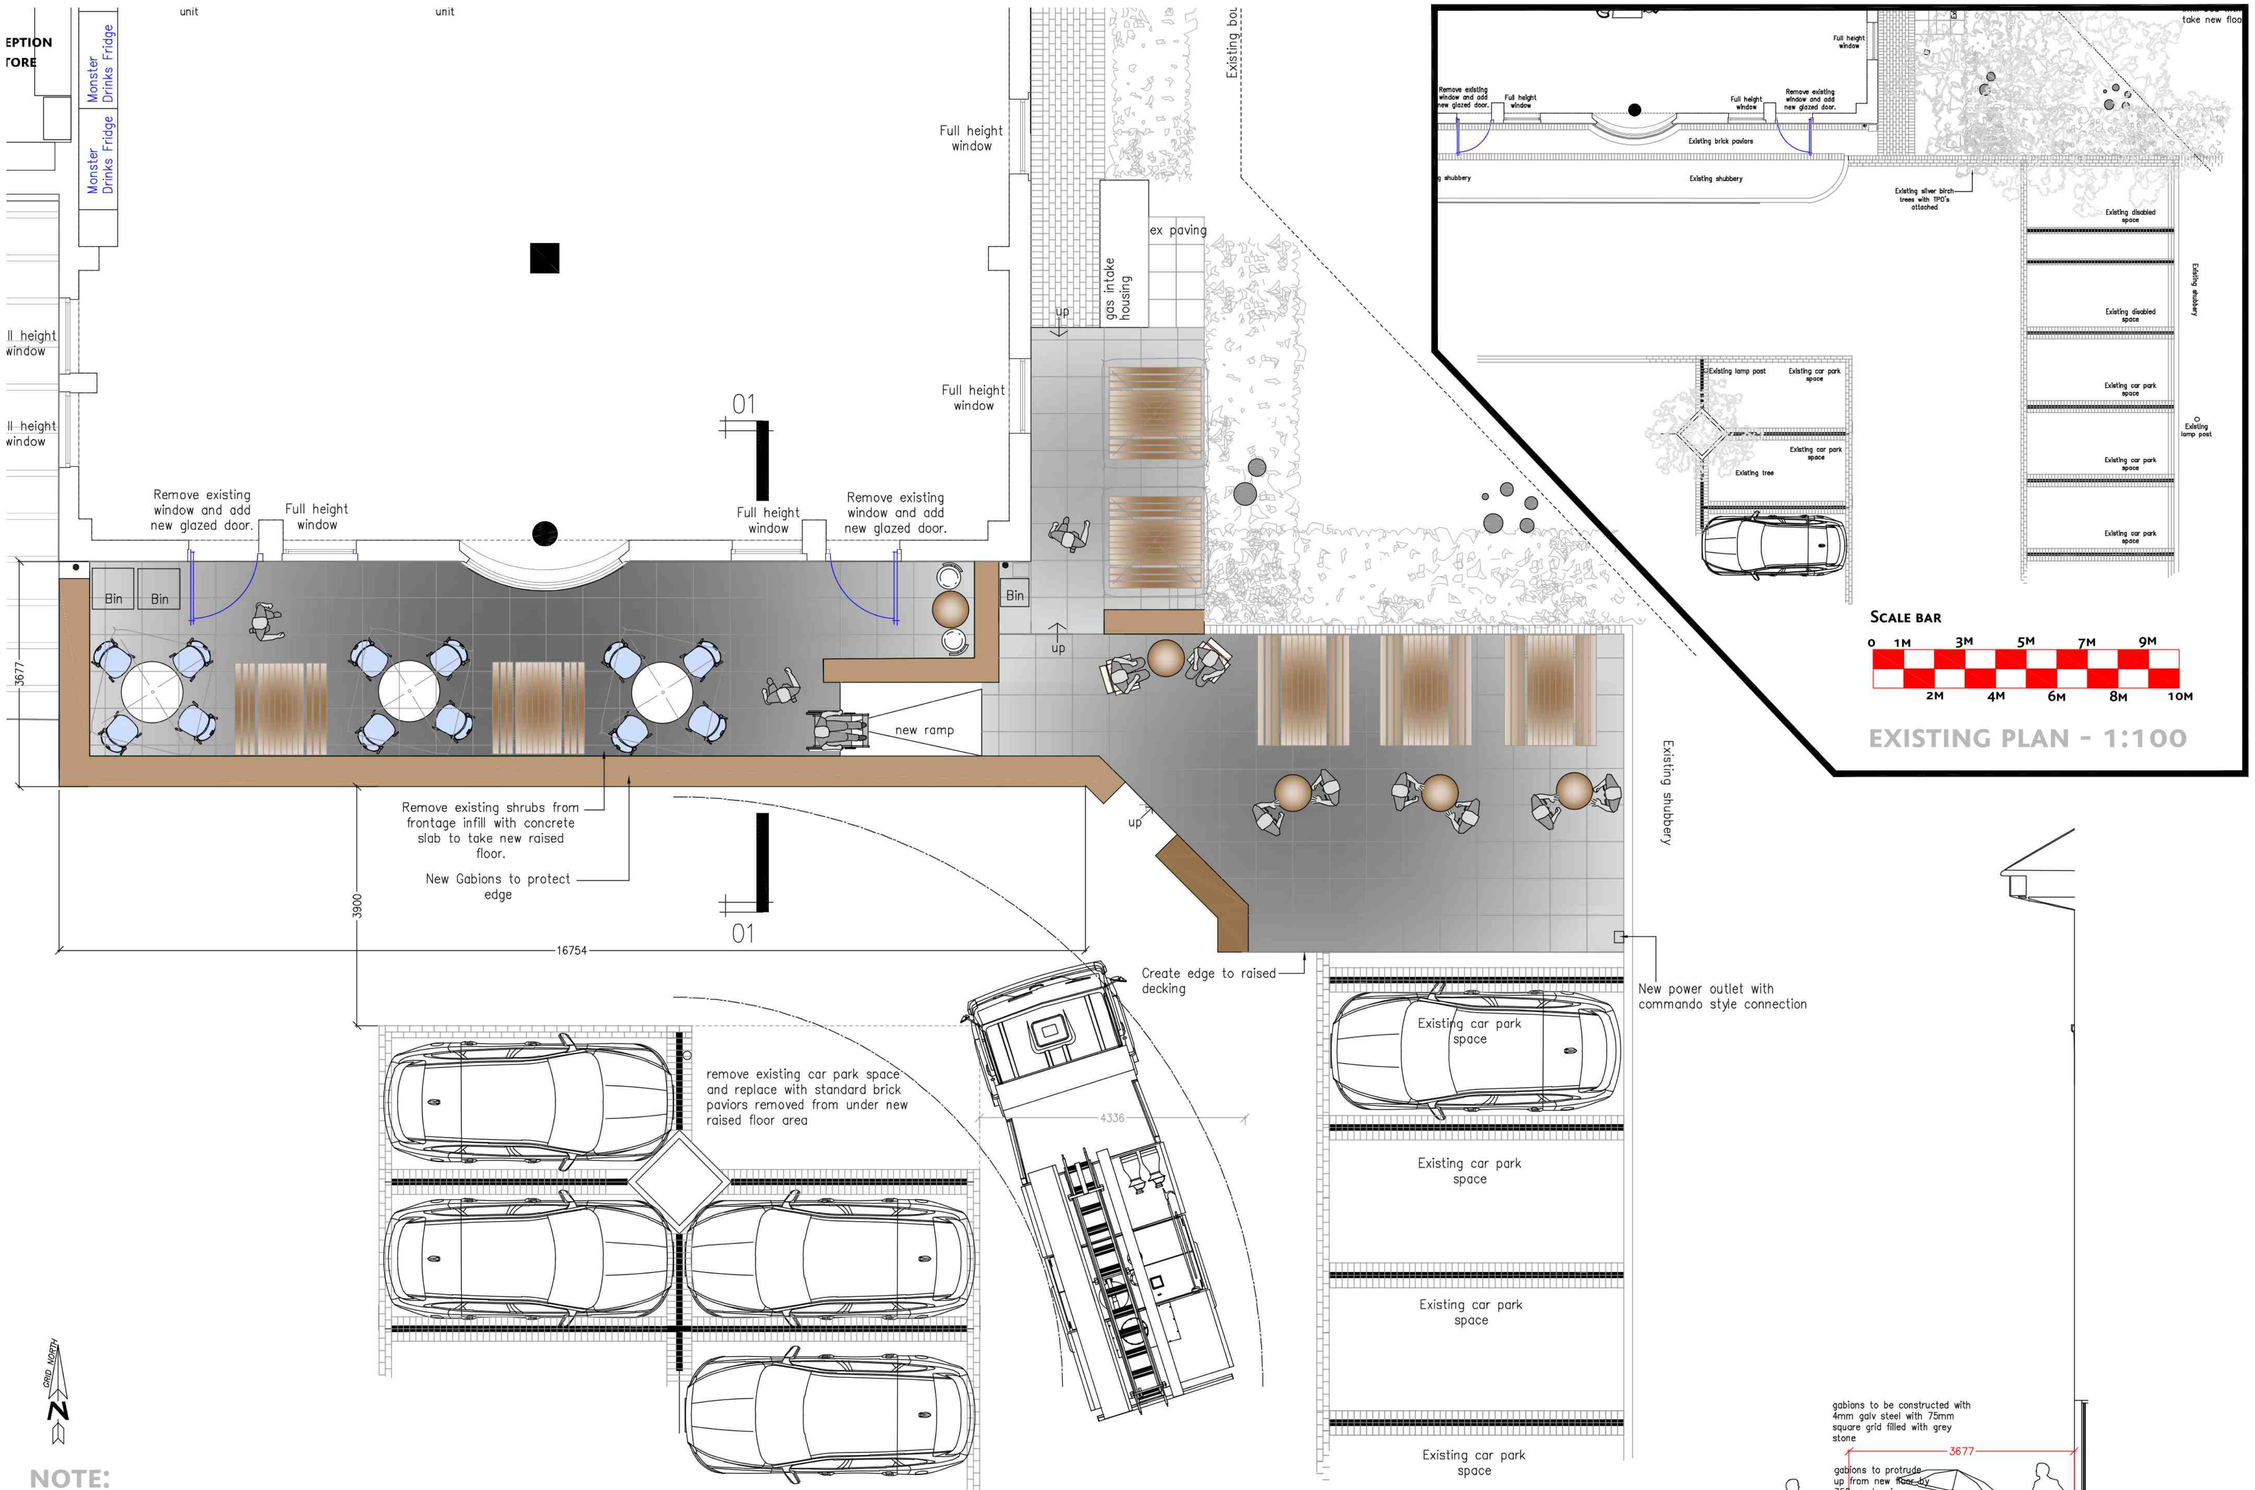


NOTE:
PROPOSED SCHEME MEANS THE LOSS OF 3 CAR PARKING BAYS, BUT GAINING AN ADDITIONAL 6 NO ELSEWHERE.

PROPOSED EXTERNAL WORKS - SCALE 1:50

SECTION 01 - SCALE 1:50

Copyright

Copyright of this drawing belongs to & is vested in TDA INTERIORS CENTRAL LTD and may not be reproduced or distributed in any way or for any purpose without written consent by TDA INTERIORS CENTRAL LIMITED. Any persons, firm or company unlawfully reproducing or distributing this drawing or in anyway infringing the copyright therein will be prosecuted.

This document is the property of TDA INTERIORS CENTRAL LIMITED. Copyright is reserved by them, and the drawing is issued on the condition that it is not copied, reproduced or retained by, nor disclosed to any unauthorised person, either wholly or in part, without the consent in writing from TDA INTERIORS CENTRAL LIMITED.

All dimensions to be checked by contractor on site before commencement of works. Do not scale from this drawing. Any discrepancies are to be notified to the Project Manager immediately.

MONSTER ENERGY

Rev	Description	Date	By	Chk'd
E	Section to patio added	28.08.19	SA	PK
D	Scale bars added	28.08.19	SA	PK
C	Container removed	31.07.19	SA	PK
B	Revised external works	11.07.19	SA	PK
A	Revised external works	01.07.19	SA	PK

tda interiors

tda interiors central ltd.
1 Berkeley Street,
London, W1J 8DJ
Telephone: 020 7016 0200
www.tdainteriors.com

- Client -
MONSTER ENERGY

- Project Title -
THE GATE
COWLEY BUSINESS PARK
UXBRIDGE

- Drawing Title -
EXTERNAL WORKS
GROUND FLOOR

- Scale -	- Date -
1:50 & 1:100	MAY 2019
- Design / Drawn By -	- Checked By / Date -
SA	KK

Drawing No.	Building	Floor	Detail	Revisions
C4352	1	O	EXT	E

- Client Approval -

- Approved By -	- Date -
.	.