


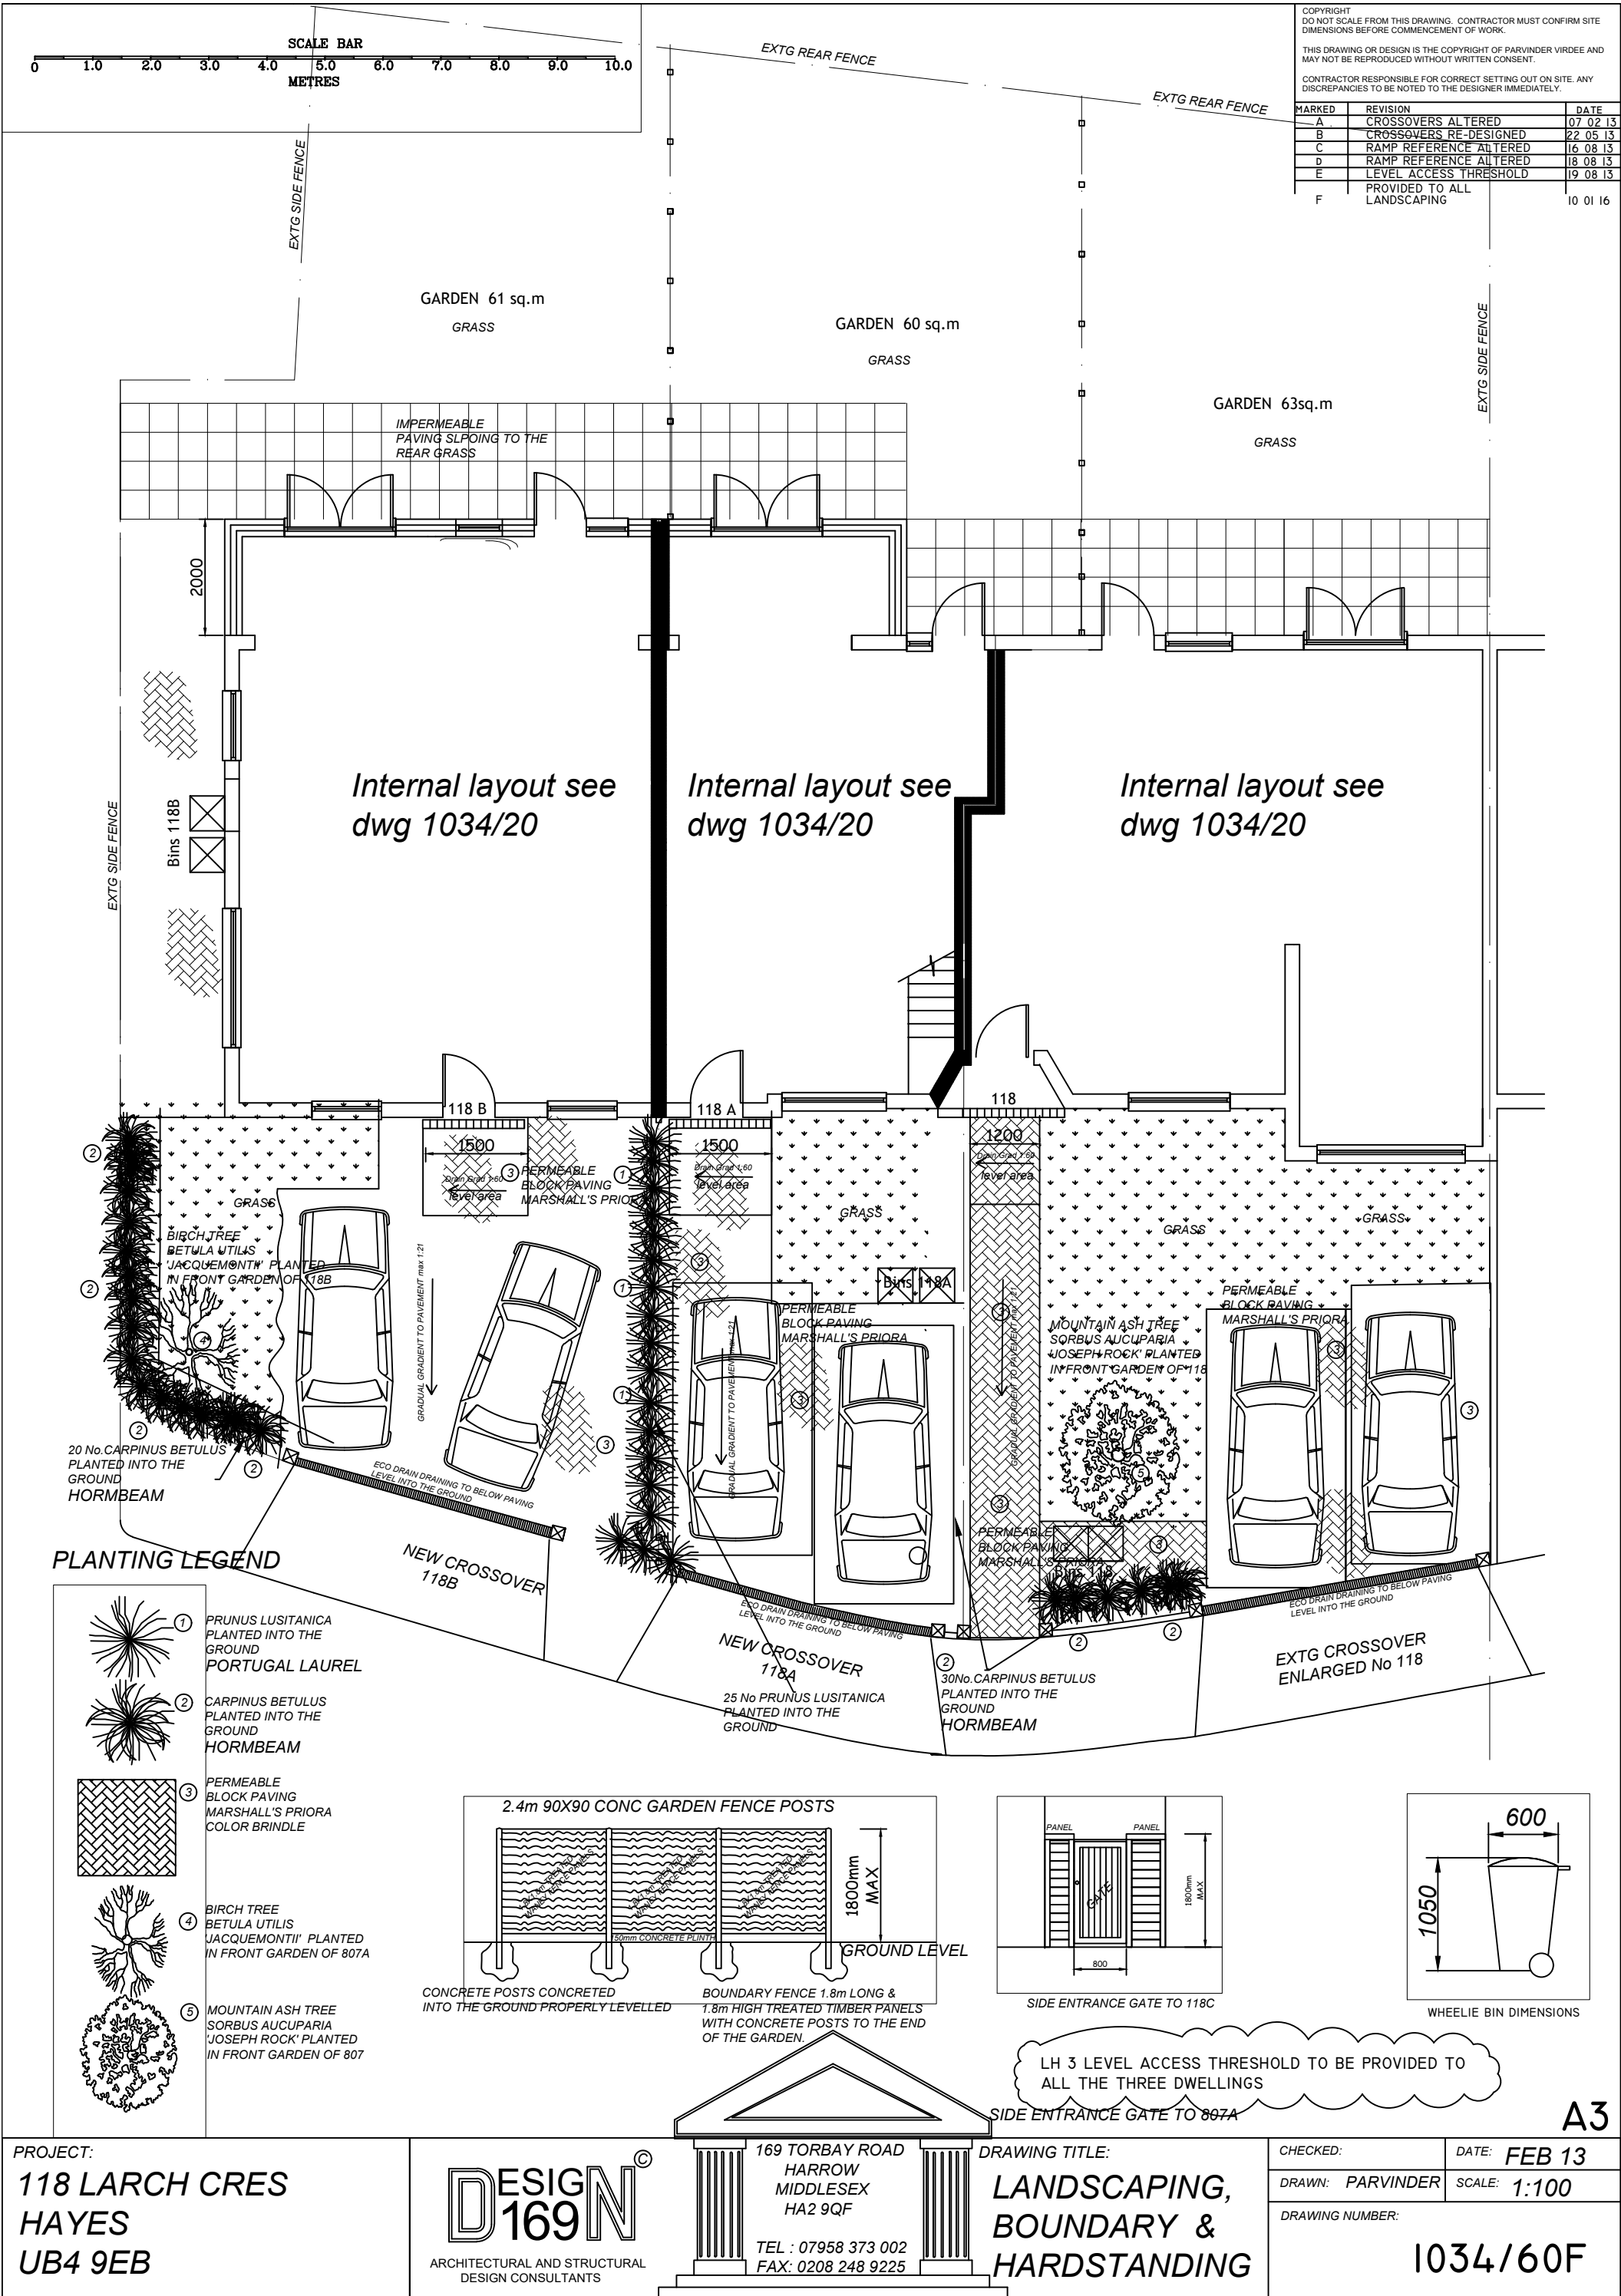

COPYRIGHT
DO NOT SCALE FROM THIS DRAWING. CONTRACTOR MUST CONFIRM SITE DIMENSIONS BEFORE COMMENCEMENT OF WORK.

THIS DRAWING OR DESIGN IS THE COPYRIGHT OF PARVINDER VIRDEE AND MAY NOT BE REPRODUCED WITHOUT WRITTEN CONSENT.

CONTRACTOR RESPONSIBLE FOR CORRECT SETTING OUT ON SITE. ANY DISCREPANCIES TO BE NOTED TO THE DESIGNER IMMEDIATELY.

MARKED	REVISION	DATE
A	CROSSOVERS ALTERED	07 02 13
B	CROSSOVERS RE-DESIGNED	22 05 13
C	RAMP REFERENCE ALTERED	16 08 13
D	RAMP REFERENCE ALTERED	18 08 13
E	LEVEL ACCESS THRESHOLD	19 08 13
F	PROVIDED TO ALL LANDSCAPING	10 01 16

PROJECT:
**118 LARCH CRES
HAYES
UB4 9EB**

DESIGN 169N
ARCHITECTURAL AND STRUCTURAL
DESIGN CONSULTANTS

169 TORBAY ROAD
HARROW
MIDDLESEX
HA2 9QF
TEL : 07958 373 002
FAX: 0208 248 9225

DRAWING TITLE:
**LANDSCAPING,
BOUNDARY &
HARDSTANDING**

CHECKED:	DATE: FEB 13
DRAWN: PARVINDER	SCALE: 1:100
DRAWING NUMBER:	1034/60F

A3