



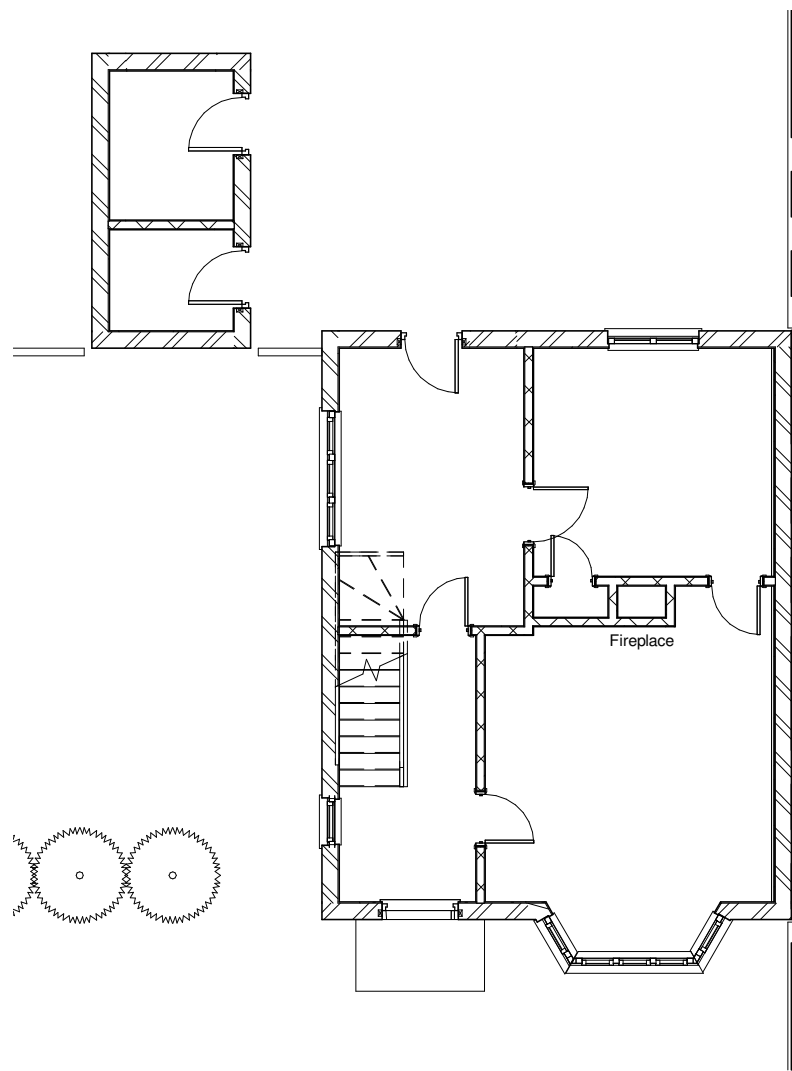

1

Ground Floor

1 : 100

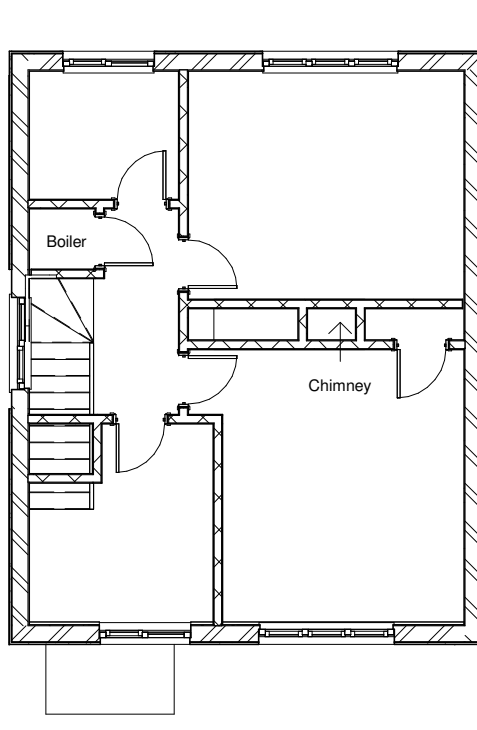

2

First Floor


1 : 100



3

Front Elevation


1 : 100

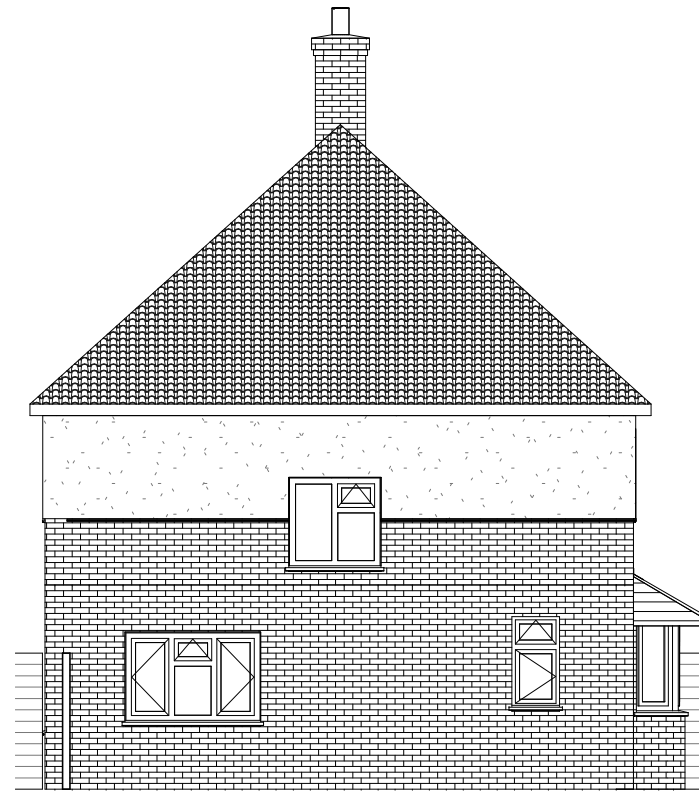

4

Left Elevation


1 : 100

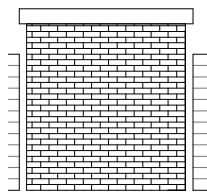

6

Garage Front


1 : 100

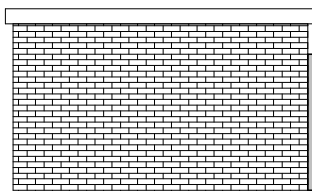

7

Garage Left


1 : 100

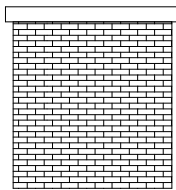

8

Garage Rear


1 : 100

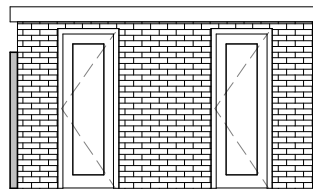

9

Garage Right

1 : 100

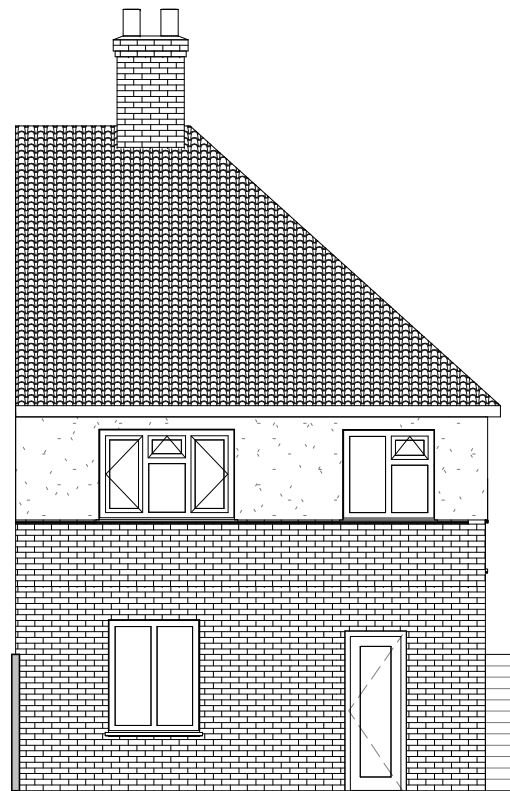


5

Rear Elevation

1 : 100

General Notes
The contractor must check all dimensions on site before commencing work and discrepancies must be immediately brought to the attention of Origin Custom Homes
All work must conform to current building regulations, BS Standards and NHBC standards
These drawings are to be read in conjunction with all relevant designer, engineer or specialist drawings and specifications.
All dimensions are in millimeters unless stated otherwise
All materials are to be used and installed in strict compliance with the relevant manufacturer's recommendations
The Drawings are not to be reproduced/copied by any party prior to written consent being issued by Origin Custom Homes.
All intellectual property remains ownership of Origin Custom Homes. Any use of drawings without appropriate fees being paid by client/third party will bear interest of contract value by 20% per month.

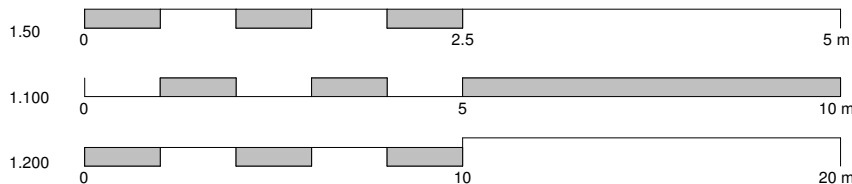

Design | Project Management | Build

www.origincustomhomes.com

Gurdeep


22 Chestnut Close

Existing - Elevations and floorplans

A101


04/09/2018 10:00:20 AM

Document (A3)

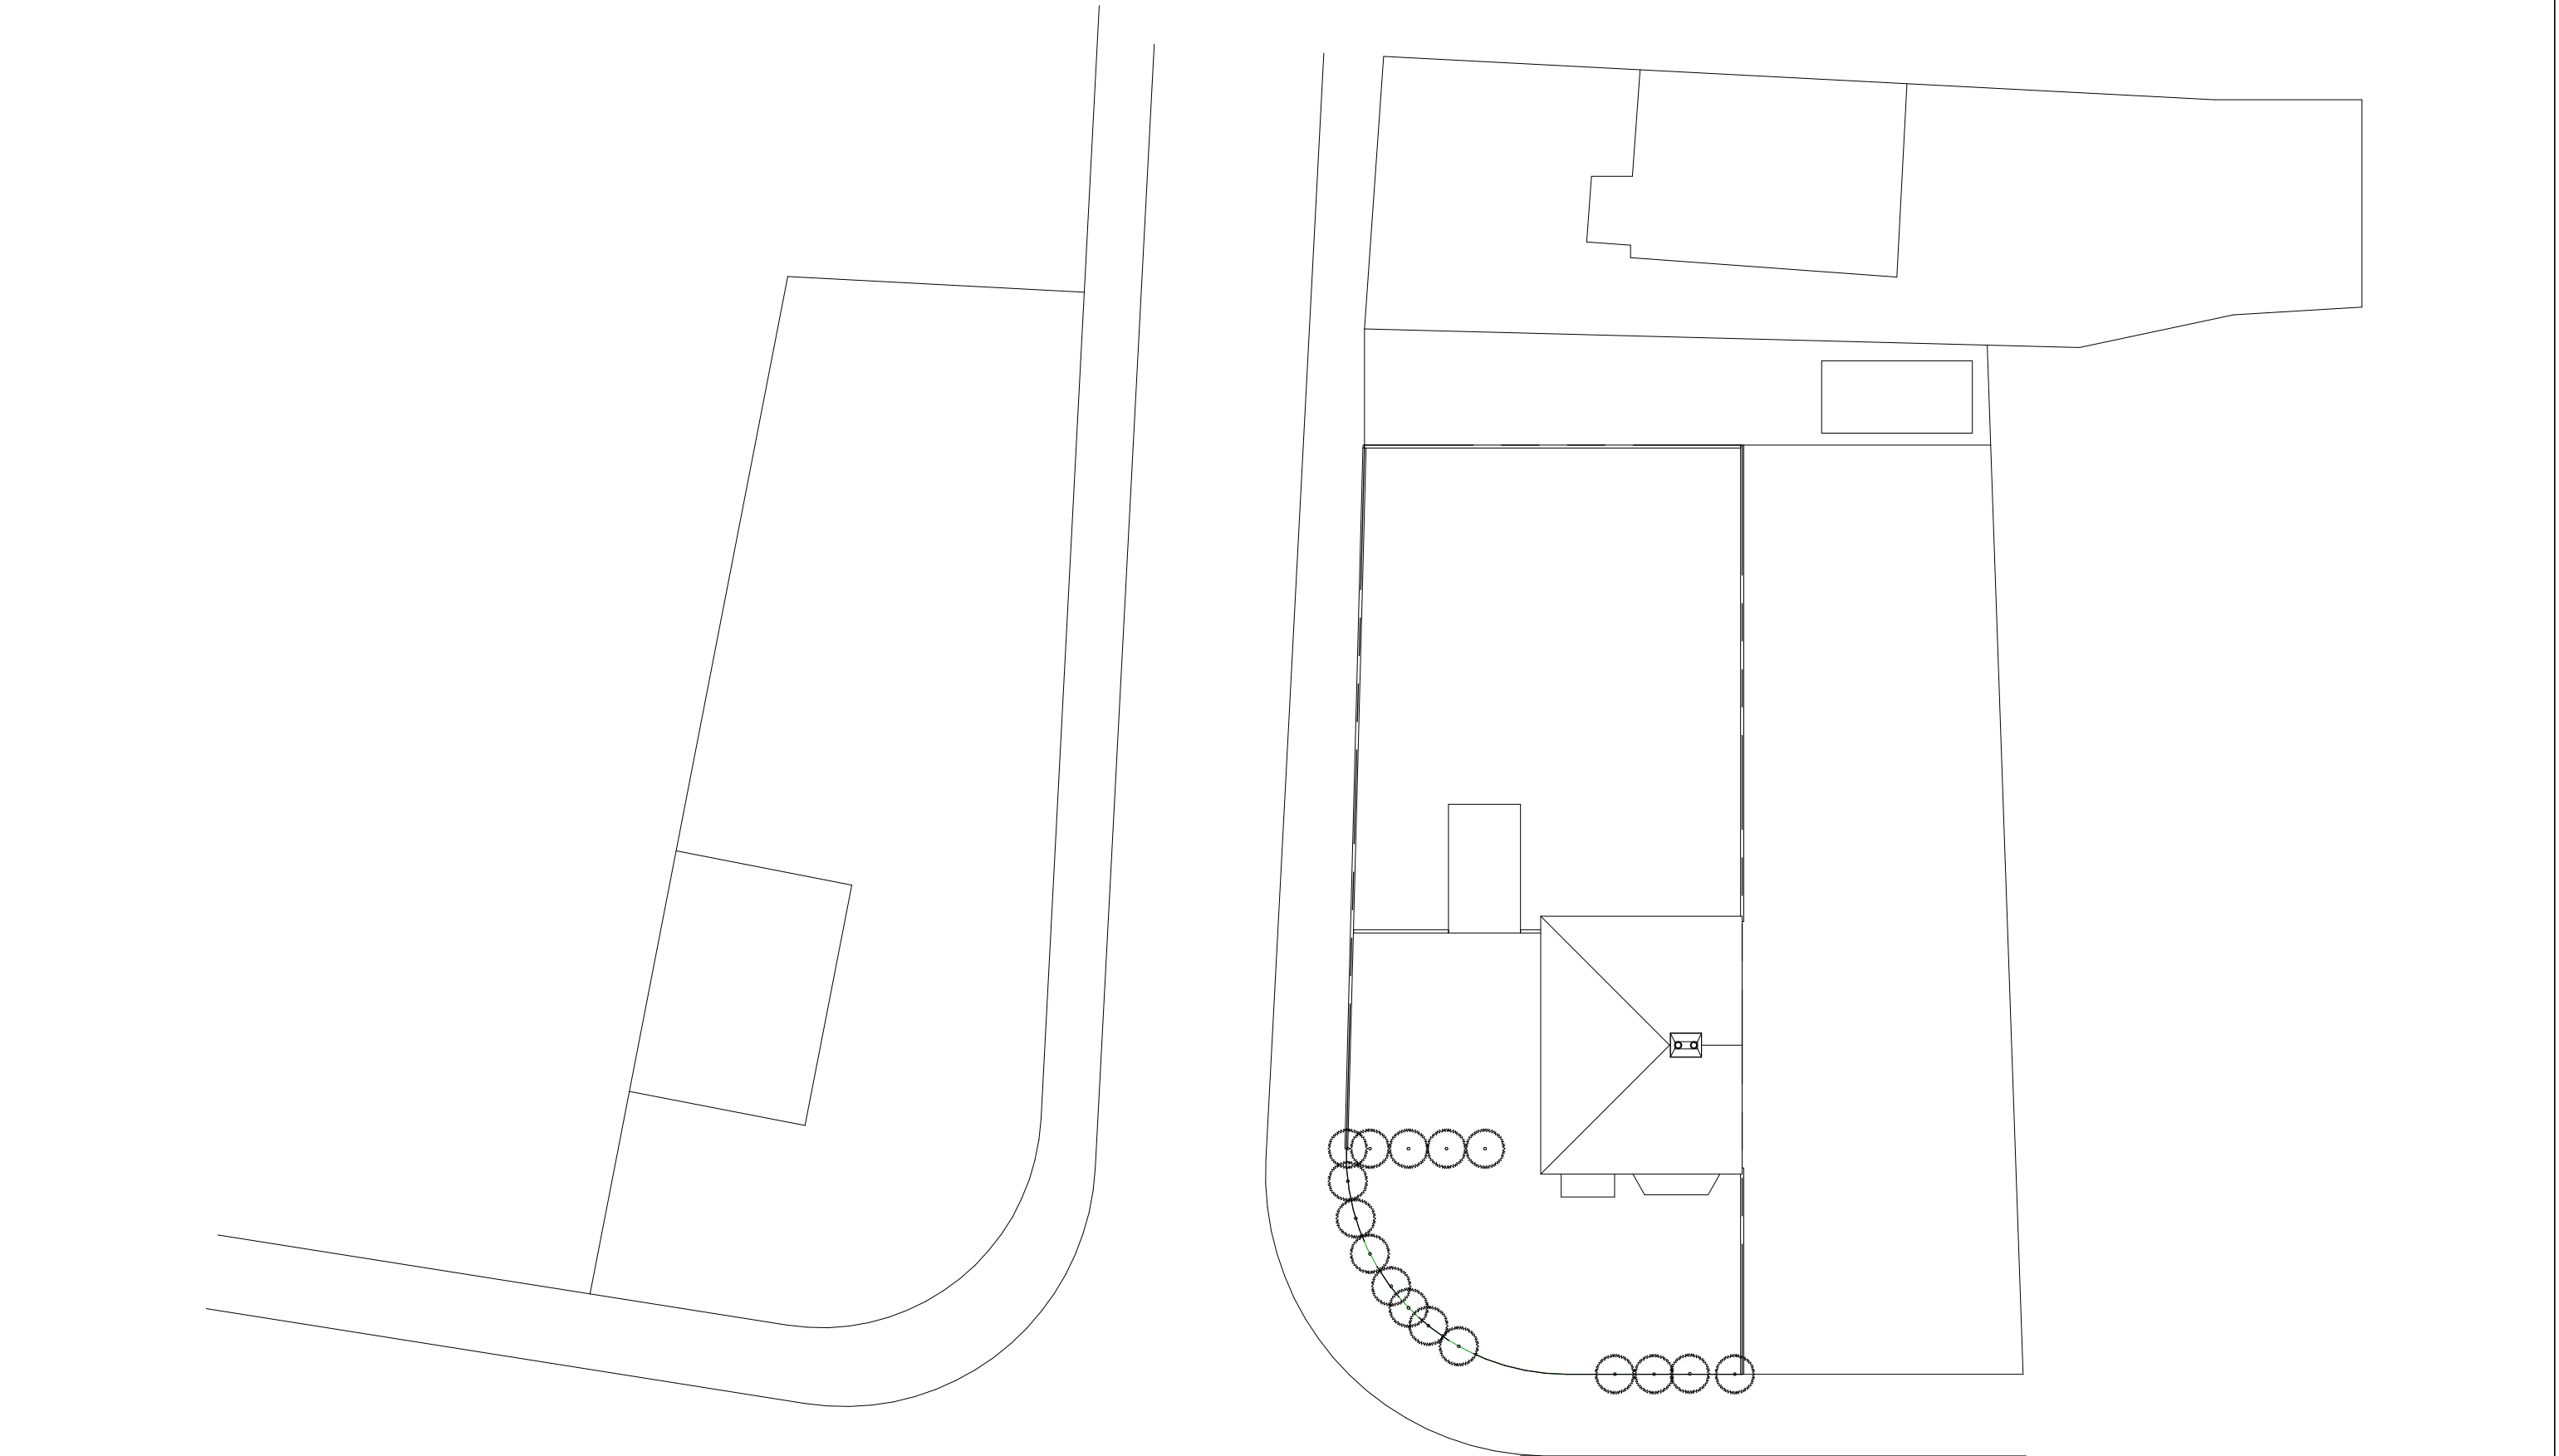

1 **Site**
1 : 200

General Notes
The contractor must check all dimensions on site before commencing work and discrepancies must be immediately brought to the attention of Origin Custom Homes
All work must conform to current building regulations, BS Standards and NHBC standards
These drawings are to be read in conjunction with all relevant designer, engineer or specialist drawings and specifications.
All dimensions are in millimeters unless stated otherwise
All materials are to be used and installed in strict compliance with the relevant manufacturer's recommendations
The Drawings are not to be reproduced/copied by any party prior to written consent being issued by Origin Custom Homes.
All intellectual property remains ownership of Origin Custom Homes. Any use of drawings without appropriate fees being paid by client/third party will bear interest of contract value by 20% per month.

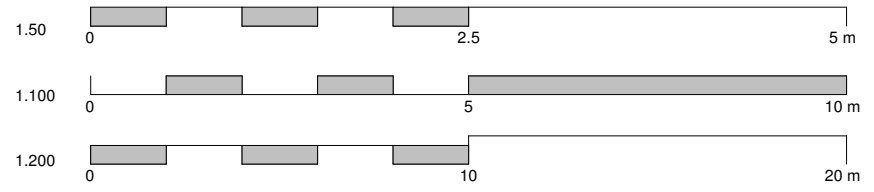





ORIGIN
CUSTOM HOMES
Design | Project Management | Build

www.origincustomhomes.com


Gurdeep		22 Chestnut Close	
Existing - Site Plan			A102
04/09/2018 10:00:20 AM			Document (A3)

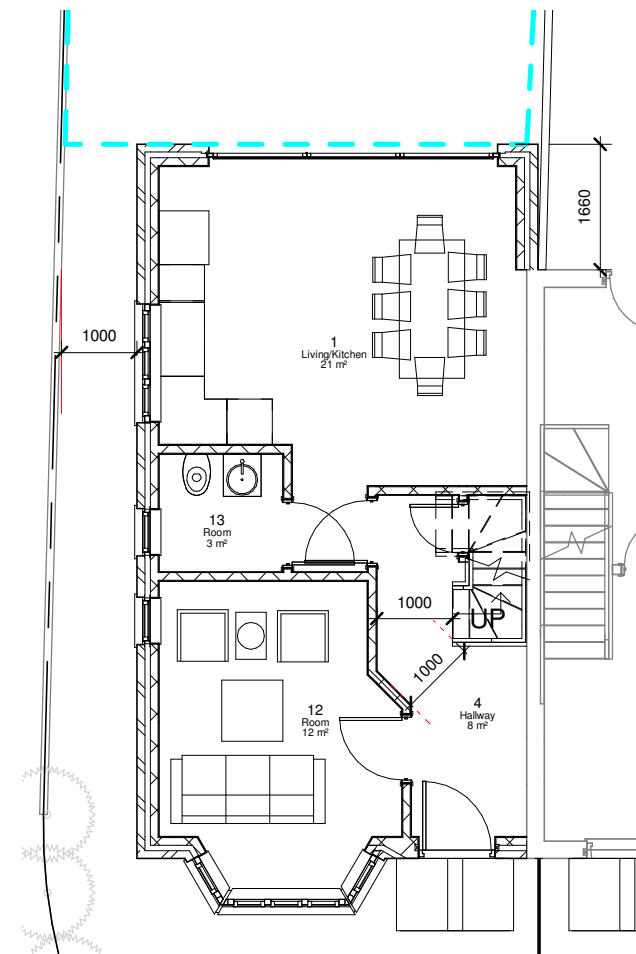

1 Ground Floor
1 : 100

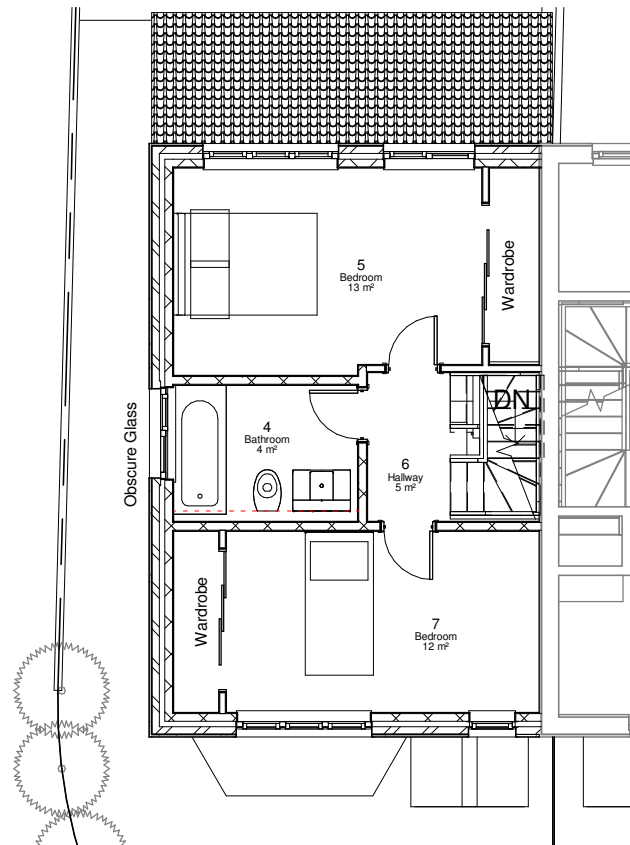


2 First Floor
1 : 100

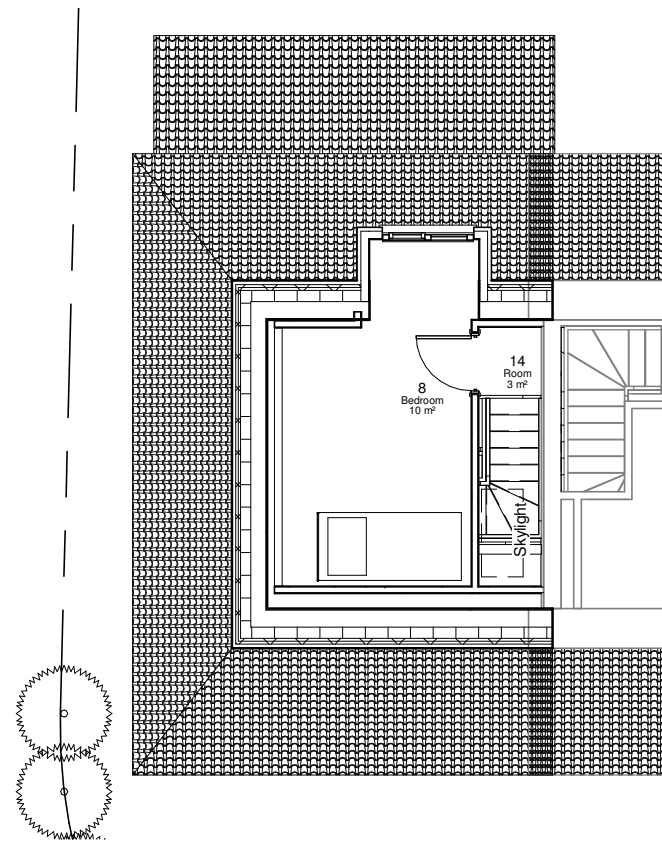

3 Second Floor
1 : 100

General Notes
The contractor must check all dimensions on site before commencing work and discrepancies must be immediately brought to the attention of Origin Custom Homes
All work must conform to current building regulations, BS Standards and NHBC standards
These drawings are to be read in conjunction with all relevant designer, engineer or specialist drawings and specifications.
All dimensions are in millimeters unless stated otherwise
All materials are to be used and installed in strict compliance with the relevant manufacturer's recommendations
The Drawings are not to be reproduced/copied by any party prior to written consent being issued by Origin Custom Homes.
All intellectual property remains ownership of Origin Custom Homes. Any use of drawings without appropriate fees being paid by client/third party will bear interest of contract value by 20% per month.

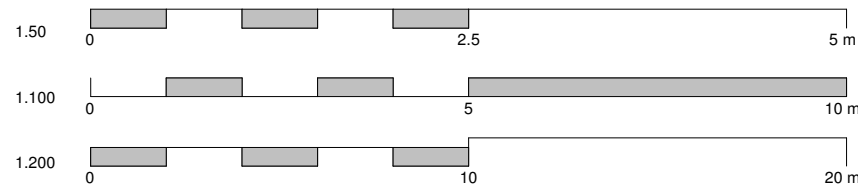

Design | Project Management | Build

www.origincustomhomes.com

Gurdeep

22 Chestnut Close

Proposed - Floorplans

04/09/2018 10:00:21 AM

A105


Document (A3)



1

Front Elevation

1 : 100

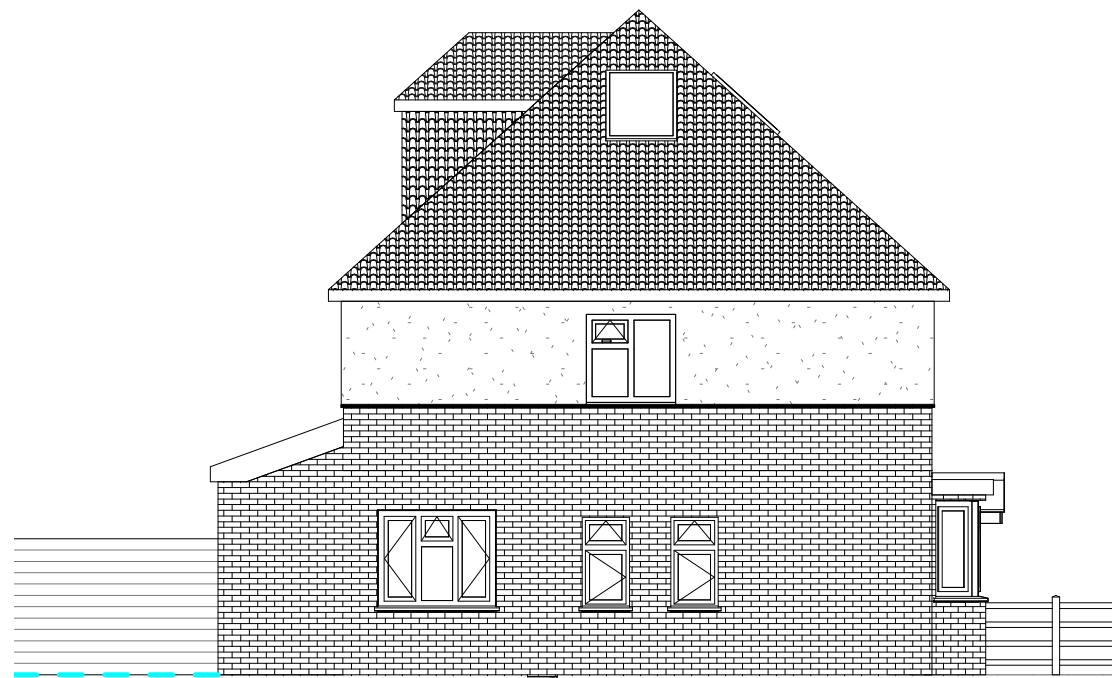

2

Left Elevation


1 : 100



3

Rear Elevation

1 : 100

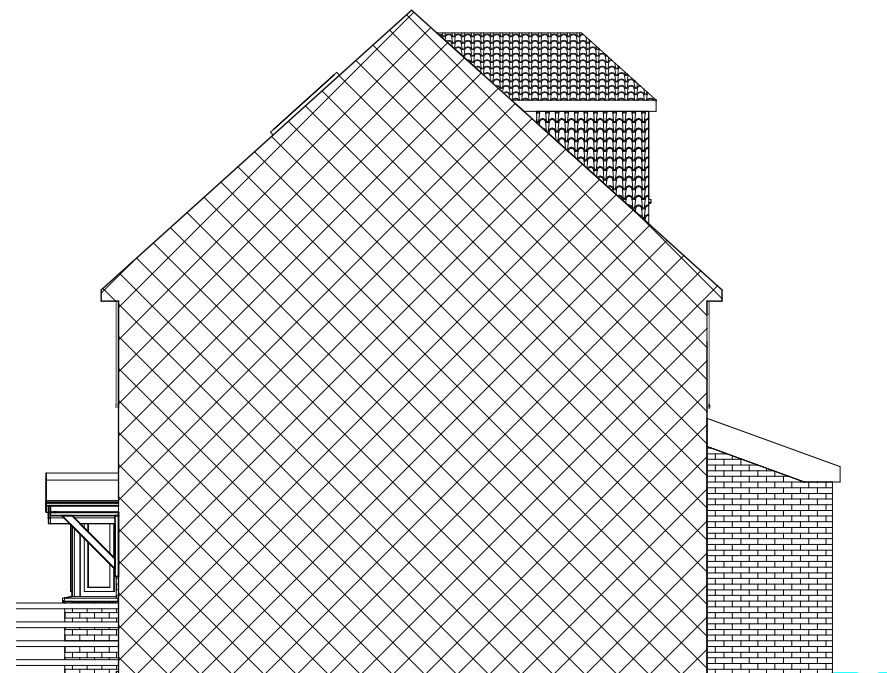


4

Right Elevation

1 : 100

General Notes
The contractor must check all dimensions on site before commencing work and discrepancies must be immediately brought to the attention of Origin Custom Homes
All work must conform to current building regulations, BS Standards and NHBC standards
These drawings are to be read in conjunction with all relevant designer, engineer or specialist drawings and specifications.
All dimensions are in millimeters unless stated otherwise
All materials are to be used and installed in strict compliance with the relevant manufacturer's recommendations
The Drawings are not to be reproduced/copied by any party prior to written consent being issued by Origin Custom Homes.
All intellectual property remains ownership of Origin Custom Homes. Any use of drawings without appropriate fees being paid by client/third party will bear interest of contract value by 20% per month.

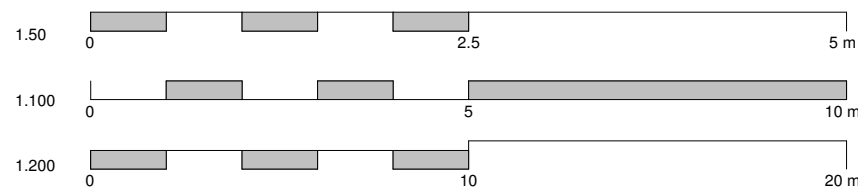

Design | Project Management | Build

www.origincustomhomes.com

Gurdeep


22 Chestnut Close

Proposed - Elevations

04/09/2018 10:00:23 AM


A106

Document (A3)

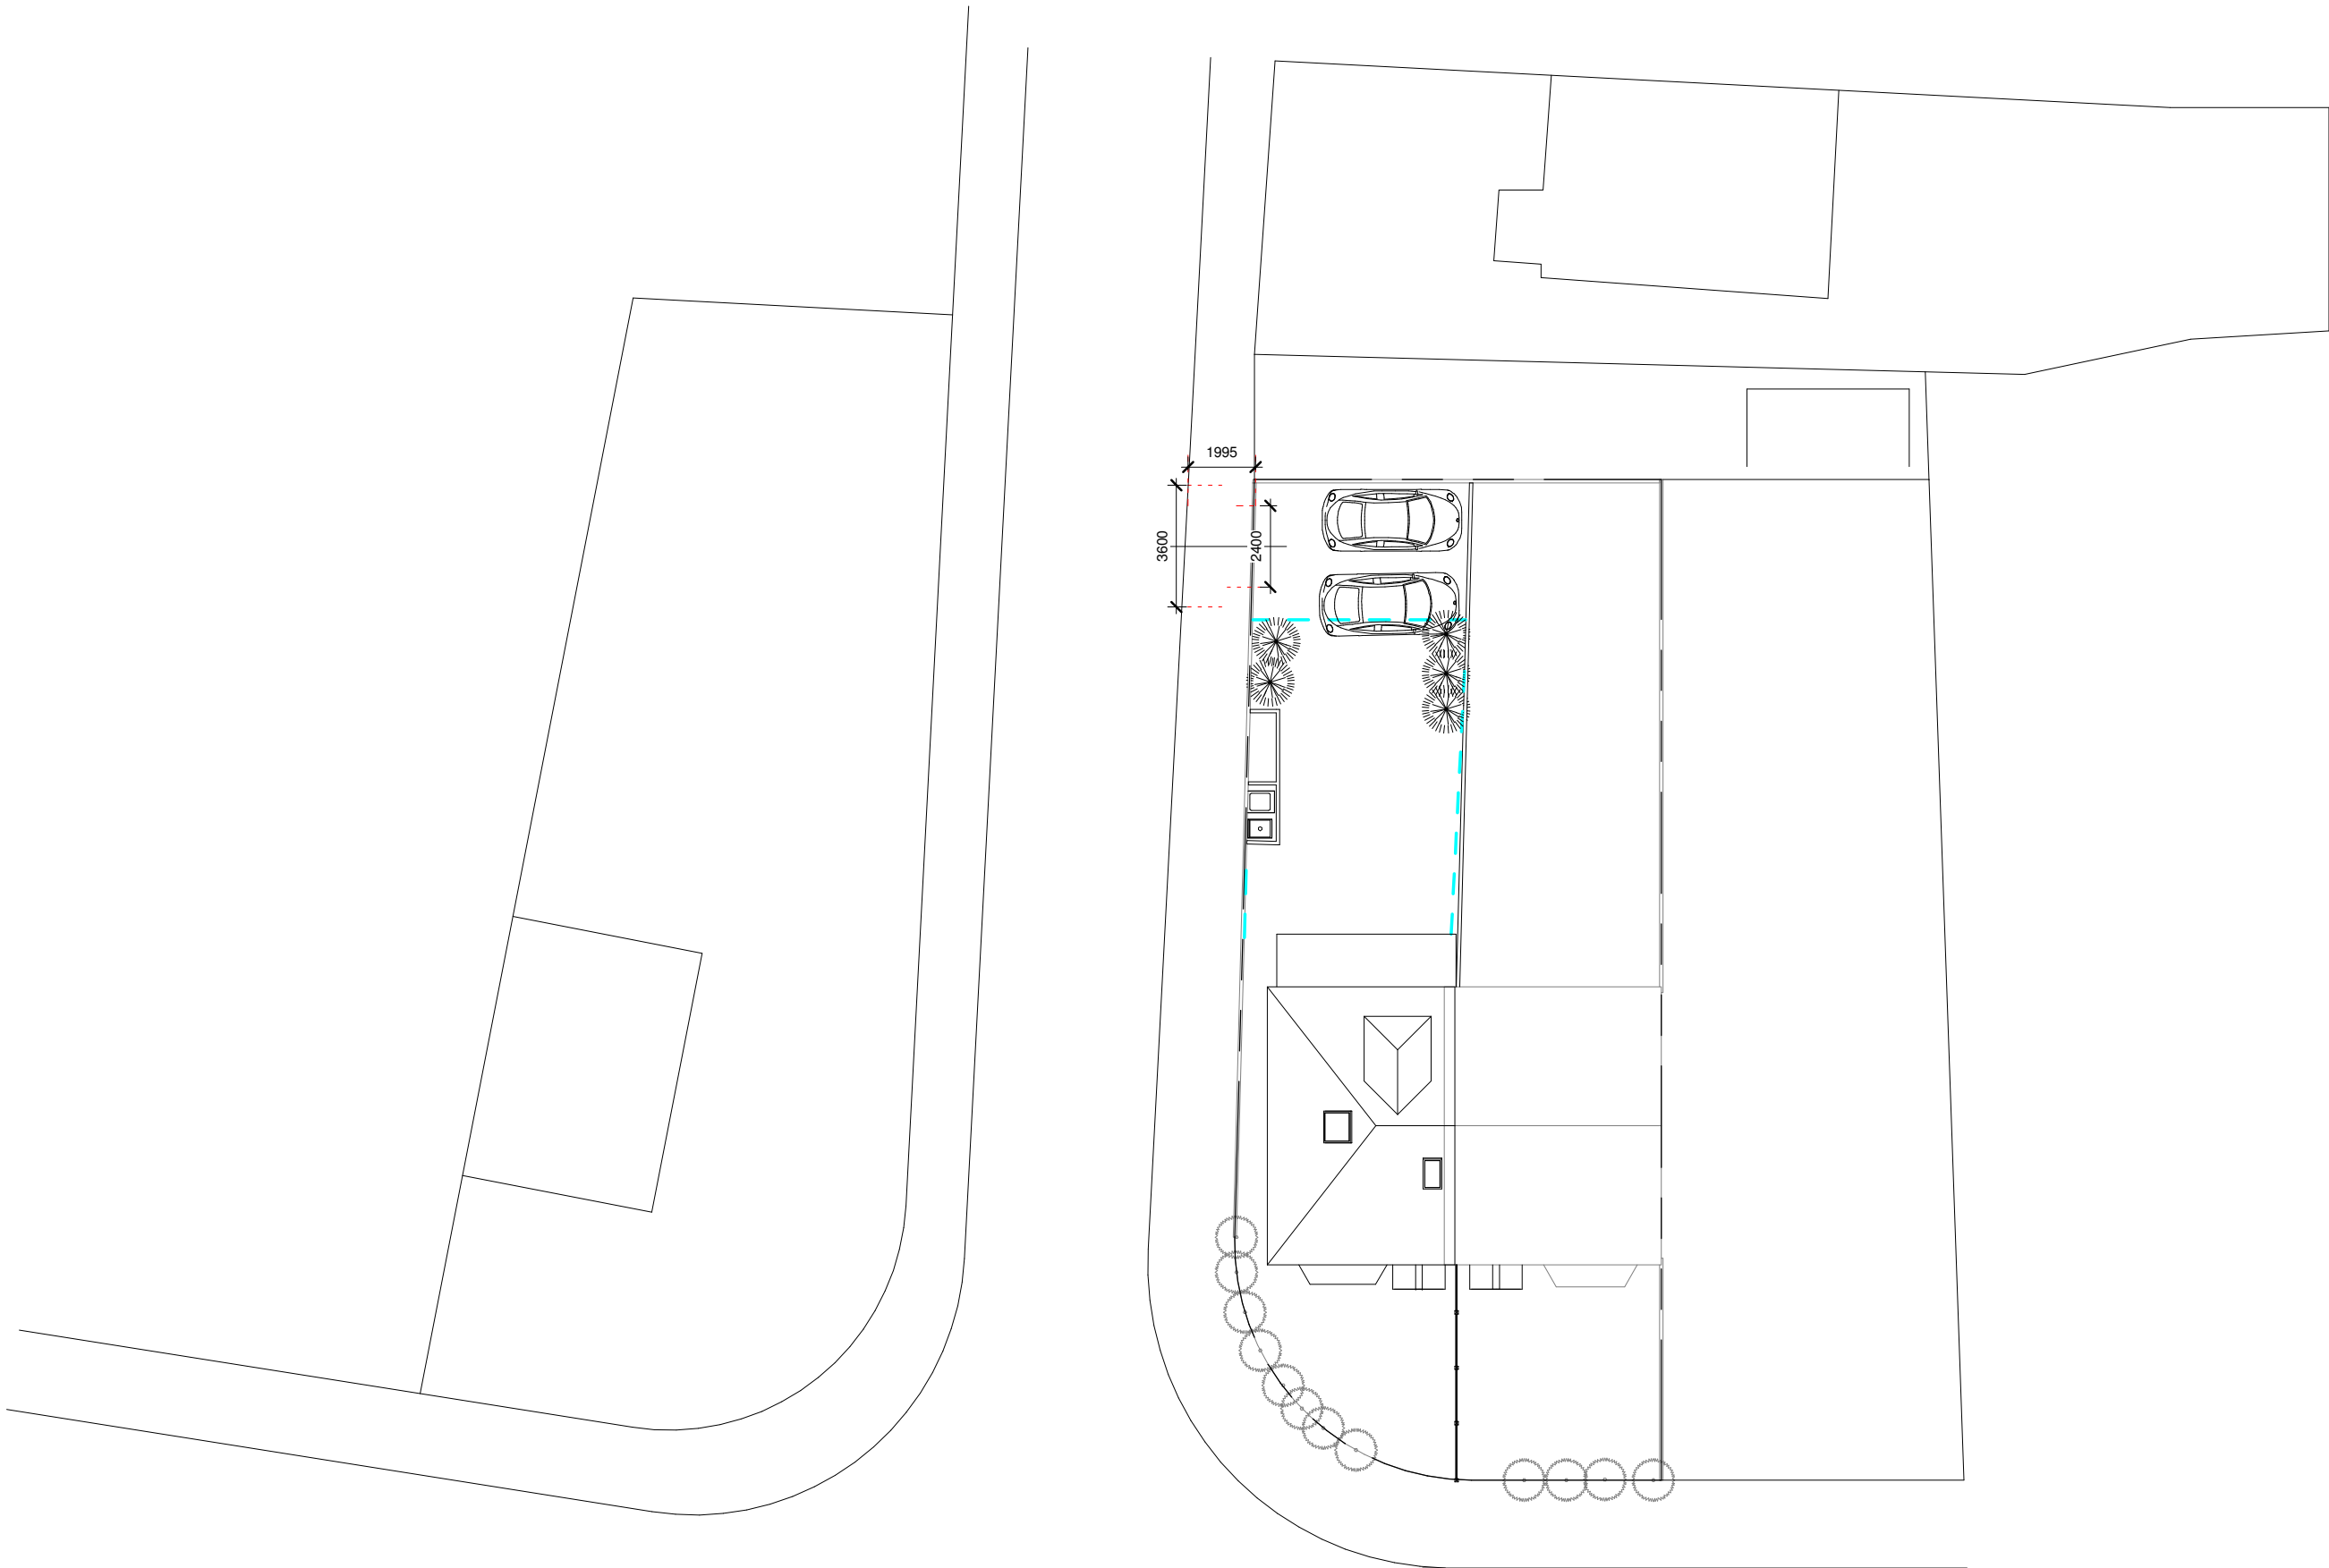

1 Site Loft New Build
1 : 200

General Notes
The contractor must check all dimensions on site before commencing work and discrepancies must be immediately brought to the attention of Origin Custom Homes
All work must conform to current building regulations, BS Standards and NHBC standards
These drawings are to be read in conjunction with all relevant designer, engineer or specialist drawings and specifications.
All dimensions are in millimeters unless stated otherwise
All materials are to be used and installed in strict compliance with the relevant manufacturer's recommendations
The Drawings are not to be reproduced/copied by any party prior to written consent being issued by Origin Custom Homes.
All intellectual property remains ownership of Origin Custom Homes. Any use of drawings without appropriate fees being paid by client/third party will bear interest of contract value by 20% per month.

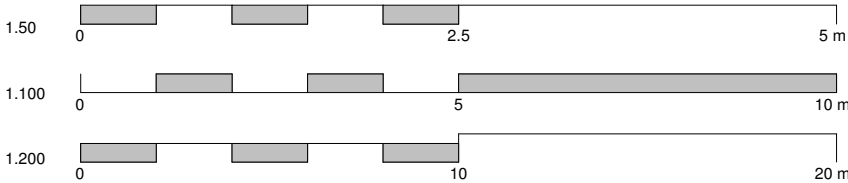

www.origincustomhomes.com

Gurdeep

22 Chestnut Close

Proposed - Site plan

A107

04/09/2018 10:00:23 AM

Document (A3)