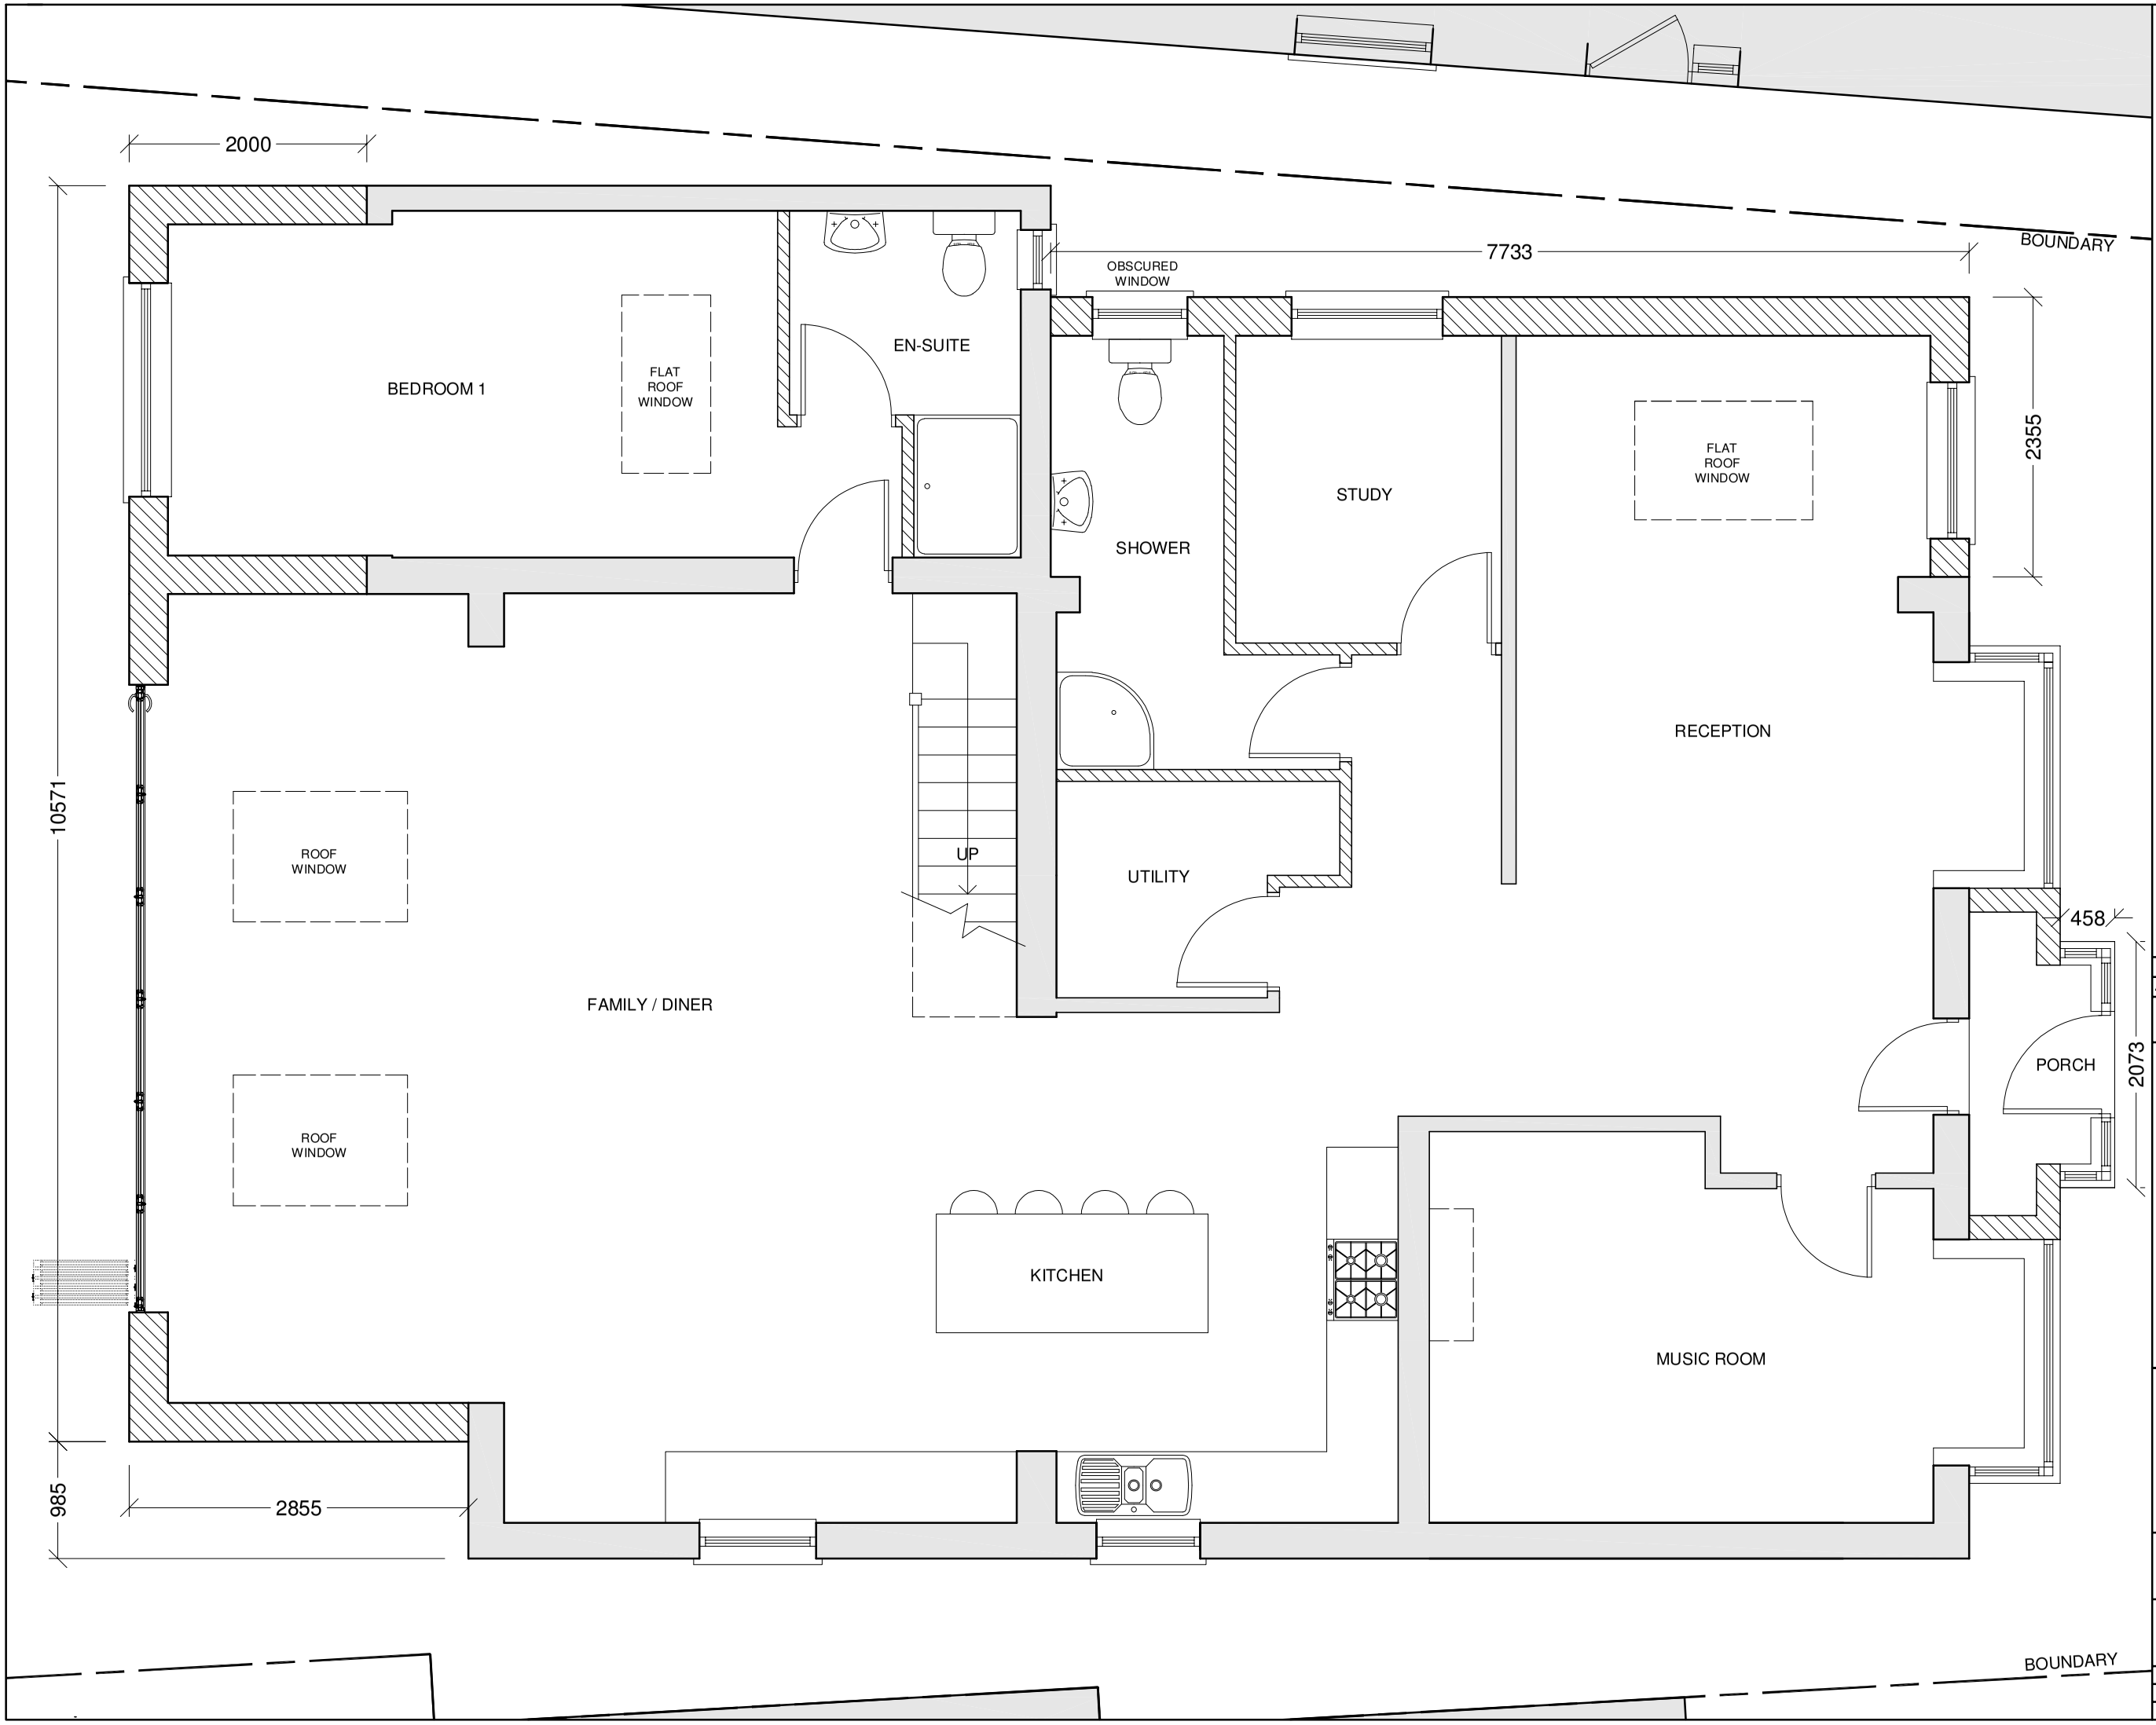

N

0 Metres 1.0 1.5 2.0

Scale 1:50

LAYOUT	APR 2026	A
AMENDMENTS	**DATE**	**REV.**

Dimensions, areas and levels where given are only approximate and subject to site survey. All dimensions are to be checked on site. Figured dimensions only are to be taken from this drawing. This drawing is to be read in conjunction with all relevant consultants and/or specialists drawings/documents and any discrepancies or variations are to be notified to the architect before the affected work commences. This drawing is copyright and remains the property of the Architects.

bernard murray design
chartered architect
WWW.BMURRAYDESIGN.CO.UK
13 MERRYFIELDS, UXBRIDGE, MIDDLESEX UB82BT
TEL: 07958 471714 EMAIL: BMURRAYDESIGN@YAHOO.CO.UK

PROJECT
90 HERCIES ROAD
UXBRIDGE
UB10 9ND

CLIENT
YEWHUNG CHIN

DRAWING
PROPOSED GROUND FLOOR PLAN

SCALE	1:50 @ A3	DRAWING NUMBER	REV.
DATE	APR 2026	1258-5	A
DRAWN	BM		