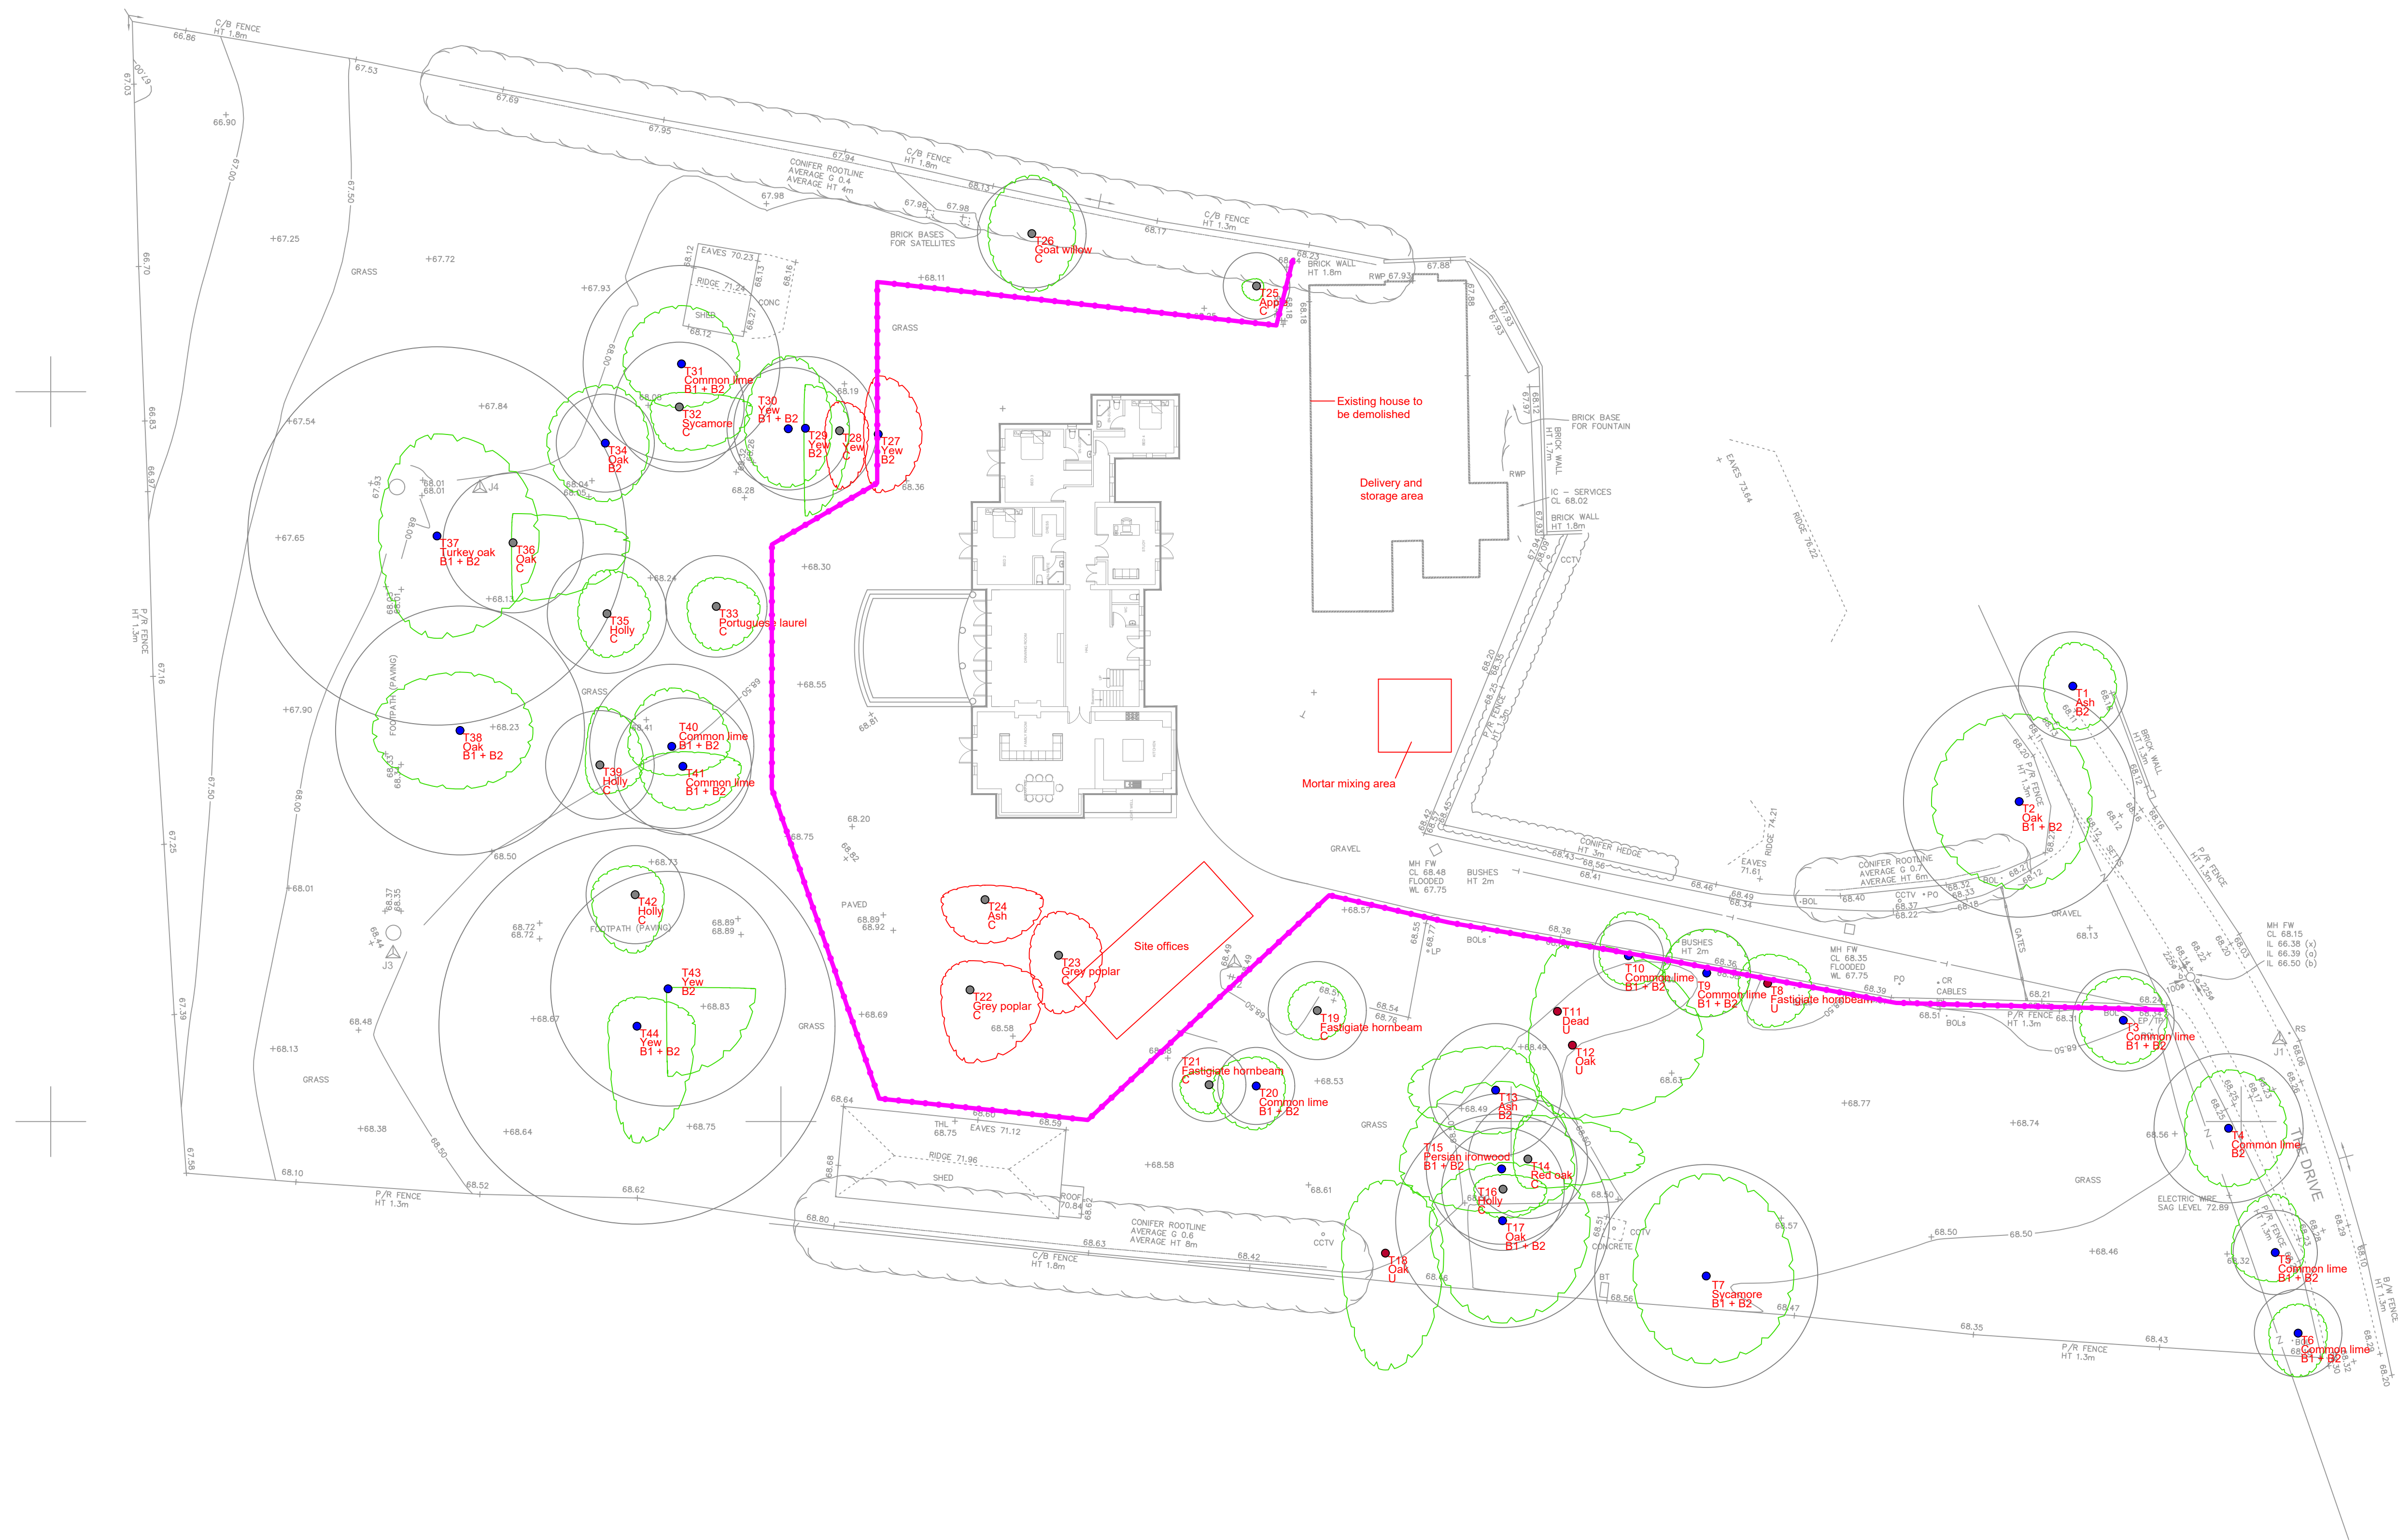


Merewood, Gregory Road, Hedgerley, Bucks, SL2 3XW
Tel: 01753 647236 Mob: 07784 915944
email: s_imon.hawkins@hotmail.co.uk

Site: Woodlands, The Drive Ickenham	1:250 at A1
Drawing Title: Tree Protection Plan	Rev B, July 2021

Key:

- Category A (Green dot)
- Category B (Blue dot)
- Category C (Grey dot)
- Category U (Red dot)
- Tree Proposed for Removal (Red outline)
- Tree Protection Fencing (Magenta line)

Category Legend:

- Category (Green circle)
- Root Protection Area (Red circle)
- Crown Spread (Green circle)
- Tree Number (Blue dot)
- Species (Text label)
- Category (Text label)