



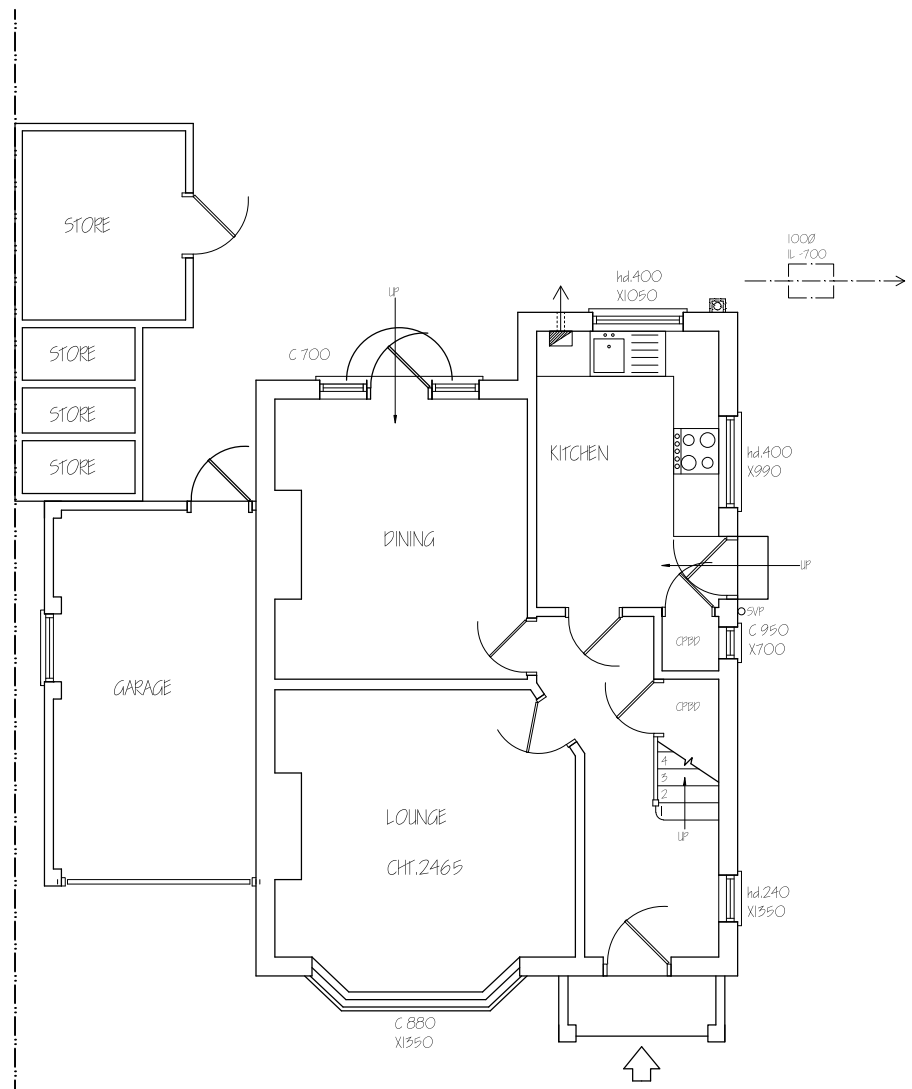

EXISTING GROUND FLOOR PLAN

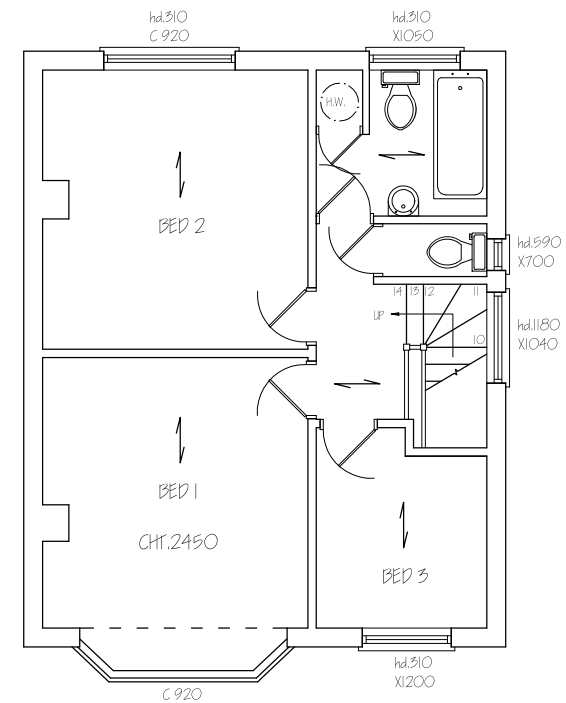

EXISTING FIRST FLOOR PLAN

Nigel Fallon, B.Sc. (Hons) MBEng. 07768-408525 Planning & Development Consultant, Building Engineer.		ADDRESS: 73, THORNHILL ROAD, ICKENHAM, LB10 8SH.	
349, Chartridge Lane, Chesham, HP5 2SH.		DRAWING TITLE: EXISTING FLOOR PLANS	NO. - 01
SCALE - 1:100		DATE: 20/01/2022	REV:
		DRG. PAPER SIZE: A3	

