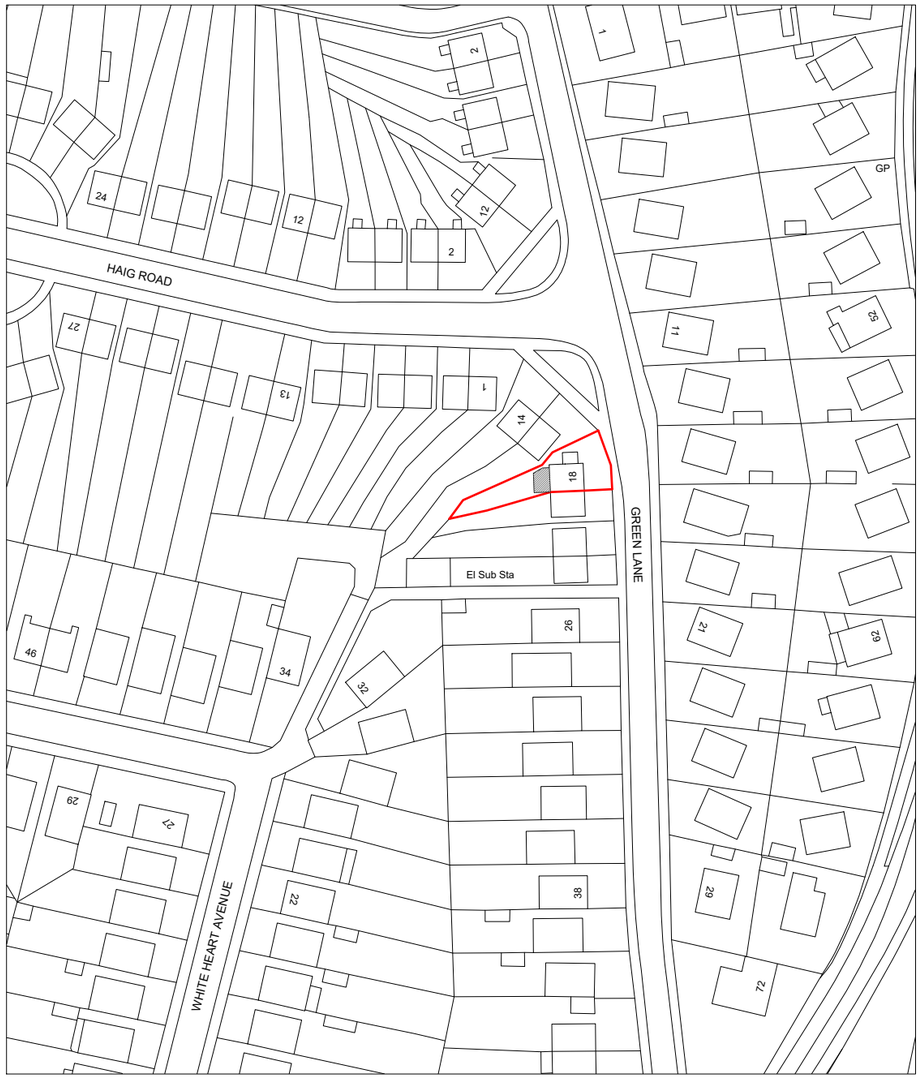

Location Plan
Scale 1:1250

Block Plan
Scale 1:500

1:1250

1:500

BANCIL PARTNERSHIP LTD

Dimensions to be verified on site
DO NOT SCALE FROM THIS DRAWING.
Any areas indicated on this drawing are for guidance only.
No responsibility is taken for their accuracy.

This drawing is the property of **BANCIL PARTNERSHIP LTD**
Copyright is reserved by them and the drawing is issued on the condition that it is not copied, reproduced, retained or disclosed to any unauthorised person, either wholly or in part without the consent in writing of **BANCIL PARTNERSHIP LTD**

131 Heston Road, Heston, Middx, TW5 0RD Tel: 020 8574 4546 Fax: 020 8574 4526

Site Address:	Client Detail:
18 Green Lane Hillingdon UB8 3ED	18 Green Lane Hillingdon UB8 3ED

Title:
Location Plan
Block Plan

Scale: 1:1250/ 500 | Paper Size: A3

Drawn By:	NM
Checked By:	PP
Date:	03/2021
Drawing No.	PL1/VP/2998 - 00

Revisions:

Rev	Revision	Date

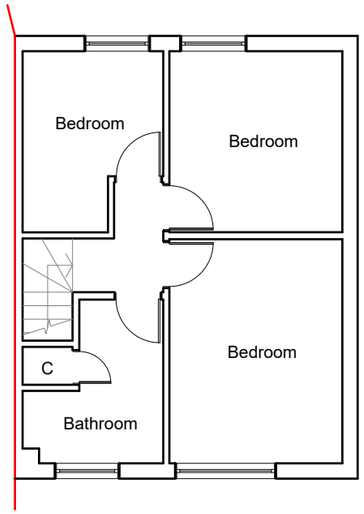

Existing First Floor Plan
Scale:1:100

Existing Front Elevation
Scale:1:100

Existing Side Elevation
Scale:1:100

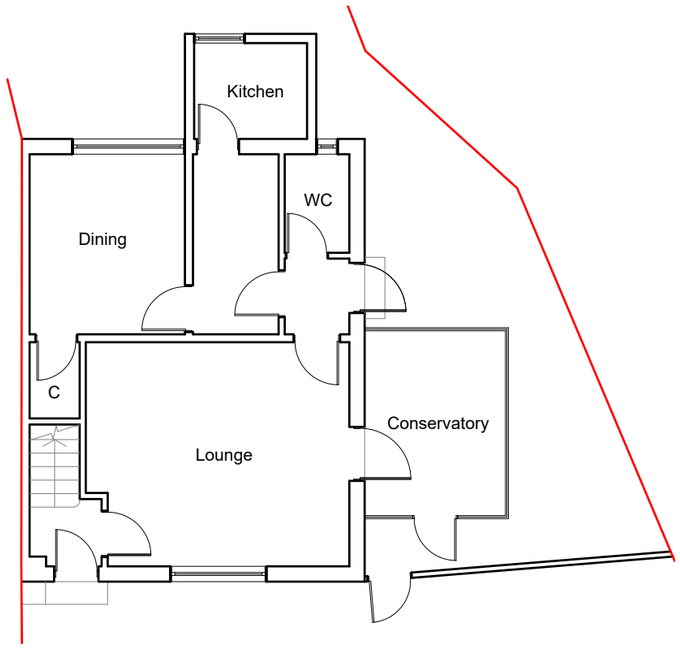

Existing Ground Floor Plan
Scale:1:100

Existing Rear Elevation
Scale:1:100

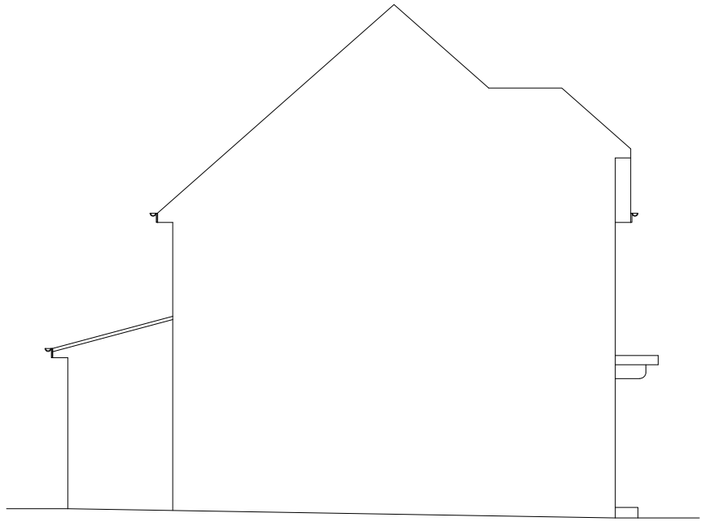

Existing Side Elevation
Scale:1:100

1:100

BANCIL PARTNERSHIP LTD

Dimensions to be verified on site
DO NOT SCALE FROM THIS DRAWING.
Any areas indicated on this drawing are for guidance only.
No responsibility is taken for their accuracy.

This drawing is the property of **BANCIL PARTNERSHIP LTD**
Copyright is reserved by them and the drawing is issued on the condition that it is not copied, reproduced, retained or disclosed to any unauthorised person, either wholly or in part without the consent in writing of **BANCIL PARTNERSHIP LTD**

131 Heston Road, Heston, Middx, TW5 0RD Tel: 020 8574 4546 Fax: 020 8574 4526

Site Address:
18 Green Lane
Hillingdon
UB8 3ED

Client Detail:
18 Green Lane
Hillingdon
UB8 3ED

Title:
Existing Floor Plans
Existing Elevations

Scale:	1:100
Paper Size:	A3

Drawn By:	NM
Checked By:	PP
Date:	03/2021
Drawing No.	PL1/VP/2998 - 01

Revisions:

Rev	Revision	Date

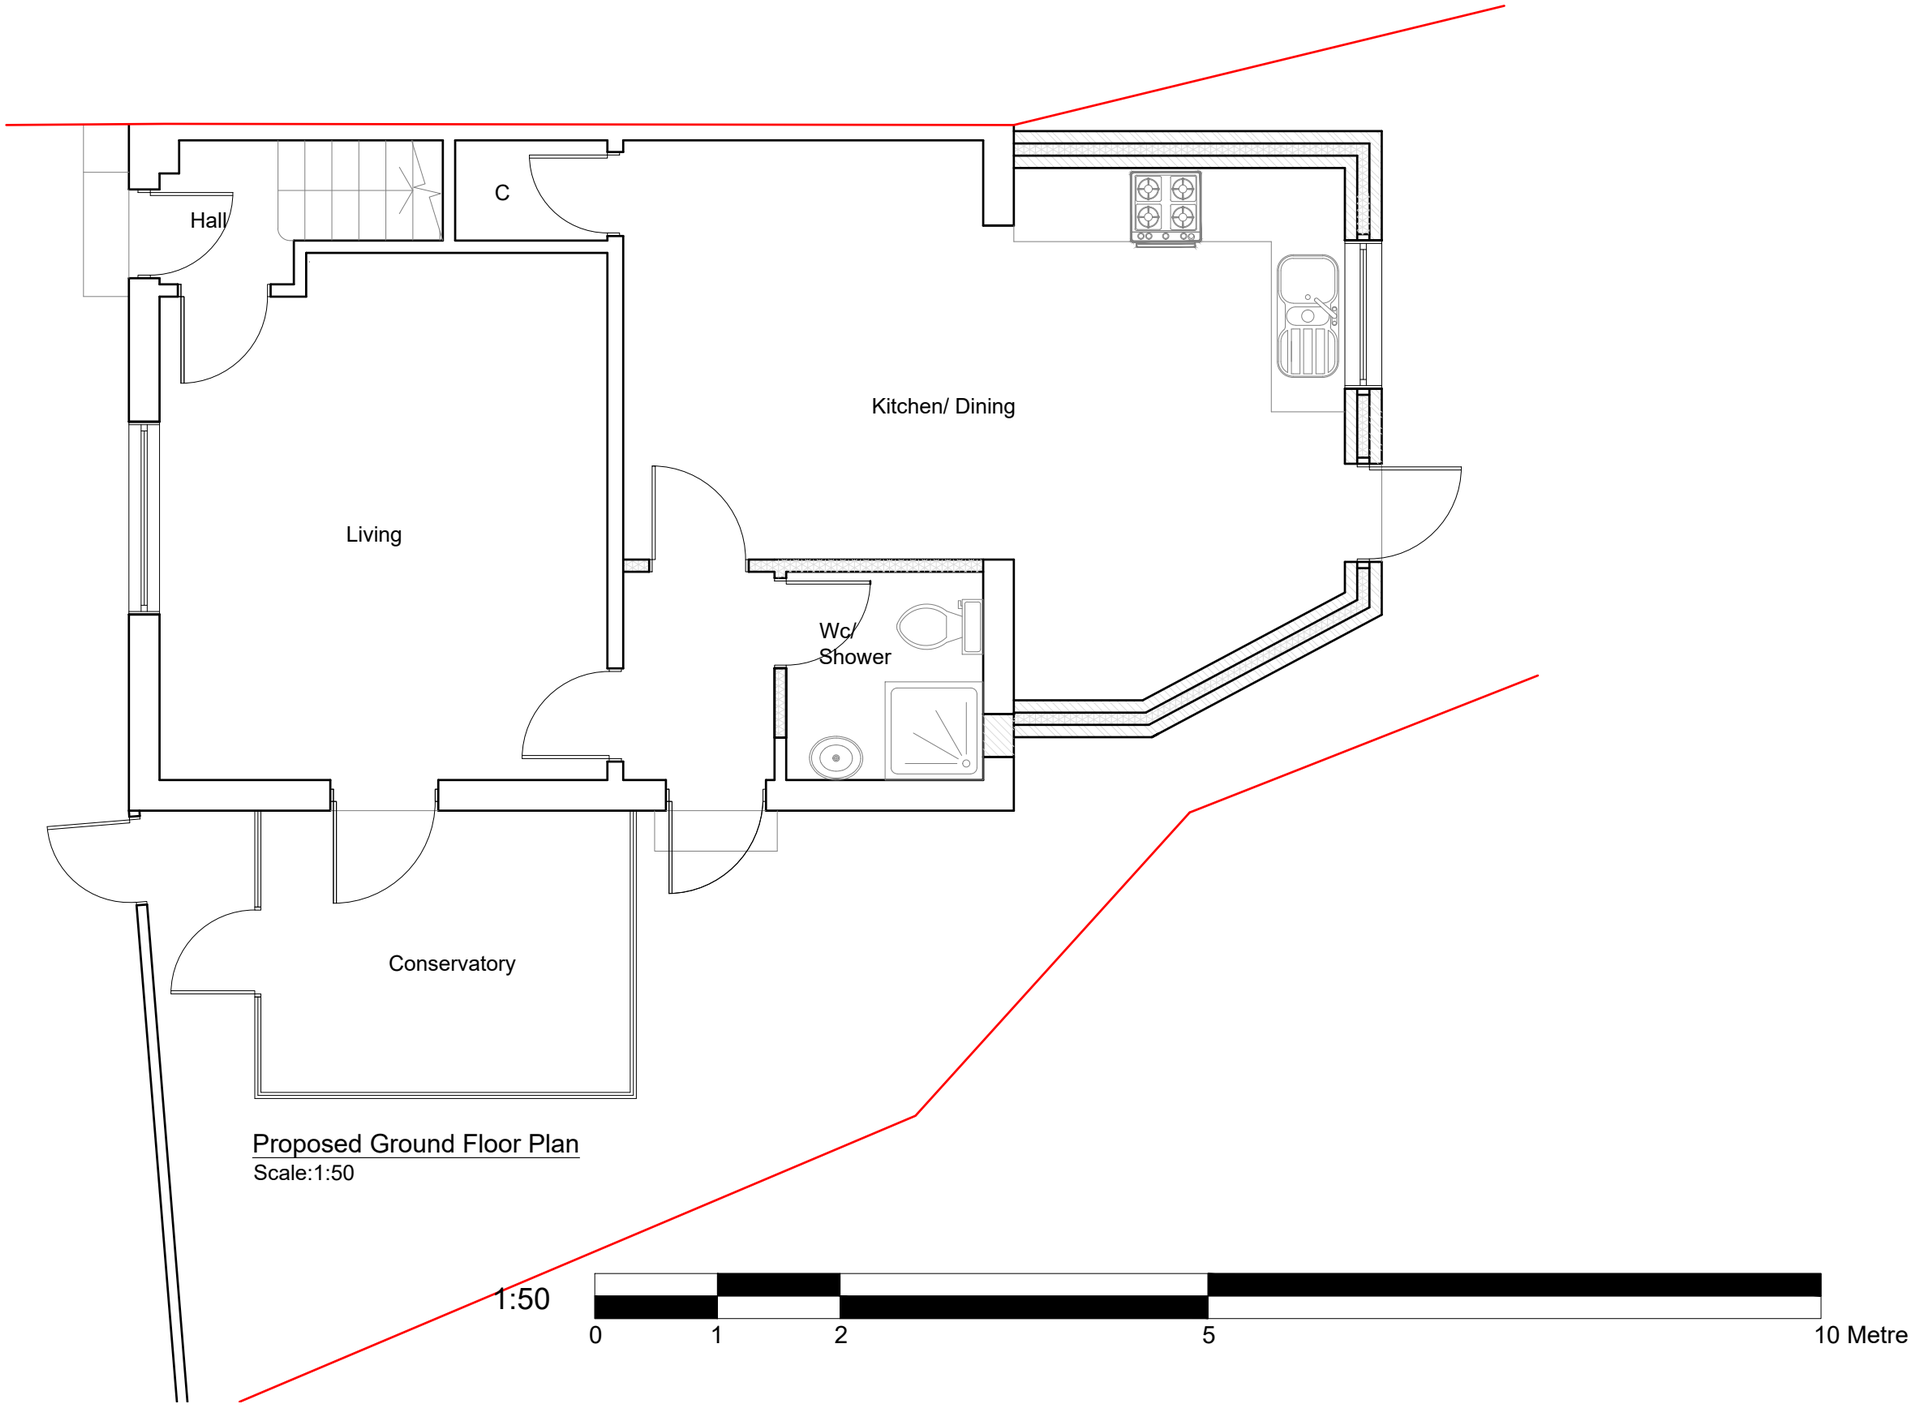

Proposed Ground Floor Plan
Scale:1:50

BANCIL PARTNERSHIP LTD

Dimensions to be verified on site
DO NOT SCALE FROM THIS DRAWING.
Any areas indicated on this drawing are for guidance only.
No responsibility is taken for their accuracy.

This drawing is the property of **BANCIL PARTNERSHIP LTD**
Copyright is reserved by them and the drawing is issued on the condition that it is not copied, reproduced, retained or disclosed to any unauthorised person, either wholly or in part without the consent in writing of **BANCIL PARTNERSHIP LTD**

131 Heston Road, Heston, Middx, TW5 0RD Tel: 020 8574 4546 Fax: 020 8574 4526

Site Address:	Client Detail:	Title:
18 Green Lane Hillingdon UB8 3ED	18 Green Lane Hillingdon UB8 3ED	Proposed Floor Plan

Scale:	1:50	Paper Size:	A3

Drawn By:	NM
Checked By:	PP
Date:	03/2021
Drawing No.	PL1/VP/2998 - 02

Revisions:

Rev	Revision	Date

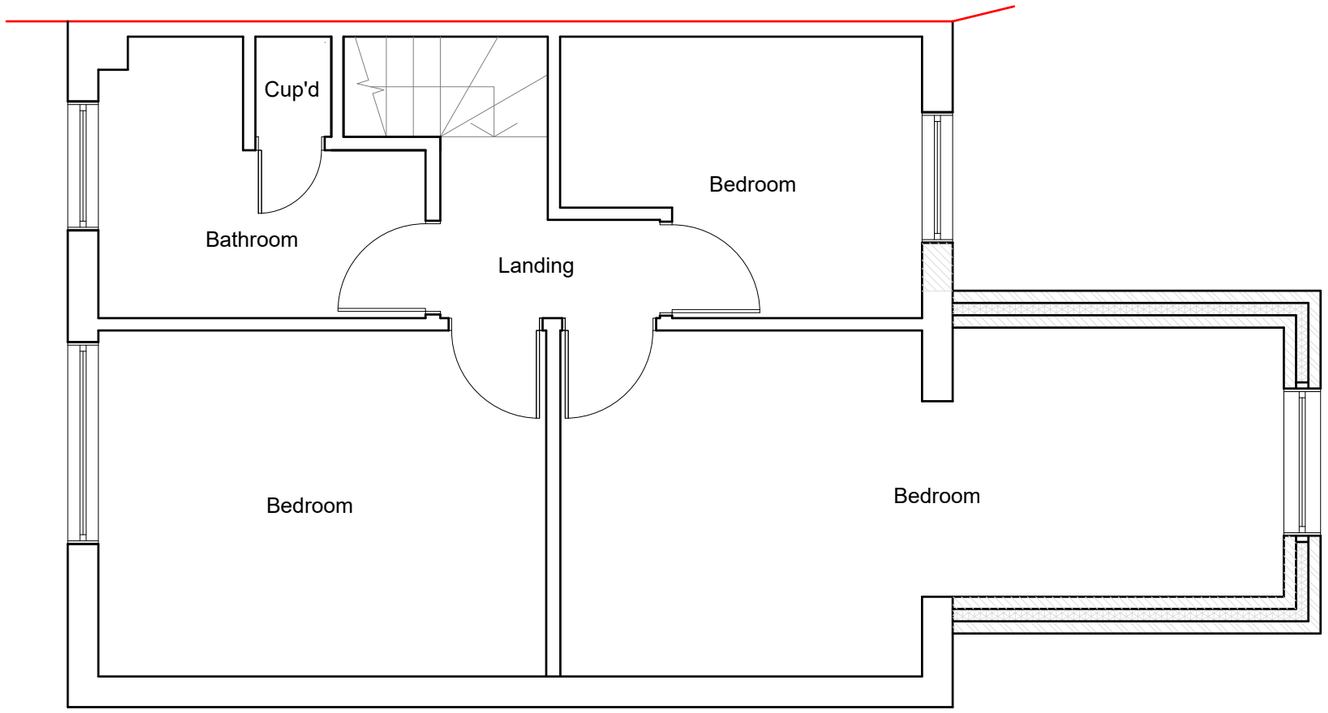

Proposed First Floor Plan
Scale:1:50

1:50

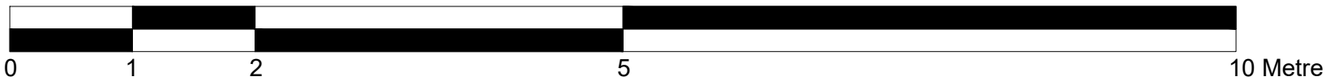

BANCIL PARTNERSHIP LTD

Dimensions to be verified on site
DO NOT SCALE FROM THIS DRAWING.
Any areas indicated on this drawing are for guidance only.
No responsibility is taken for their accuracy.

This drawing is the property of **BANCIL PARTNERSHIP LTD**
Copyright is reserved by them and the drawing is issued on the condition that it is not copied, reproduced, retained or disclosed to any unauthorised person, either wholly or in part without the consent in writing of **BANCIL PARTNERSHIP LTD**

131 Heston Road, Heston, Middx, TW5 0RD Tel: 020 8574 4546 Fax: 020 8574 4526

Site Address:	Client Detail:
18 Green Lane Hillingdon UB8 3ED	18 Green Lane Hillingdon UB8 3ED

Title: Proposed Floor Plan

Scale:	1:50	Paper Size:	A3

Drawn By:	NM
Checked By:	PP
Date:	03/2021
Drawing No.	PL1/VP/2998 - 03

Revisions:

Rev	Revision	Date

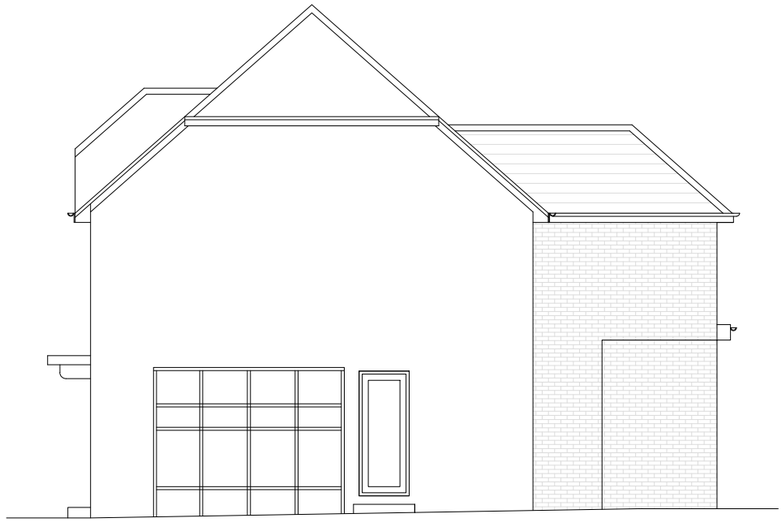

Proposed Side Elevation
Scale:1:100

Proposed Rear Elevation
Scale:1:100

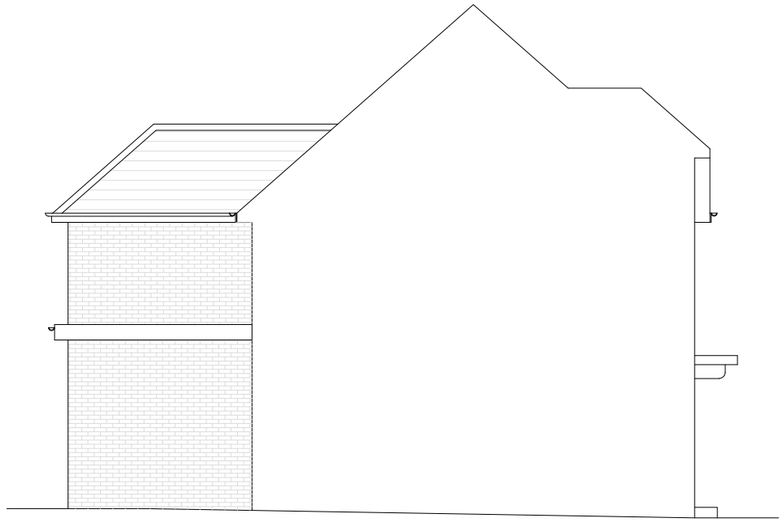

Proposed Side Elevation
Scale:1:100

1:100

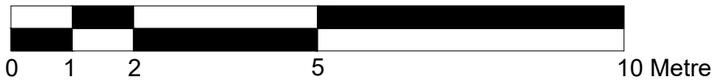

BANCIL PARTNERSHIP LTD

Dimensions to be verified on site
DO NOT SCALE FROM THIS DRAWING.
Any areas indicated on this drawing are for guidance only.
No responsibility is taken for their accuracy.

This drawing is the property of **BANCIL PARTNERSHIP LTD**
Copyright is reserved by them and the drawing is issued on the condition that it is not copied, reproduced, retained or disclosed to any unauthorised person, either wholly or in part without the consent in writing of **BANCIL PARTNERSHIP LTD**

131 Heston Road, Heston, Middx, TW5 0RD Tel: 020 8574 4546 Fax: 020 8574 4526

Site Address:
18 Green Lane
Hillingdon
UB8 3ED

Client Detail:
18 Green Lane
Hillingdon
UB8 3ED

Title:
Proposed Elevations

Scale:	1:100
Paper Size:	A3

Drawn By:	NM
Checked By:	PP
Date:	03/2021
Drawing No.	PL1/VP/2998 - 04

Revisions:

Rev	Revision	Date