



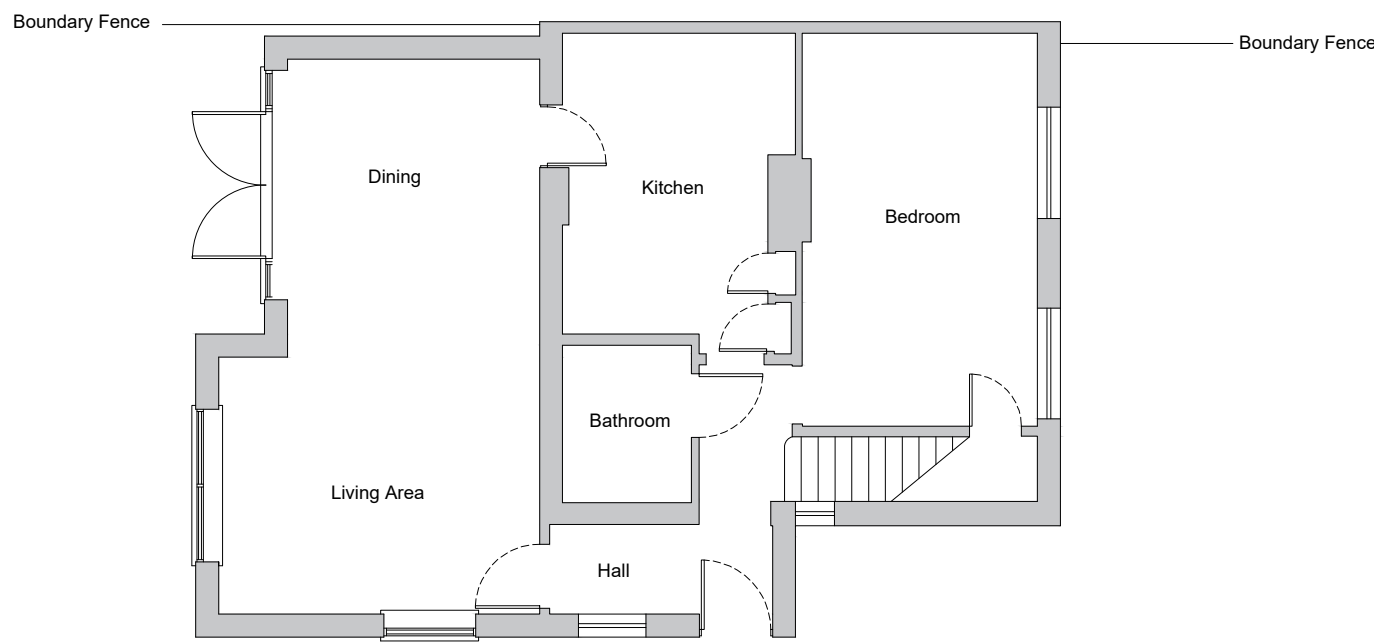


EXISTING GROUND FLOOR PLAN

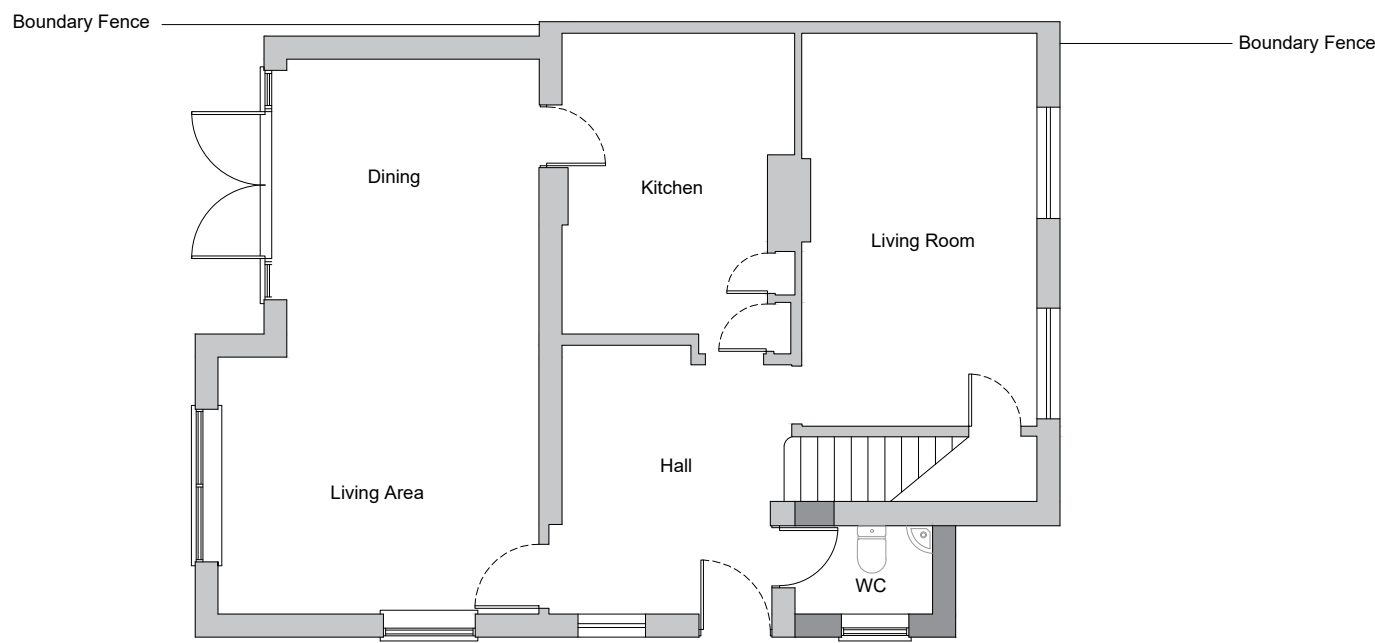


PROPOSED GROUND FLOOR PLAN



EXISTING FRONT ELEVATION

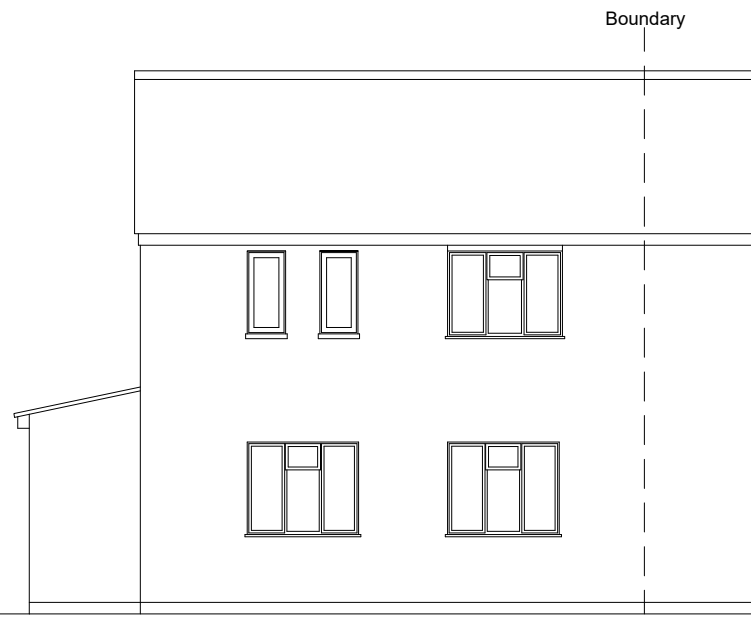


EXISTING SIDE ELEVATION

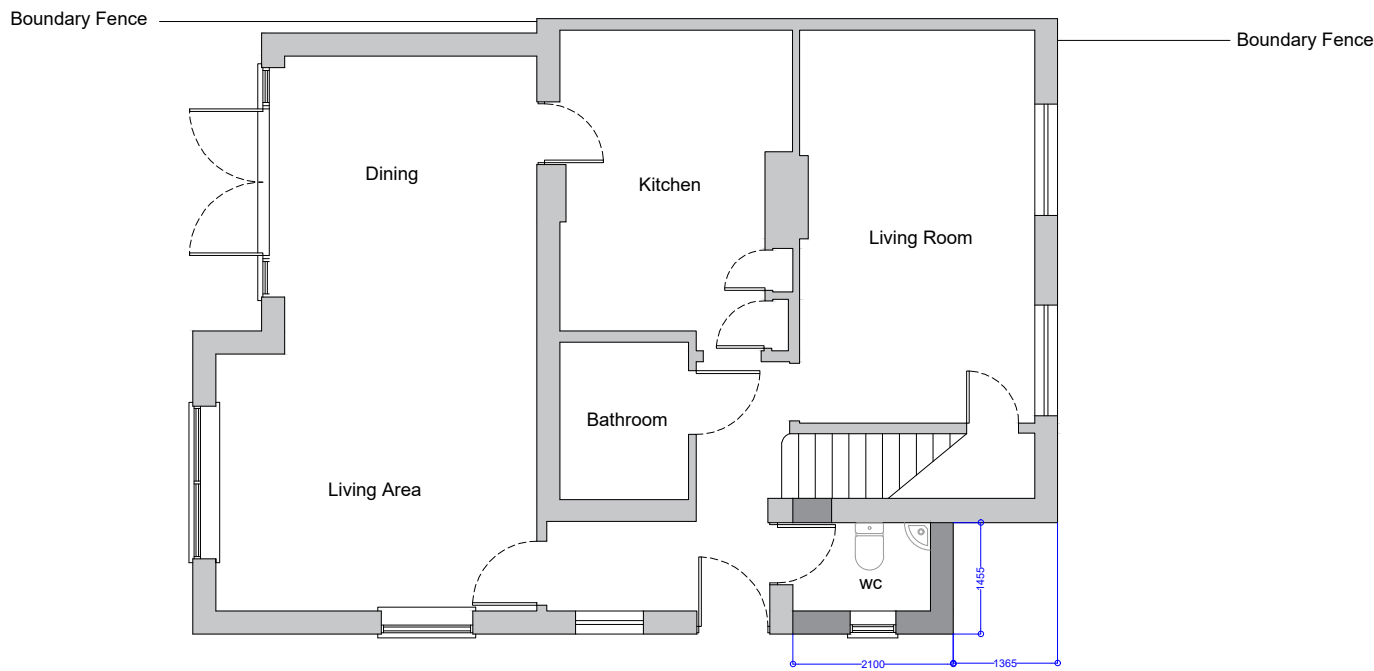

PROPOSED GROUND FLOOR PLAN



PROPOSED FRONT ELEVATION

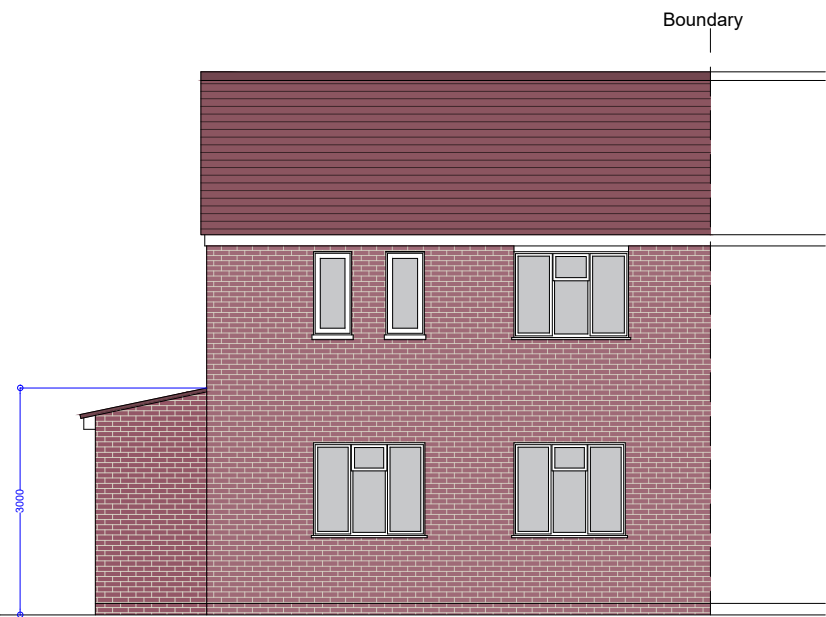

PROPOSED SIDE ELEVATION



Rev	Description	Date

- These drawings have been prepared for the purpose of obtaining planning approval only.
- All dimensions must be checked on site by the client and/or building contractor.
- The client is responsible for all matters relating to Party Wall Act 1996.
- Where existing drain runs are shown these are assumed only.
- The client is responsible for checking that boundaries are correct and proposals do not conflict with any restrictive covenants which may be in title deeds.
- All works to be executed to the satisfaction of the Local Authority and to comply with all current Building Regulations , Planning Requirements, British Standards and Codes of Practice.



Phone: 01206 323603 Email: info@lpsgroup.co.uk

PROJECT

Single Storey
Extension

ADDRESS

12 Hornbeam Road,
Hayes, UB4 9EE

TITLE

Existing and
Proposed Plans

CLIENT

Fairooz

DRAWN BY TY	CHECKED BY RY	DATE 16/11/2021
SCALE A1 @ 1:100	PROJECT NUMBER LPS290	
DRAWING NUMBER 1.0	REV 00	