




REAR ELEVATION

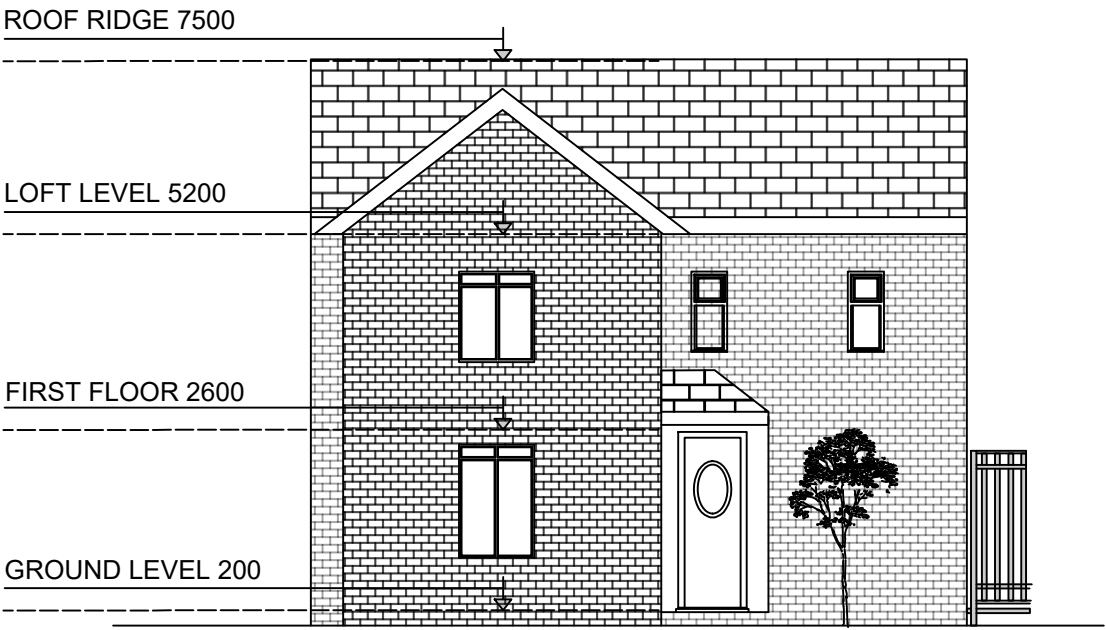


FRONT ELEVATION



NORTH ELEVATION

PROGRAMME:

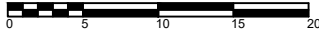

SCALE BAR - 1:100

1:100

REVISION NOTES:

REV:	DATE:	DESCRIPTION:

- GENERAL NOTES:
- 1. All Dimensions are in millimetres unless otherwise stated
 - 2. All work to be carried out in accordance with the current edition of the building regulations of 1991 (including amendments) and all relevant British standards/codes of practice
 - 3. The Contractor is responsible for the correct setting out of the works on site, all dimensions to be checked prior to fabrication of materials and commencement of works.
 - 4. This Drawing is to be read in conjunction with all relevant drawings and specifications

CLIENT: PINAKI DAS

PROJECT: SINGLE STOREY REAR EXTENSION

72 Northwood Way

PROJECT ADDRESS:

DRAWING TITLE: PROPOSED ELEVATIONS

DRAWN BY: AN | CHECKED BY:

DATE : | Rev: | Rev. Date

SCALE@A3 | DRAWING No.: