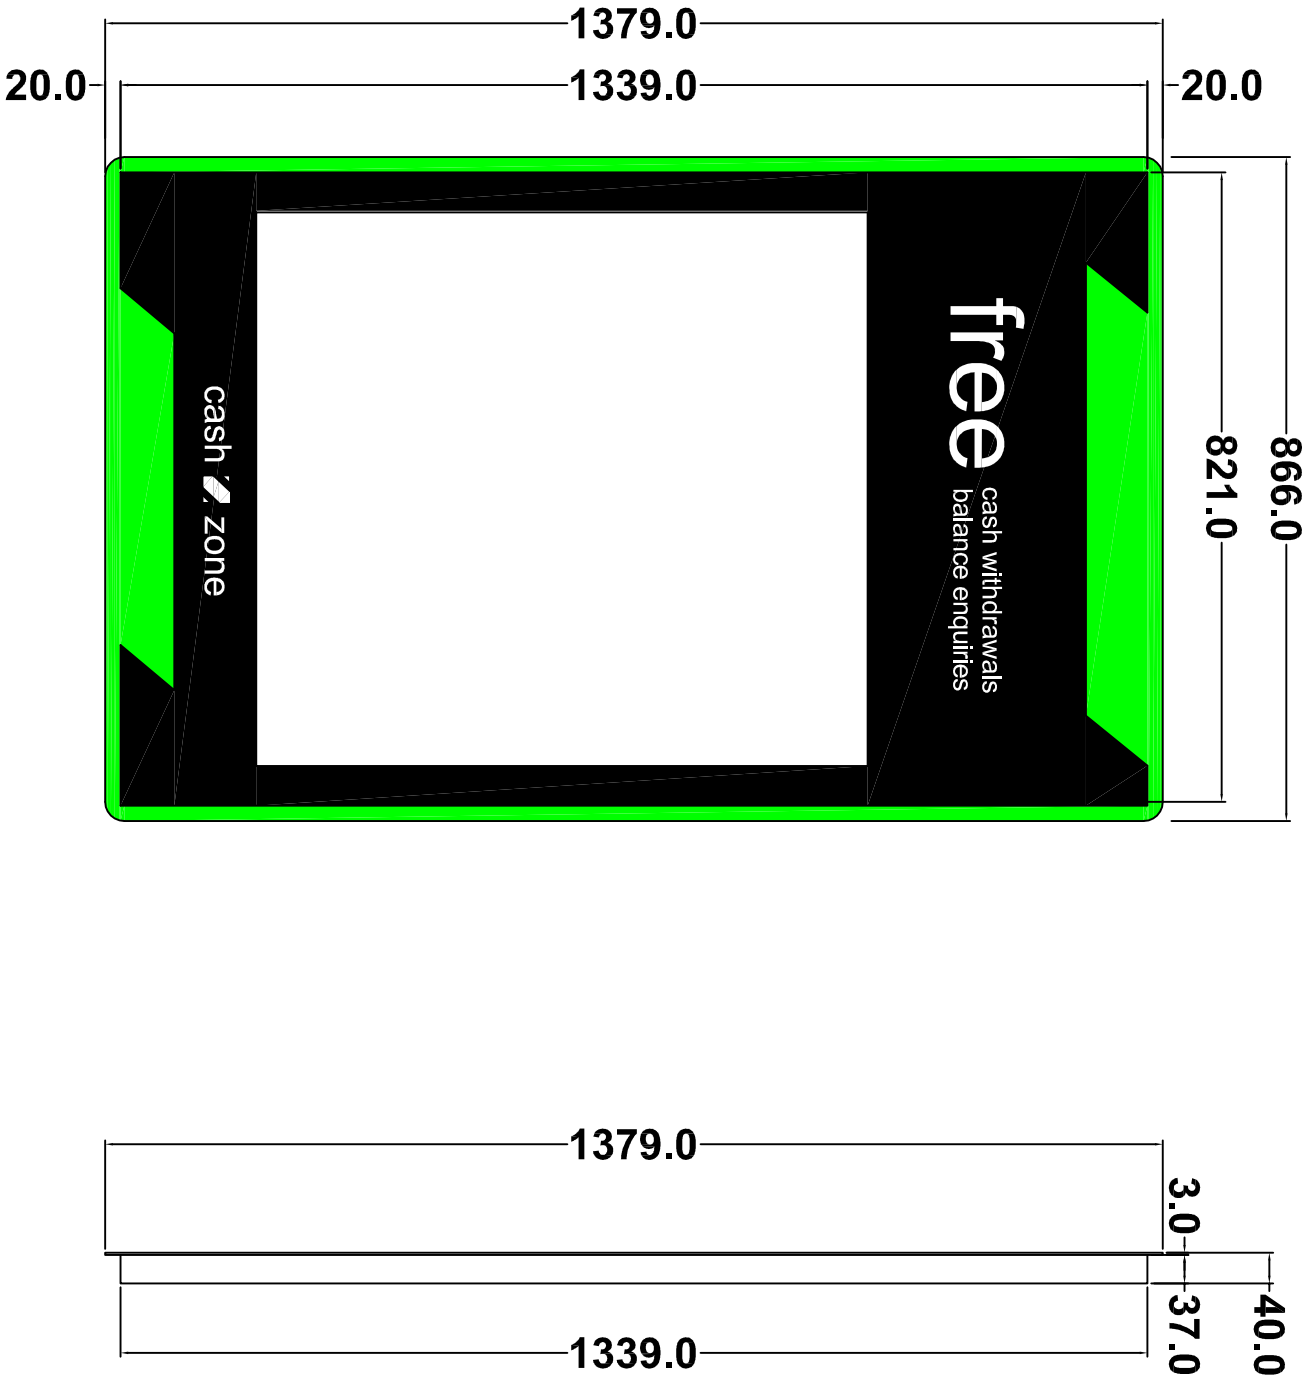


- METHOD OF ILLUMINATION:
- LED - ROWS OF LED LIGHTS BEHIND THE TEXT AND TO THE EDGE OF THE BLACK RAISED AREA
 - WHITE LETTERING IS TRANSLUCENT
 - STATIC ILLUMINATION
 - INTERNAL ILLUMINATION
 - APPROX. >60 lux @ 1.0 METRE AND WITH AMBIENT LIGHTING >80 lux

NEW WAVE DRAWING				TITLE				drawing approval			
6987 EXT FTU SMALL ILLUMINATED SURROUND SIGN				03				NAME:-			
				02				POSITION:-		APPROVED:-	
DRAWN CB				DATE	11/02/16	SCALE	1:10 @ A3				
REFNOG NO. NW0065				SHEET	-	REVISION		BY DATE:-		SIGNED:-	
				REVISION DESCRIPTION		DATE					