


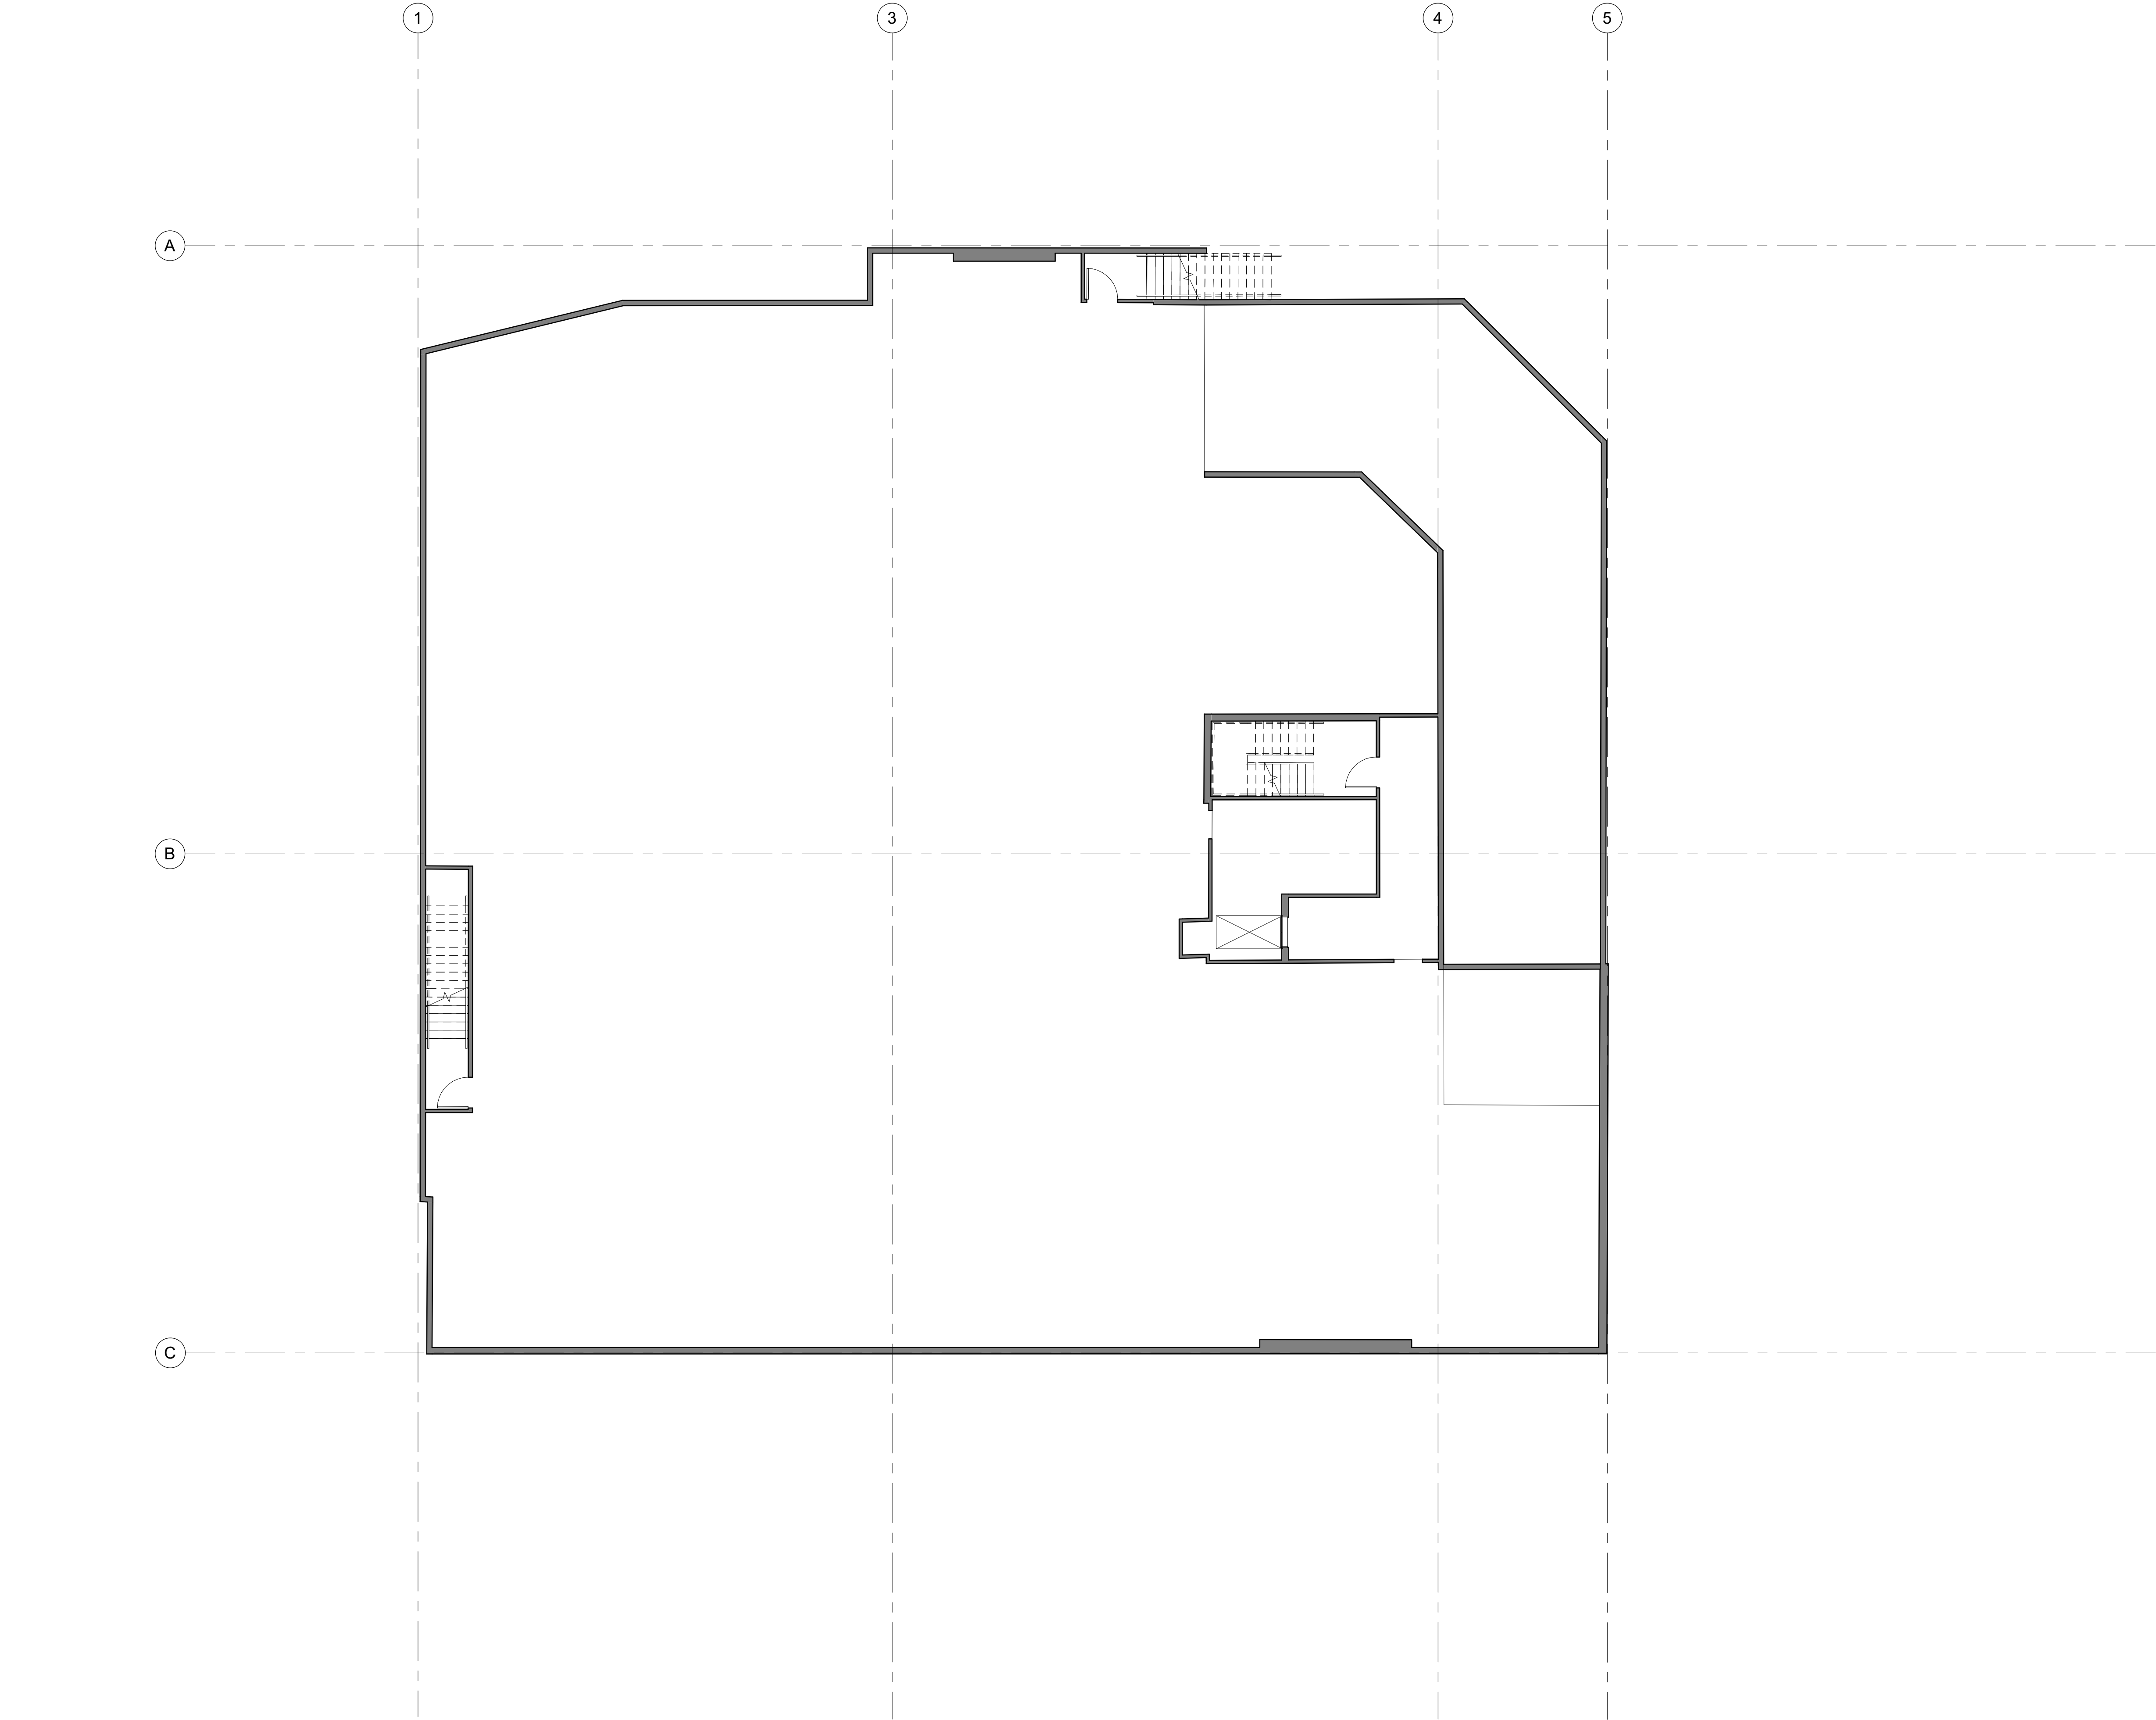

The contractor is responsible for checking dimensions, tolerances and references. Any discrepancy to be verified with the Architect before proceeding with the works. Where an item is covered by drawings to different scales the larger scale drawing is to be worked to.

Do not scale drawing. Figured dimensions to be worked to in all cases.

CDM REGULATIONS 2015. All current drawings and specifications for the project must be read in conjunction with the Designer's Hazard and Environment Assessment Record

All intellectual property rights reserved.


All internal walls shown are taken from record drawings, for which there may be minor discrepancies. For the avoidance of doubt there are no proposed internal remedial works under consideration for this planning application. This application is relevant to external works only.

-	11/06/2021	First Issue - Planning	GW	RO
Rev	Date	Description	Dwn	Ckd

Sheringham Court Facade
GA Plan -01 Existing

AP9419-2001 **REV -**
Planning

Drawn GW Checked RO Date 06/01/21 Scale @ A1 1 : 100

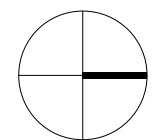


0m 2m 4m 6m 8m

PRP
prp-co.uk
London
020 7653 1200

CDM REGULATIONS 2015. All current drawings and specifications for the project must be read in conjunction with the Designer's Hazard and Environment Assessment Record

Sheringham Court Facade
GA Plan 00 Existing

Drawn GW Checked RO Date 06/01/21 Scale @ A1 1 : 100

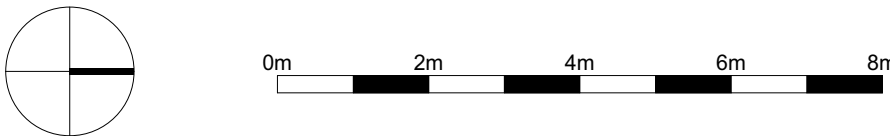


The contractor is responsible for checking dimensions, tolerances and references. Any discrepancy to be verified with the Architect before proceeding with the works. Where an item is covered by drawings to different scales the larger scale drawing is to be worked to.

Do not scale drawing. Figured dimensions to be worked to in all cases.

CDM REGULATIONS 2015. All current drawings and specifications for the project must be read in conjunction with the Designer's Hazard and Environment Assessment Record

All intellectual property rights reserved.

All internal walls shown are taken from record drawings, for which there may be minor discrepancies. For the avoidance of doubt there are no proposed internal remedial works under consideration for this planning application. This application is relevant to external works only.

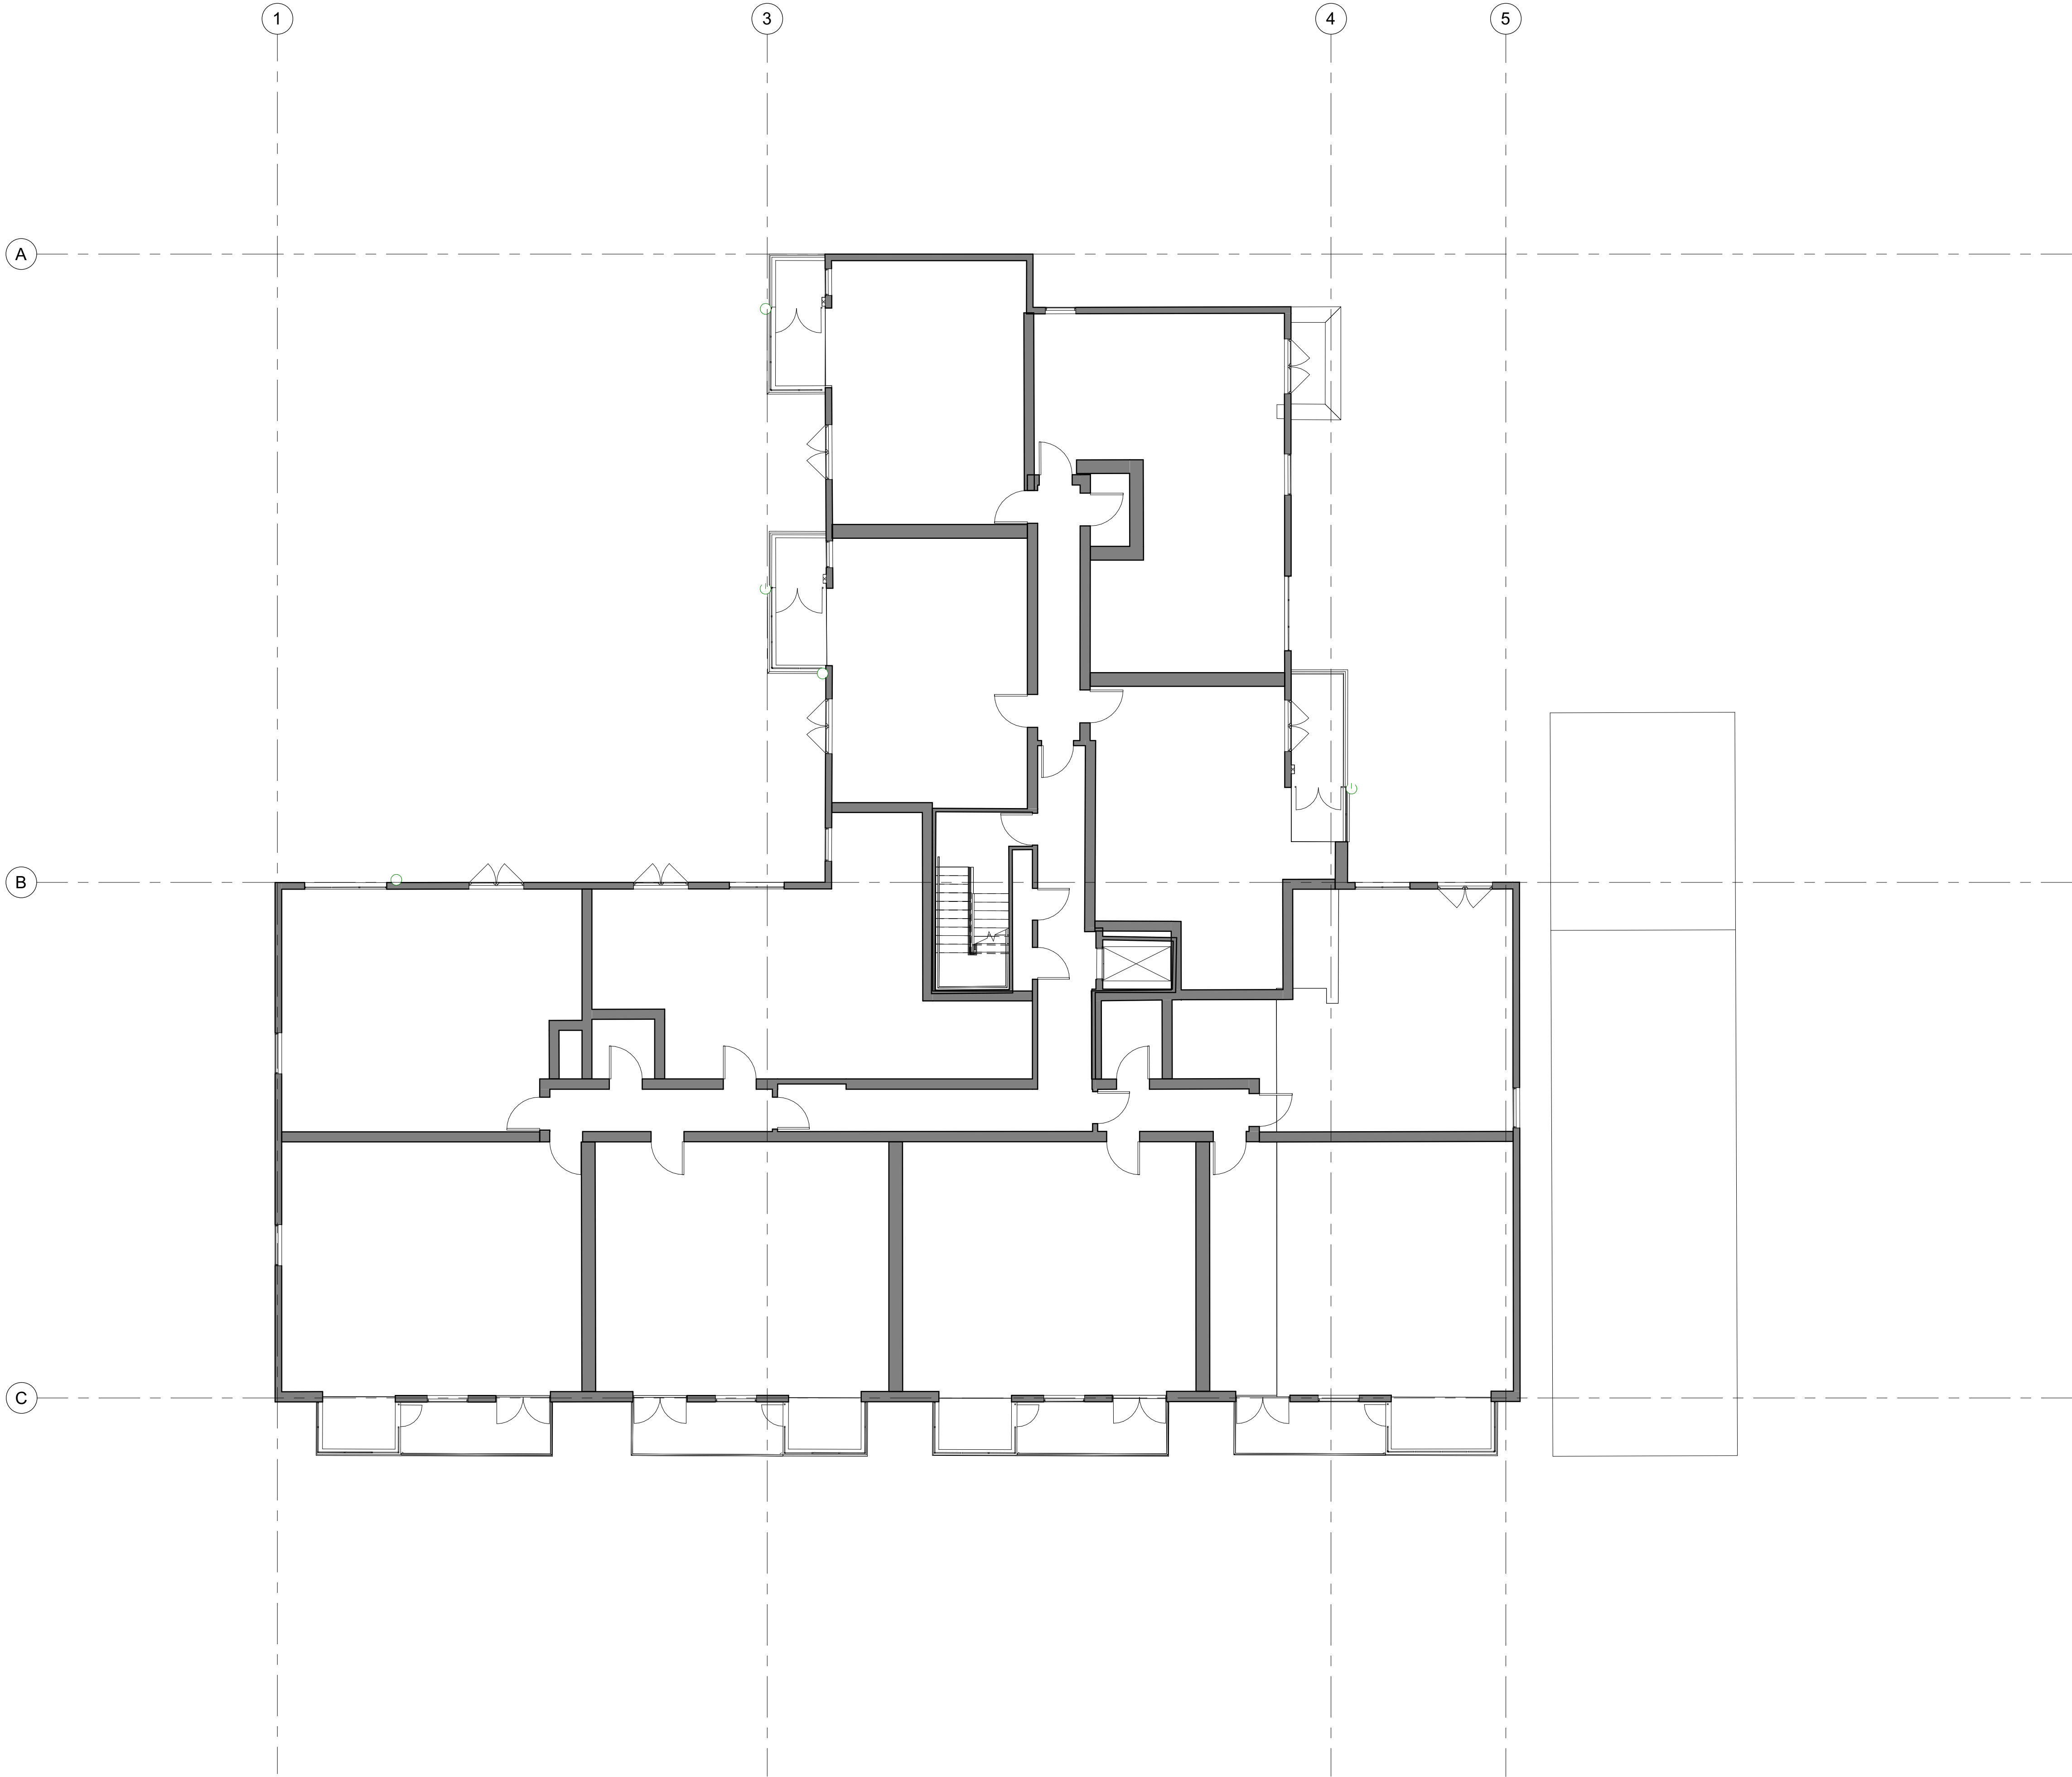

-	11/06/2021	First Issue - Planning	GW	RO
Rev	Date	Description	Dwn	Ckd

Sheringham Court Facade
GA Plan 01 Existing

AP9419-2003 **REV -**
Planning

Drawn GW Checked RO Date 06/01/21 Scale @ A1 1 : 100

PRP prp-co.uk
London
020 7653 1200


The contractor is responsible for checking dimensions, tolerances and references. Any discrepancy to be verified with the Architect before proceeding with the works. Where an item is covered by drawings to different scales the larger scale drawing is to be worked to.

Do not scale drawing. Figured dimensions to be worked to in all cases.

CDM REGULATIONS 2015. All current drawings and specifications for the project must be read in conjunction with the Designer's Hazard and Environment Assessment Record

All intellectual property rights reserved.

All internal walls shown are taken from record drawings, for which there may be minor discrepancies. For the avoidance of doubt there are no proposed internal remedial works under consideration for this planning application. This application is relevant to external works only.

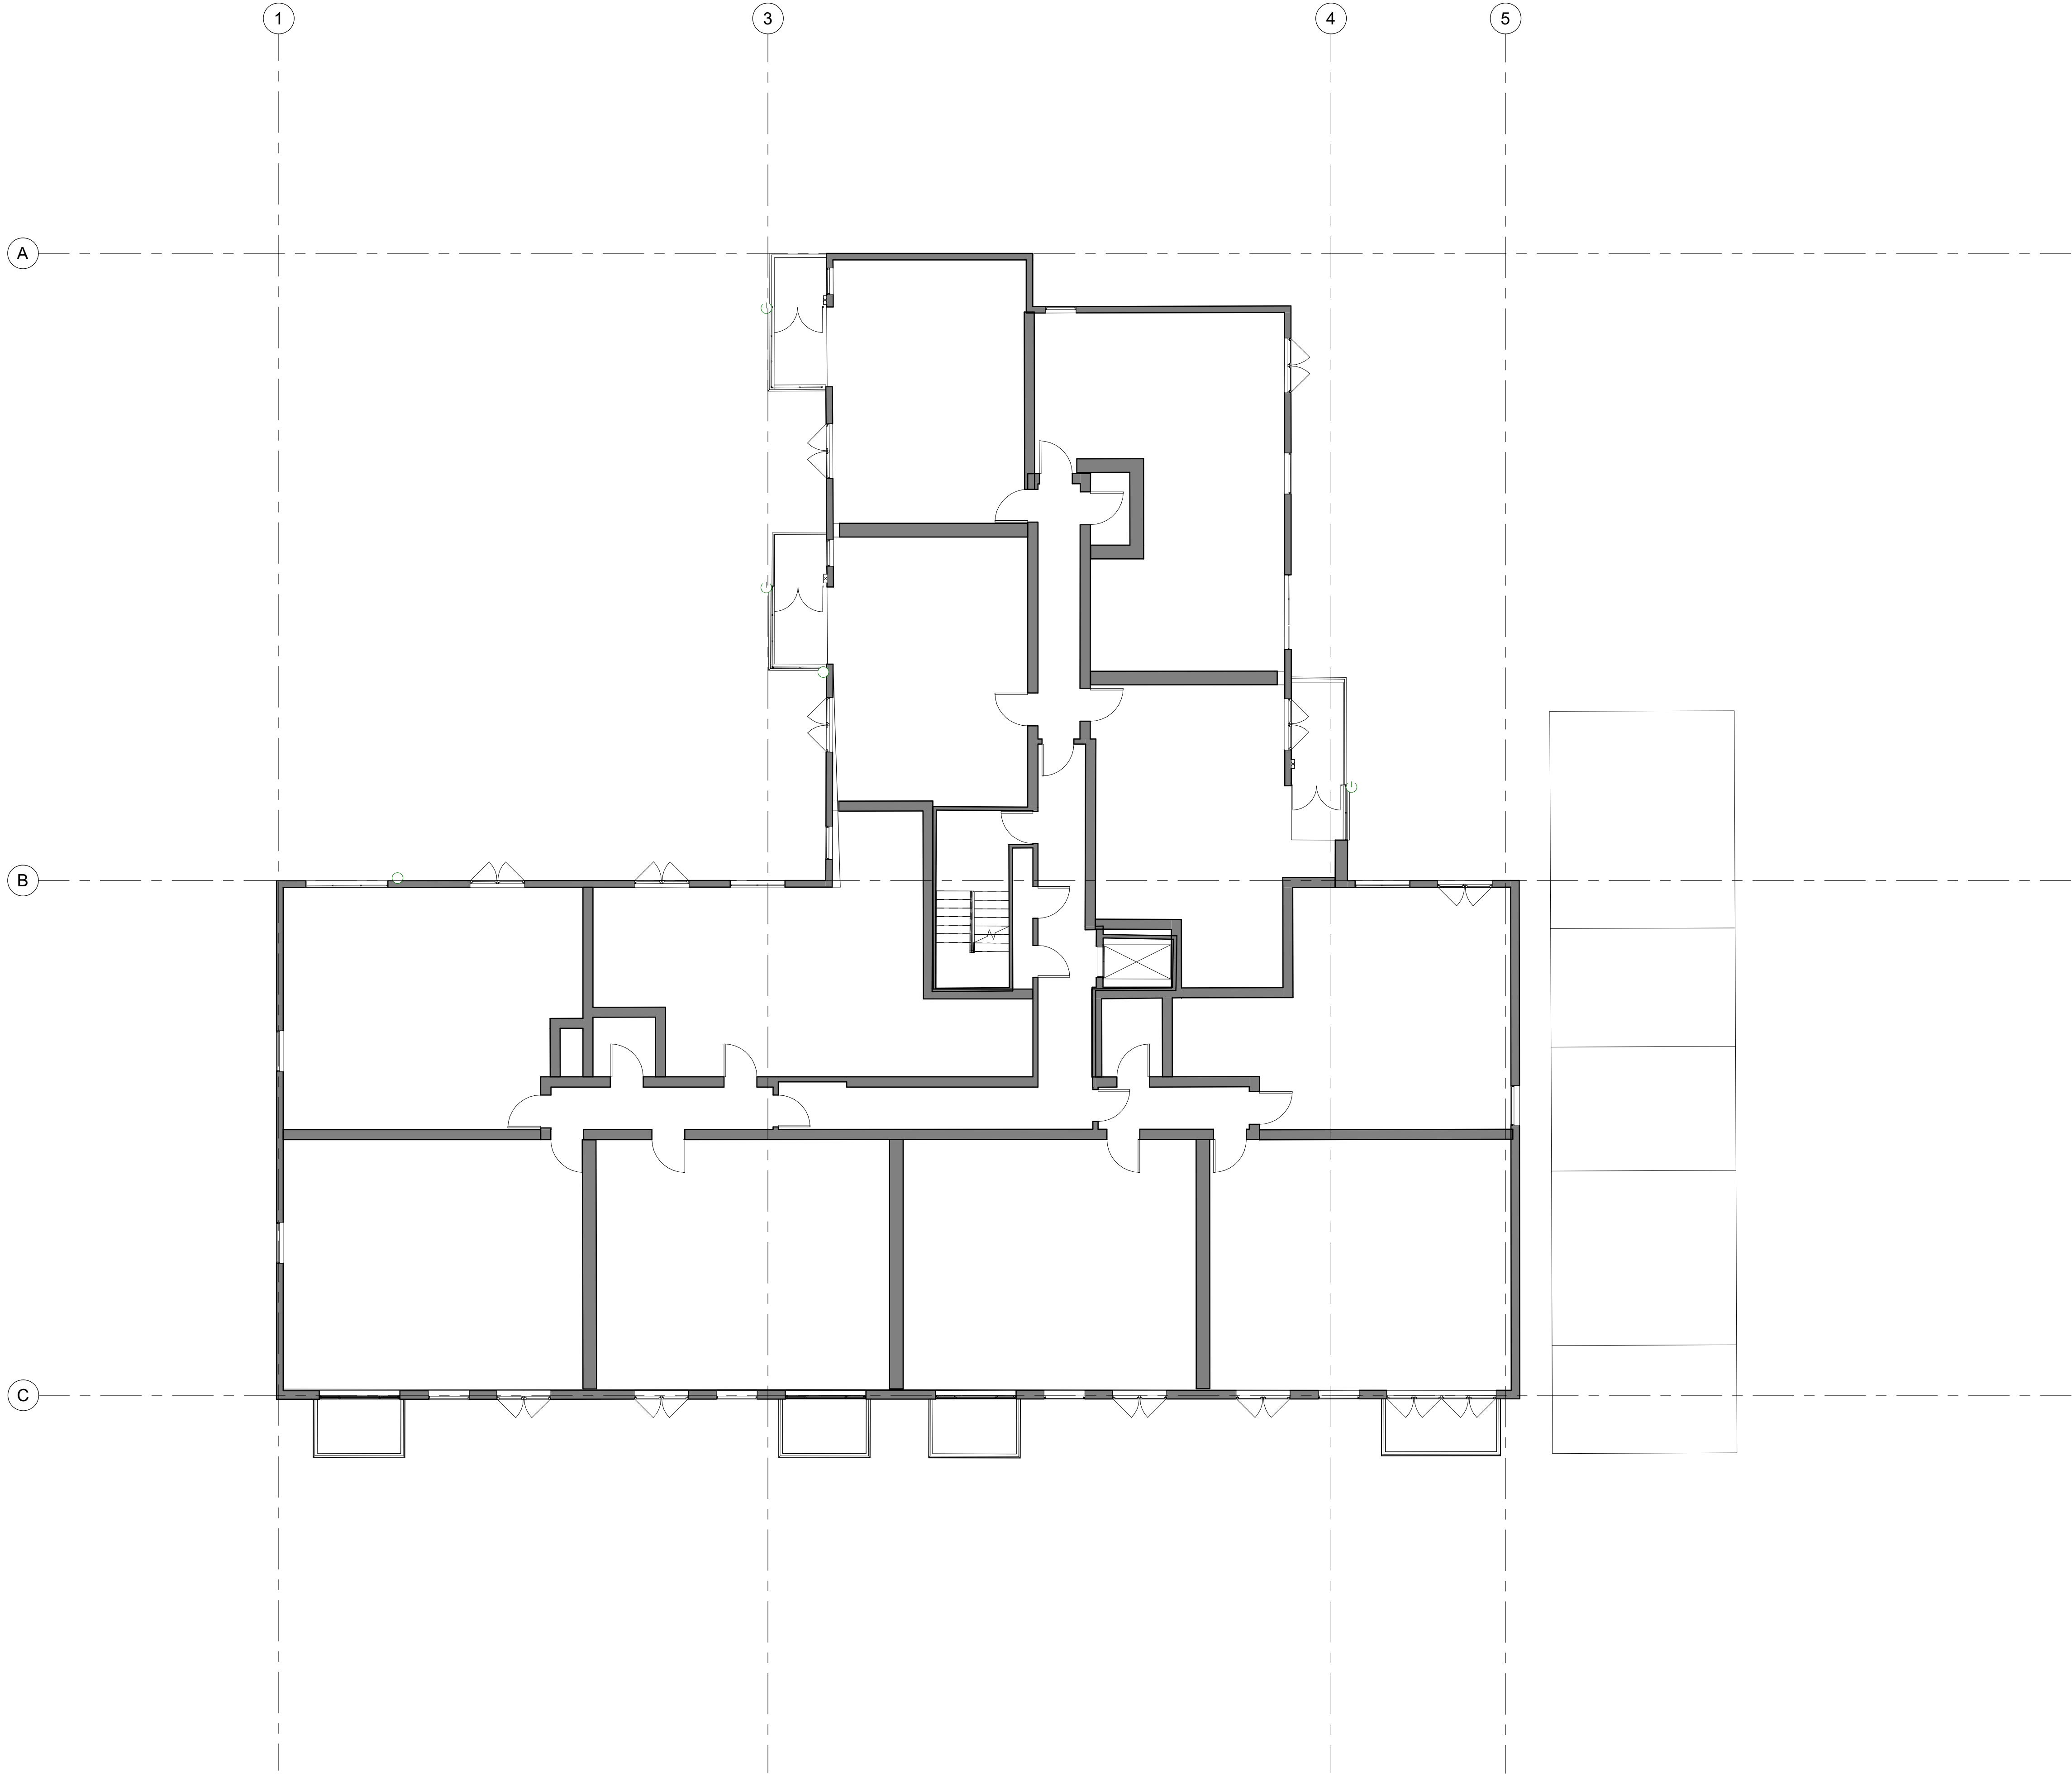


-	11/06/2021	First Issue - Planning	GW	RO
Rev	Date	Description	Dwn	Ckd

Sheringham Court Facade
GA Plan 02 Existing

AP9419-2004 **REV -**
Planning

Drawn GW Checked RO Date 06/01/21 Scale @ A1 1 : 100

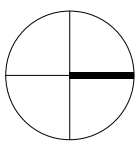

0m 2m 4m 6m 8m

PRP prp-co.uk
London
020 7653 1200


The contractor is responsible for checking dimensions, tolerances and references. Any discrepancy to be verified with the Architect before proceeding with the works. Where an item is covered by drawings to different scales the larger scale drawing is to be worked to.

Do not scale drawing. Figured dimensions to be worked to in all cases.

CDM REGULATIONS 2015. All current drawings and specifications for the project must be read in conjunction with the Designer's Hazard and Environment Assessment Record

All intellectual property rights reserved.

All internal walls shown are taken from record drawings, for which there may be minor discrepancies. For the avoidance of doubt there are no proposed internal remedial works under consideration for this planning application. This application is relevant to external works only.

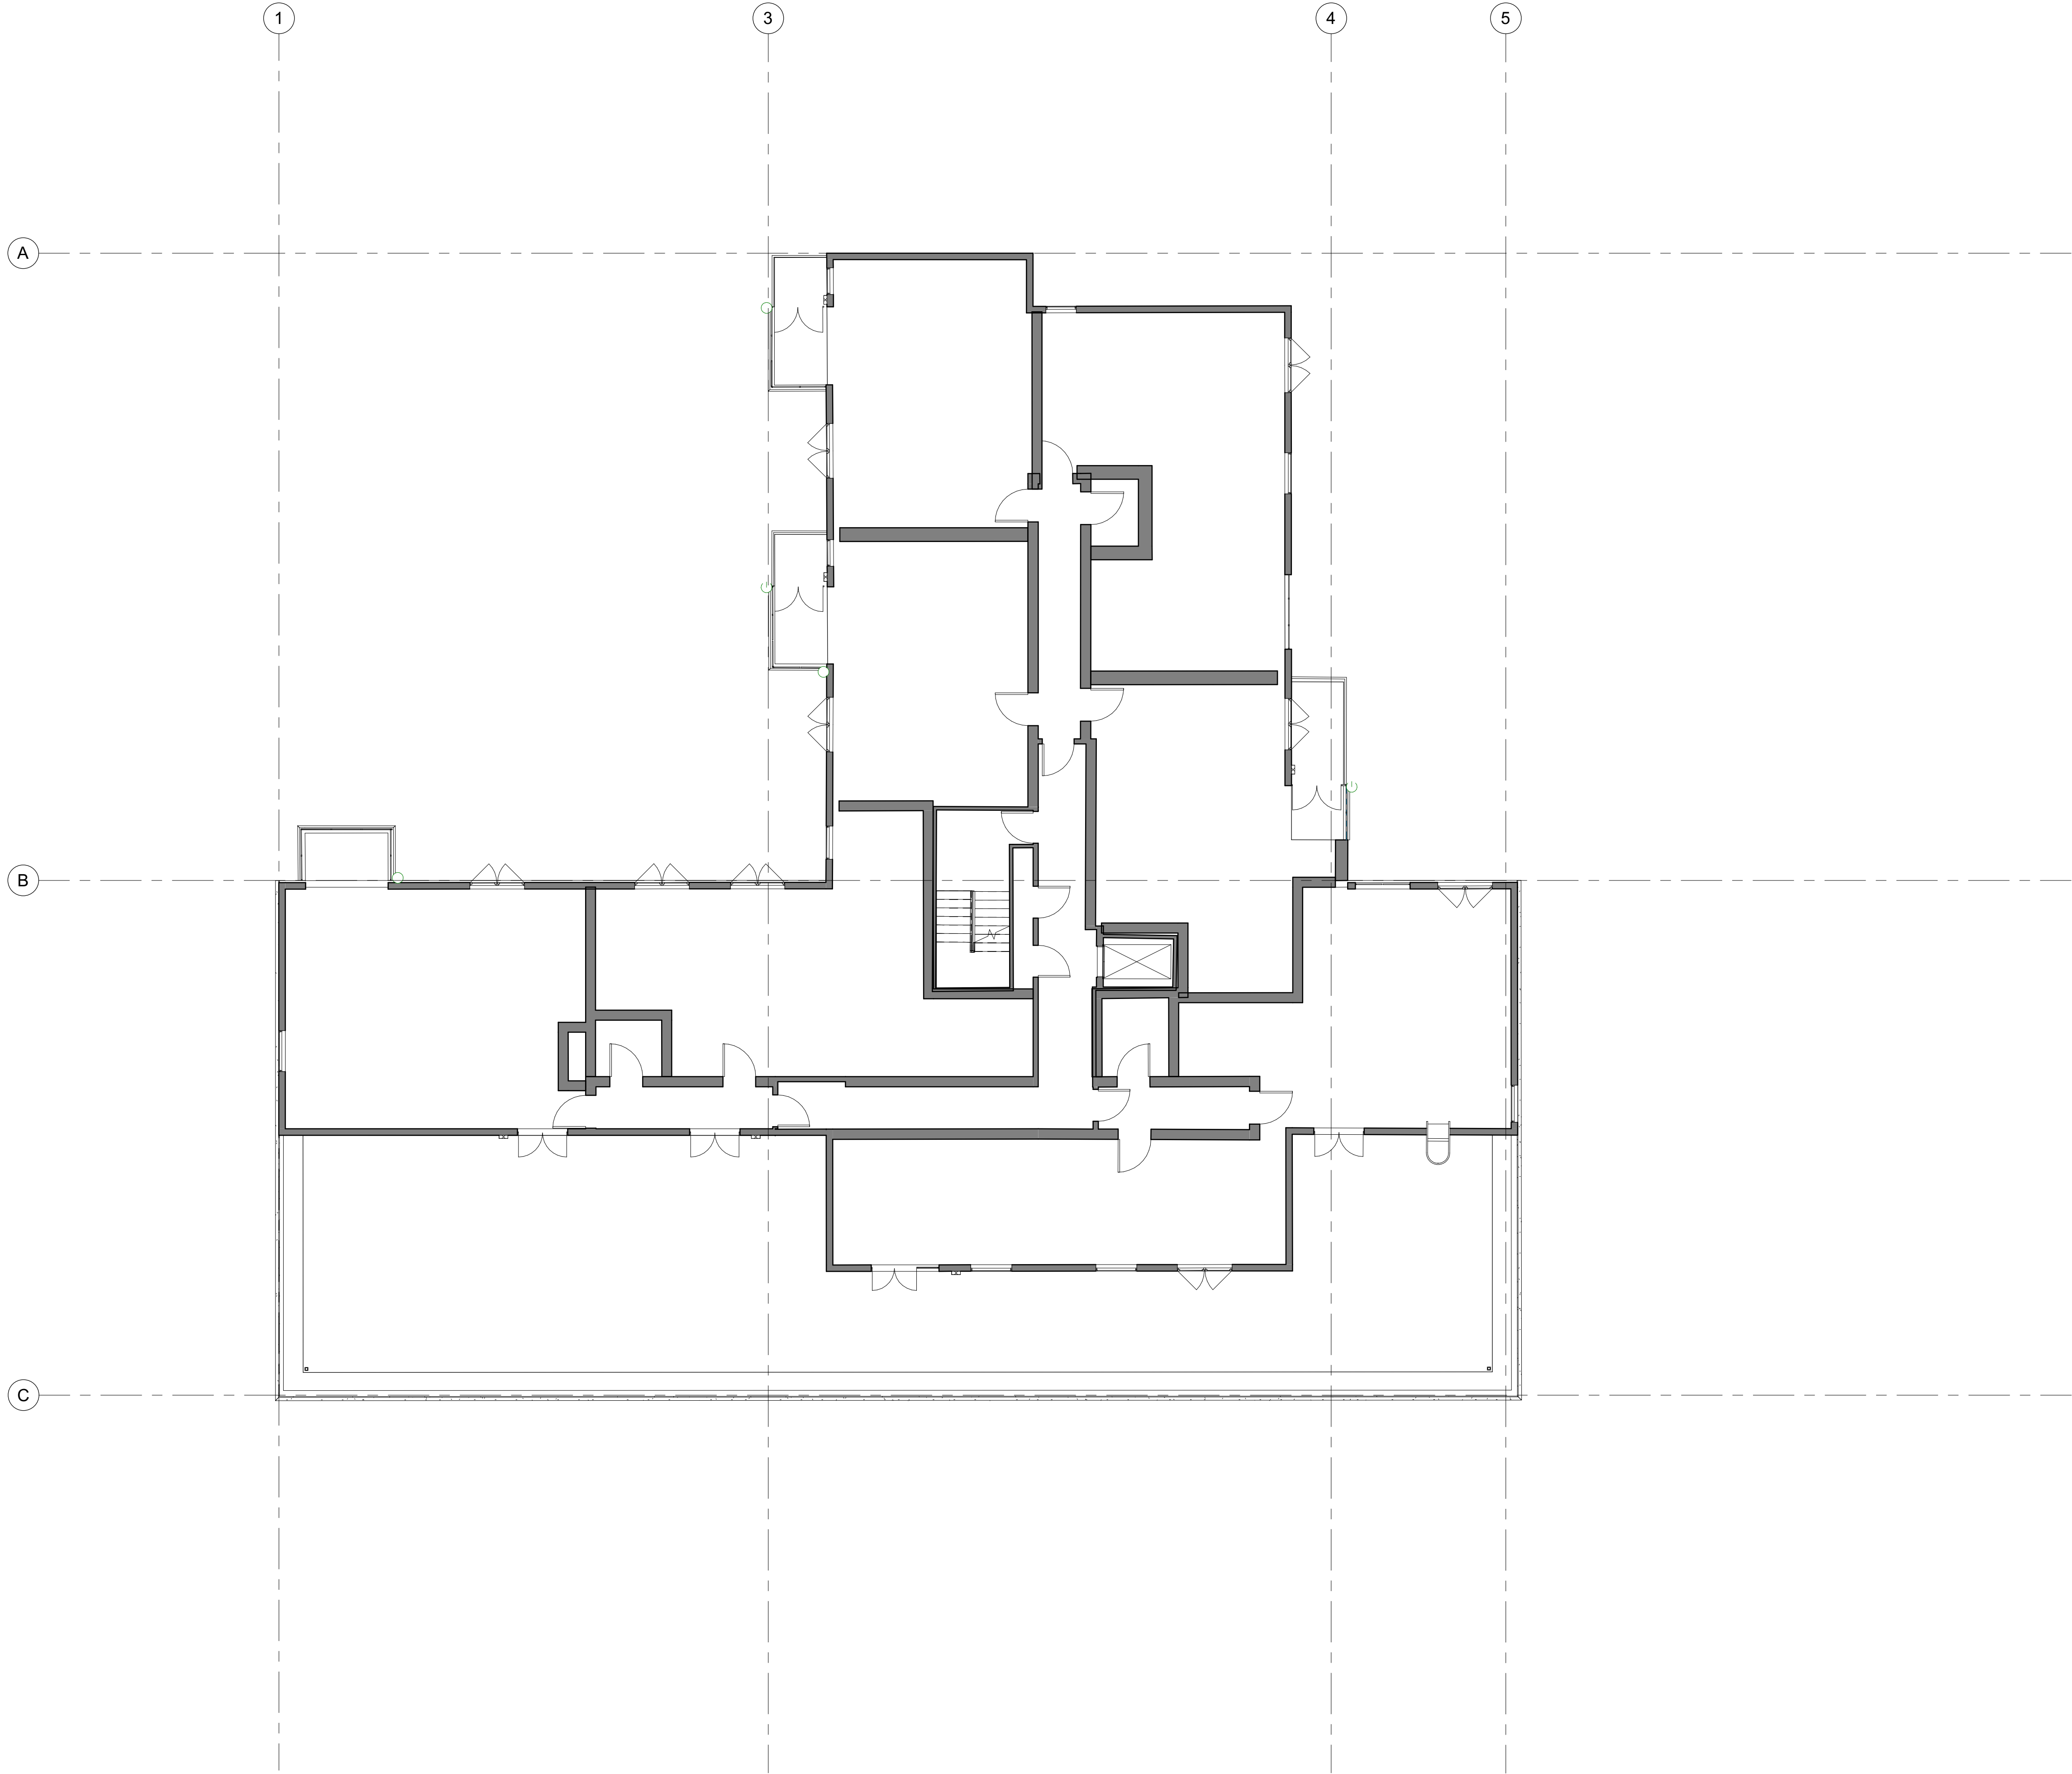


-	11/06/2021	First Issue - Planning	GW	RO
Rev	Date	Description	Dwn	Ckd

Sheringham Court Facade
GA Plan 03 Existing

AP9419-2005 **REV -**
Planning

Drawn GW Checked RO Date 06/01/21 Scale @ A1 1 : 100

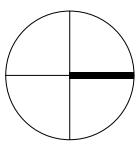

0m 2m 4m 6m 8m

PRP
prp-co.uk
London
020 7653 1200


The contractor is responsible for checking dimensions, tolerances and references. Any discrepancy to be verified with the Architect before proceeding with the works. Where an item is covered by drawings to different scales the larger scale drawing is to be worked to.

Do not scale drawing. Figured dimensions to be worked to in all cases.

CDM REGULATIONS 2015. All current drawings and specifications for the project must be read in conjunction with the Designer's Hazard and Environment Assessment Record

All intellectual property rights reserved.

All internal walls shown are taken from record drawings, for which there may be minor discrepancies. For the avoidance of doubt there are no proposed internal remedial works under consideration for this planning application. This application is relevant to external works only.

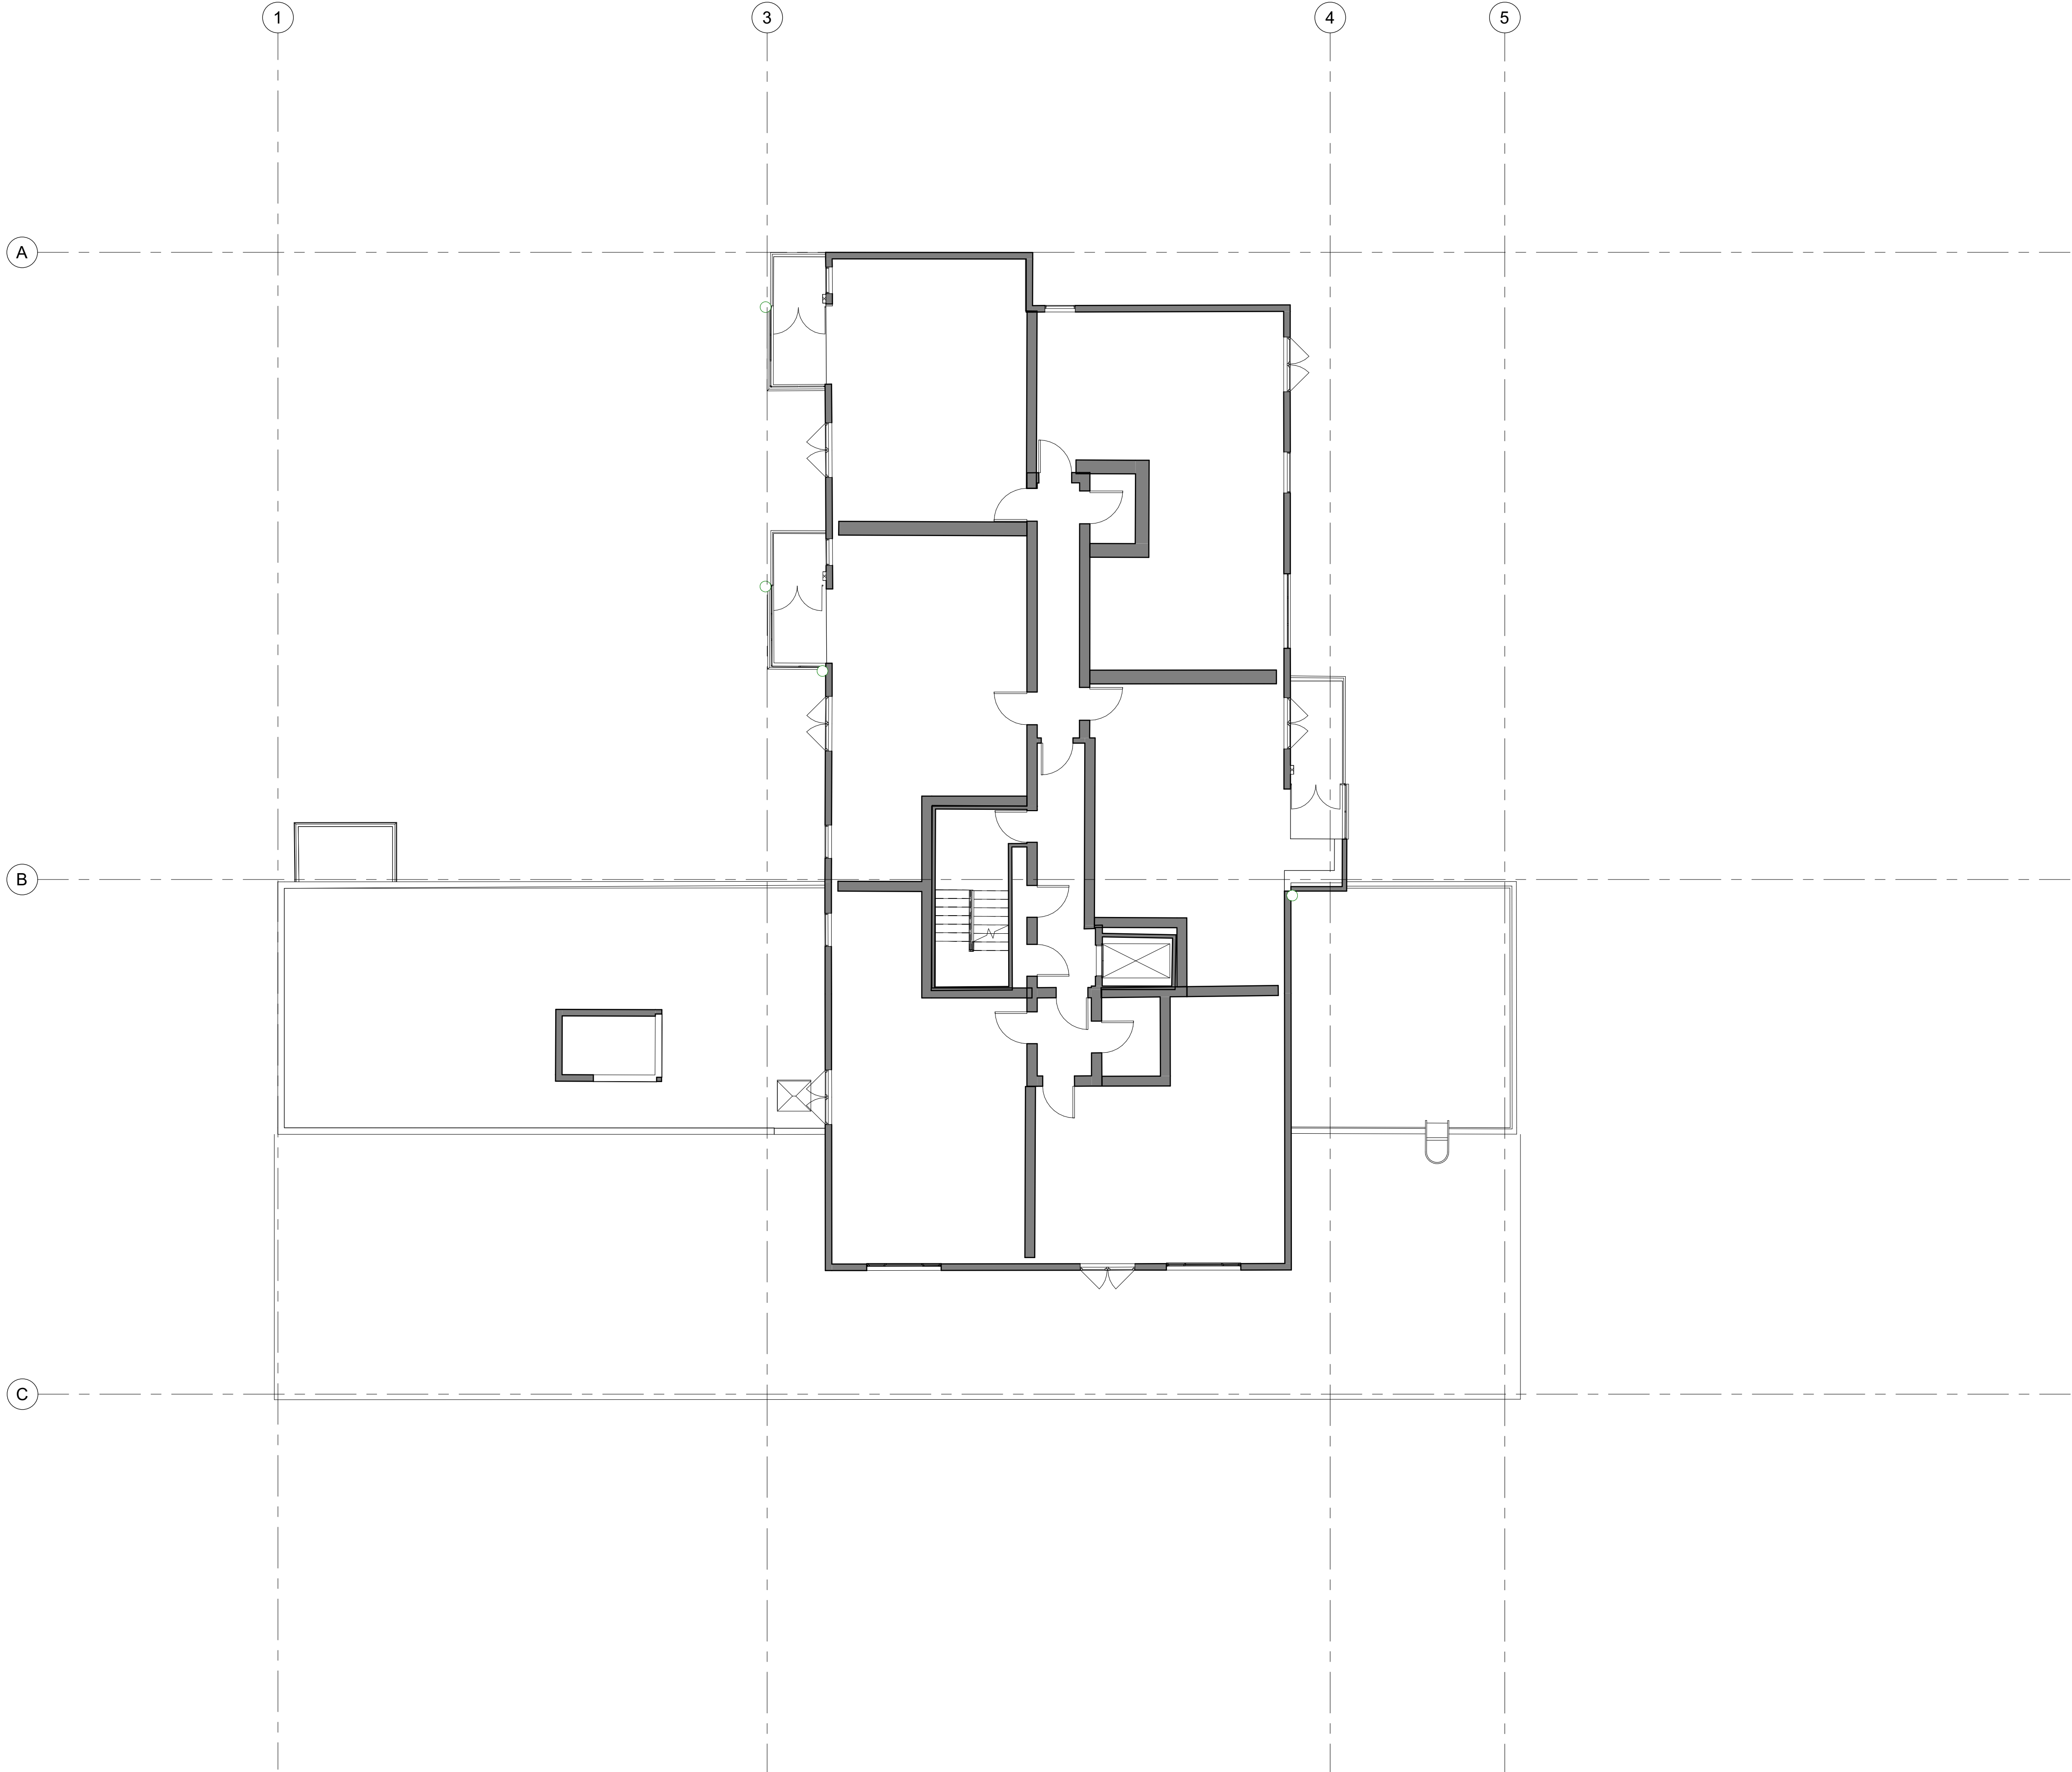


-	11/06/2021	First Issue - Planning	GW	RO
Rev	Date	Description	Dwn	Ckd

Sheringham Court Facade
GA Plan 04 Existing

AP9419-2006 **REV -**
Planning

Drawn GW Checked RO Date 06/01/21 Scale @ A1 1 : 100

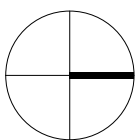

0m 2m 4m 6m 8m

PRP
prp-co.uk
London
020 7653 1200


The contractor is responsible for checking dimensions, tolerances and references. Any discrepancy to be verified with the Architect before proceeding with the works. Where an item is covered by drawings to different scales the larger scale drawing is to be worked to.

Do not scale drawing. Figured dimensions to be worked to in all cases.

CDM REGULATIONS 2015. All current drawings and specifications for the project must be read in conjunction with the Designer's Hazard and Environment Assessment Record

All intellectual property rights reserved.

All internal walls shown are taken from record drawings, for which there may be minor discrepancies. For the avoidance of doubt there are no proposed internal remedial works under consideration for this planning application. This application is relevant to external works only.

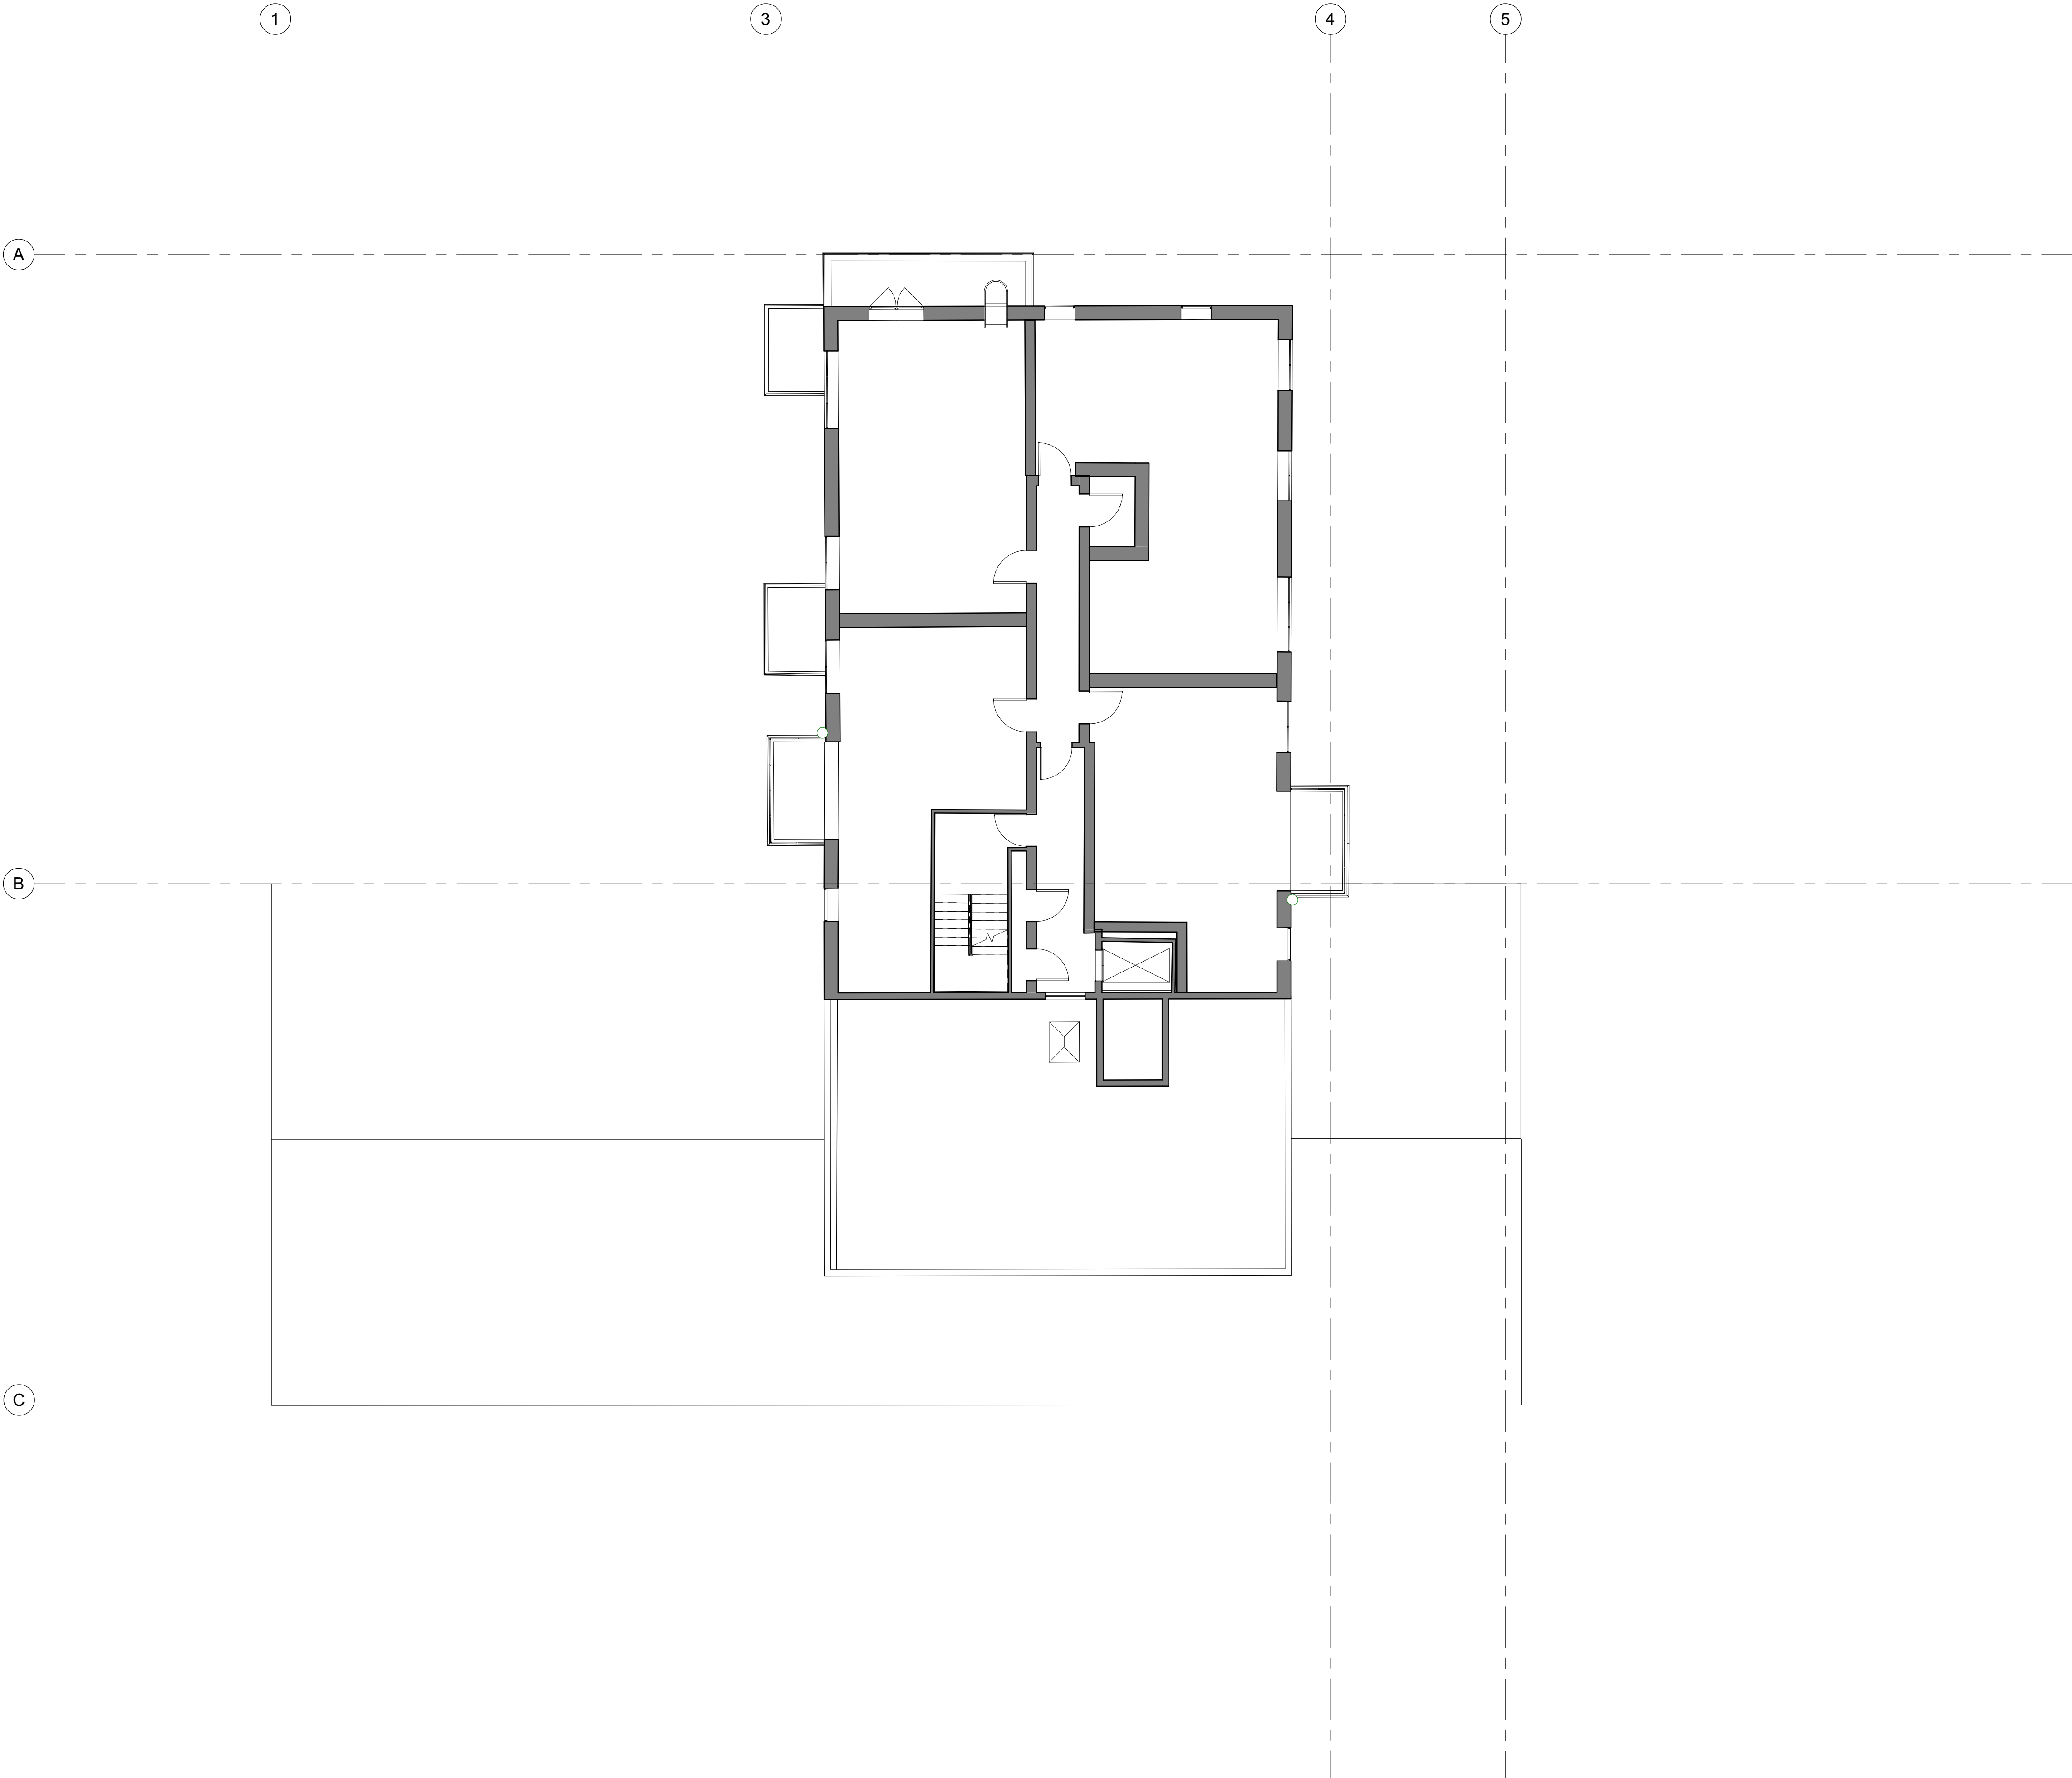


-	11/06/2021	First Issue - Planning	GW	RO
Rev	Date	Description	Dwn	Ckd

Sheringham Court Facade
GA Plan 05 Existing

AP9419-2007 **REV -**
Planning

Drawn GW Checked RO Date 06/01/21 Scale @ A1 1 : 100

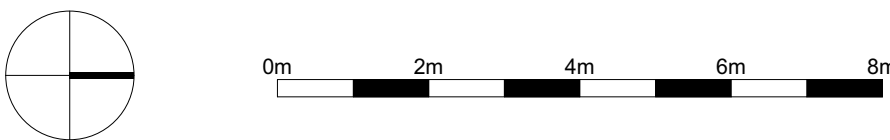

PRP
prp-co.uk
London
020 7653 1200



The contractor is responsible for checking dimensions, tolerances and references. Any discrepancy to be verified with the Architect before proceeding with the works. Where an item is covered by drawings to different scales the larger scale drawing is to be worked to.

Do not scale drawing. Figured dimensions to be worked to in all cases.

CDM REGULATIONS 2015. All current drawings and specifications for the project must be read in conjunction with the Designer's Hazard and Environment Assessment Record

All intellectual property rights reserved.

All internal walls shown are taken from record drawings, for which there may be minor discrepancies. For the avoidance of doubt there are no proposed internal remedial works under consideration for this planning application. This application is relevant to external works only.

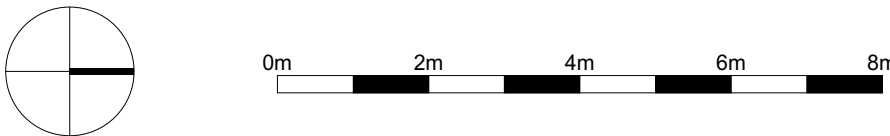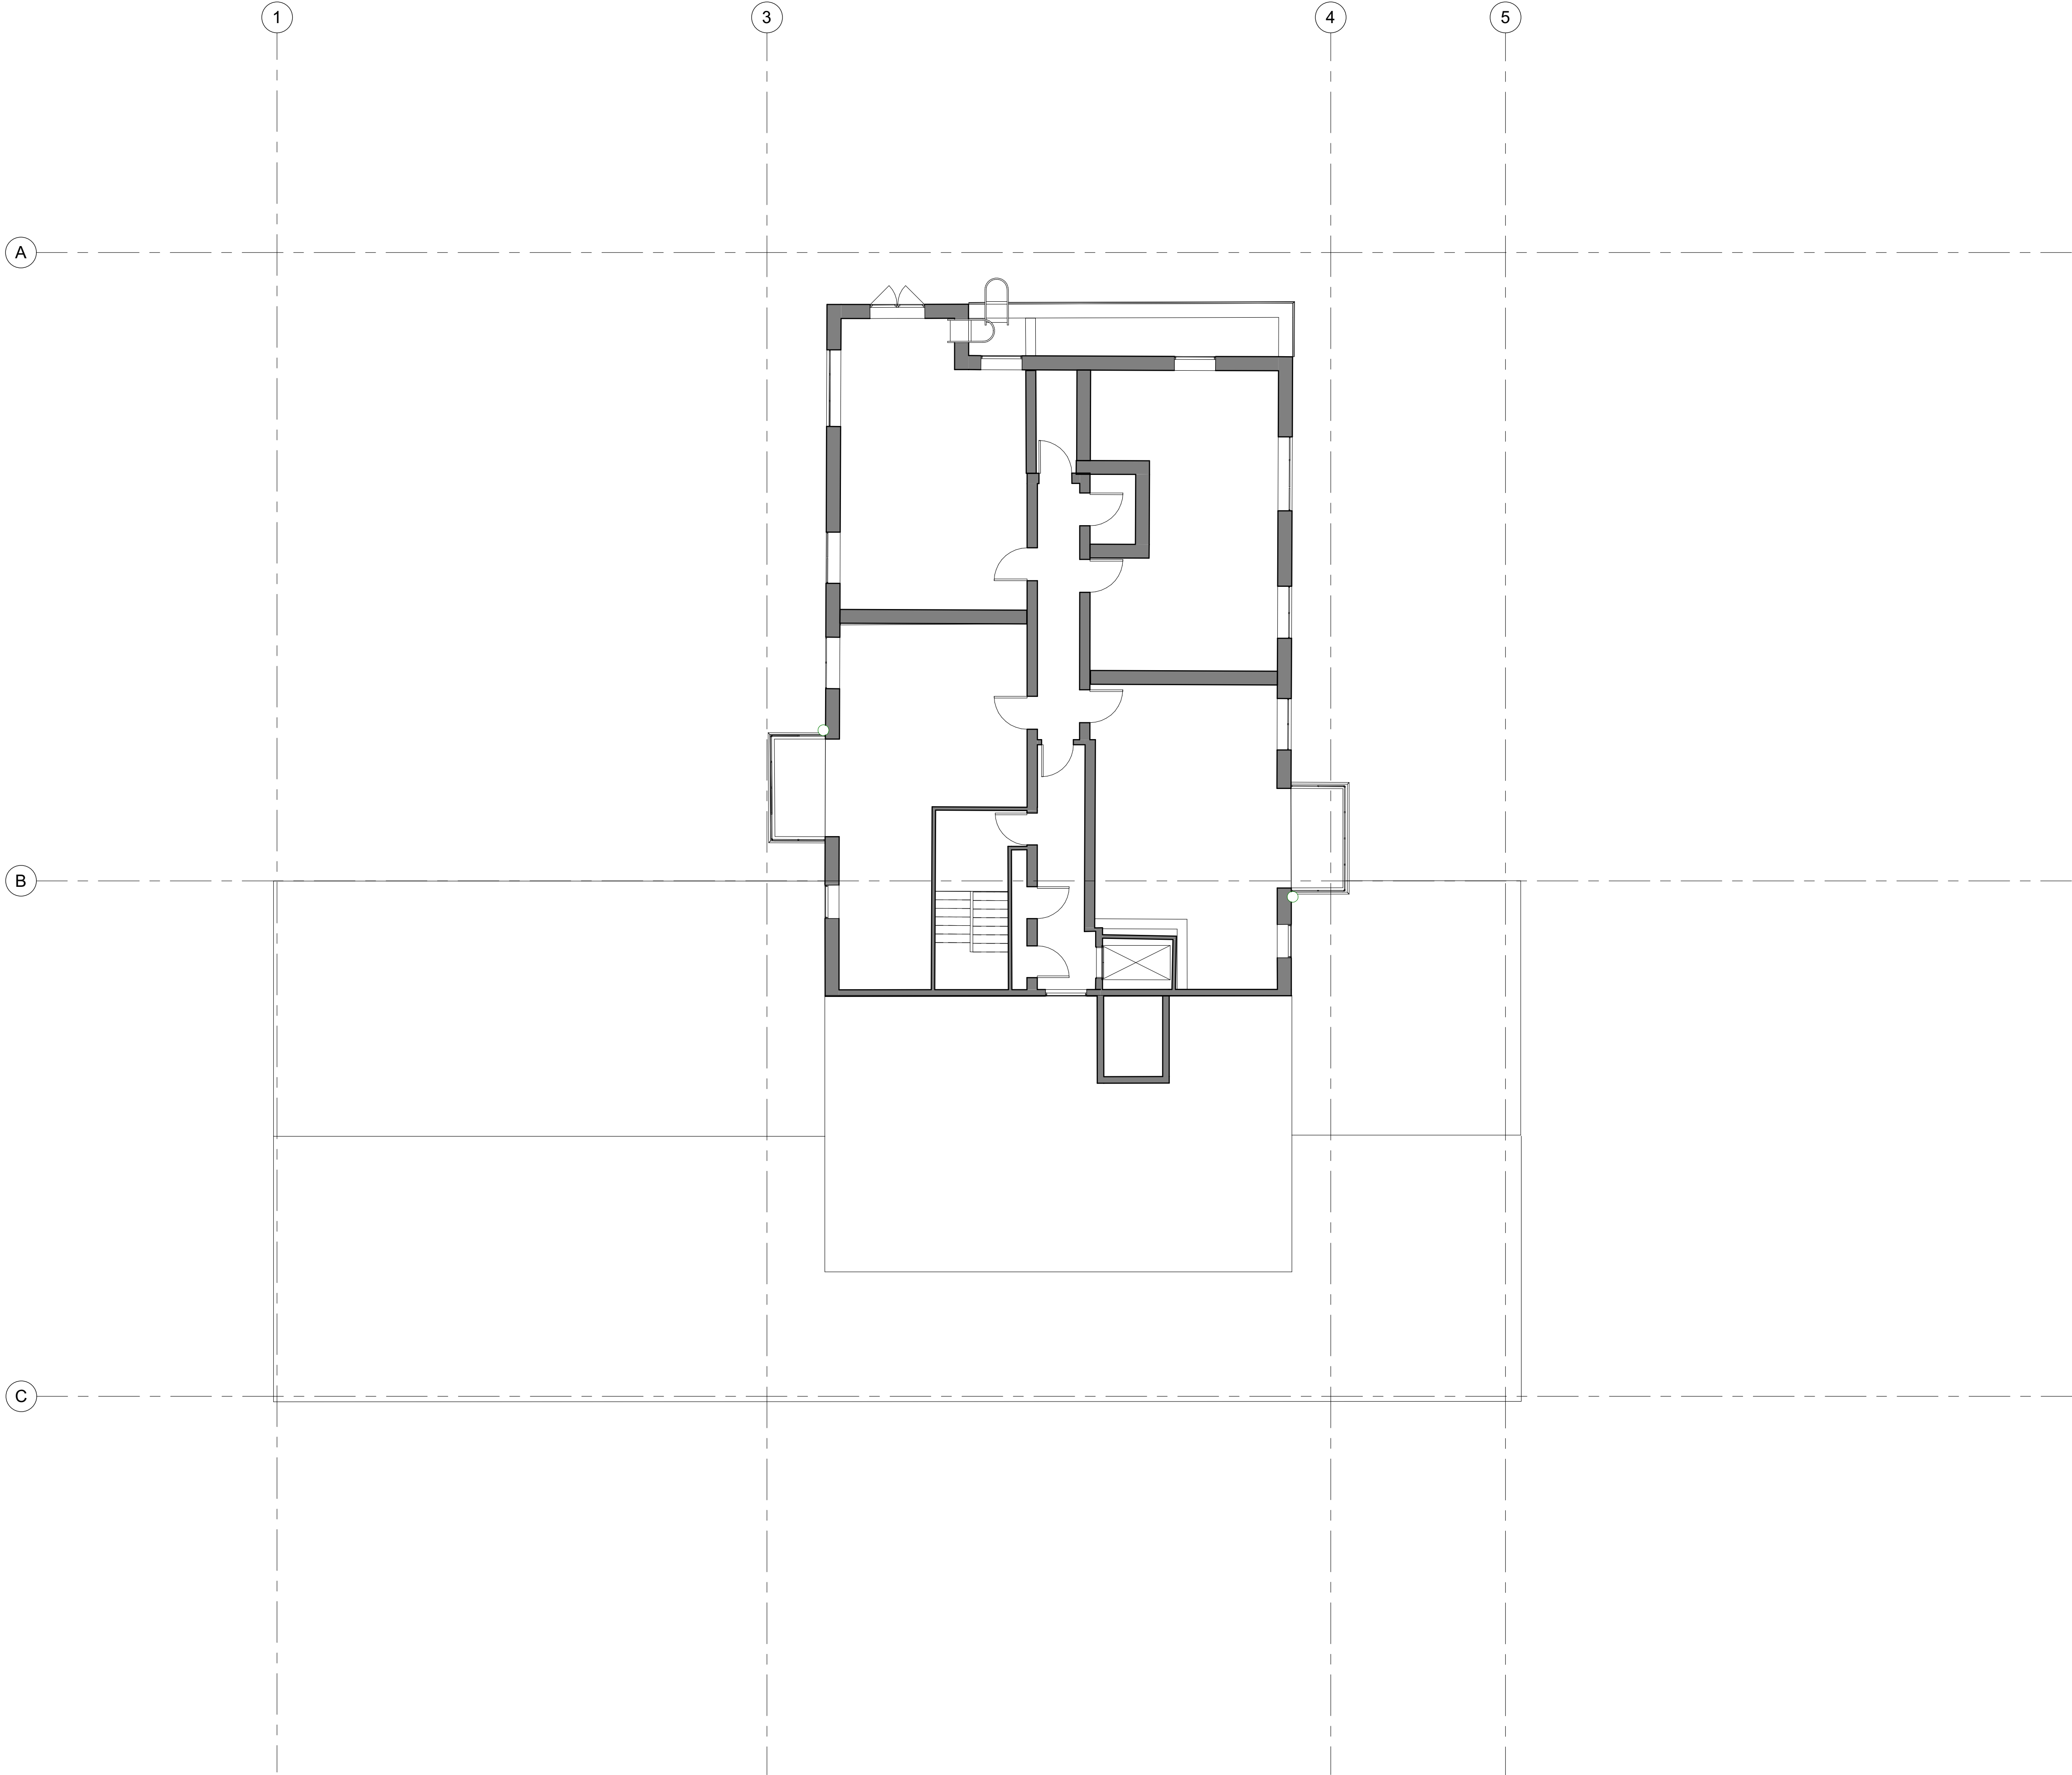

-	11/06/2021	First Issue - Planning	GW	RO
Rev	Date	Description	Dwn	Ckd

Sheringham Court Facade
GA Plan 06 Existing

AP9419-2008 **REV -**
Planning

Drawn GW Checked RO Date 06/01/21 Scale @ A1 1 : 100

PRP
prp-co.uk
London
020 7653 1200



CDM REGULATIONS 2015. All current drawings and specifications for the project must be read in conjunction with the Designer's Hazard and Environment Assessment Record

All internal walls shown are taken from record drawings, for which there may be minor discrepancies. For the avoidance of doubt there are no proposed internal remedial works under consideration for this planning application. This application is relevant to external works only.

Sheringham Court Facade
GA Plan Roof Existing

Drawn GW Checked RO Date 06/01/21 Scale @ A1 1 : 100

orp-co.uk
London
020 7653 1200

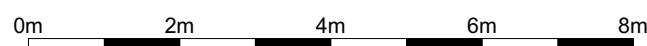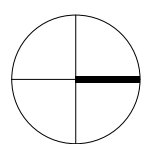



The contractor is responsible for checking dimensions, tolerances and references. Any discrepancy to be verified with the Architect before proceeding with the works. Where an item is covered by drawings to different scales the larger scale drawing is to be worked to.

Do not scale drawing. Figured dimensions to be worked to in all cases.

CDM REGULATIONS 2015. All current drawings and specifications for the project must be read in conjunction with the Designer's Hazard and Environment Assessment Record

All intellectual property rights reserved.




Existing Render Facade Beige



Render Existing



Existing Standing Seam Zinc Facade Grey

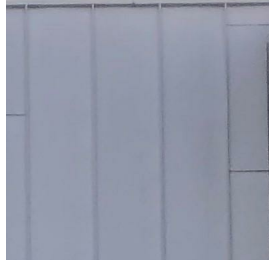

Zinc Existing



Existing Terracotta Red



Terracotta Existing



Existing Spandral Panels Dark Grey



Spandral Existing



Existing Pipework and Vents



Brick Facades



Glass balustrades

-	11/06/2021	First Issue - Planning	GW	RO
Rev	Date	Description	Dwn	Ckd

Sheringham Court Facade

GA Elevation East Existing

AP9419-2050 REV -

Planning

Drawn GW Checked RO Date 06/01/21 Scale @ A1 1 : 100




Existing Render Facade Beige

Render Existing



Existing Standing Seam Zinc Facade Grey

Zinc Existing

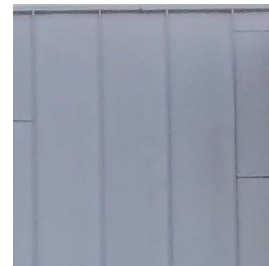


Existing Terracotta Red

Terracotta Existing



Existing Spandral Panels Dark Grey

Spandral Existing

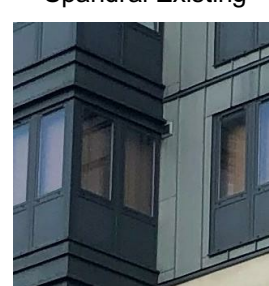

Existing Pipework and Vents

Brick Facades

Glass balustrades

Rev	Date	Description	GW	RO	Dwn	Ckd
-----	------	-------------	----	----	-----	-----

Sheringham Court Facade

GA Elevation North Existing

AP9419-2051

REV -

Planning

Drawn GW Checked RO Date 06/01/21 Scale @ A1 1 : 100

0m 2m 4m 6m 8m


PRP

prp-co.uk
London
020 7653 1200




Existing Render Facade Beige

Render Existing

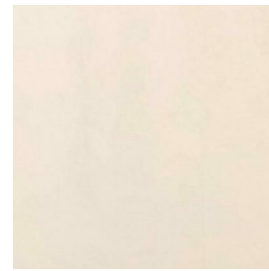

Existing Standing Seam Zinc Facade Grey

Zinc Existing

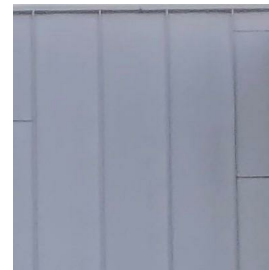


Existing Terracotta Red

Terracotta Existing



Existing Spandrel Panels Dark Grey

Spandrel Existing

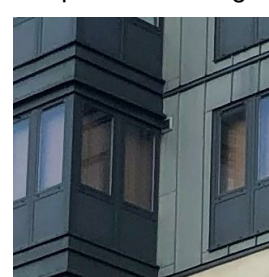

Existing Pipework and Vents

Brick Facades

Glass balustrades

-	11/06/2021	First Issue - Planning	GW	RO
Rev	Date	Description	Dwn	Ckd

Sheringham Court Facade

GA Elevation West Existing

AP9419-2052


REV -

Planning

Drawn GW Checked RO Date 06/01/21 Scale @ A1 1 : 100

PRP

prp-co.uk
London
020 7653 1200

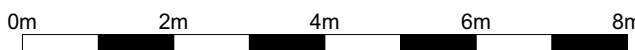

The contractor is responsible for checking dimensions, tolerances and references. Any discrepancy to be verified with the Architect before proceeding with the works. Where an item is covered by drawings to different scales the larger scale drawing is to be worked to.

Do not scale drawing. Figured dimensions to be worked to in all cases.

CDM REGULATIONS 2015. All current drawings and specifications for the project must be read in conjunction with the Designer's Hazard and Environment Assessment Record

All intellectual property rights reserved.

Existing Render Facade Beige

Render Existing




Existing Standing Seam Zinc Facade Grey

Zinc Existing




Existing Terracotta Red

Terracotta Existing

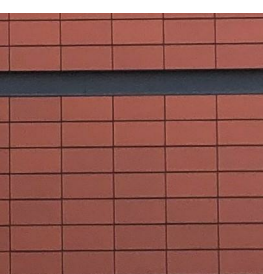

Existing Spandral Panels Dark Grey

Spandral Existing

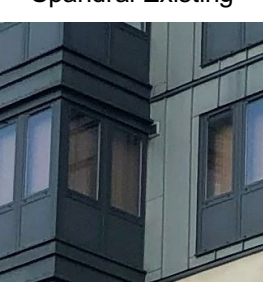

Existing Pipework and Vents

Brick Facades

Glass balustrades

Rev	Date	Description	GW	RO	Dwn	Ckd
-----	------	-------------	----	----	-----	-----

Sheringham Court Facade
GA Elevation South Existing

AP9419-2053

REV -

Planning

Drawn	GW	Checked	RO	Date	06/01/21	Scale	@ A1 1 : 100
-------	----	---------	----	------	----------	-------	--------------

PRP

prp-co.uk
London
020 7653 1200