


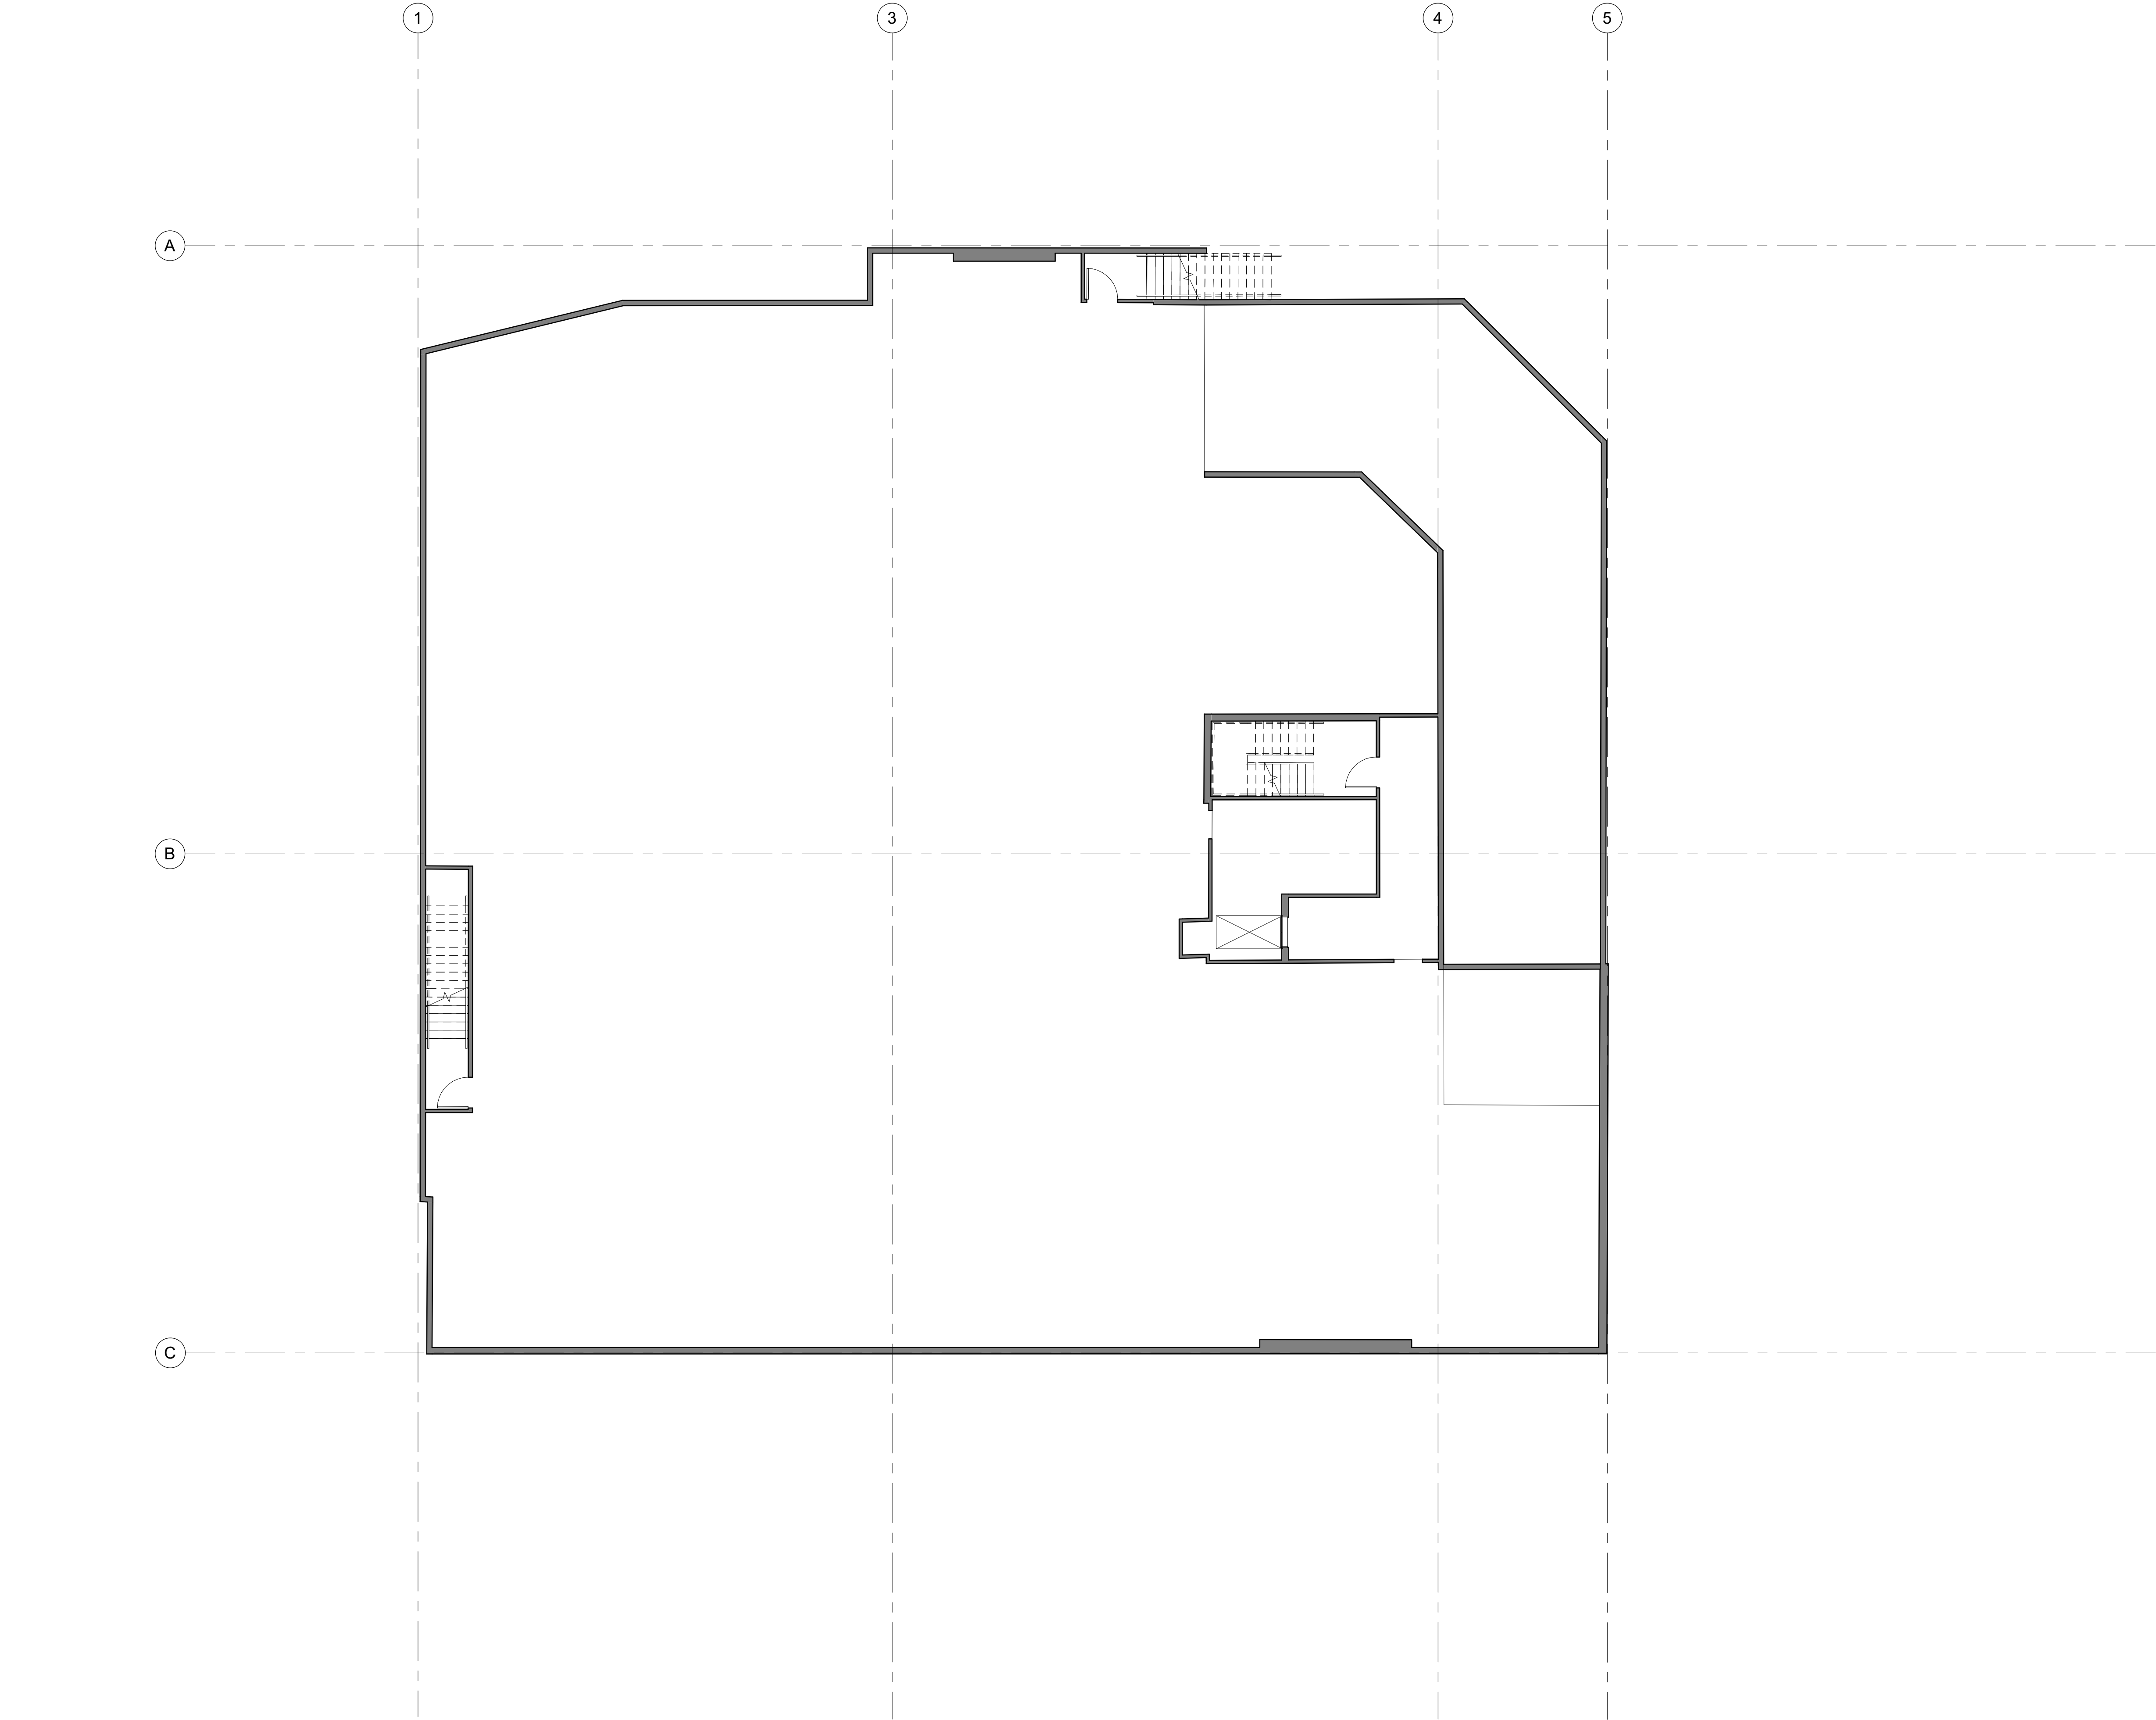

The contractor is responsible for checking dimensions, tolerances and references. Any discrepancy to be verified with the Architect before proceeding with the works. Where an item is covered by drawings to different scales the larger scale drawing is to be worked to.

Do not scale drawing. Figured dimensions to be worked to in all cases.

CDM REGULATIONS 2015. All current drawings and specifications for the project must be read in conjunction with the Designer's Hazard and Environment Assessment Record

All intellectual property rights reserved.


All internal walls shown are taken from record drawings, for which there may be minor discrepancies. For the avoidance of doubt there are no proposed internal remedial works under consideration for this planning application. This application is relevant to external works only.

-	11/06/2021	First Issue - Planning	GW	RO
Rev	Date	Description	Dwn	Ckd

Sheringham Court Facade
GA Plan -01 Proposed


AP9419-2101 **REV -**
Planning

Drawn GW Checked RO Date 06/01/21 Scale @ A1 1 : 100

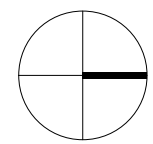

0m 2m 4m 6m 8m

PRP
prp-co.uk
London
020 7653 1200

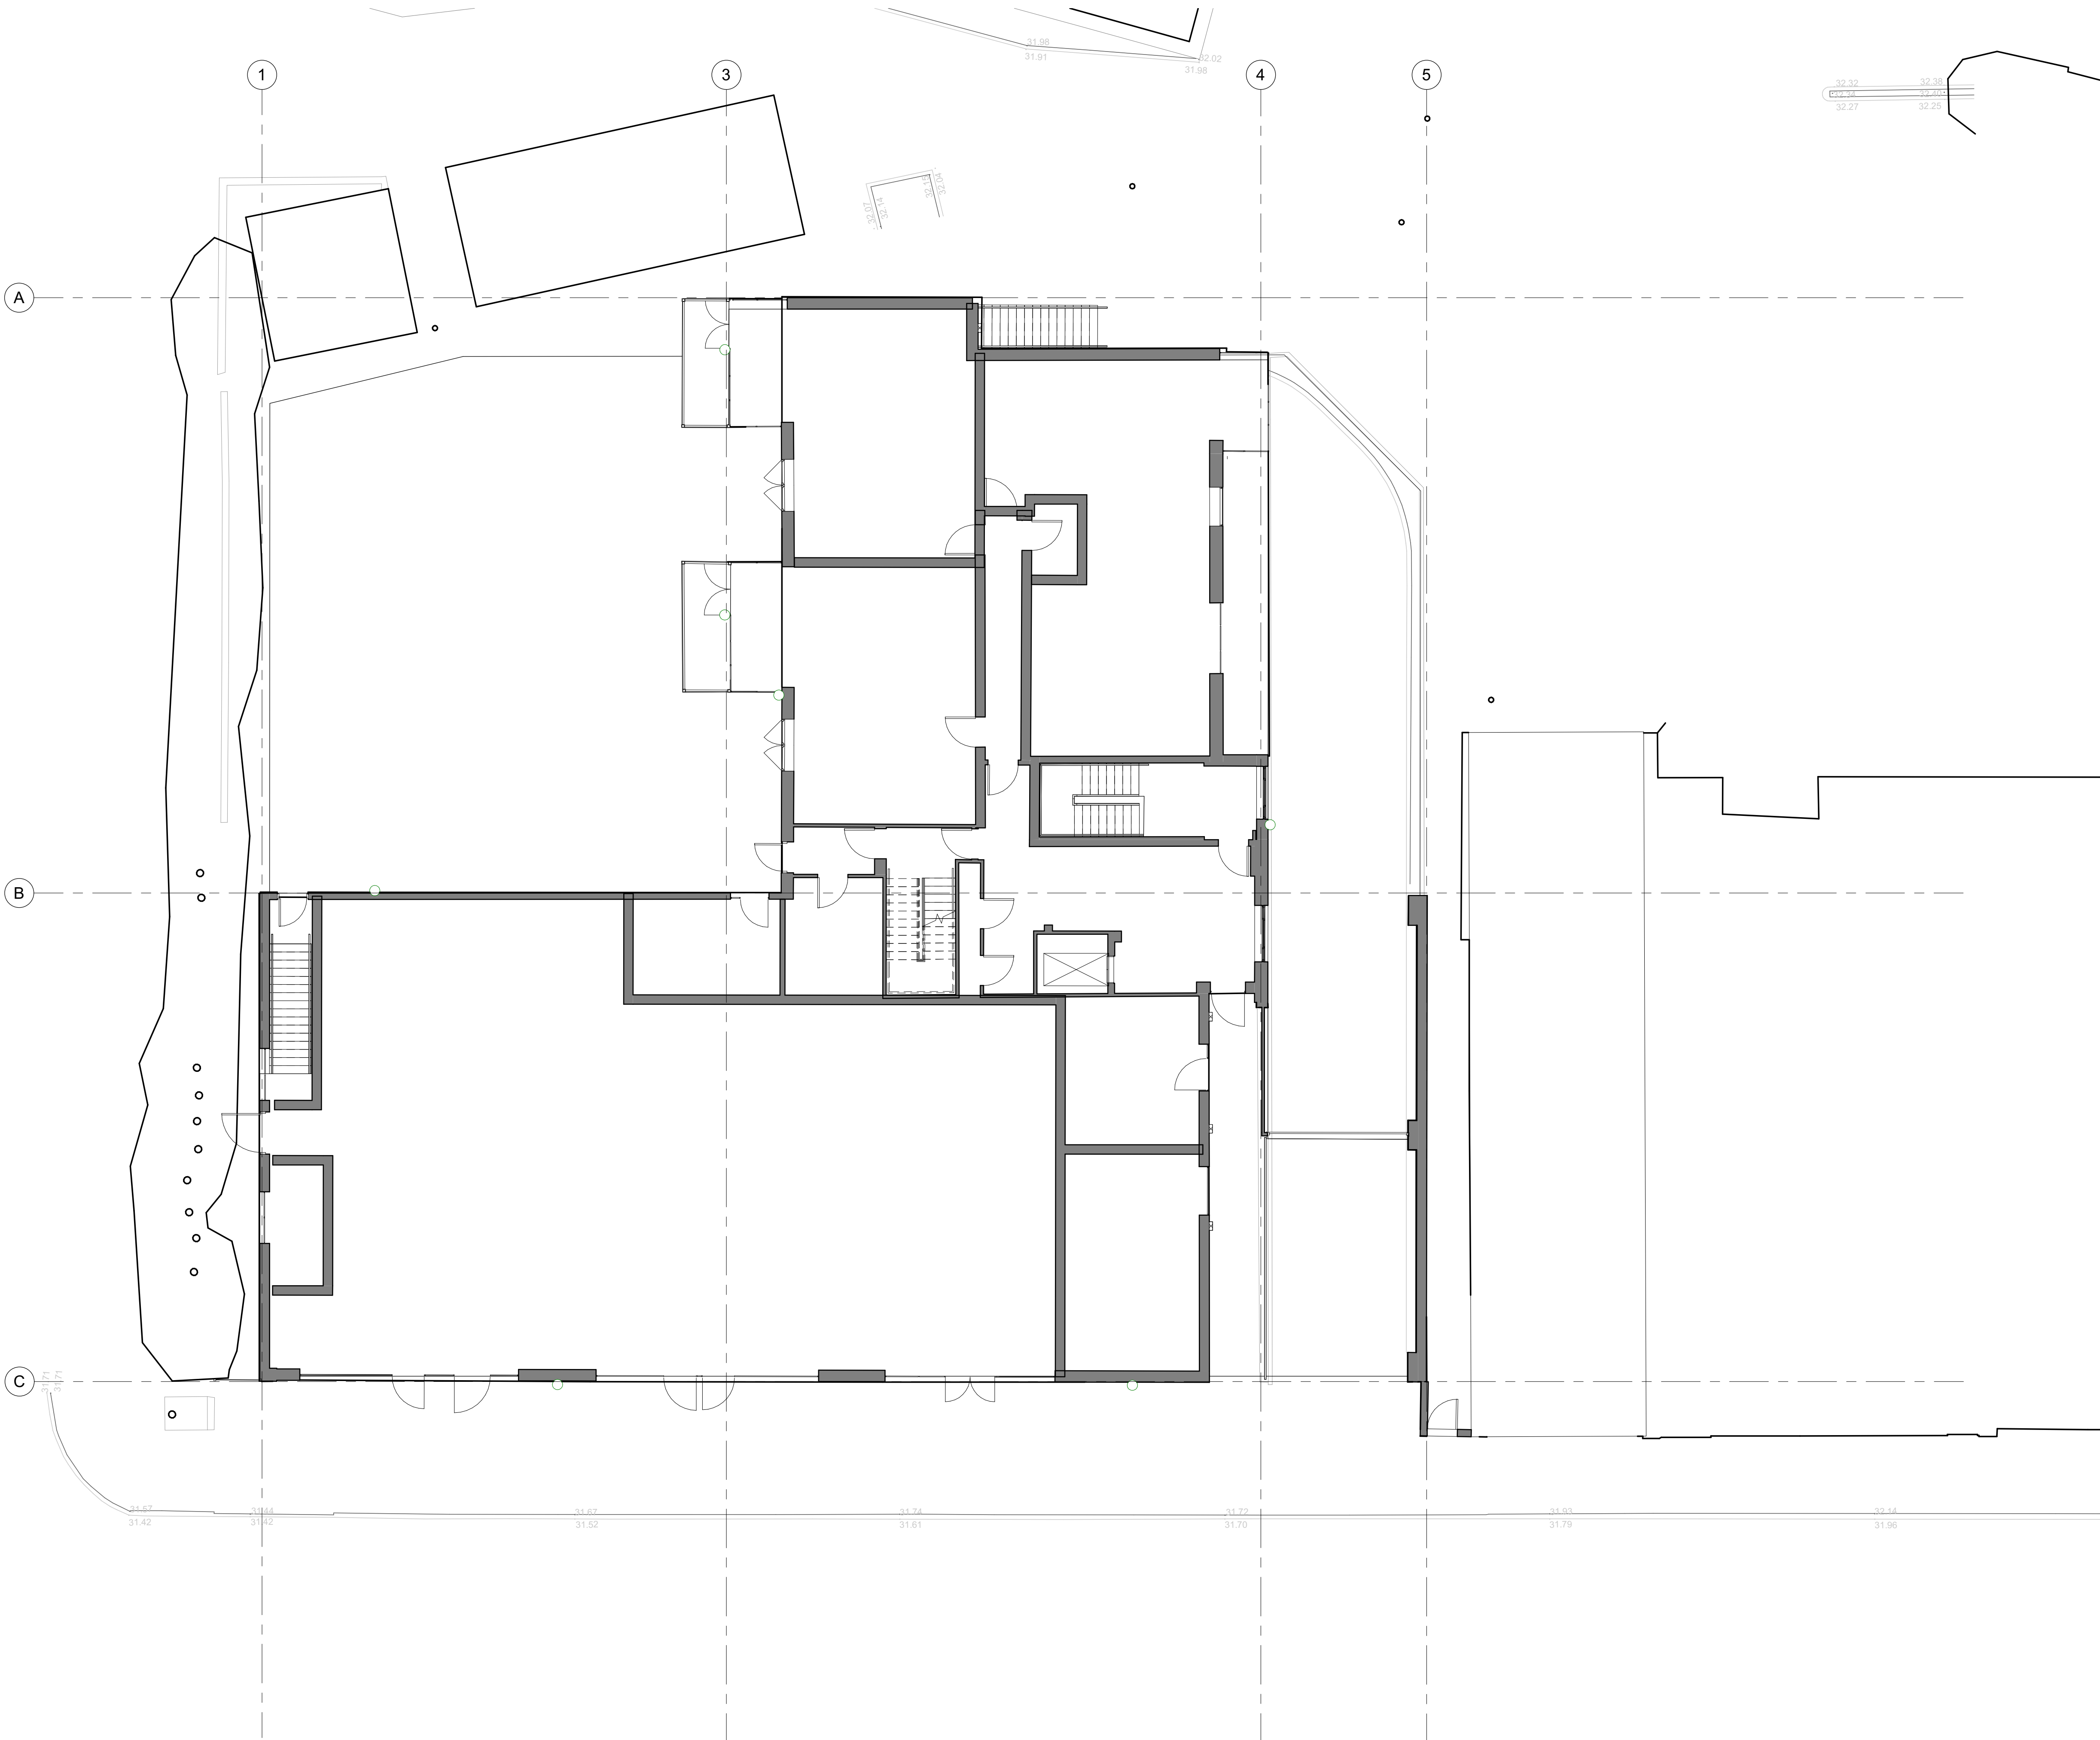

The contractor is responsible for checking dimensions, tolerances and references. Any discrepancy to be verified with the Architect before proceeding with the works. Where an item is covered by drawings to different scales the larger scale drawing is to be worked to.

Do not scale drawing. Figured dimensions to be worked to in all cases.

CDM REGULATIONS 2015. All current drawings and specifications for the project must be read in conjunction with the Designer's Hazard and Environment Assessment Record

All intellectual property rights reserved.

All internal walls shown are taken from record drawings, for which there may be minor discrepancies. For the avoidance of doubt there are no proposed internal remedial works under consideration for this planning application. This application is relevant to external works only.

-	11/06/2021	First Issue - Planning	GW	RO
Rev	Date	Description	Dwn	Ckd

Sheringham Court Facade

GA Plan 00 Proposed

AP9419-2102

REV -

Planning

Drawn GW Checked RO Date 06/01/21 Scale @ A1 1 : 100

PRP

prp-co.uk
London
020 7653 1200


The contractor is responsible for checking dimensions, tolerances and references. Any discrepancy to be verified with the Architect before proceeding with the works. Where an item is covered by drawings to different scales the larger scale drawing is to be worked to.

Do not scale drawing. Figured dimensions to be worked to in all cases.

CDM REGULATIONS 2015. All current drawings and specifications for the project must be read in conjunction with the Designer's Hazard and Environment Assessment Record

All intellectual property rights reserved.

All internal walls shown are taken from record drawings, for which there may be minor discrepancies. For the avoidance of doubt there are no proposed internal remedial works under consideration for this planning application. This application is relevant to external works only.

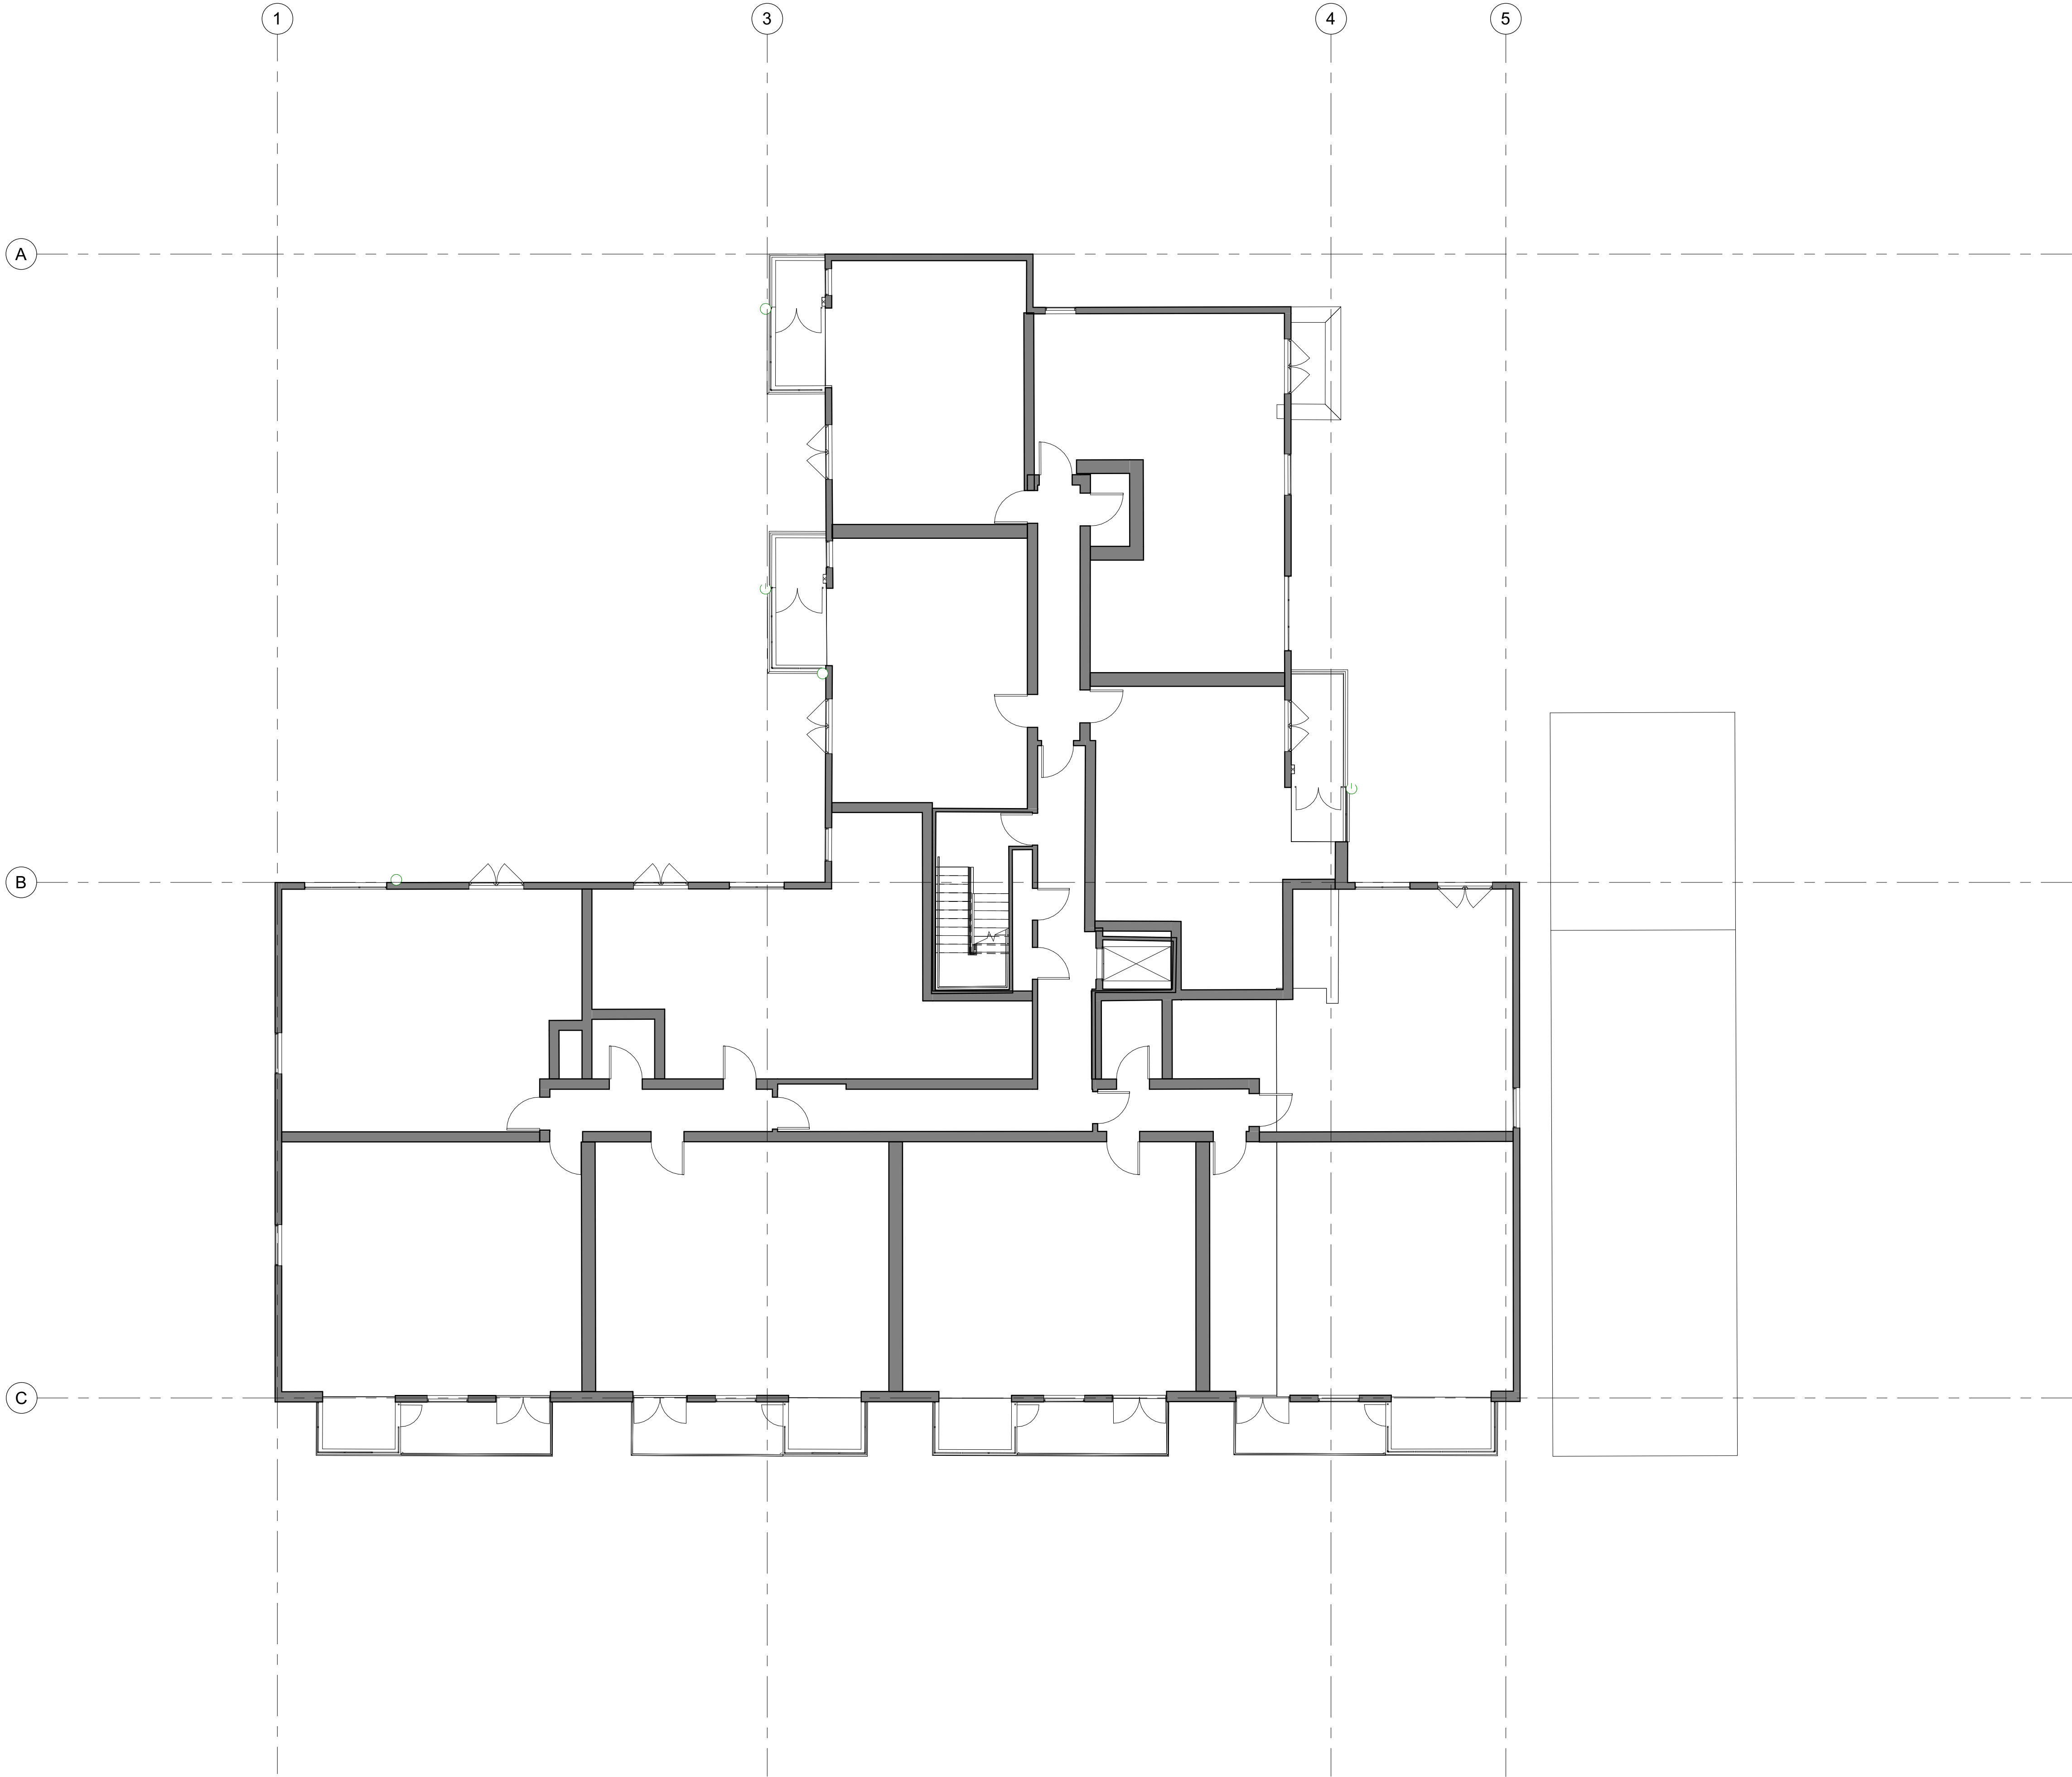


-	11/06/2021	First Issue - Planning	GW	RO
Rev	Date	Description	Dwn	Ckd

Sheringham Court Facade
GA Plan 01 Proposed

AP9419-2103 **REV -**
Planning

Drawn GW Checked RO Date 06/01/21 Scale @ A1 1 : 100

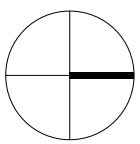

0m 2m 4m 6m 8m

PRP
prp-co.uk
London
020 7653 1200


The contractor is responsible for checking dimensions, tolerances and references. Any discrepancy to be verified with the Architect before proceeding with the works. Where an item is covered by drawings to different scales the larger scale drawing is to be worked to.

Do not scale drawing. Figured dimensions to be worked to in all cases.

CDM REGULATIONS 2015. All current drawings and specifications for the project must be read in conjunction with the Designer's Hazard and Environment Assessment Record

All intellectual property rights reserved.

All internal walls shown are taken from record drawings, for which there may be minor discrepancies. For the avoidance of doubt there are no proposed internal remedial works under consideration for this planning application. This application is relevant to external works only.

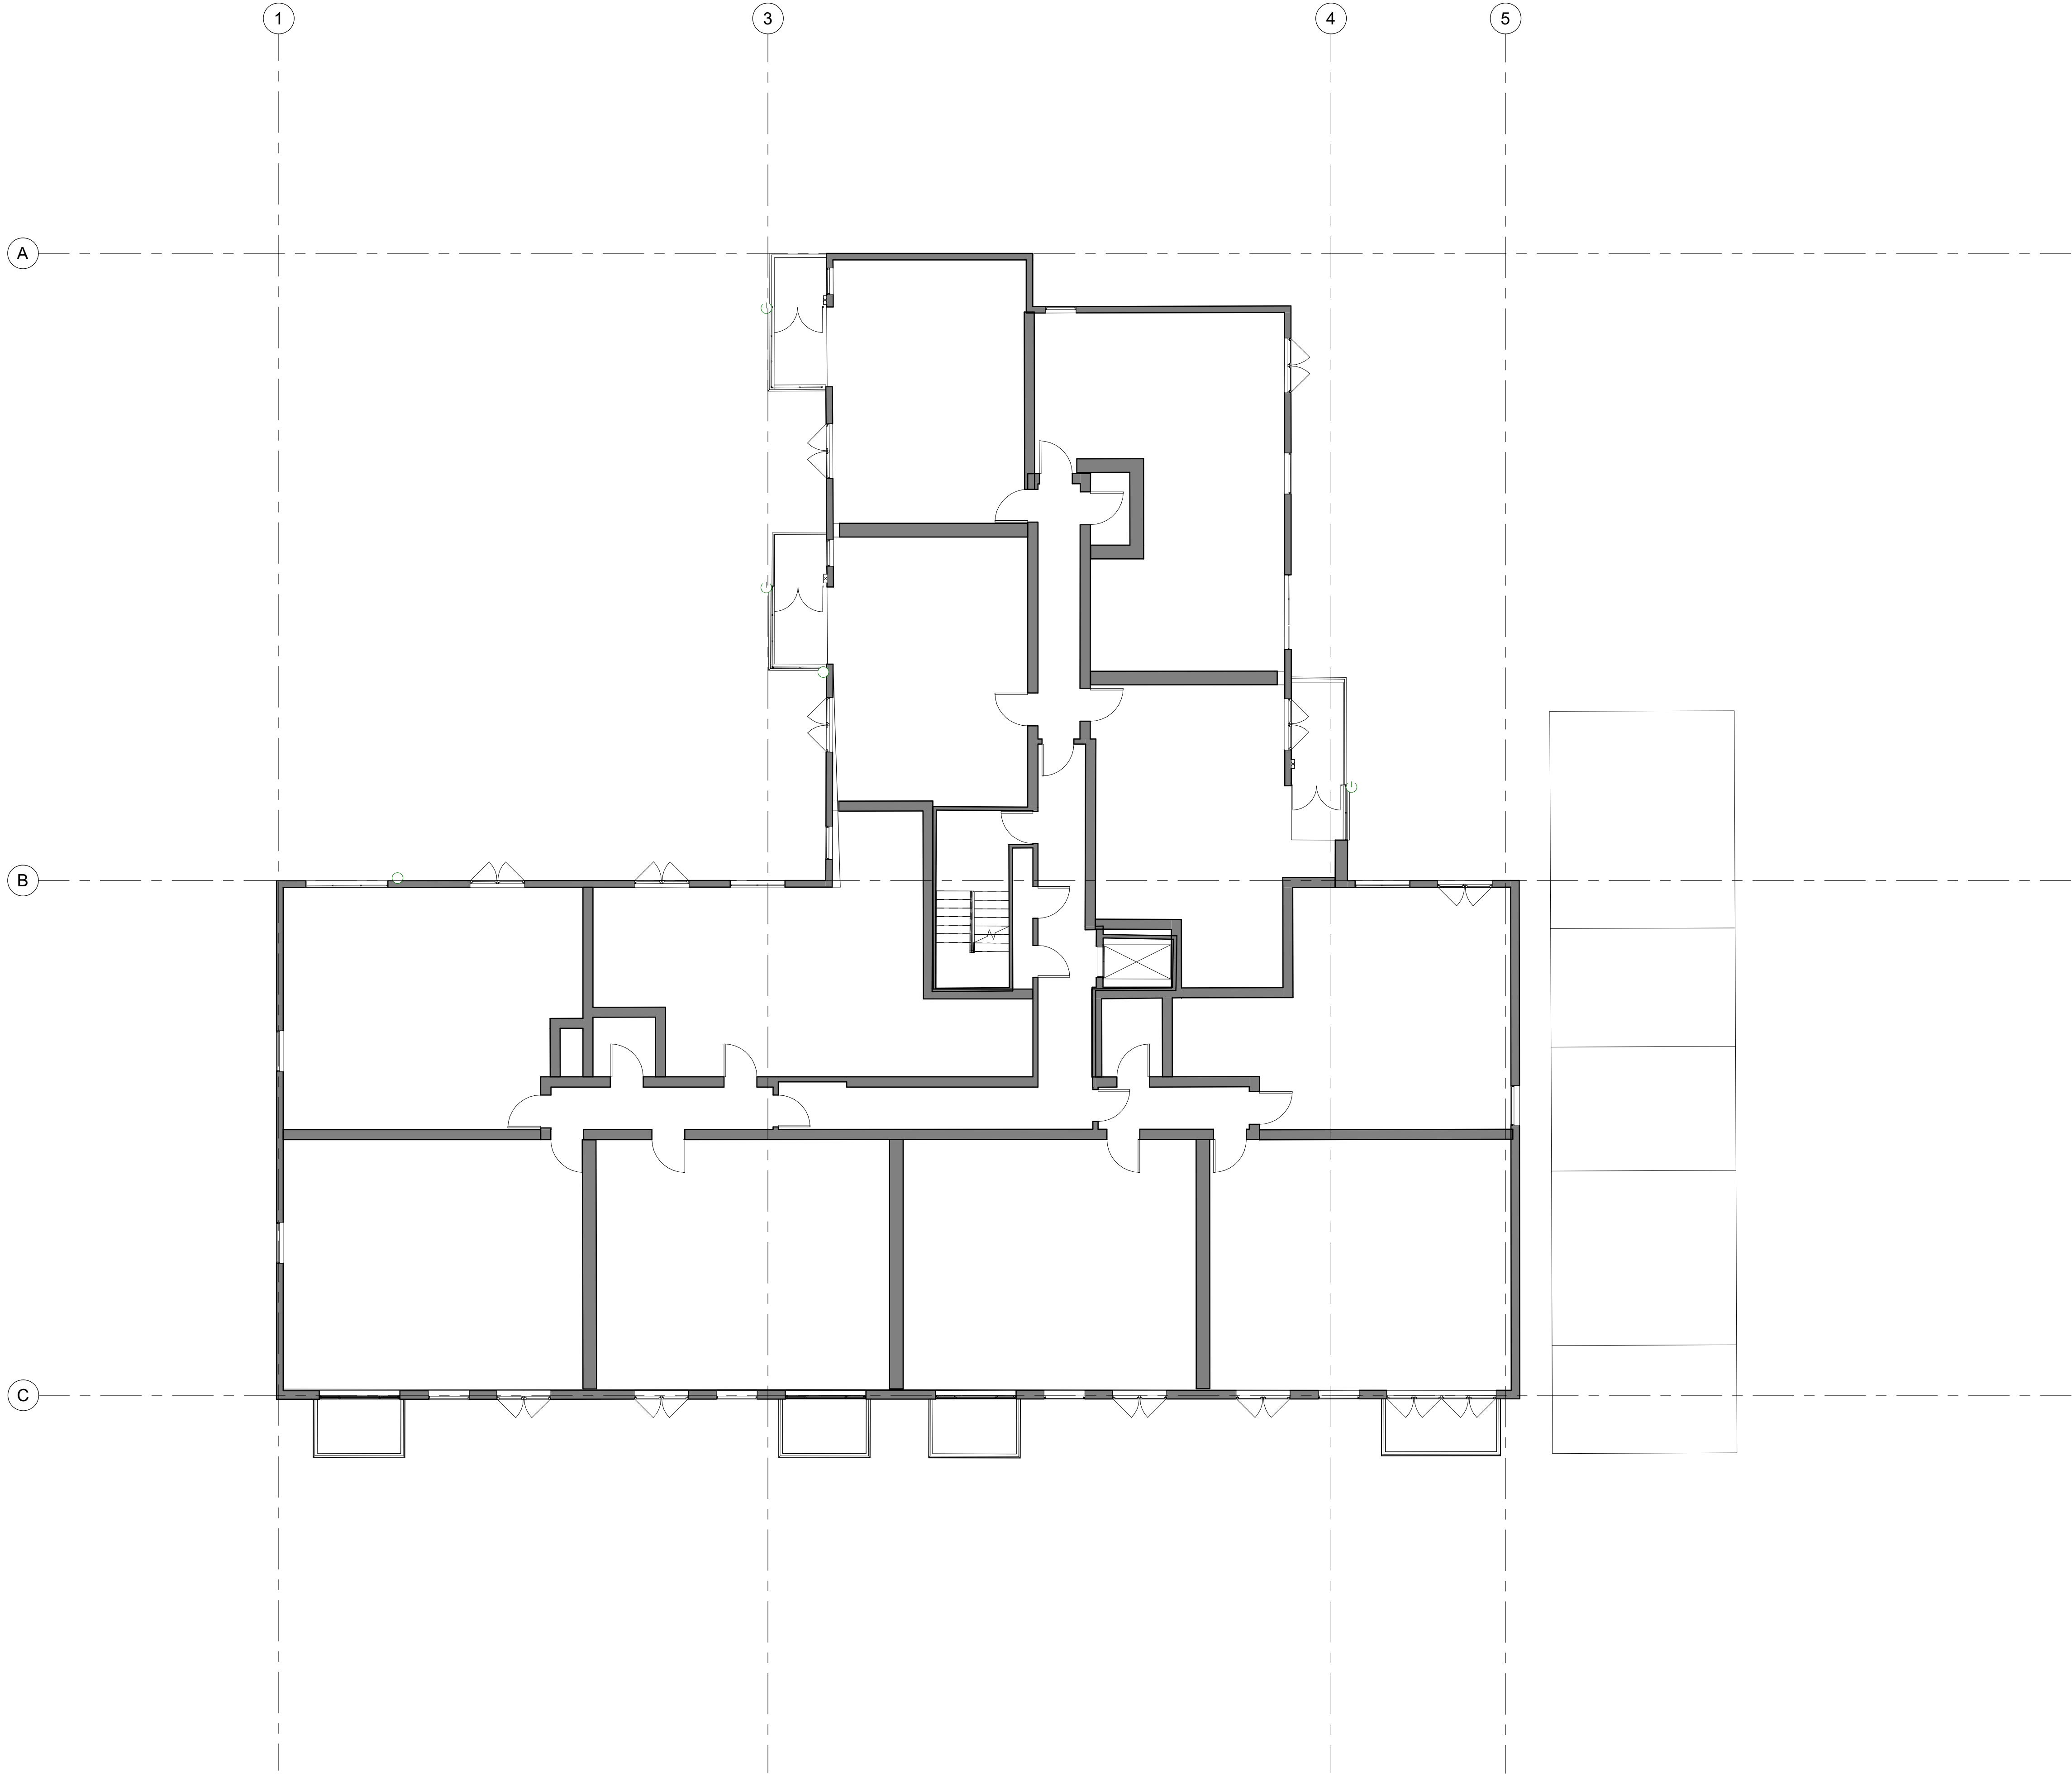


-	11/06/2021	First Issue - Planning	GW	RO
Rev	Date	Description	Dwn	Ckd

Sheringham Court Facade
GA Plan 02 Proposed

AP9419-2104 **REV -**
Planning

Drawn GW Checked RO Date 06/01/21 Scale @ A1 1 : 100

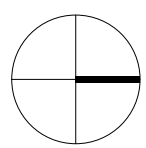

0m 2m 4m 6m 8m

PRP
prp-co.uk
London
020 7653 1200


The contractor is responsible for checking dimensions, tolerances and references. Any discrepancy to be verified with the Architect before proceeding with the works. Where an item is covered by drawings to different scales the larger scale drawing is to be worked to.

Do not scale drawing. Figured dimensions to be worked to in all cases.

CDM REGULATIONS 2015. All current drawings and specifications for the project must be read in conjunction with the Designer's Hazard and Environment Assessment Record

All intellectual property rights reserved.

Note: All internal walls shown are taken from record drawings, for which there may be minor discrepancies. For the avoidance of doubt there are no proposed internal remedial works under consideration for this planning application. This application is relevant to external works only. is planning application. This application is relevant to external works only.

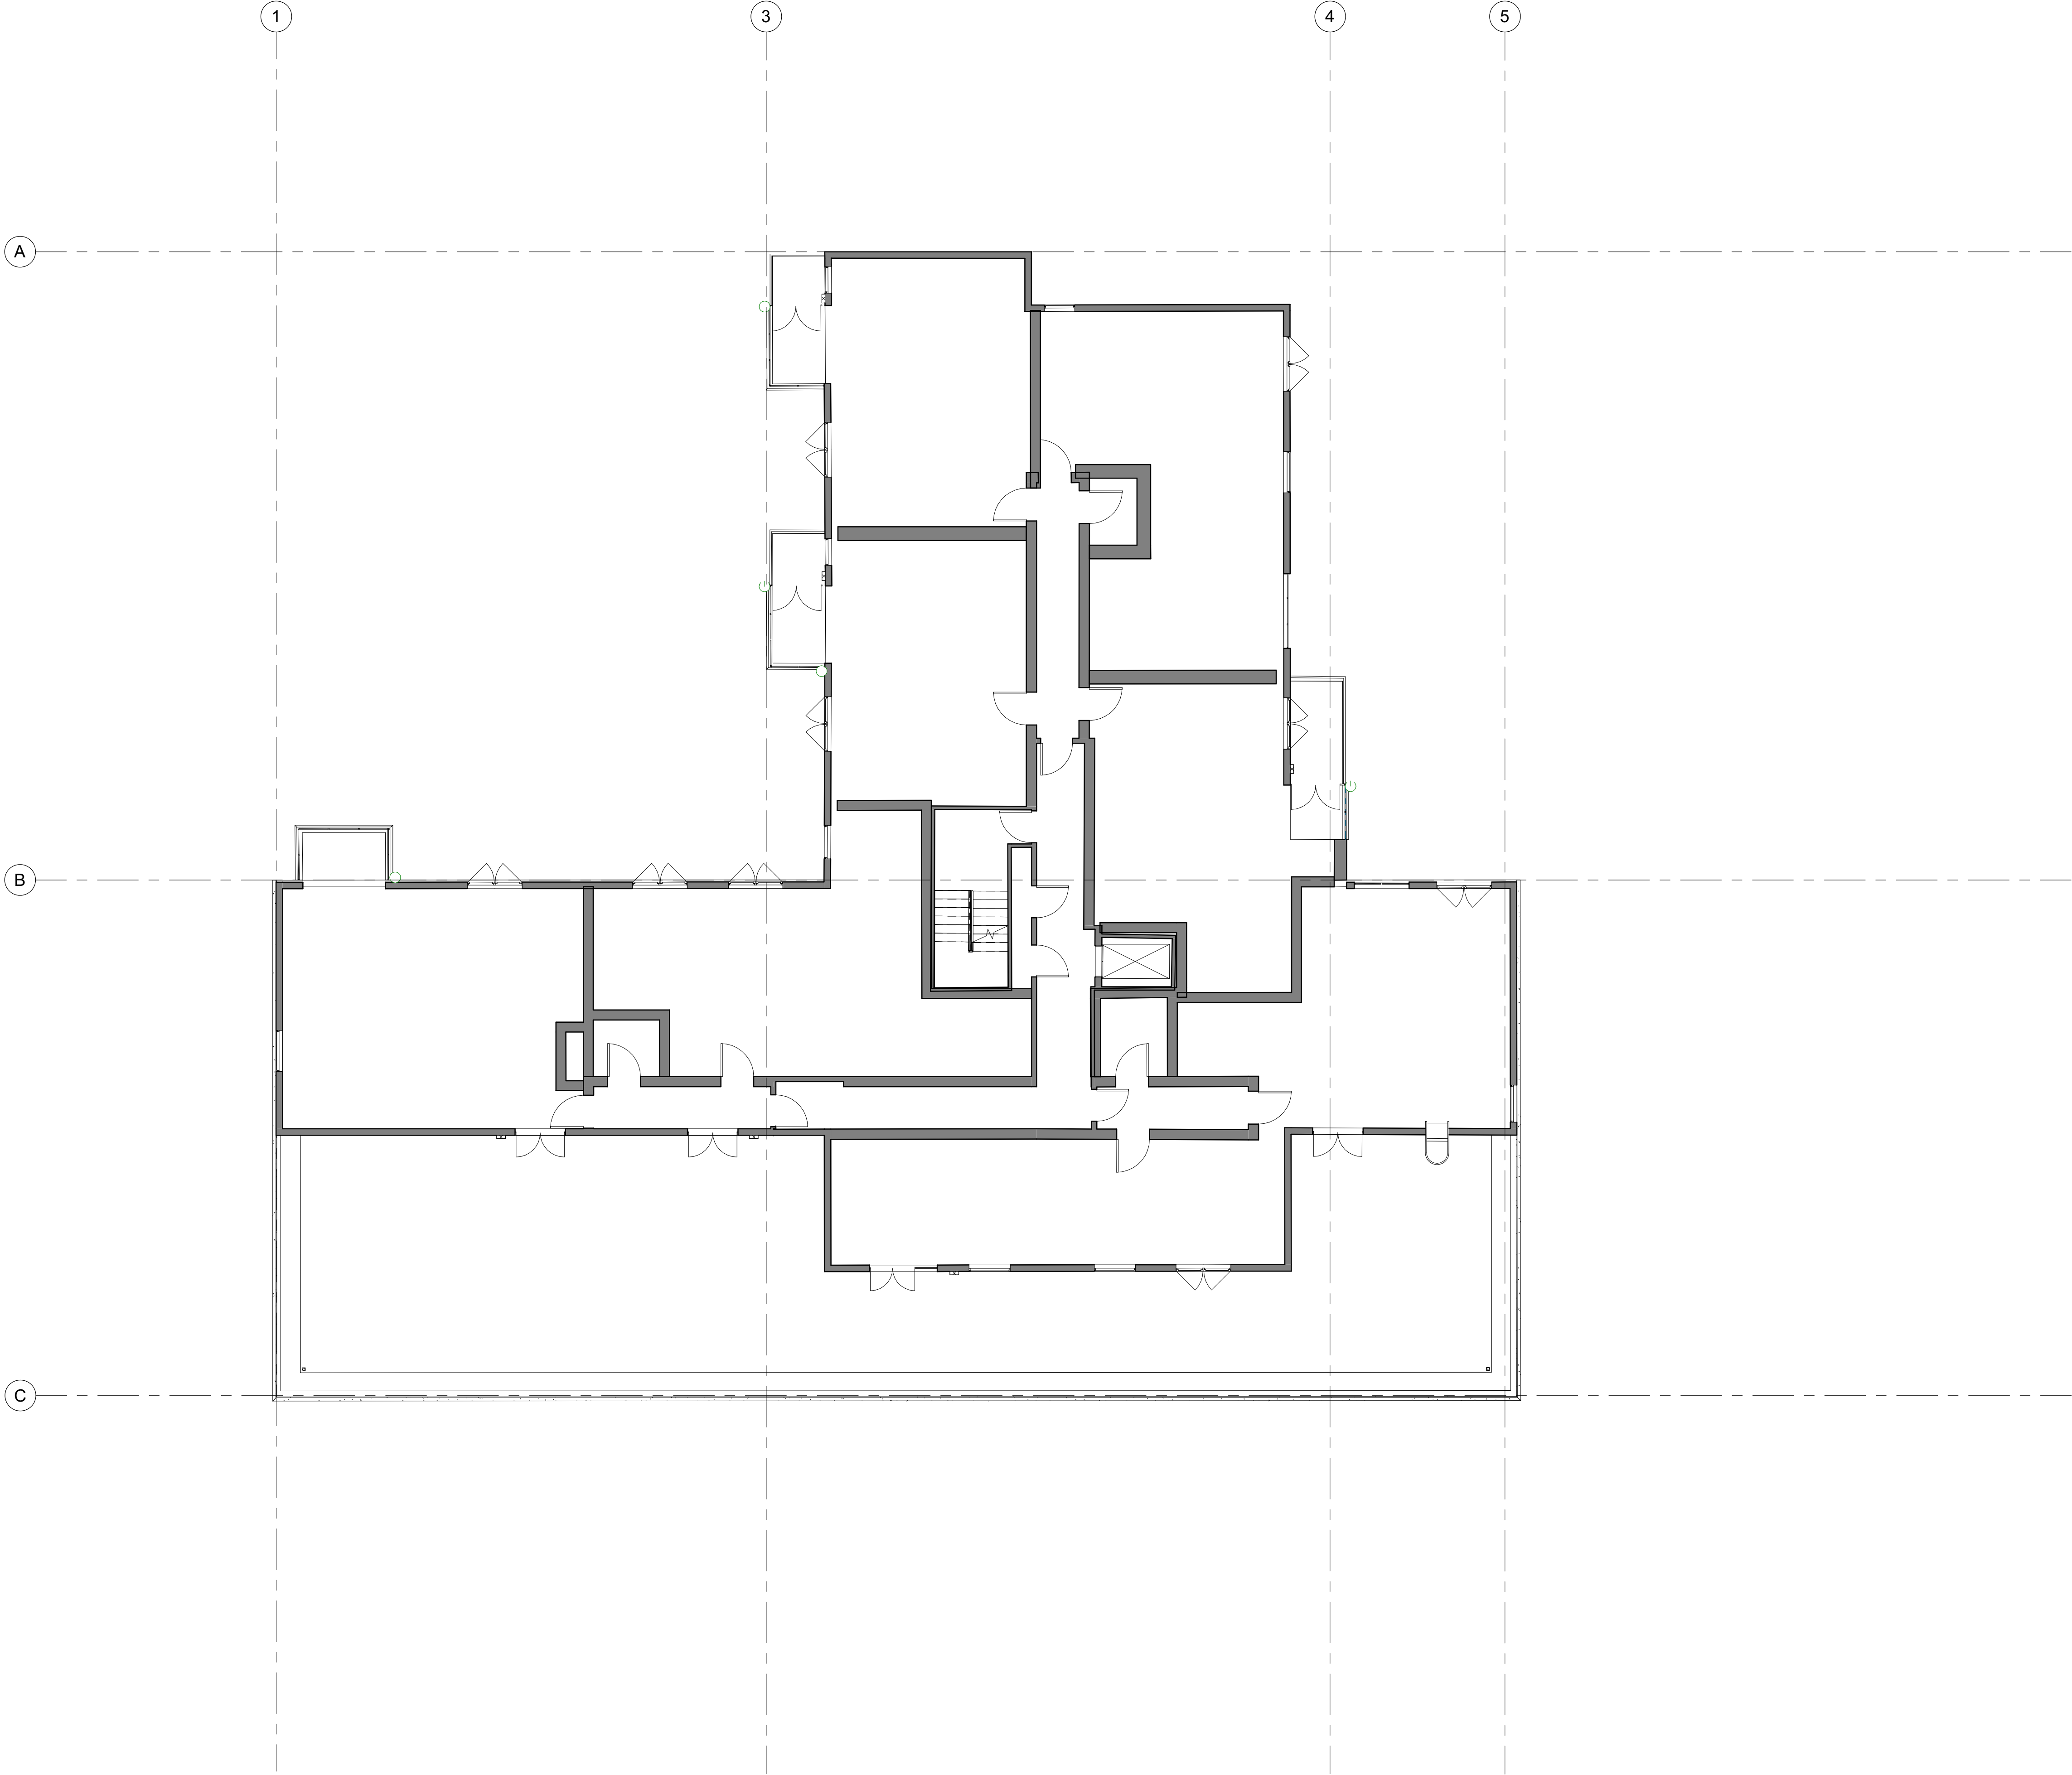


-	11/06/2021	First Issue - Planning	GW	RO
Rev	Date	Description	Dwn	Ckd

Sheringham Court Facade
GA Plan 03 Proposed

AP9419-2105 **REV -**
Planning

Drawn GW Checked RO Date 06/01/21 Scale @ A1 1 : 100

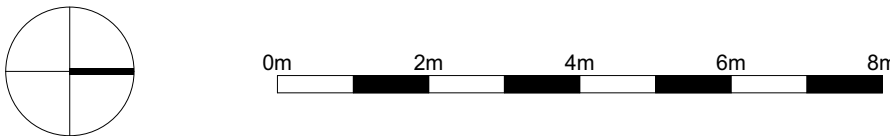

PRP
prp-co.uk
London
020 7653 1200


The contractor is responsible for checking dimensions, tolerances and references. Any discrepancy to be verified with the Architect before proceeding with the works. Where an item is covered by drawings to different scales the larger scale drawing is to be worked to.

Do not scale drawing. Figured dimensions to be worked to in all cases.

CDM REGULATIONS 2015. All current drawings and specifications for the project must be read in conjunction with the Designer's Hazard and Environment Assessment Record

All intellectual property rights reserved.

All internal walls shown are taken from record drawings, for which there may be minor discrepancies. For the avoidance of doubt there are no proposed internal remedial works under consideration for this planning application. This application is relevant to external works only.

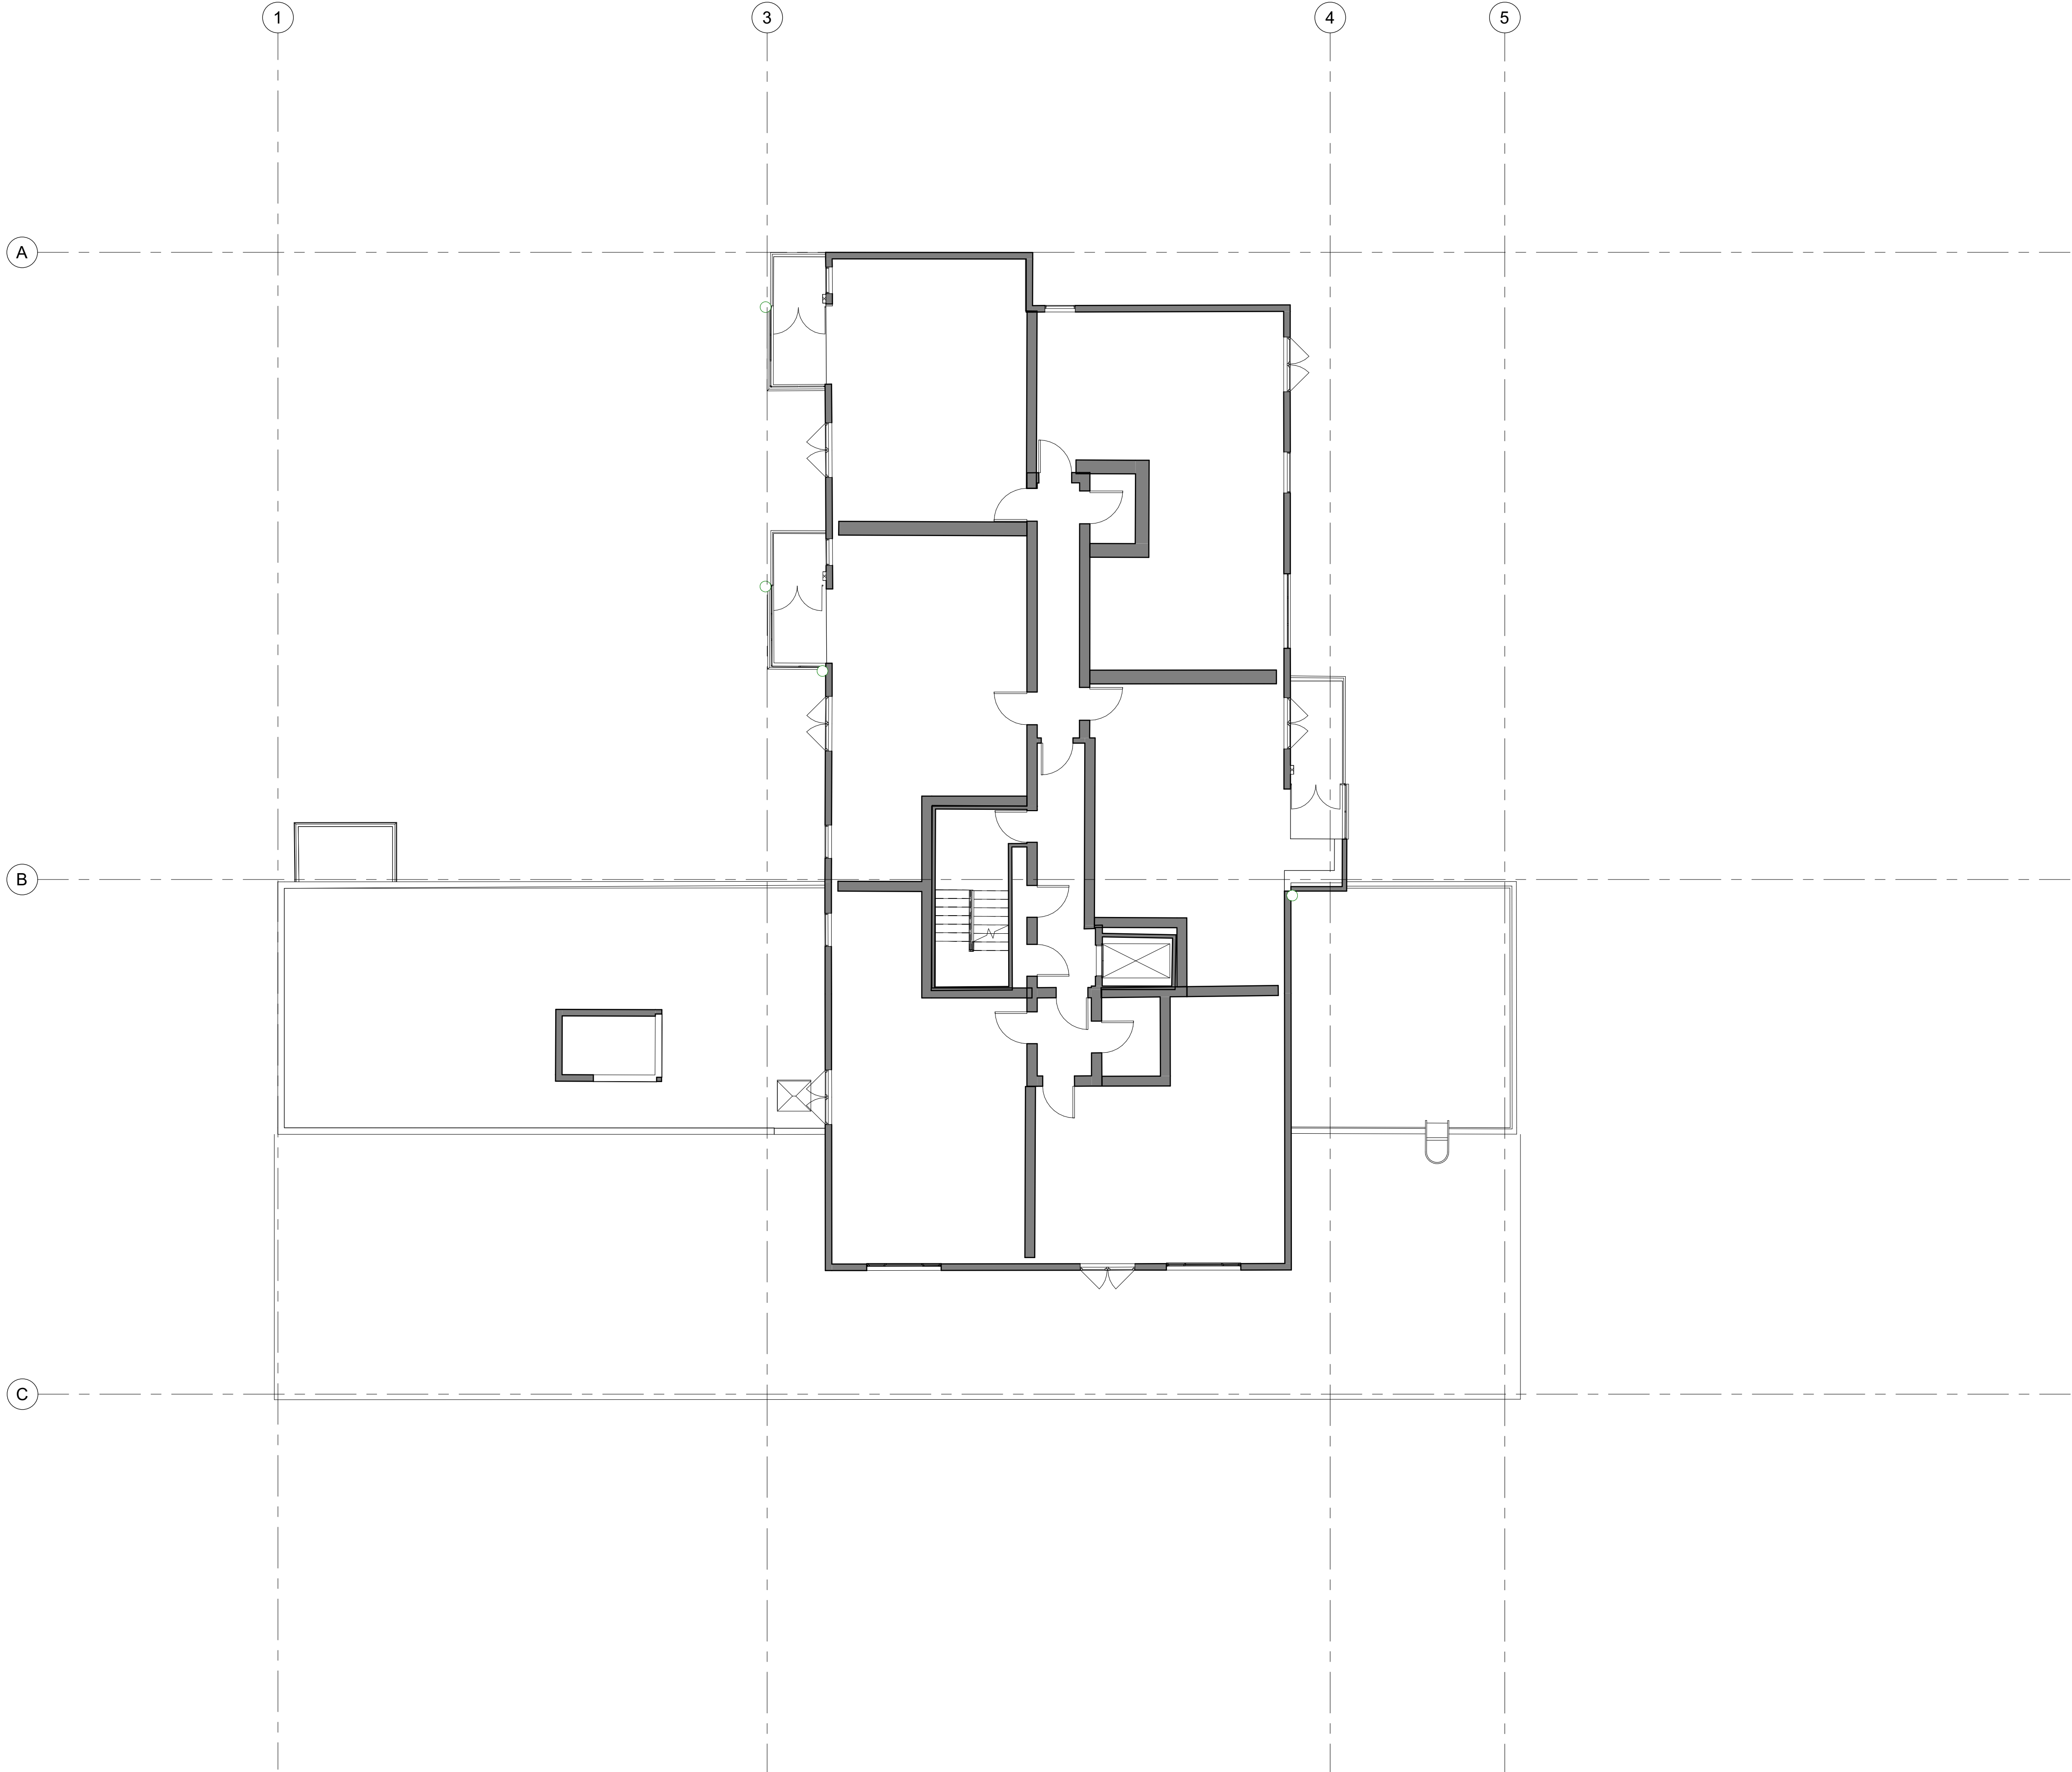


-	11/06/2021	First Issue - Planning	GW	RO
Rev	Date	Description	Dwn	Ckd

Sheringham Court Facade
GA Plan 04 Proposed

AP9419-2106 **REV -**
Planning

Drawn GW Checked RO Date 06/01/21 Scale @ A1 1 : 100

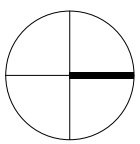

0m 2m 4m 6m 8m

PRP
prp-co.uk
London
020 7653 1200


The contractor is responsible for checking dimensions, tolerances and references. Any discrepancy to be verified with the Architect before proceeding with the works. Where an item is covered by drawings to different scales the larger scale drawing is to be worked to.

Do not scale drawing. Figured dimensions to be worked to in all cases.

CDM REGULATIONS 2015. All current drawings and specifications for the project must be read in conjunction with the Designer's Hazard and Environment Assessment Record

All intellectual property rights reserved.

All internal walls shown are taken from record drawings, for which there may be minor discrepancies. For the avoidance of doubt there are no proposed internal remedial works under consideration for this planning application. This application is relevant to external works only.

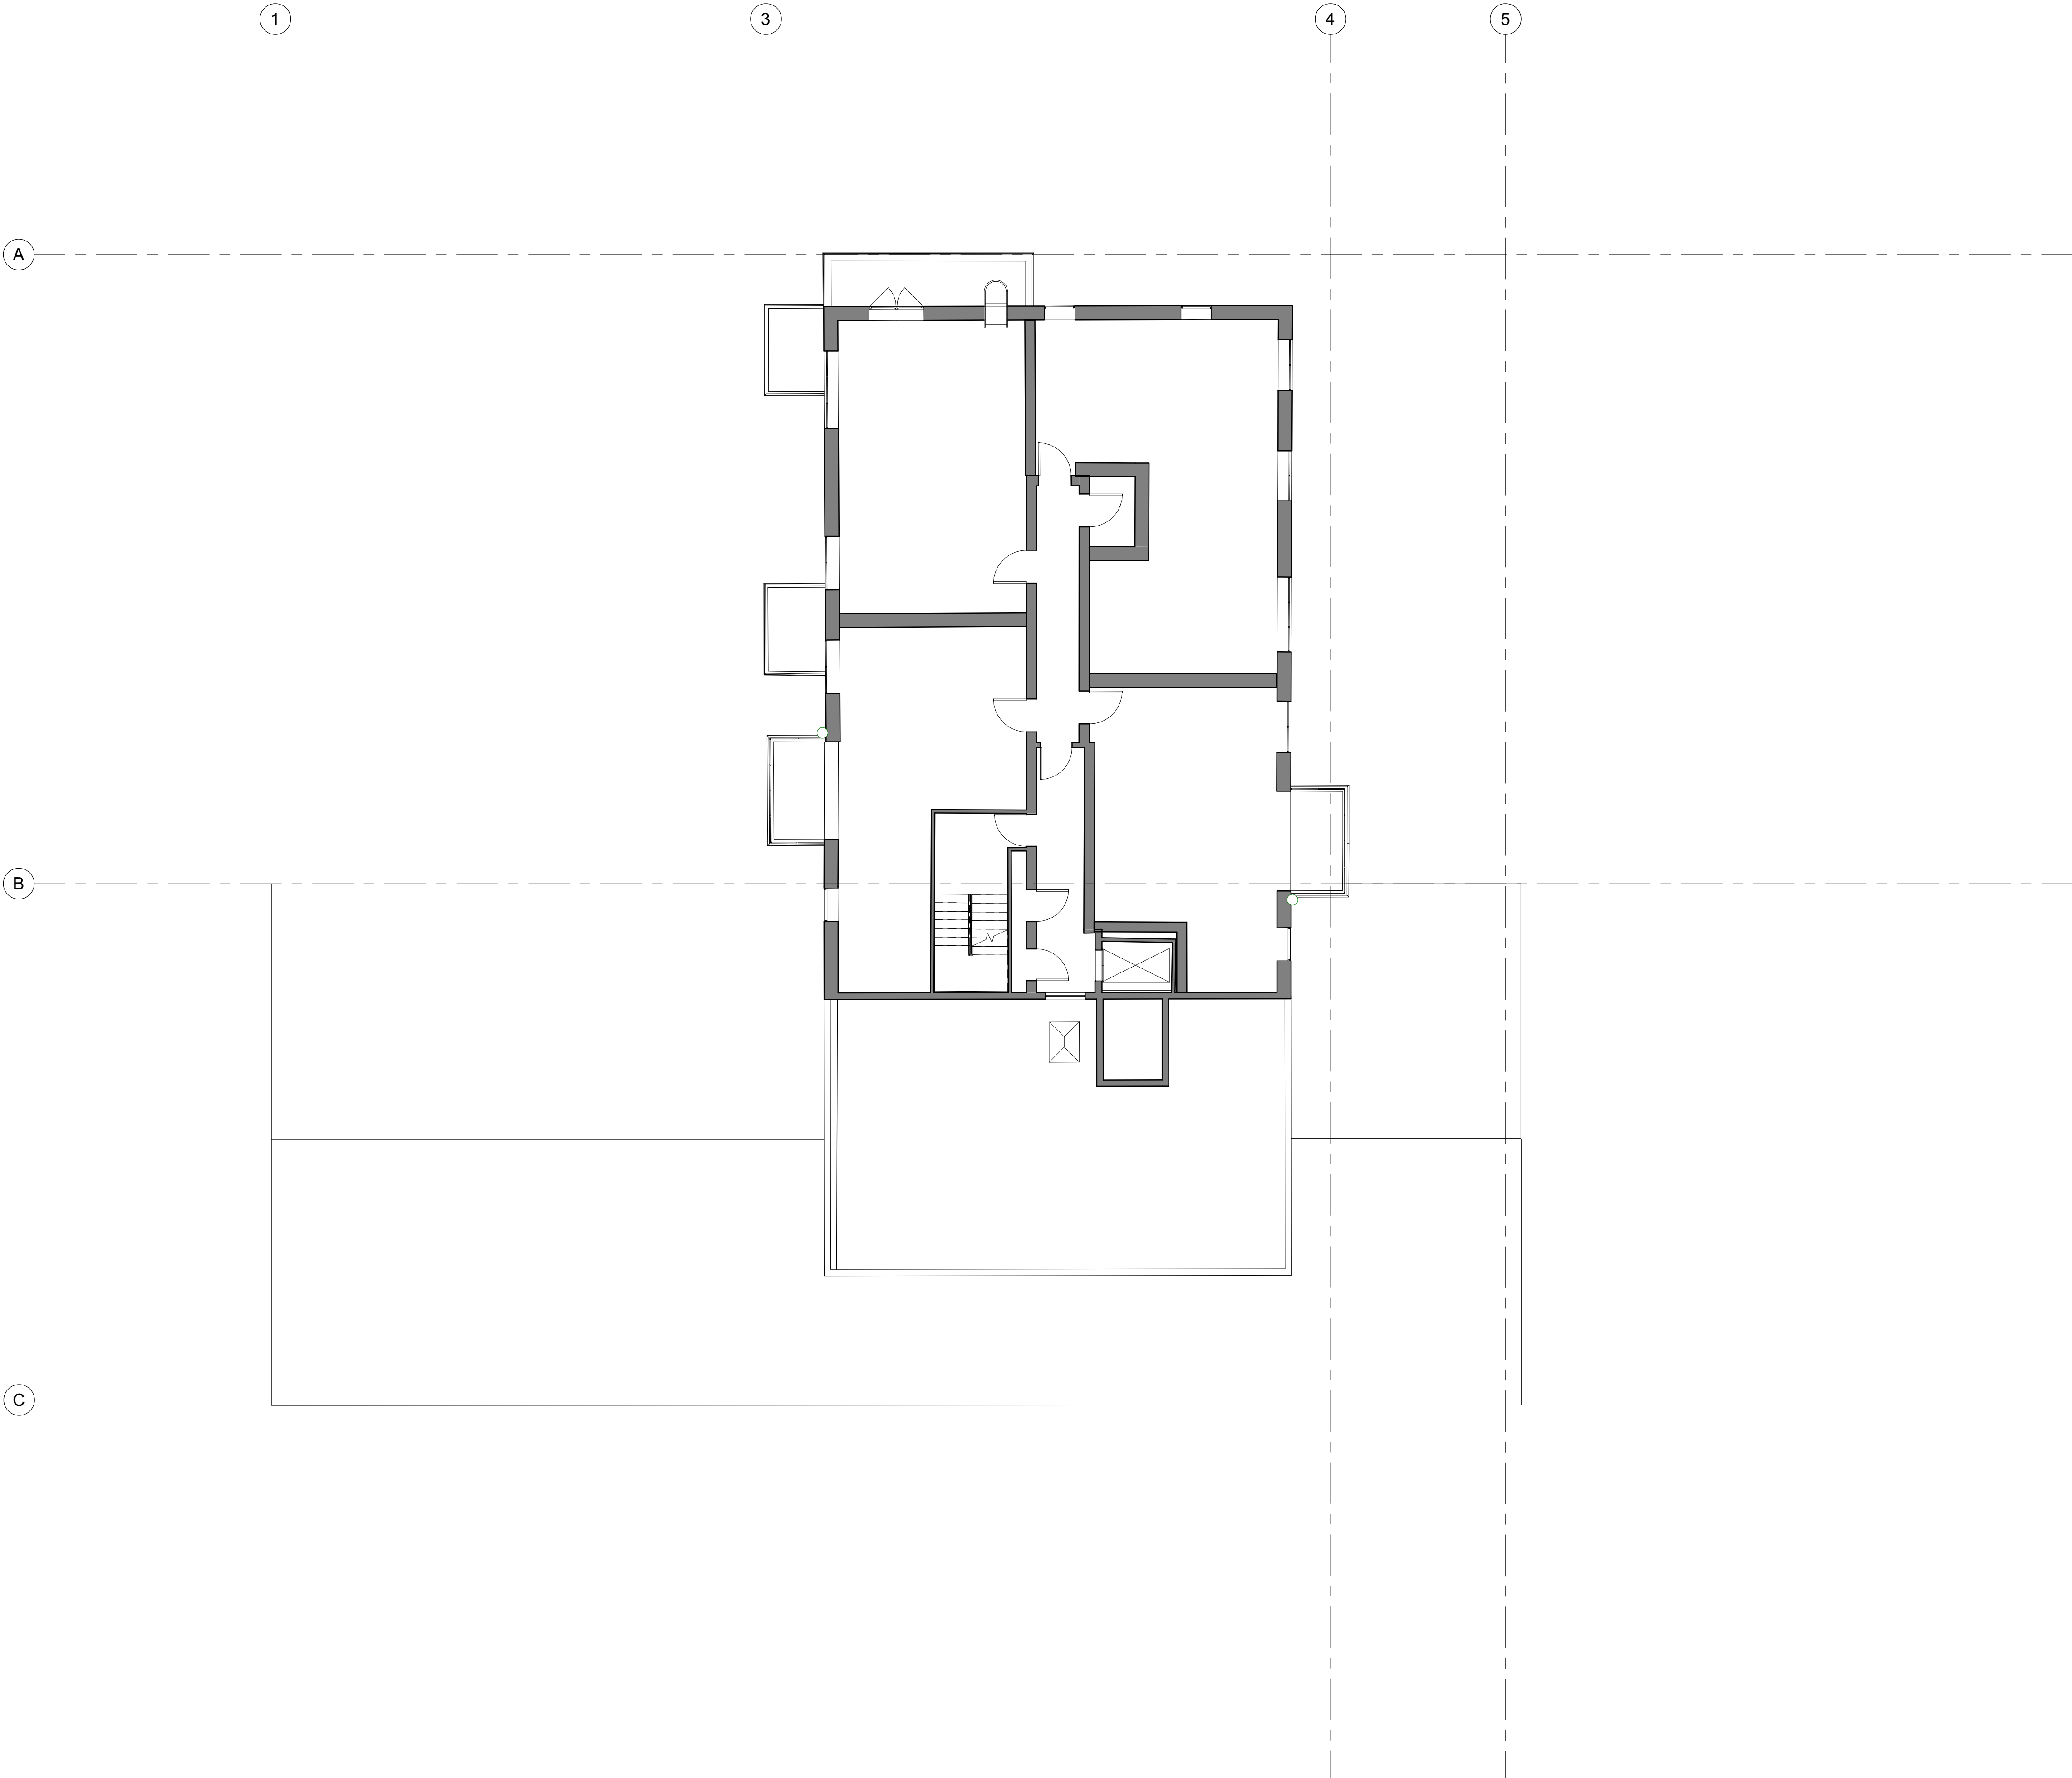


-	11/06/2021	First Issue - Planning	GW	RO
Rev	Date	Description	Dwn	Ckd

Sheringham Court Facade
GA Plan 05 Proposed

AP9419-2107 **REV -**
Planning

Drawn GW Checked RO Date 06/01/21 Scale @ A1 1 : 100

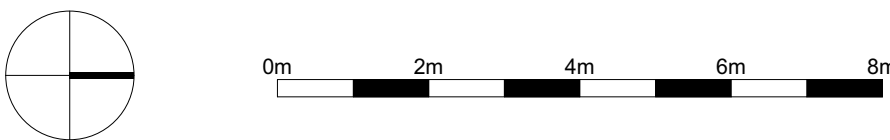

PRP
prp-co.uk
London
020 7653 1200


The contractor is responsible for checking dimensions, tolerances and references. Any discrepancy to be verified with the Architect before proceeding with the works. Where an item is covered by drawings to different scales the larger scale drawing is to be worked to.

Do not scale drawing. Figured dimensions to be worked to in all cases.

CDM REGULATIONS 2015. All current drawings and specifications for the project must be read in conjunction with the Designer's Hazard and Environment Assessment Record

All intellectual property rights reserved.

All internal walls shown are taken from record drawings, for which there may be minor discrepancies. For the avoidance of doubt there are no proposed internal remedial works under consideration for this planning application. This application is relevant to external works only.

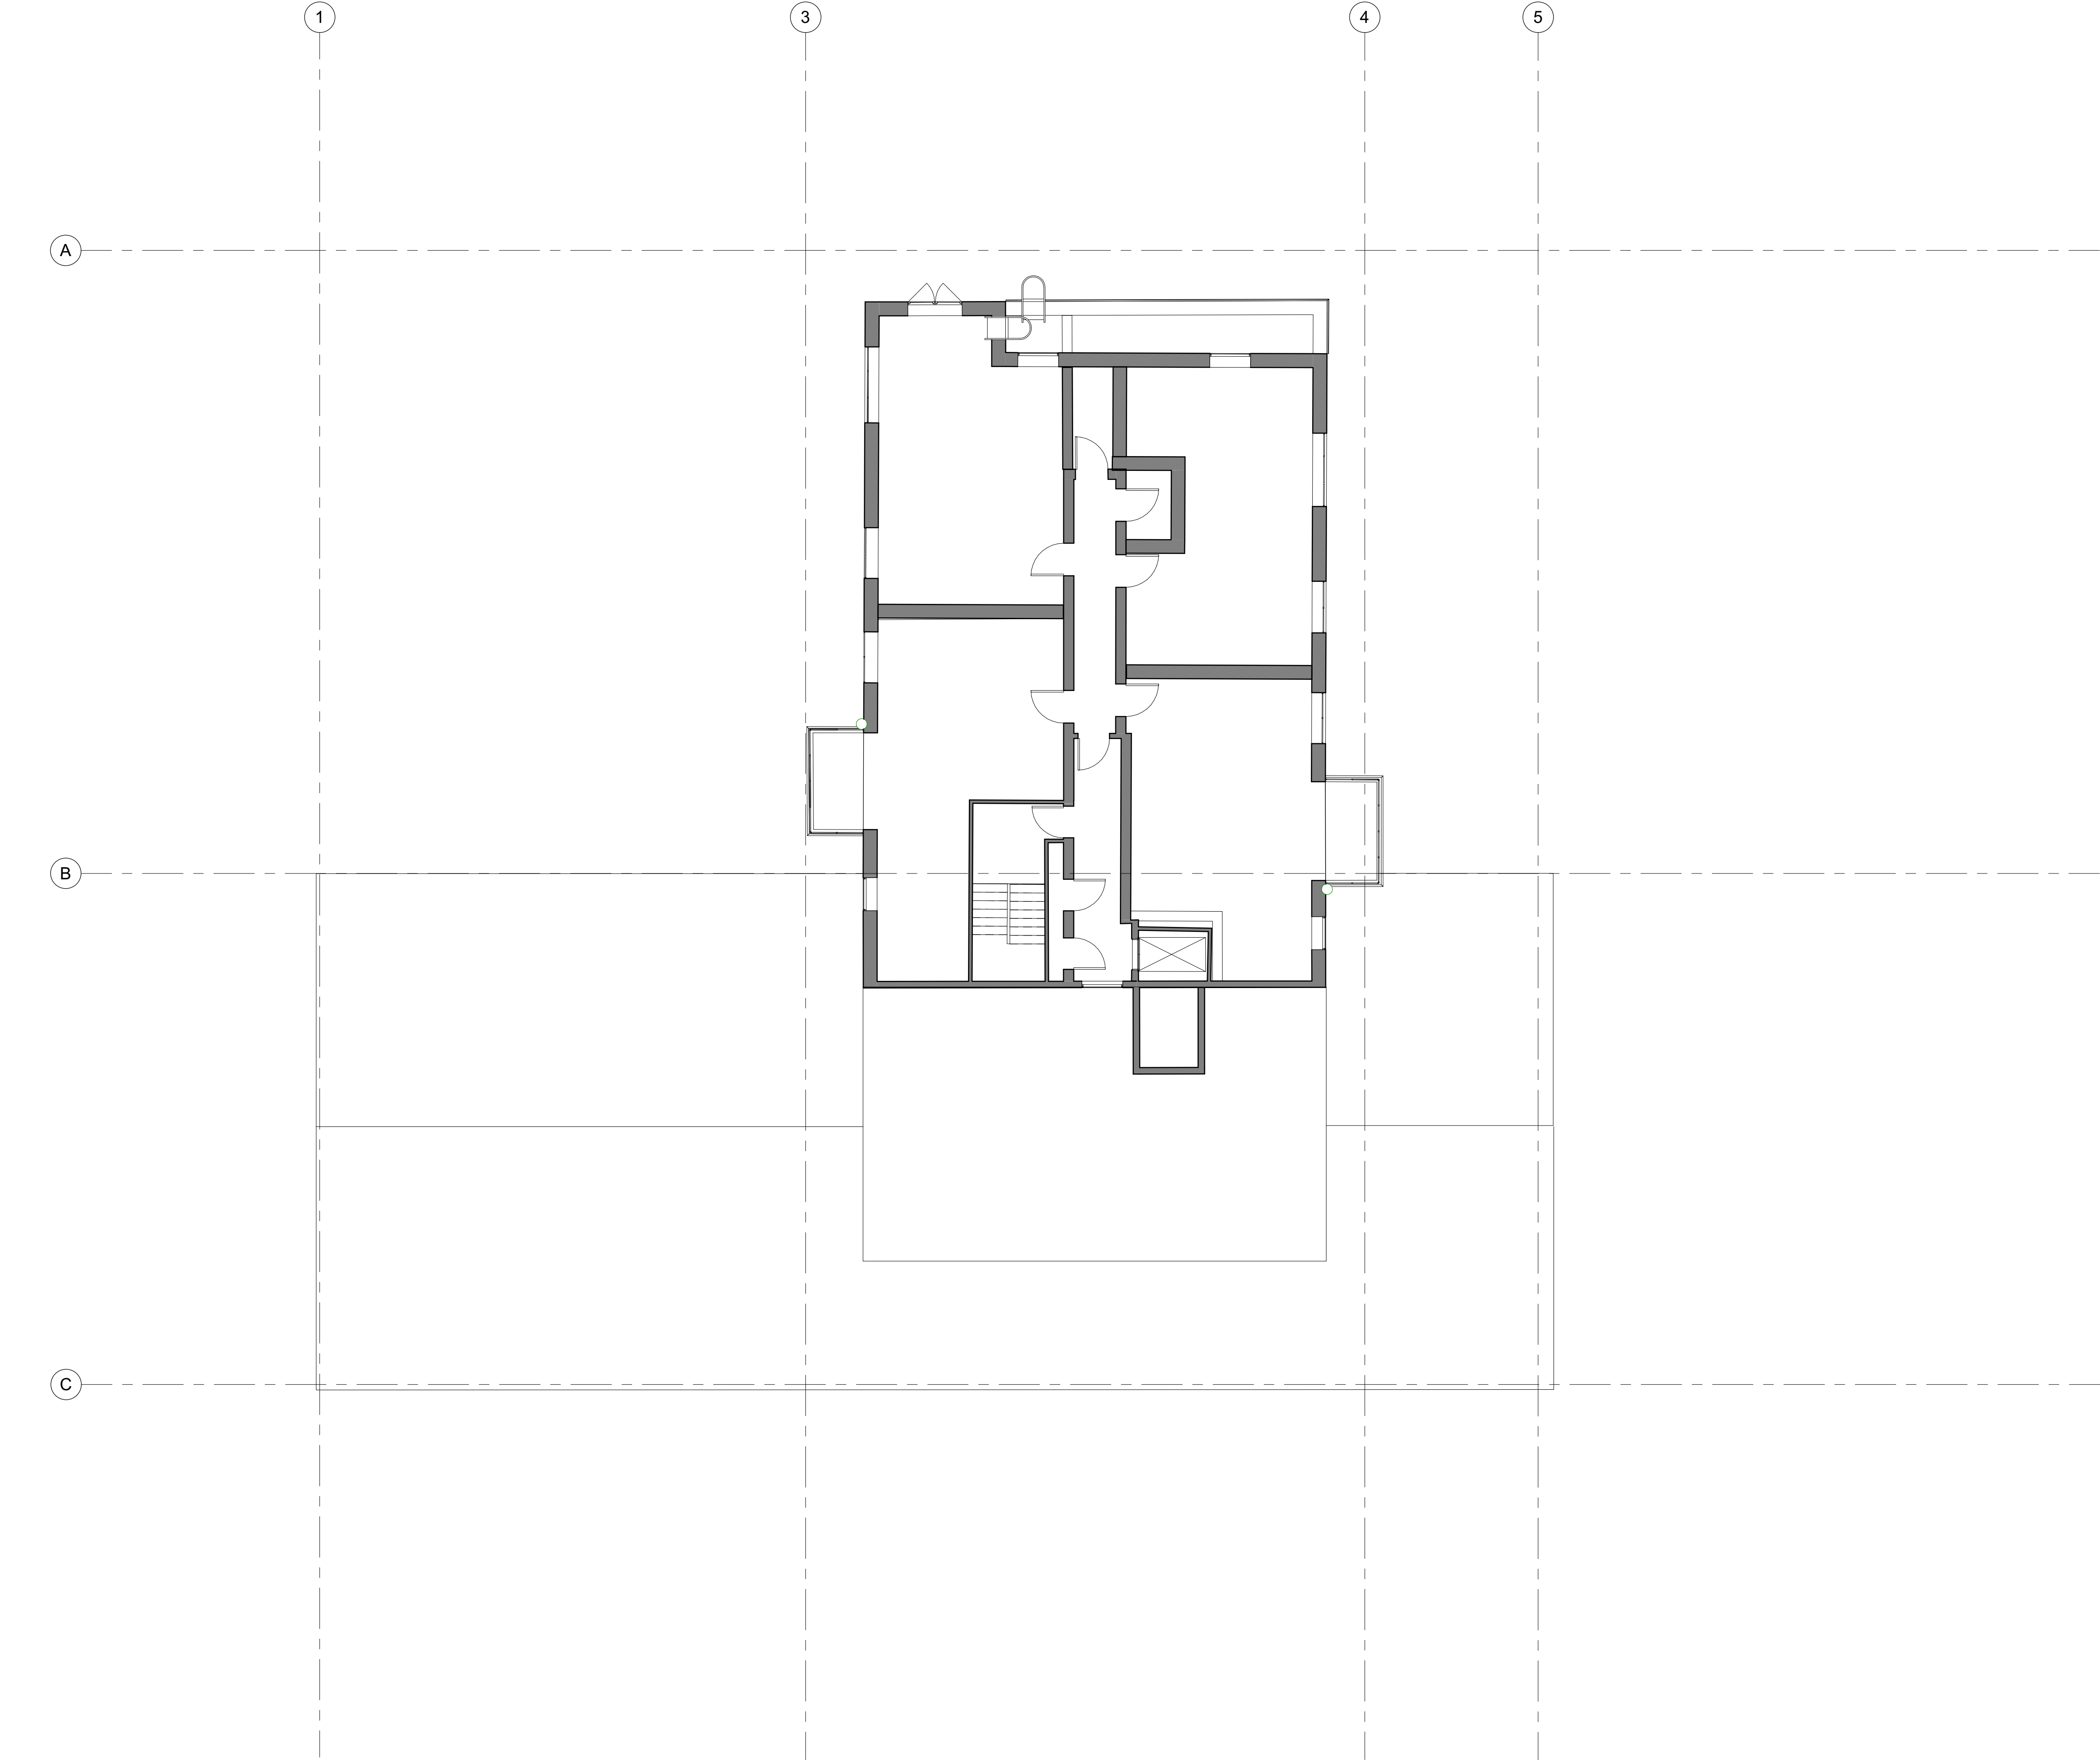


-	11/06/2021	First Issue - Planning	GW	RO
Rev	Date	Description	Dwn	Ckd


Sheringham Court Facade
GA Plan 06 Proposed

AP9419-2108 **REV -**
Planning

Drawn GW Checked RO Date 06/01/21 Scale @ A1 1 : 100

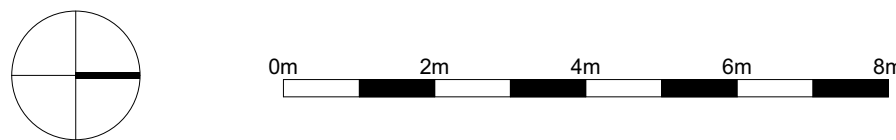

PRP
prp-co.uk
London
020 7653 1200

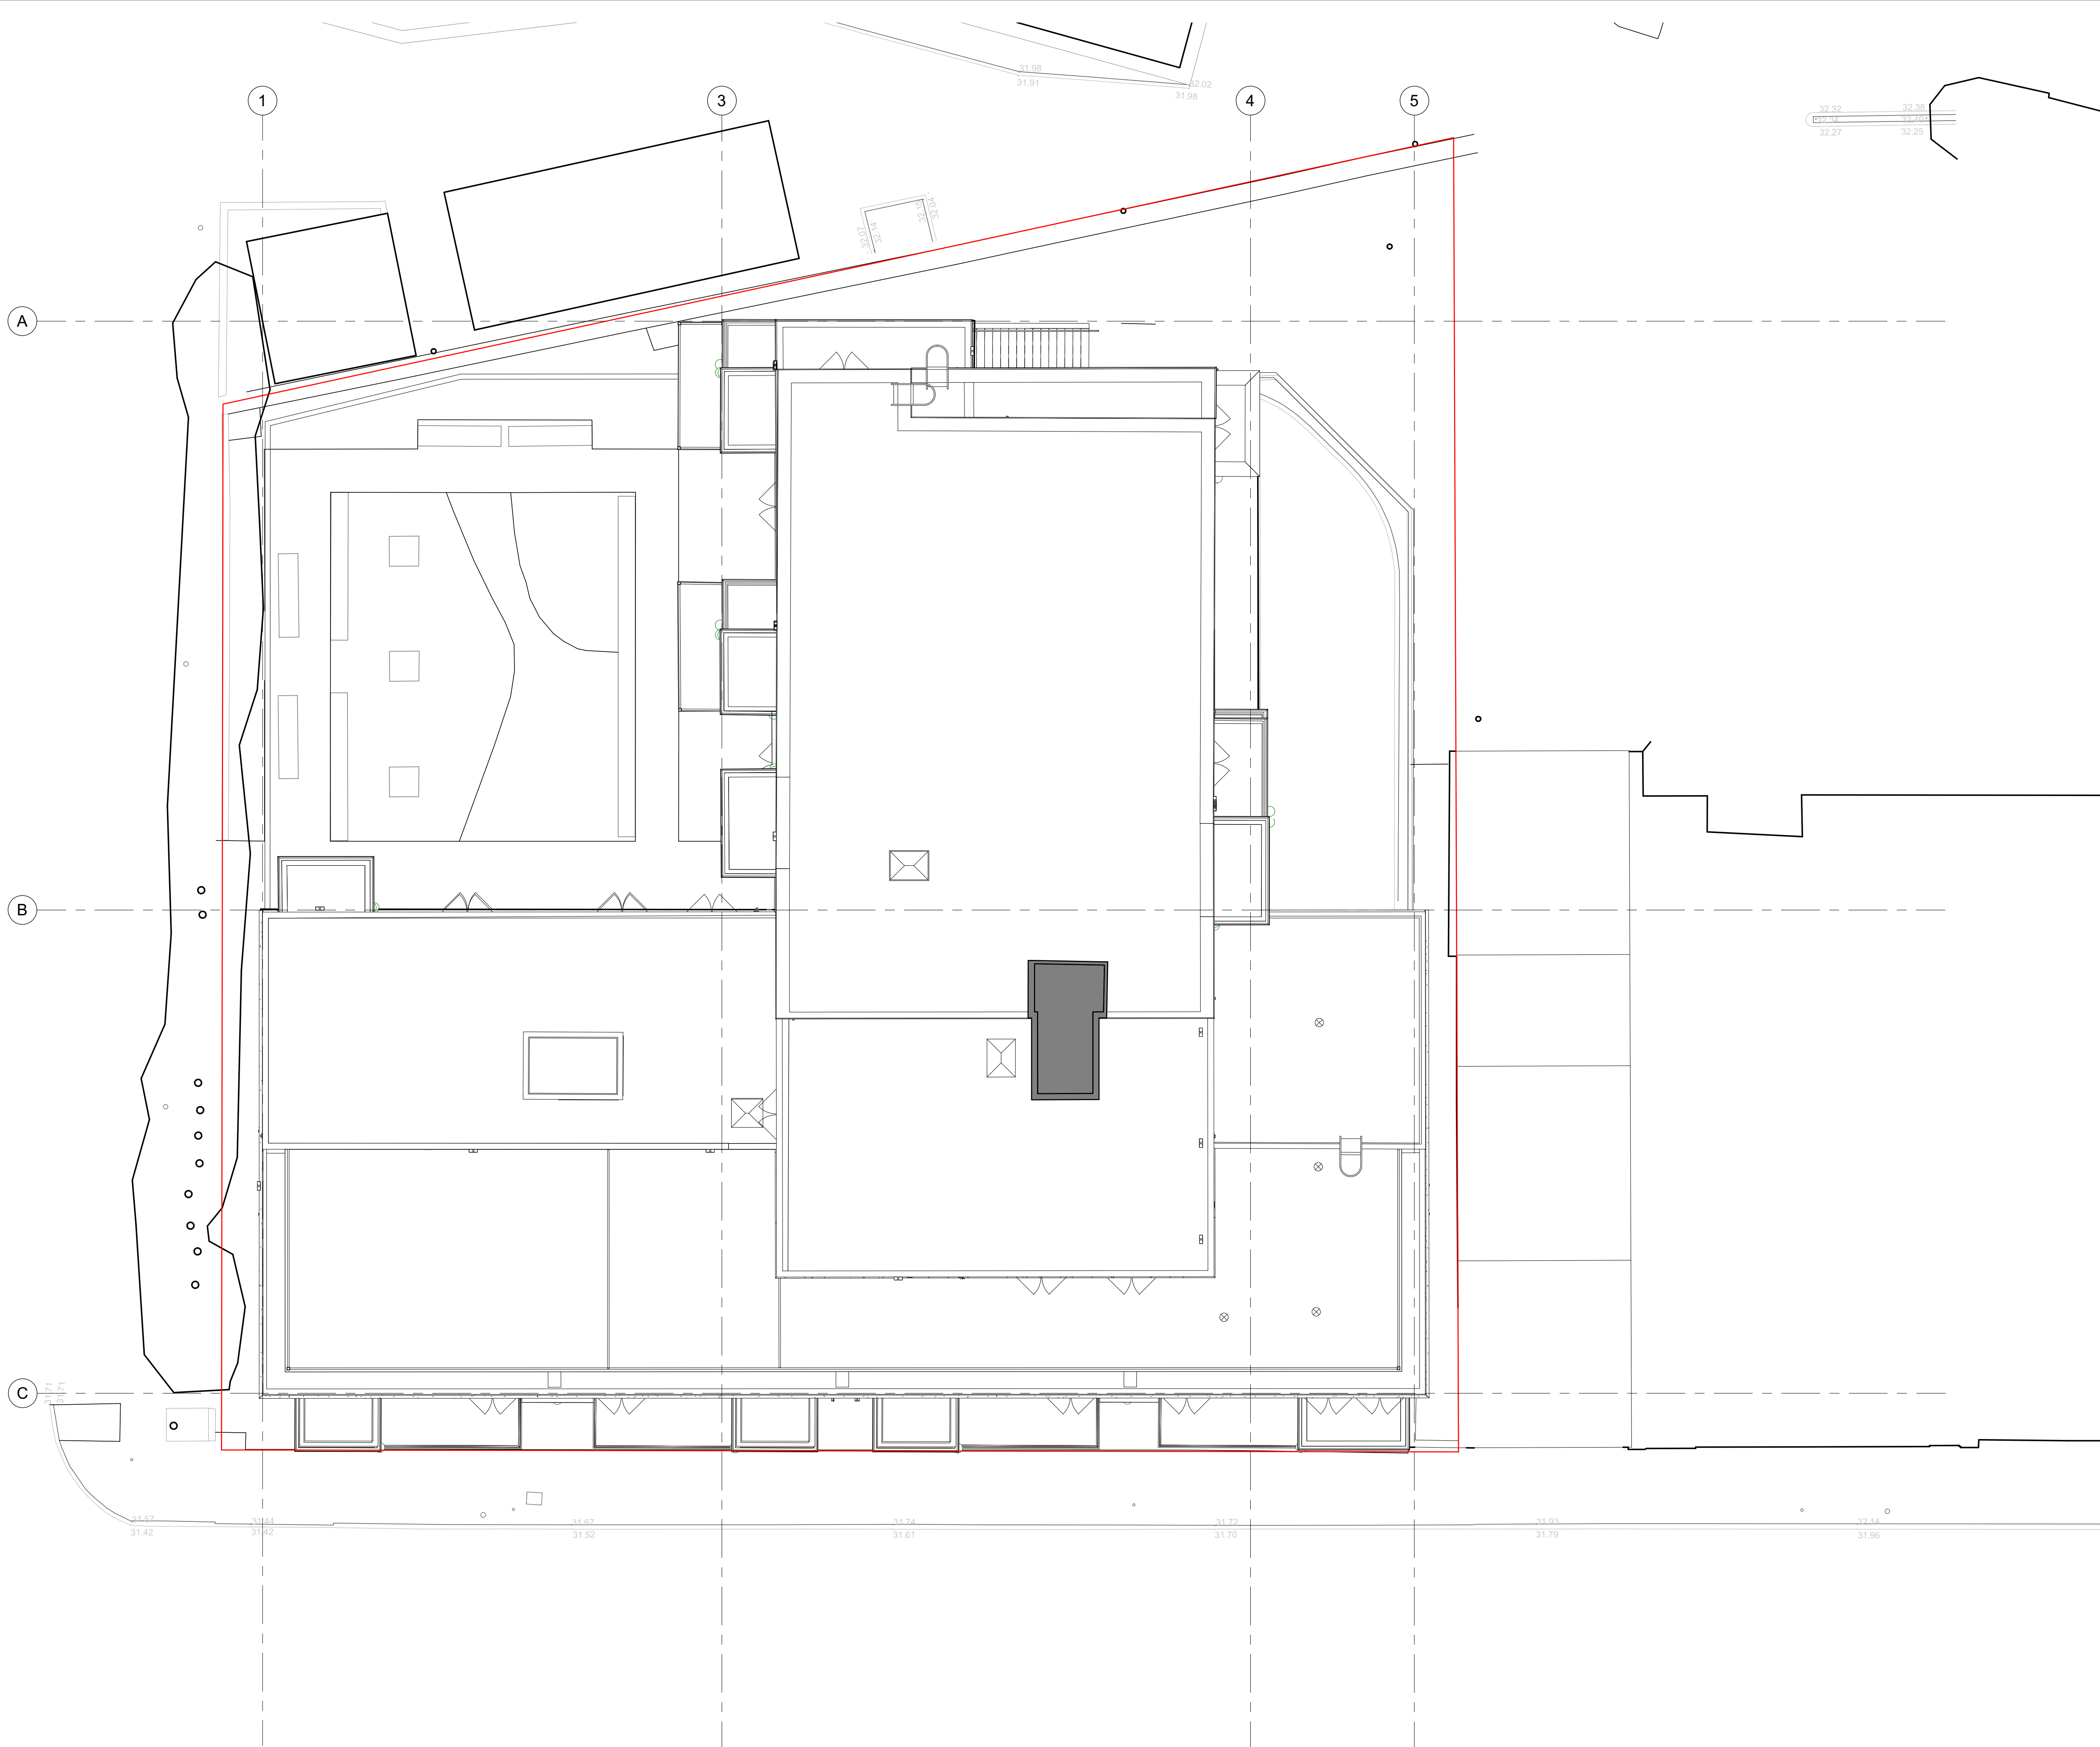

The contractor is responsible for checking dimensions, tolerances and references. Any discrepancy to be verified with the Architect before proceeding with the works. Where an item is covered by drawings to different scales the larger scale drawing is to be worked to.

Do not scale drawing. Figured dimensions to be worked to in all cases.

CDM REGULATIONS 2015. All current drawings and specifications for the project must be read in conjunction with the Designer's Hazard and Environment Assessment Record

All intellectual property rights reserved.

All internal walls shown are taken from record drawings, for which there may be minor discrepancies. For the avoidance of doubt there are no proposed internal remedial works under consideration for this planning application. This application is relevant to external works only.

-	11/06/2021	First Issue - Planning	GW	RO
Rev	Date	Description	Dwn	Ckd

Sheringham Court Facade

GA Plan Roof Proposed

AP9419-2109

REV -

Planning

Drawn GW Checked RO Date 06/01/21 Scale @ A1 1 : 100

PRP

prp-co.uk
London
020 7653 1200




The contractor is responsible for checking dimensions, tolerances and references. Any discrepancy to be verified with the Architect before proceeding with the works. Where an item is covered by drawings to different scales the larger scale drawing is to be worked to.
Do not scale drawing. Figured dimensions to be worked to in all cases.
CDM REGULATIONS 2015. All current drawings and specifications for the project must be read in conjunction with the Designer's Hazard and Environment Assessment Record
All intellectual property rights reserved.

Remedial Works




Proposed Render Facade Beige

Render Existing

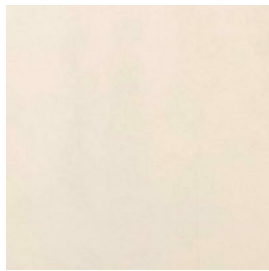


Render Proposed



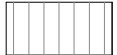


Proposed Standing Seam Zinc Facade Grey

Zinc Existing

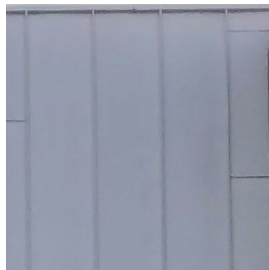


Zinc Proposed

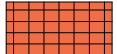

Existing Terracotta (Red) to be set aside and reinstated

Terracotta Existing

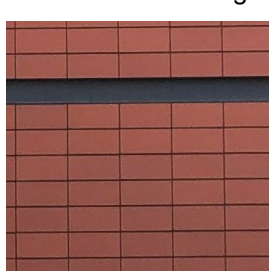

Terracotta Retained



Proposed Spandral Panels Dark Grey

Spandral Existing



Proposed Spandral



Existing Pipework Retained and reinstated and Proposed Vents

Non-Remedial Works



Brick Facades



Glass balustrades

-	11/06/2021	First Issue - Planning	GW	RO
Rev	Date	Description	Dwn	Ckd

Sheringham Court Facade GA Elevation East Proposed

AP9419-2150 REV -

Planning

Drawn GW Checked RO Date 06/01/21 Scale @ A1 1 : 100

PRP
prp-co.uk
London
020 7653 1200



The contractor is responsible for checking dimensions, tolerances and references. Any discrepancy to be verified with the Architect before proceeding with the works. Where an item is covered by drawings to different scales the larger scale drawing is to be worked to.
Do not scale drawing. Figured dimensions to be worked to in all cases.
CDM REGULATIONS 2015. All current drawings and specifications for the project must be read in conjunction with the Designer's Hazard and Environment Assessment Record
All intellectual property rights reserved.

Remedial Works

Proposed Render Facade Beige

Render Existing

Render Proposed

Proposed Standing Seam Zinc Facade Grey

Zinc Existing

Zinc Proposed

Existing Terracotta (Red) to be set aside and reinstated

Terracotta Existing

Terracotta Retained

Proposed Spandral Panels Dark Grey

Spandral Existing

Proposed Spandral

Existing Pipework Retained and reinstated and Proposed Vents

Non-Remedial Works

Brick Facades

Glass balustrades

-	11/06/2021	First Issue - Planning	GW	RO
Rev	Date	Description	Dwn	Ckd

Sheringham Court Facade

GA Elevation North Proposed

AP9419-2151

REV -

Planning

Drawn GW

Checked RO

Date 06/01/21

Scale @ A1 1 : 100



The contractor is responsible for checking dimensions, tolerances and references. Any discrepancy to be verified with the Architect before proceeding with the works. Where an item is covered by drawings to different scales the larger scale drawing is to be worked to.

Do not scale drawing. Figured dimensions to be worked to in all cases.

CDM REGULATIONS 2015. All current drawings and specifications for the project must be read in conjunction with the Designer's Hazard and Environment Assessment Record


All intellectual property rights reserved.




Remedial Works


 Proposed Render Facade Beige


Render Existing Render Proposed

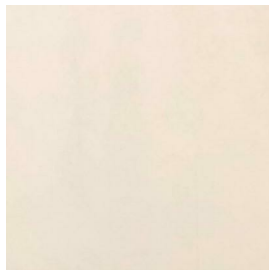
 Proposed Standing Seam Zinc Facade Grey

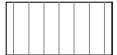Zinc Existing Zinc Proposed

 Existing Terracotta (Red) to be set aside and reinstated

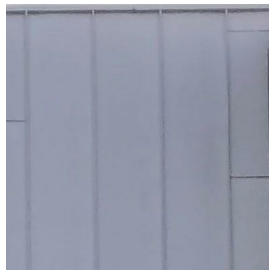Terracotta Existing Terracotta Retained

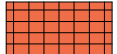 Proposed Spandrel Panels Dark Grey

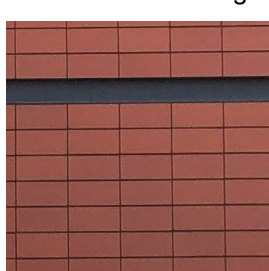Spandrel Existing Proposed Spandrel

 Existing Pipework Retained and reinstalled and Proposed Vents

Non-Remedial Works

 Brick Facades

 Glass balustrades

-	11/06/2021	First Issue - Planning	GW	RO
Rev	Date	Description	Dwn	Ckd

Sheringham Court Facade GA Elevation West Proposed

AP9419-2152

REV -

Planning

Drawn GW Checked RO Date 06/01/21 Scale @ A1 1 : 100

PRP
prp-co.uk
London
020 7653 1200




The contractor is responsible for checking dimensions, tolerances and references. Any discrepancy to be verified with the Architect before proceeding with the works. Where an item is covered by drawings to different scales the larger scale drawing is to be worked to.
Do not scale drawing. Figured dimensions to be worked to in all cases.
CDM REGULATIONS 2015. All current drawings and specifications for the project must be read in conjunction with the Designer's Hazard and Environment Assessment Record
All intellectual property rights reserved.

Remedial Works




Proposed Render Facade Beige

Render Existing

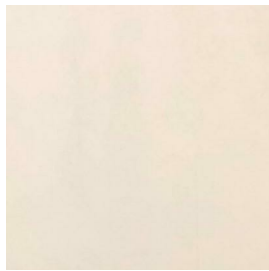


Render Proposed



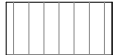


Proposed Standing Seam Zinc Facade Grey

Zinc Existing

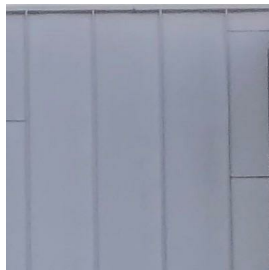


Zinc Proposed



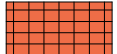

Existing Terracotta (Red) to be set aside and reinstated

Terracotta Existing

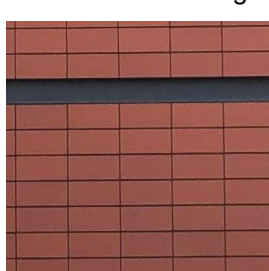

Terracotta Retained





Proposed Spandral Panels Dark Grey

Spandral Existing



Proposed Spandral





Existing Pipework Retained and reinstated and Proposed Vents

Non-Remedial Works



Brick Facades



Glass balustrades

-	11/06/2021	First Issue - Planning	GW	RO
Rev	Date	Description	Dwn	Ckd

Sheringham Court Facade GA Elevation South Proposed

AP9419-2153 REV -

Planning

Drawn GW Checked RO Date 06/01/21 Scale @ A1 1 : 100

PRP
prp-co.uk
London
020 7653 1200