


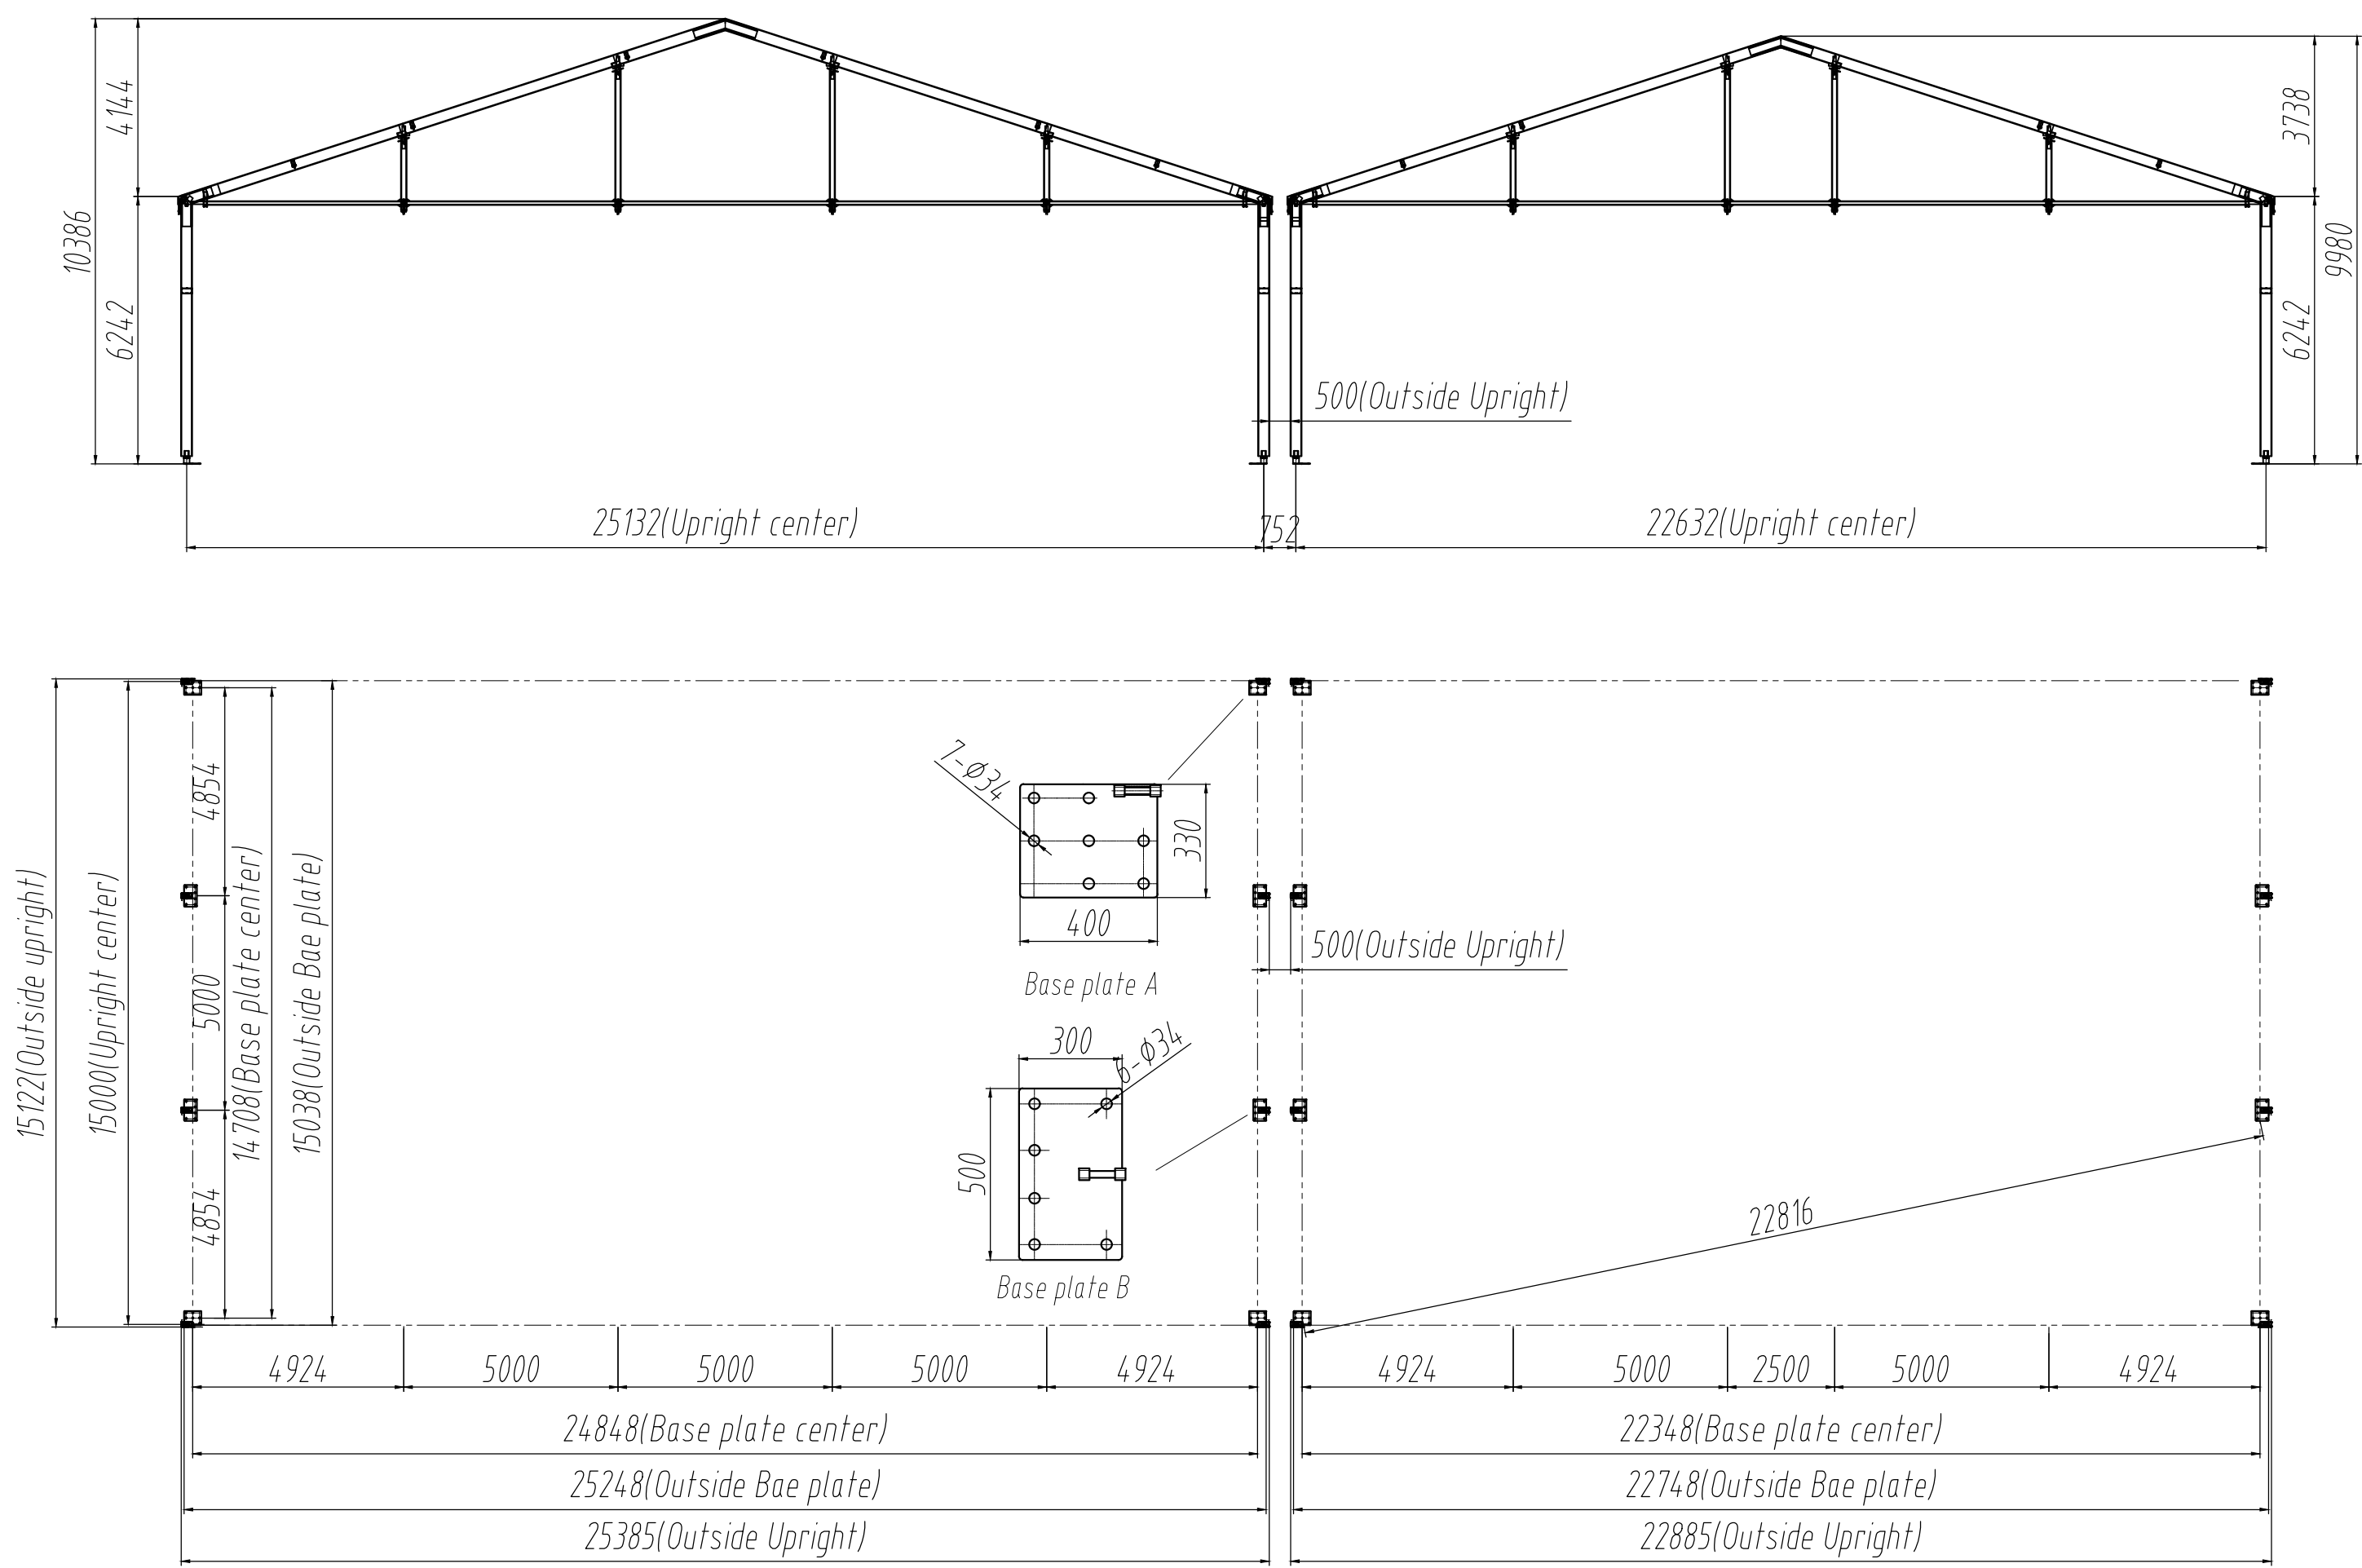

					type	L 25×15+L 22.5×15	Party NO. L 25×15/620+L 22.5×15/620-003						
							drawing tag				weight	scale	
tag	item	change paper number		sign	date	title	Ichnography					kg	:
design				standardization				totals(/pages				page(/	
drawing				approve									
Auditing						material	ALU 6061/T6						
technics				date									