


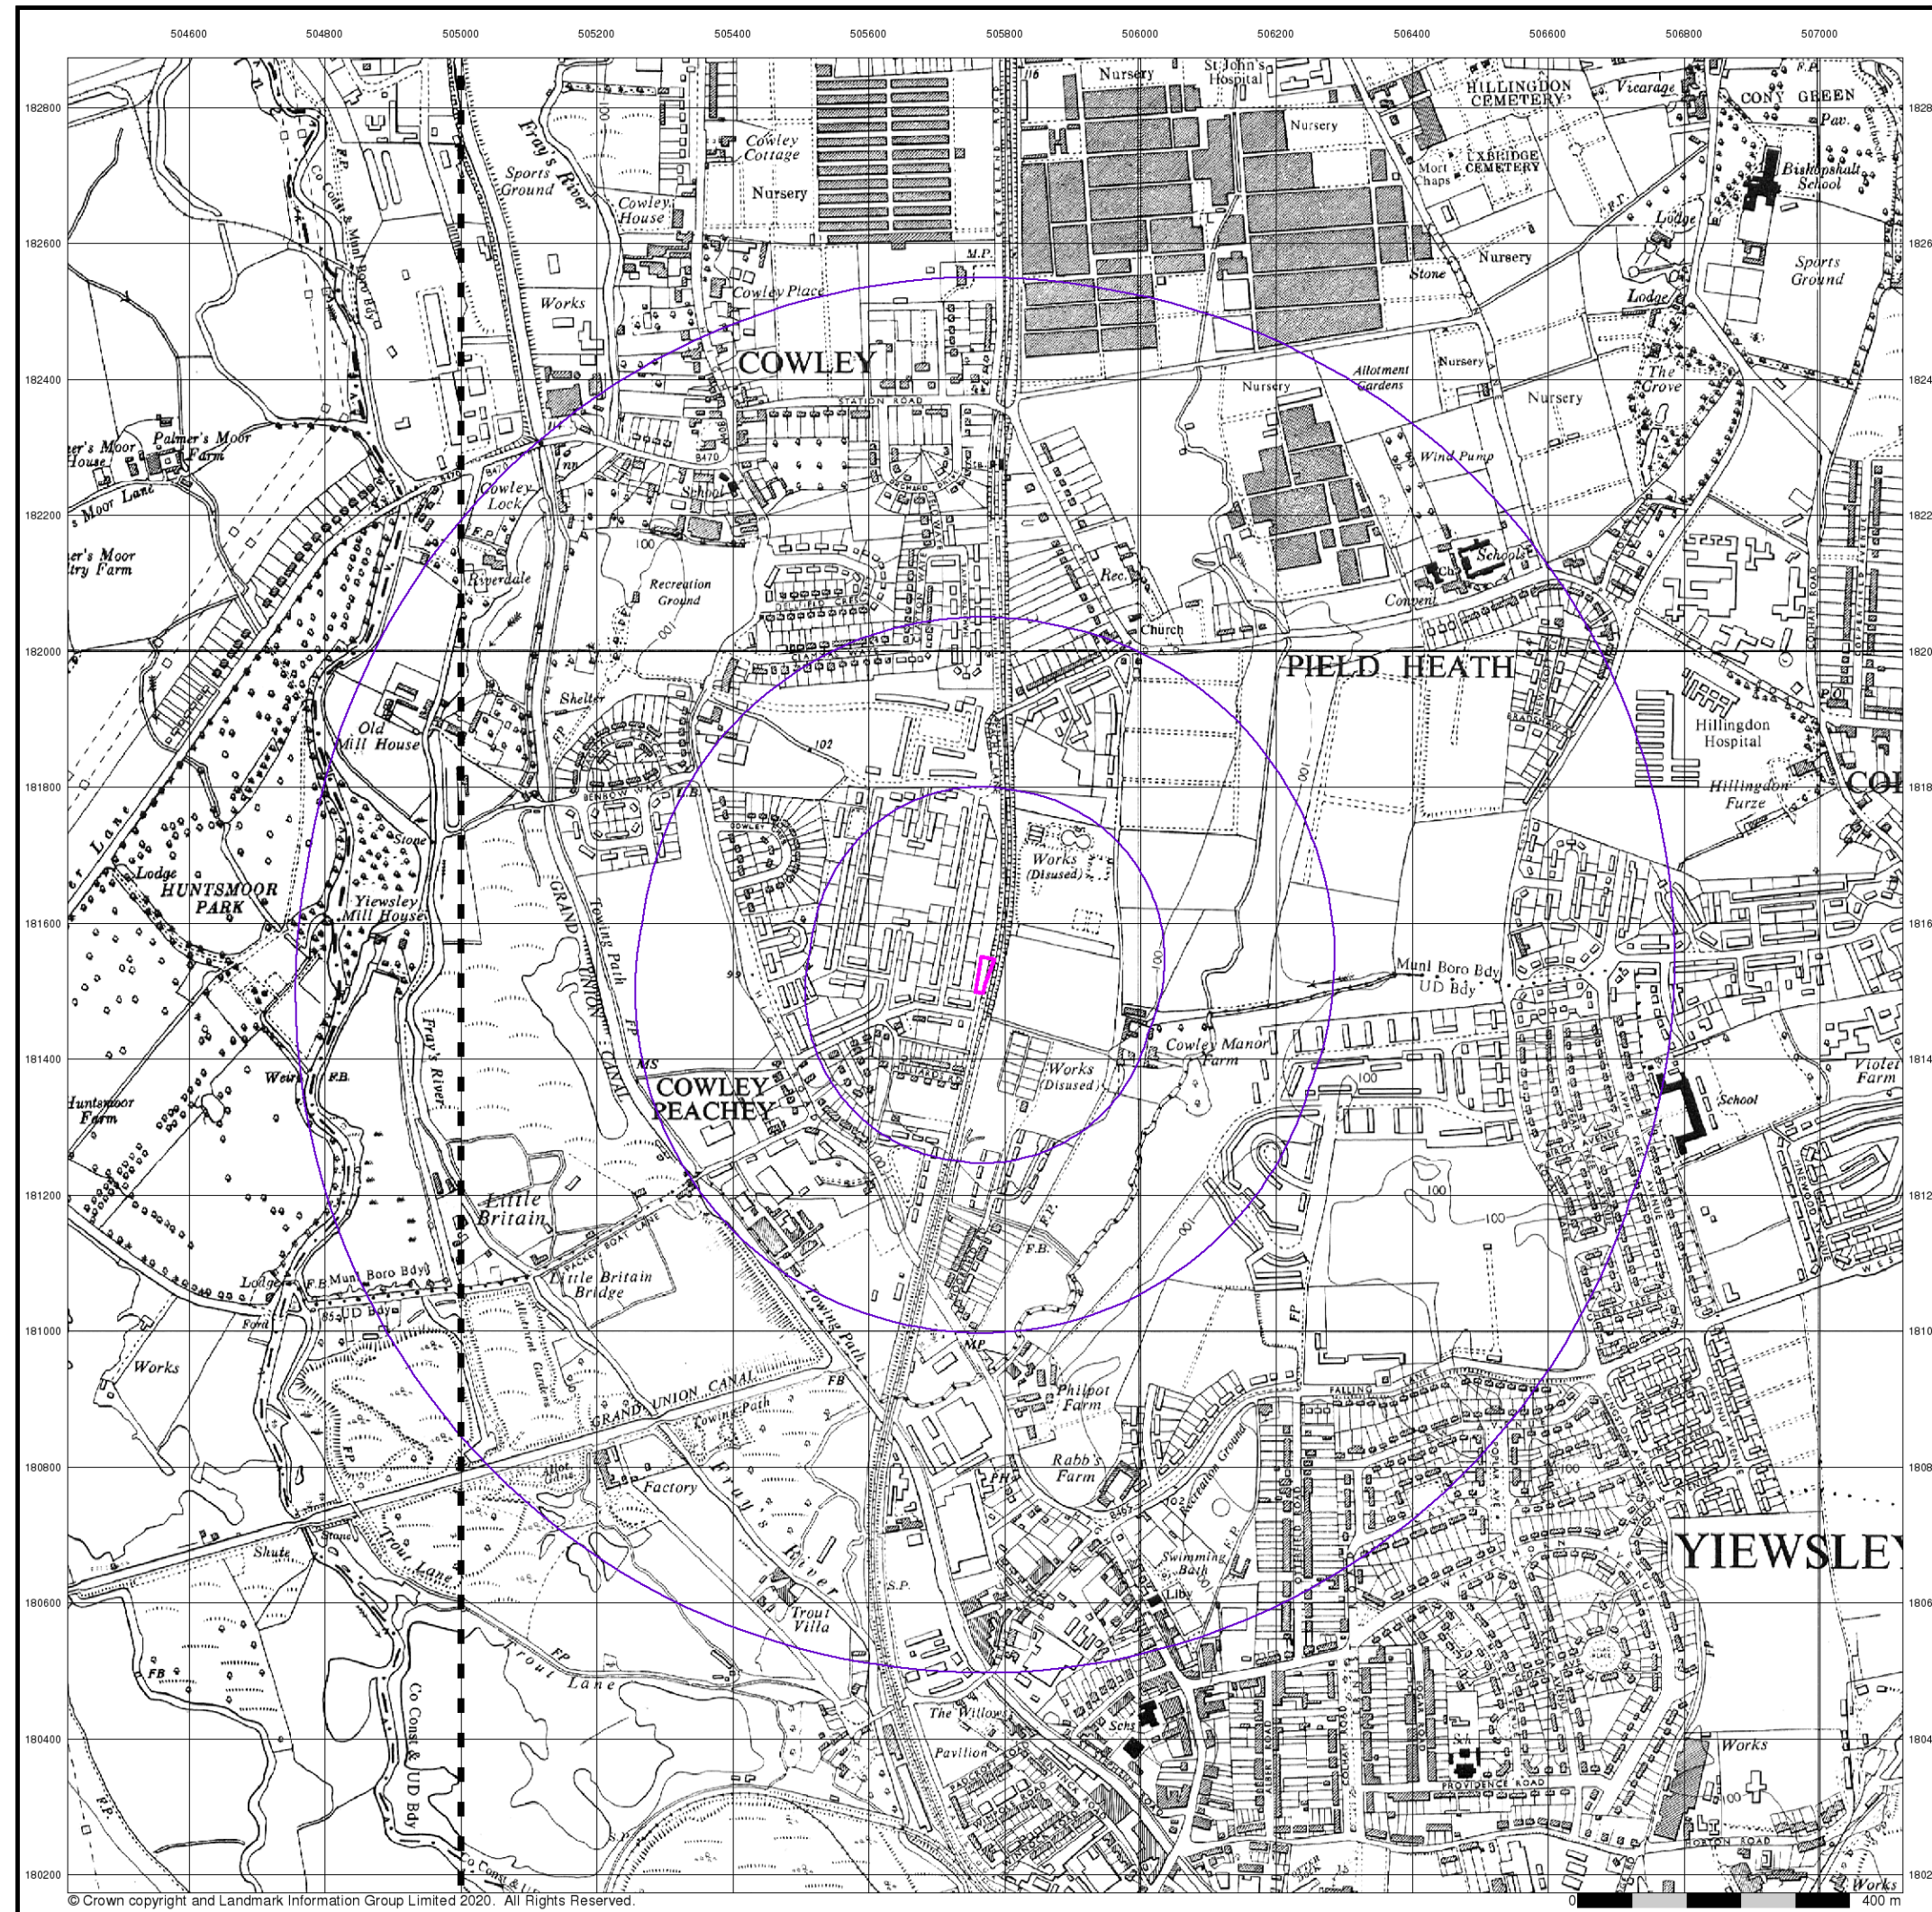

© Crown copyright and Landmark Information Group Limited 2020. All Rights Reserved.




Ordnance Survey Plan

Published 1960


Source map scale - 1:10,000

The historical maps shown were reproduced from maps predominantly held at the scale adopted for England, Wales and Scotland in the 1840's. In 1854 the 1:2,500 scale was adopted for mapping urban areas; these maps were used to update the 1:10,560 maps. The published date given therefore is often some years later than the surveyed date. Before 1938, all OS maps were based on the Cassini Projection, with independent surveys of a single county or group of counties, giving rise to significant inaccuracies in outlying areas. In the late 1940's, a Provisional Edition was produced, which updated the 1:10,560 mapping from a number of sources. The maps appear unfinished - with all military camps and other strategic sites removed. These maps were initially overprinted with the National Grid. In 1970, the first 1:10,000 maps were produced using the Transverse Mercator Projection. The revision process continued until recently, with new editions appearing every 10 years or so for urban areas.

Map Name(s) and Date(s)

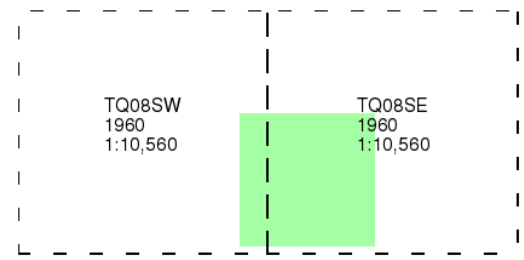

Historical Map - Slice A

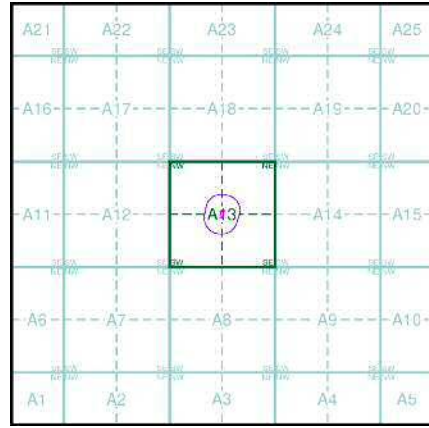

Order Details

Order Number: 236916254_1_1
Customer Ref: 18255
National Grid Reference: 505770, 181520
Slice: A
Site Area (Ha): 0.08
Search Buffer (m): 1000

Site Details

St Helens Close, Cowley, UXBRIDGE, UB8 5SZ



Tel: 0844 844 9952
Fax: 0844 844 9951
Web: www.envirocheck.co.uk




Ordnance Survey Plan

Published 1970 - 1974


Source map scale - 1:10,000

The historical maps shown were reproduced from maps predominantly held at the scale adopted for England, Wales and Scotland in the 1840's. In 1854 the 1:2,500 scale was adopted for mapping urban areas; these maps were used to update the 1:10,560 maps. The published date given therefore is often some years later than the surveyed date. Before 1938, all OS maps were based on the Cassini Projection, with independent surveys of a single county or group of counties, giving rise to significant inaccuracies in outlying areas. In the late 1940's, a Provisional Edition was produced, which updated the 1:10,560 mapping from a number of sources. The maps appear unfinished - with all military camps and other strategic sites removed. These maps were initially overprinted with the National Grid. In 1970, the first 1:10,000 maps were produced using the Transverse Mercator Projection. The revision process continued until recently, with new editions appearing every 10 years or so for urban areas.

Map Name(s) and Date(s)

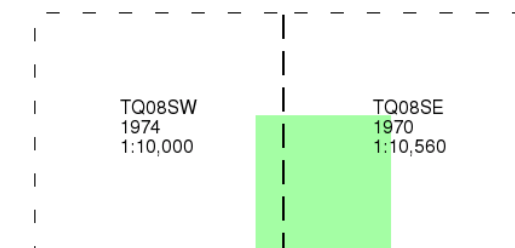

Historical Map - Slice A

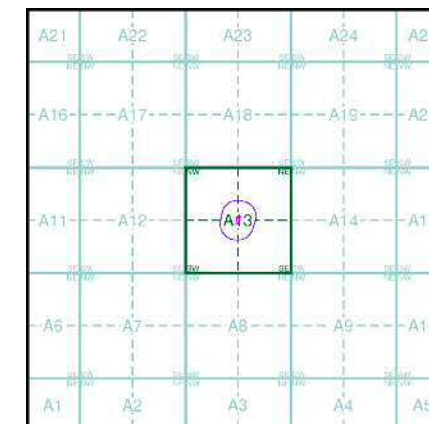

Order Details


Order Number: 236916254_1_1
Customer Ref: 18255
National Grid Reference: 505770, 181520
Slice: A
Site Area (Ha): 0.08
Search Buffer (m): 1000

Site Details


St Helens Close, Cowley, UXBRIDGE, UB8 5SZ





Tel: 0844 844 9952
Fax: 0844 844 9951
Web: www.envirocheck.co.uk

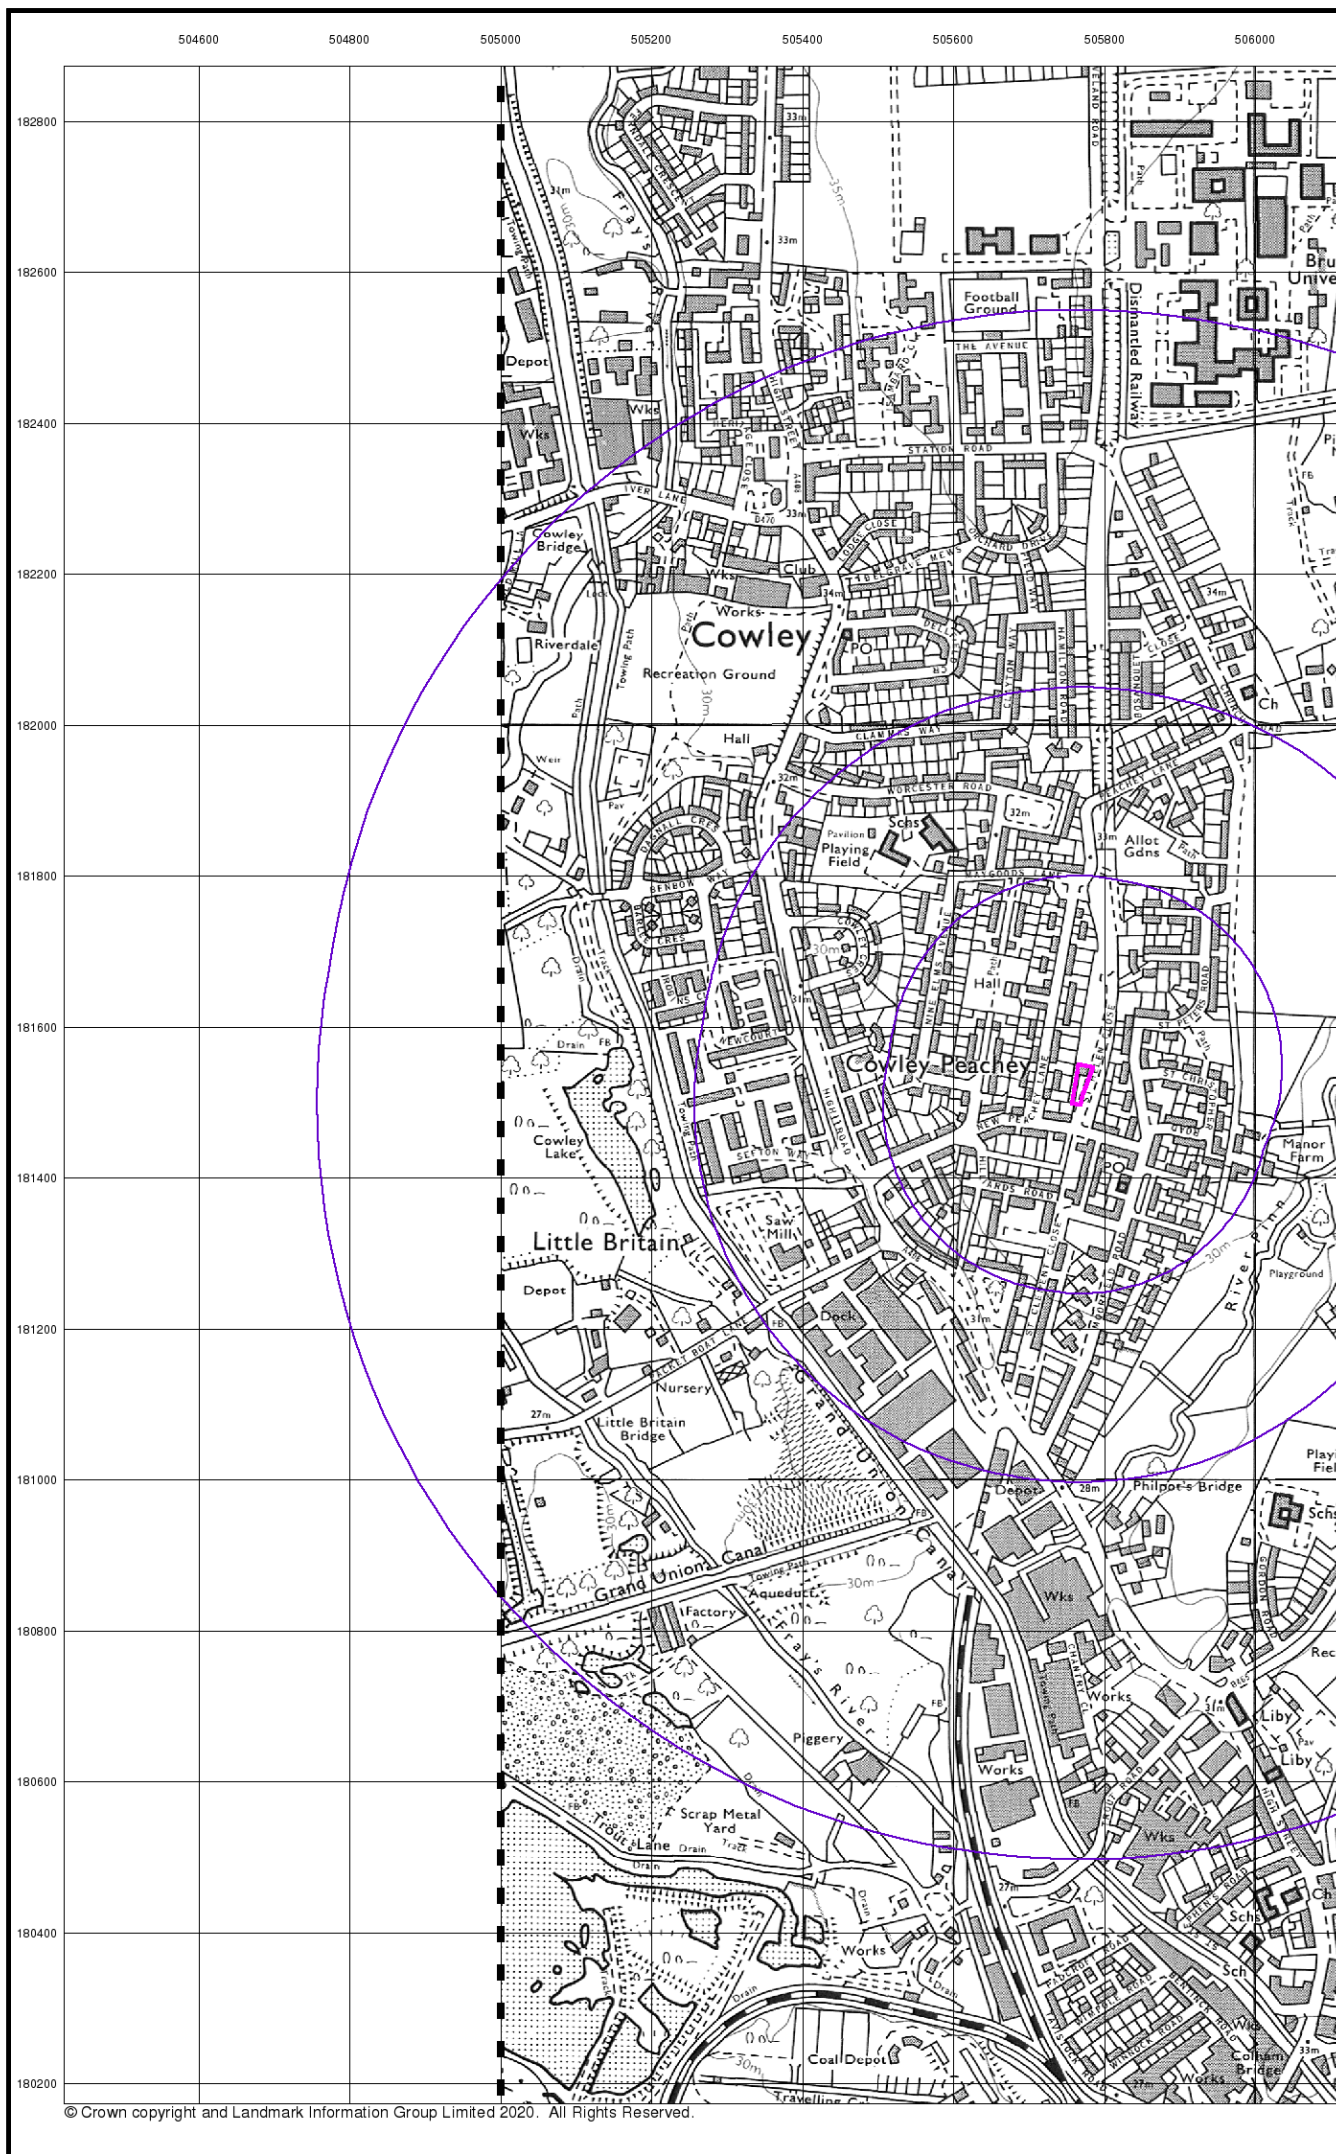





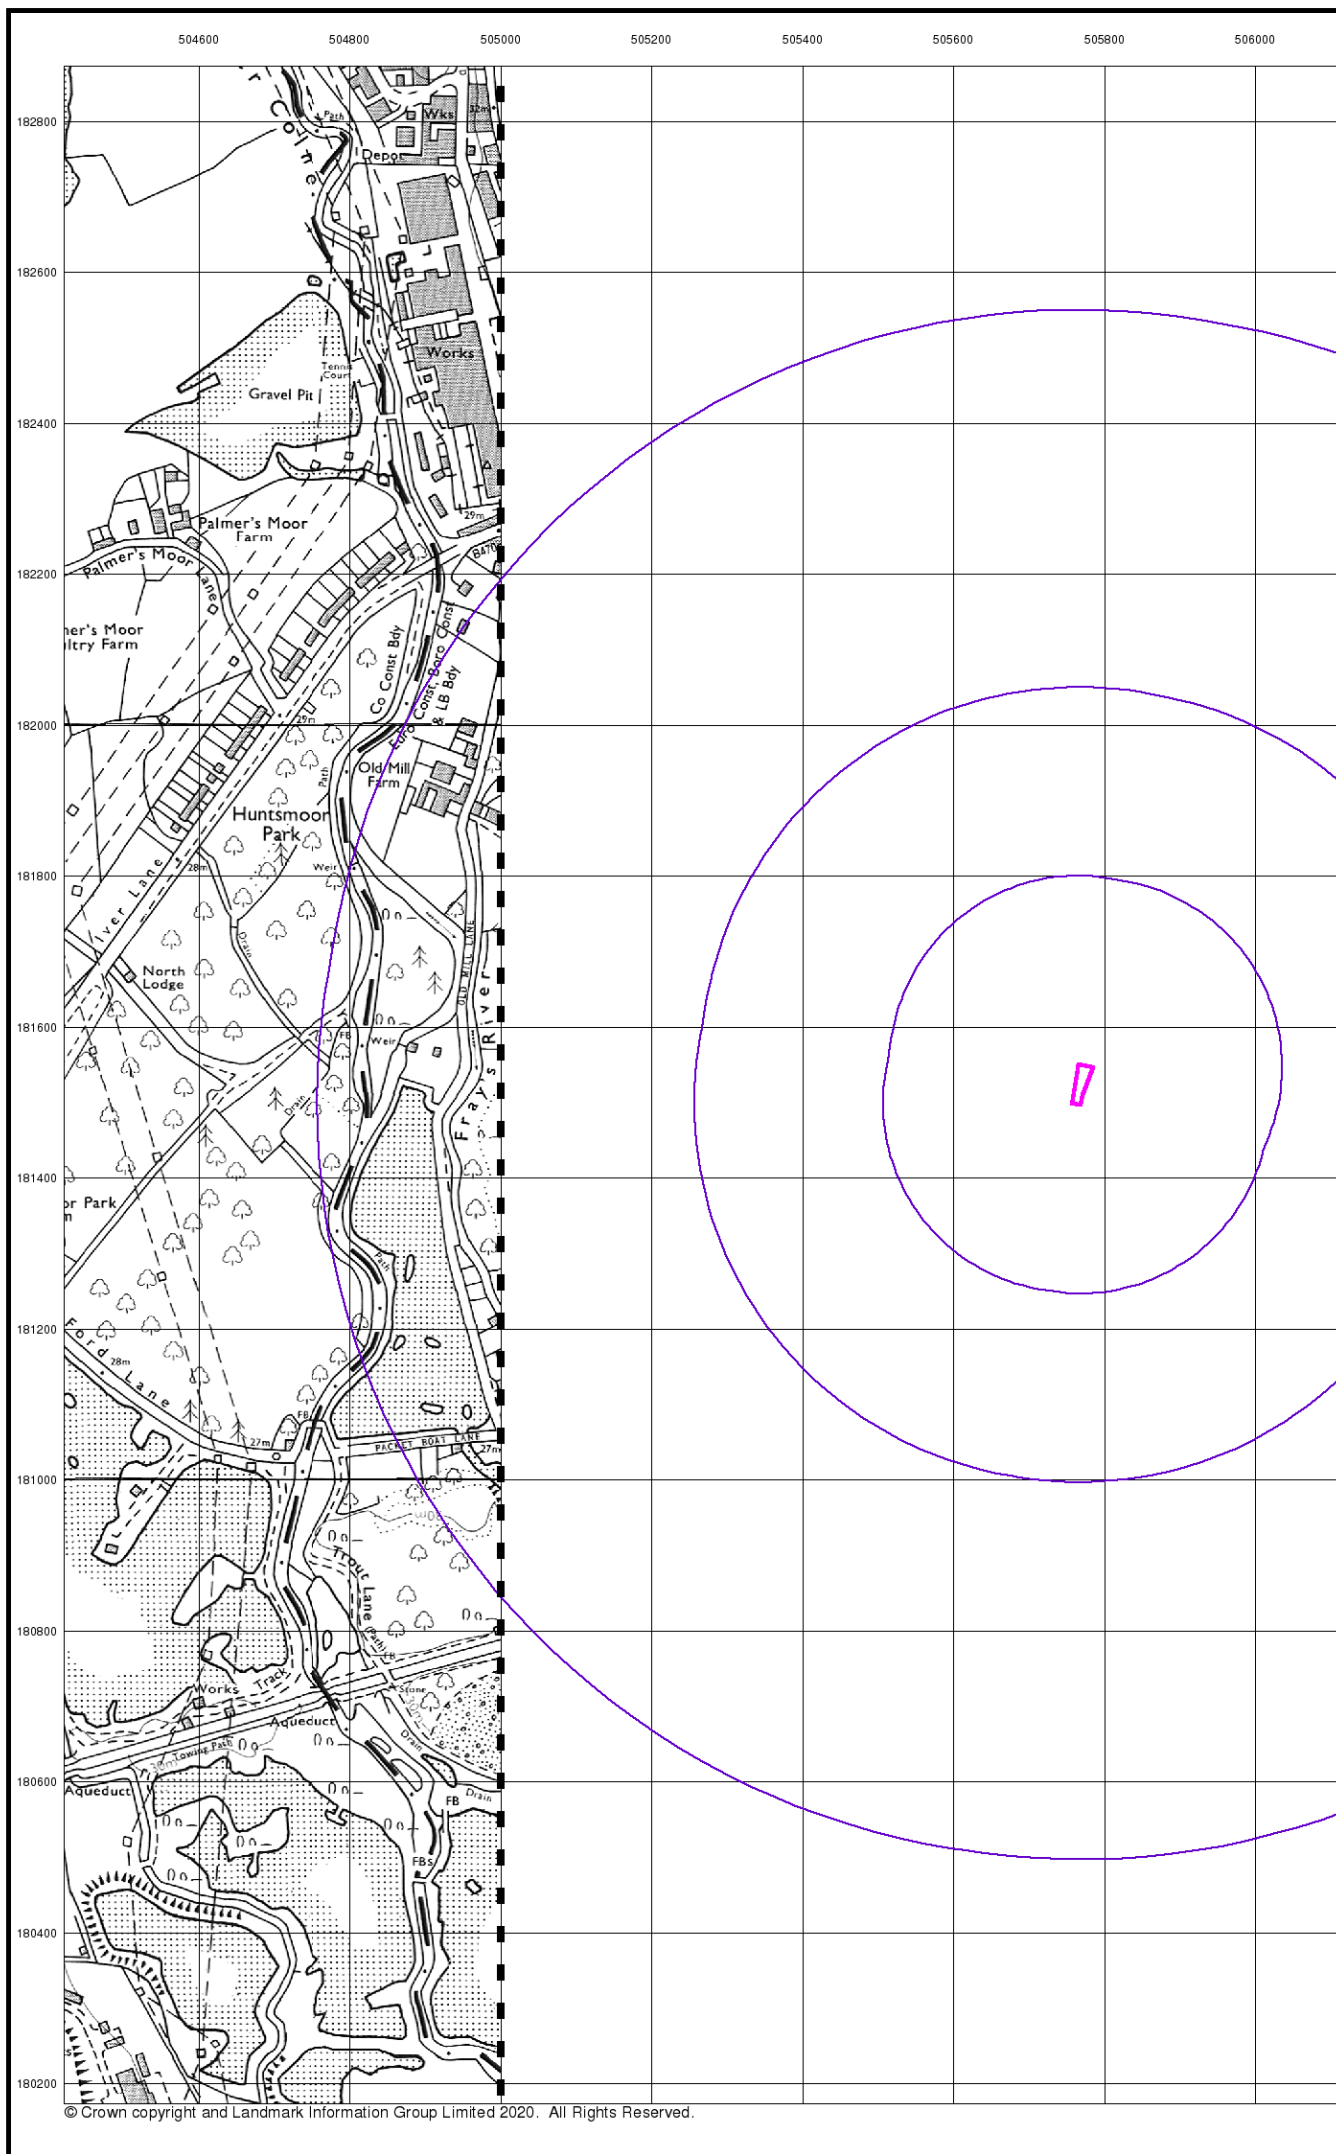

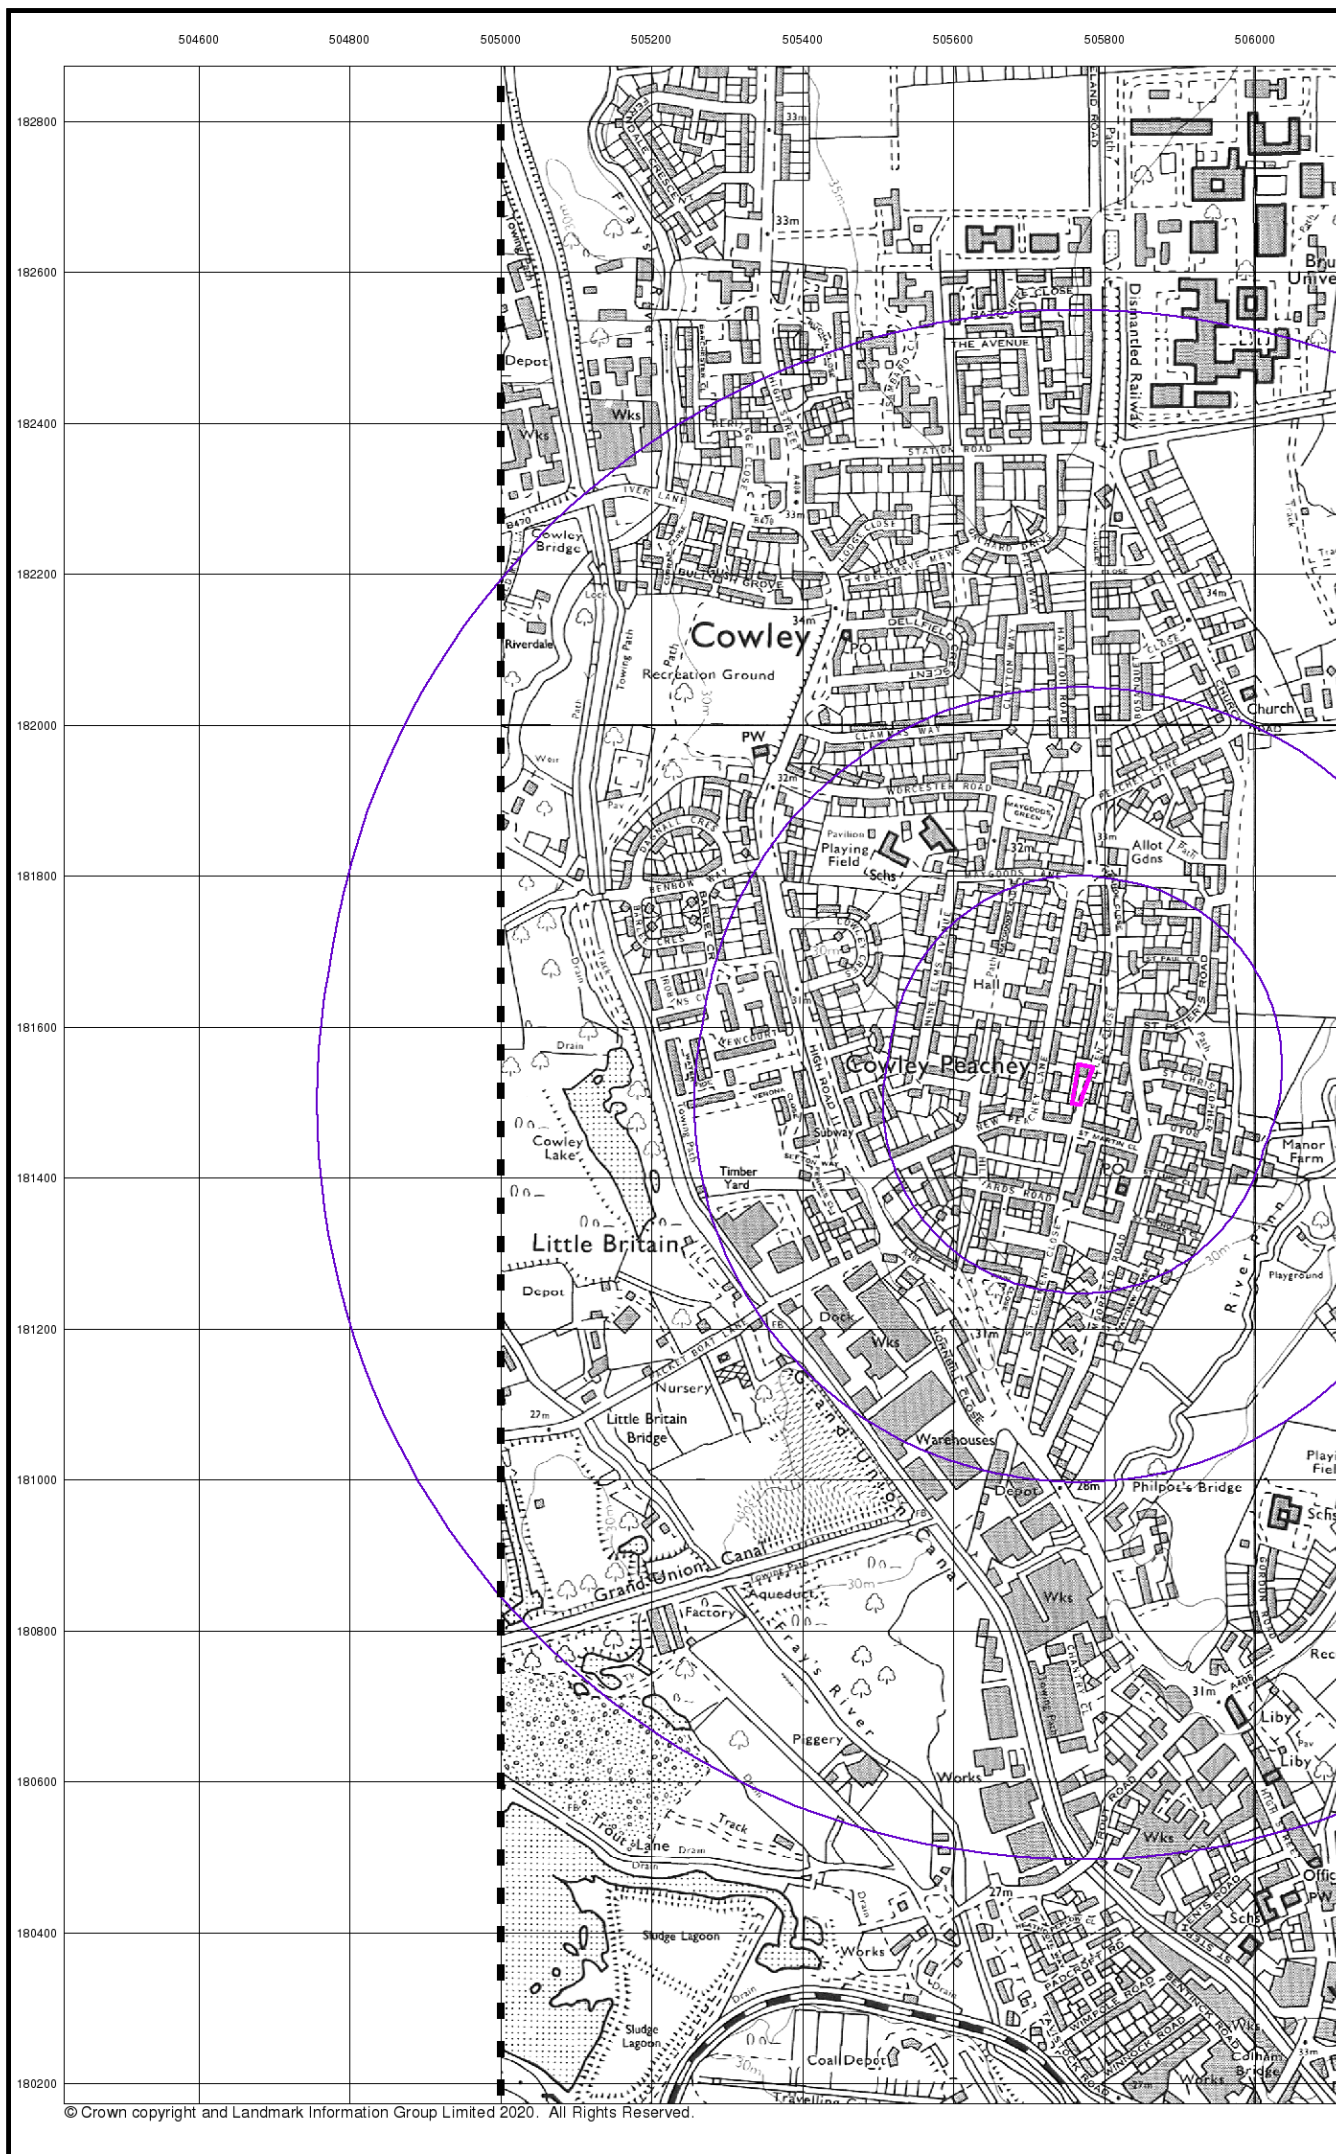

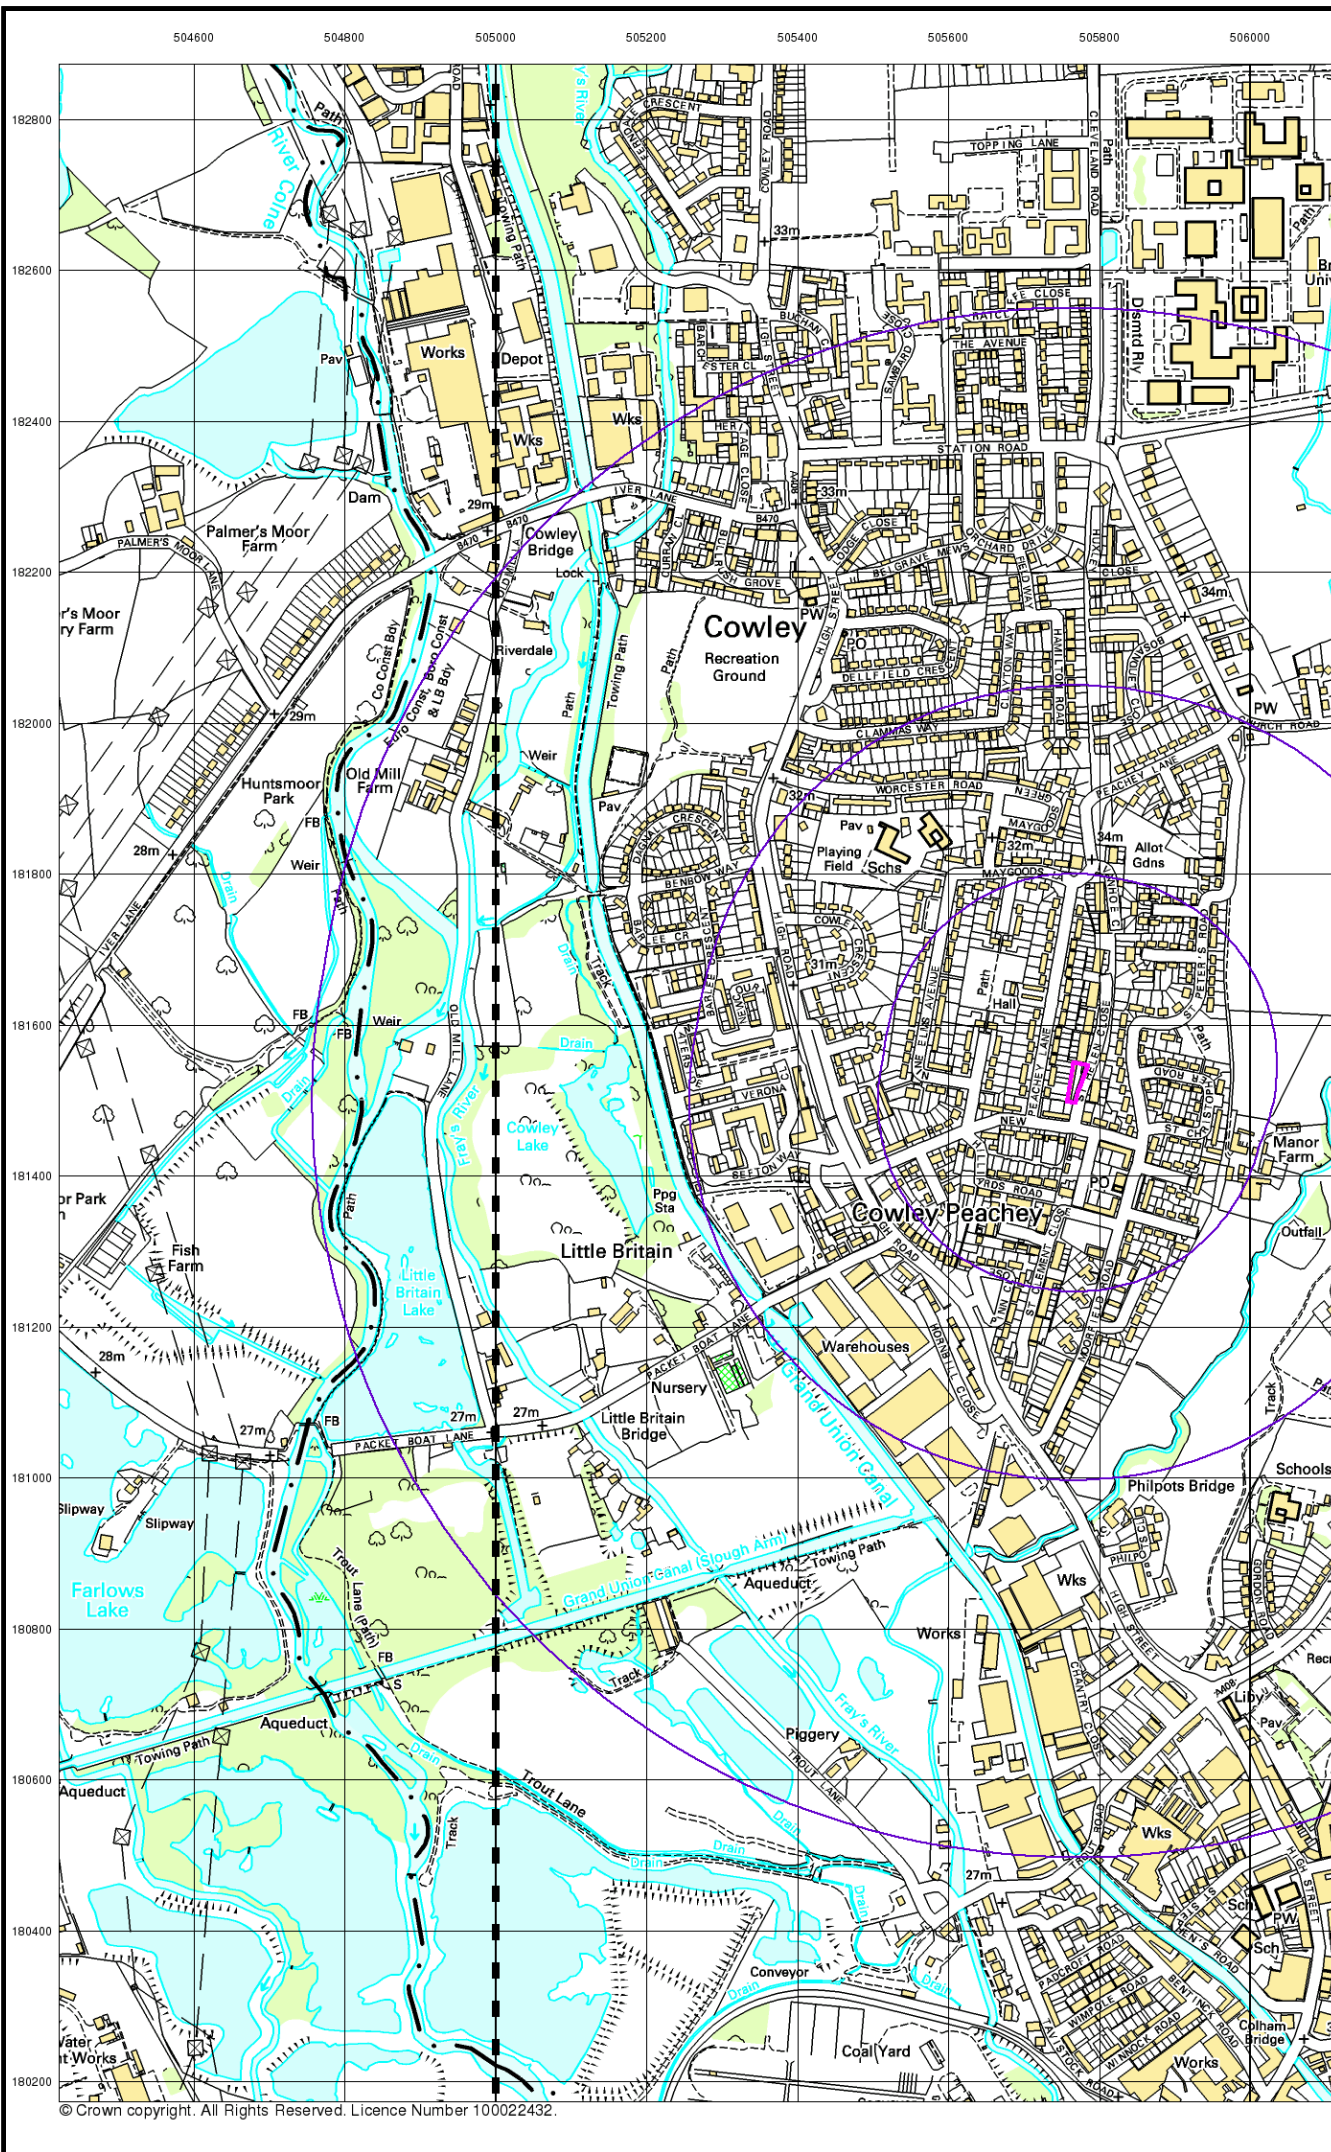


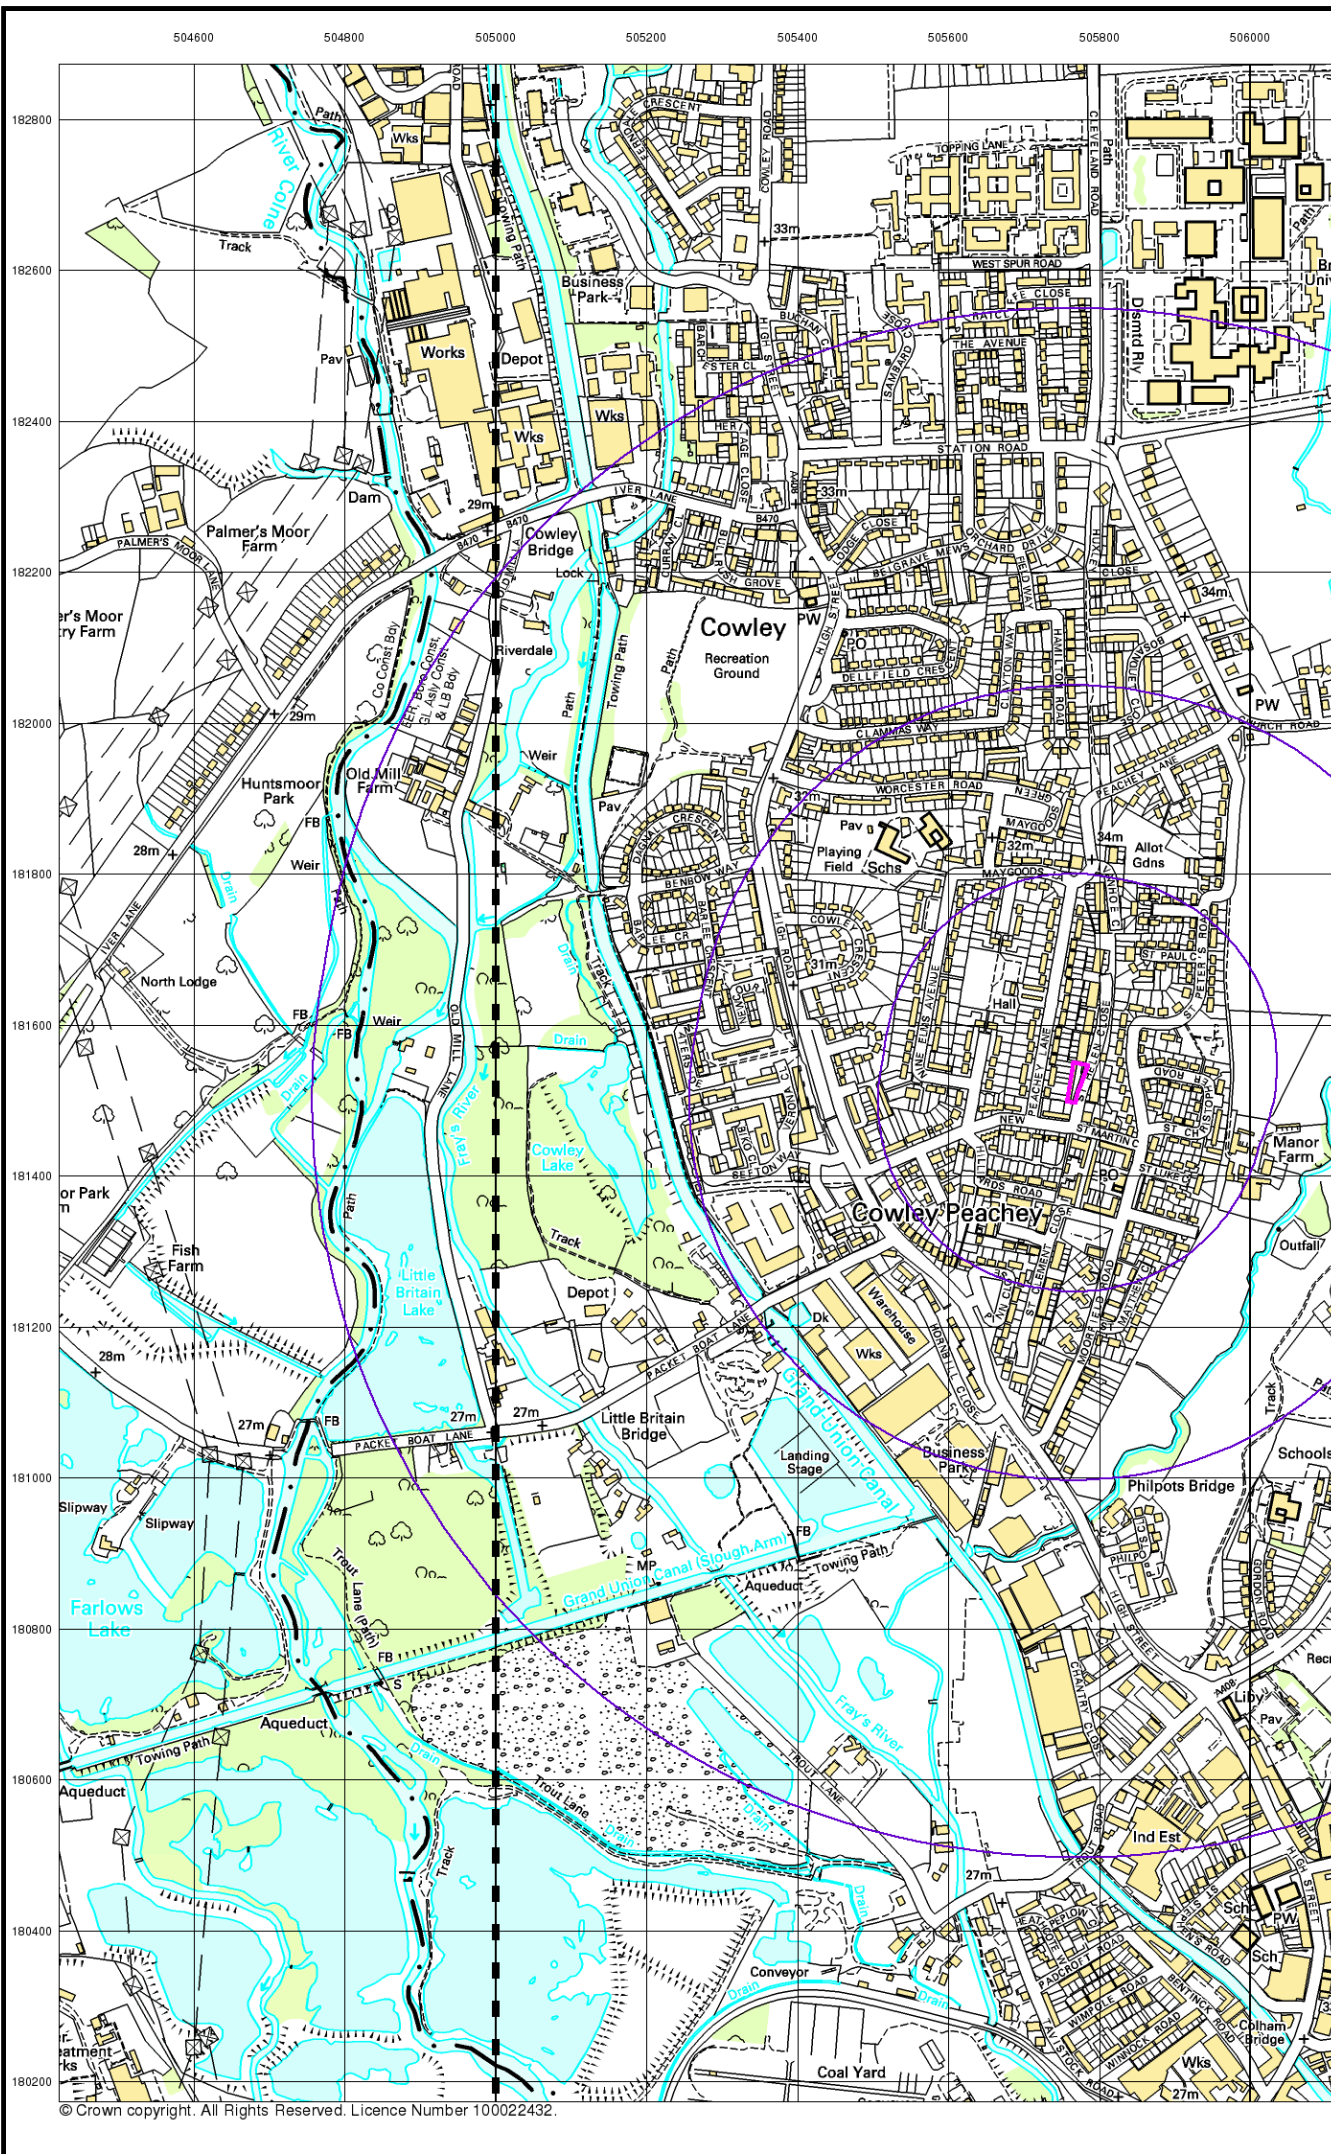

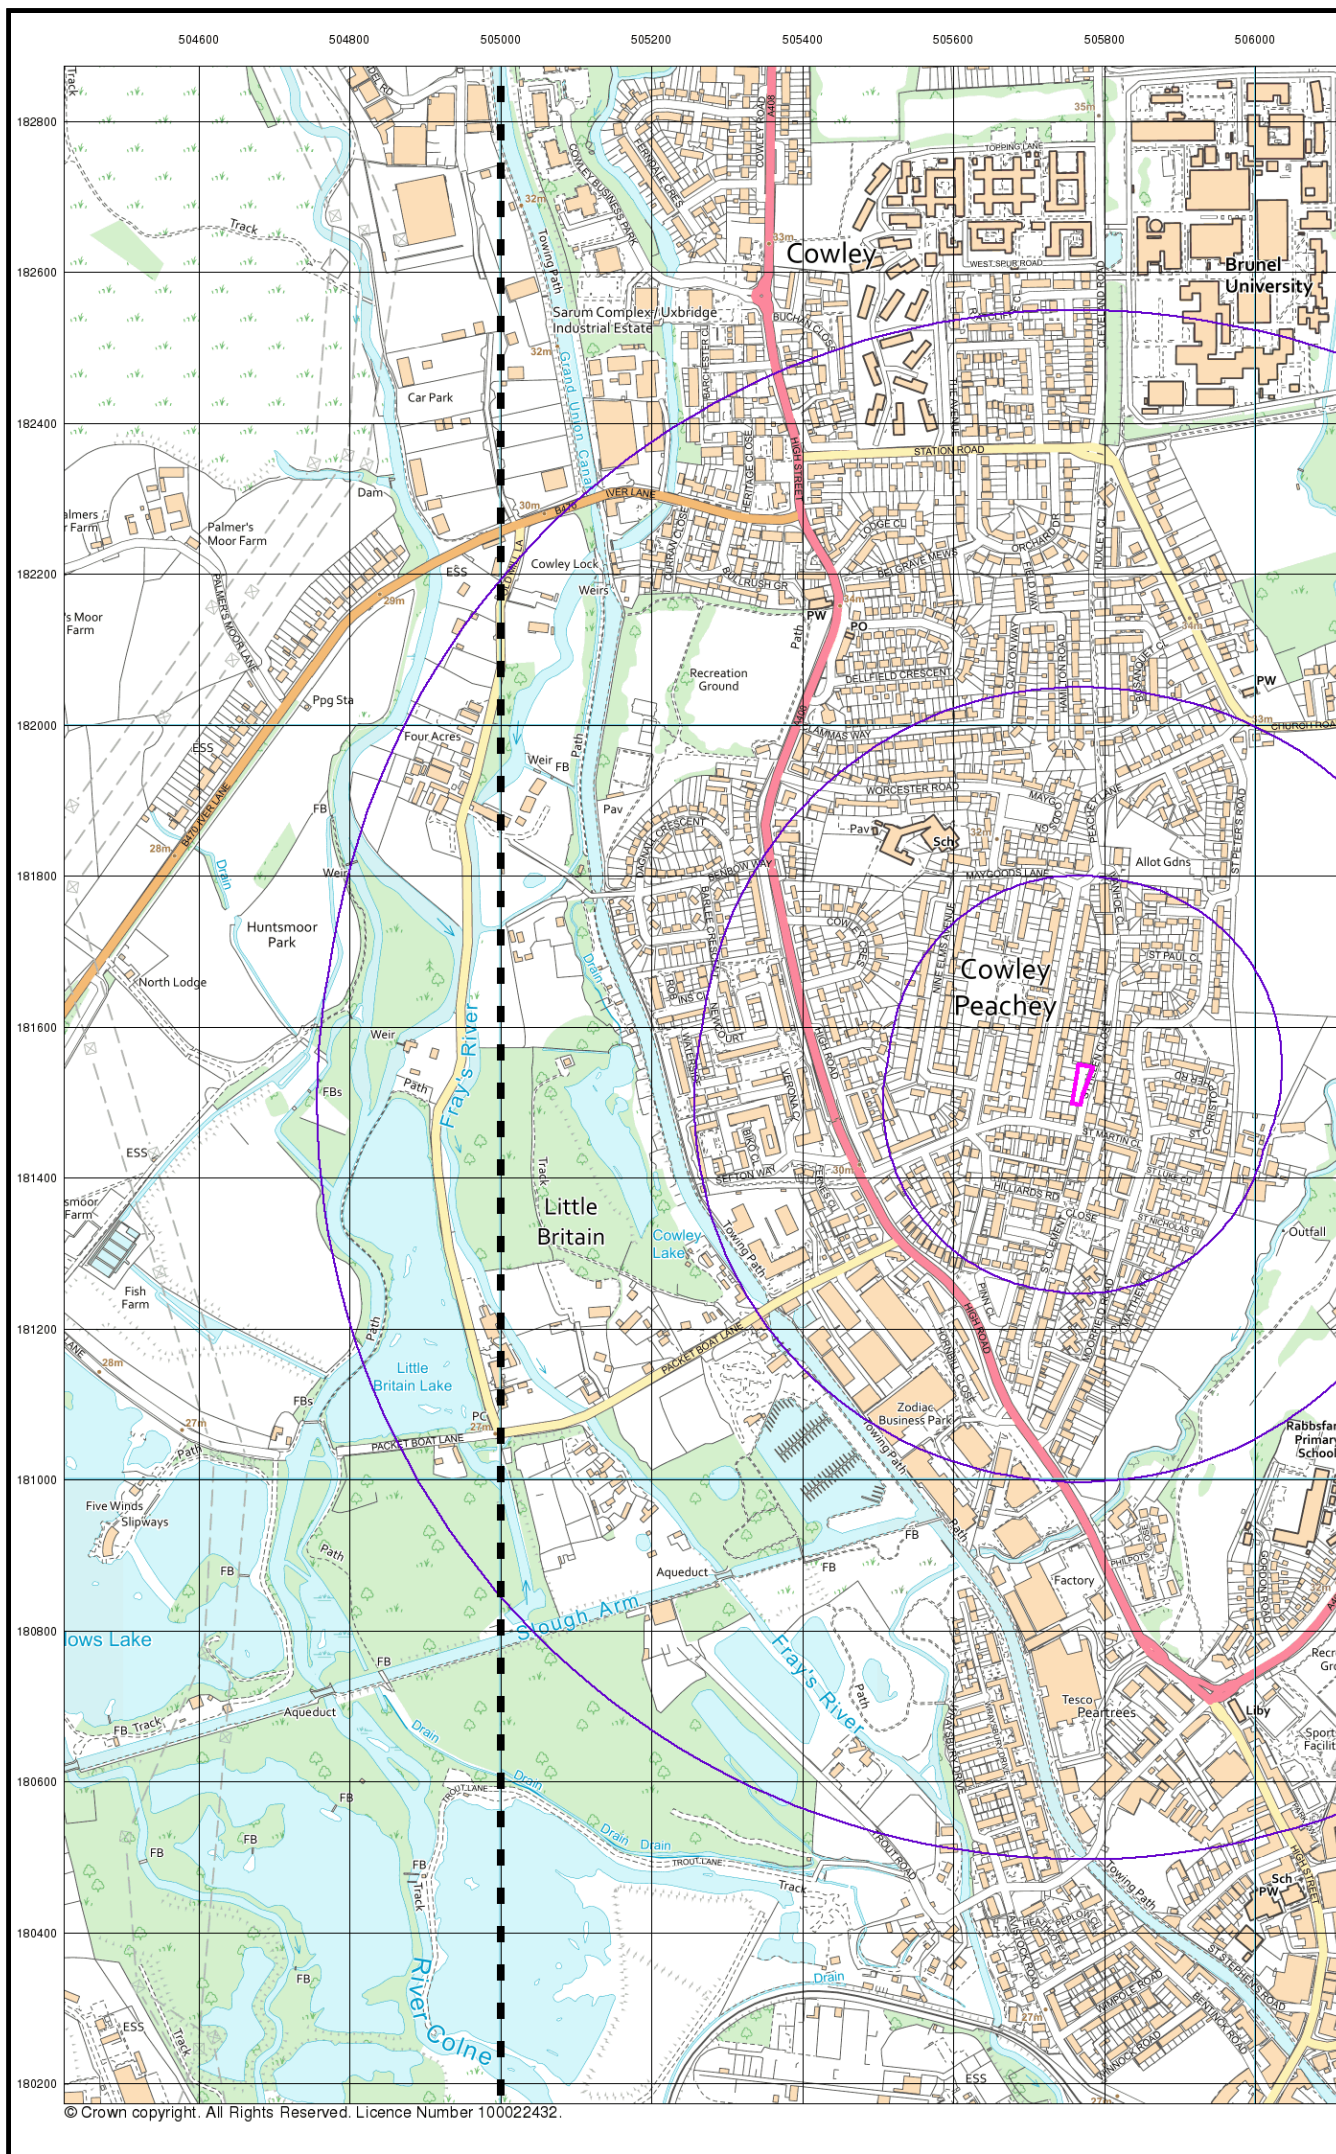

Historical Mapping Legend


Ordnance Survey County Series and Ordnance Survey Plan 1:2,500

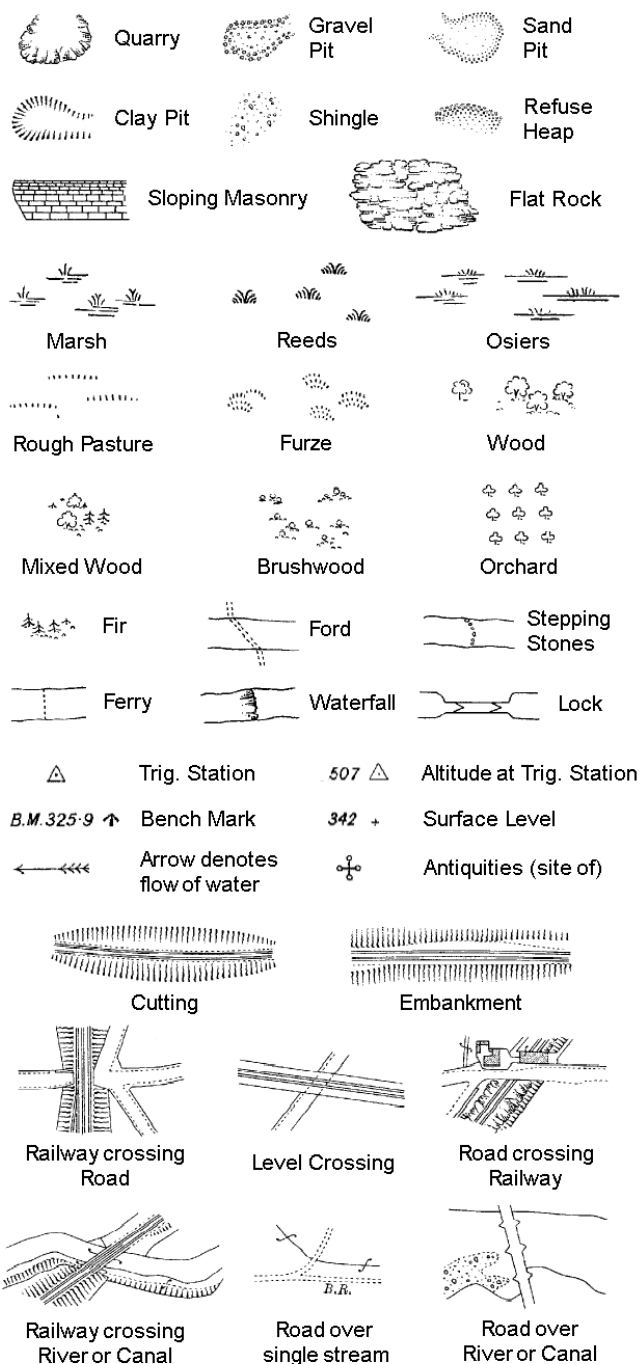

- - - - - County Boundary (Geographical)
 - . - . - County & Civil Parish Boundary
 + + + + + Administrative County & Civil Parish Boundary
 - - - - - County Borough Boundary (England)
 Co. Boro. Bdy.
 - - - - - County Burgh Boundary (Scotland)
 Co. Burgh Bdy.

B.P. B.S.	Boundary Post or Stone	P.C.B.	Police Call Box
B.R.	Bridle Road	P	Pump
E.P.	Electricity Pylon	S.P.	Signal Post
F.B.	Foot Bridge	Sl.	Sluice
F.P.	Foot Path	Sp.	Spring
G.P.	Guide Post or Board	T.C.B.	Telephone Call Box
M.S.	Mile Stone	Tr.	Trough
M.P. M.R.	Mooring Post or Ring	W	Well

Ordnance Survey Plan, Additional SIM Supply of Unpublished Survey Inform 1:2,500 and 1:1,250

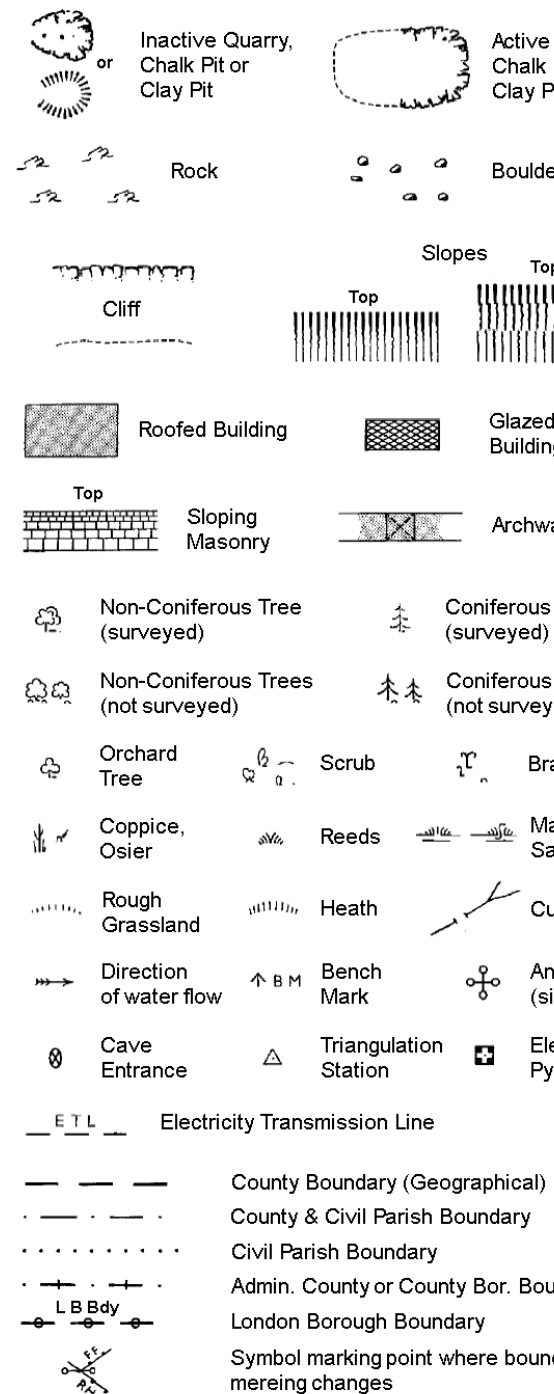

BH	Beer House	P	Pillar, Pole or
BP, BS	Boundary Post or Stone	PO	Post Office
Cn, C	Capstan, Crane	PC	Public Conve
Chy	Chimney	PH	Public House
D.Fn	Drinking Fountain	Pp	Pump
EI P	Electricity Pillar or Post	SB, S Br	Signal Box or
FAP	Fire Alarm Pillar	SP, SL	Signal Post or
FB	Foot Bridge	Spr	Spring
GP	Guide Post	Tk	Tank or Track
H	Hydrant or Hydraulic	TCB	Telephone Ca
LC	Level Crossing	TCP	Telephone Ca
MH	Manhole	Tr	Trough
MP	Mile Post or Mooring Post	W Pt, Wr T	Water Point, V
MS	Mile Stone	W	Well
NTL	Normal Tidal Limit	Wd Pp	Wind Pump