
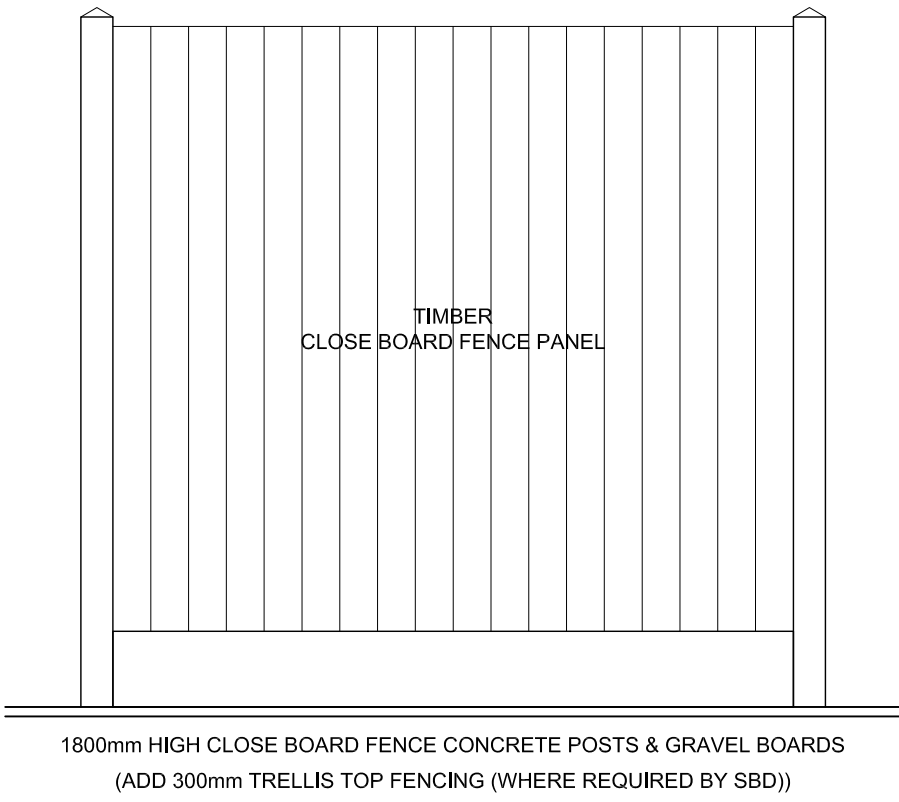




- KEY:
- Brindle Permeable Concrete Block Paving
 - Tobermore Hydropave Pedesta (Refer to Image)
 - 450 x 450mm Buff Concrete Paving Slabs
 - Tobermore Textured Flags (Refer to Image)
 - 600 x 600mm Buff Concrete Paving Slabs
 - Tobermore Textured Flags (Refer to Image)
 - Turf / Grass
 - Shrubs & Hedging
 - Tree
 - Existing Tree
 - Boundary Type 1
1100mm High Close Board Fence
Concrete Posts & Gravel Boards
 - Boundary Type 2
1800mm High Close Board Fence
Concrete Posts & Gravel Boards
 - Fence Line & Gate
 - Electric Vehicle Charging Point - 5 x Passive
Plots 1, 2 & 5 - Wall Mounted
Plots 3 & 4 - Post Mounted
 - Cycle Store - 2 x Cycles
 - Bin Storage Area - 3 x Bins

NUMBER	SPECIES	STEM CIRCUMFERENCE
NT1	Malus x moerlandsii 'Profusion Improved' Crab Apple	14 - 16cm
NT2	Sorbus aucuparia Rowan	14 - 16cm
NT3	Acer x freemanii 'Autumn Blaze'	14 - 16cm
NT4	Amelanchier lamarckii Juneberry	14 - 16cm


NUMBER	SPECIES	POT SIZE	DENSITY/m ²
S1	Prunus lusitanica	3 ltrs	4
S2	Cistus corbariensis	3 ltrs	4
S3	Cytomium fortunei	3 ltrs	4
S4	Euonymus Emerald & Gold	3 ltrs	4
S5	Euonymus Galety	3 ltrs	4
S6	Lavandula grosso	3 ltrs	4
S7	Lavandula stoechas	3 ltrs	4
S8	Liriope muscari	3 ltrs	4
S9	Rosemary officinalis	3 ltrs	4

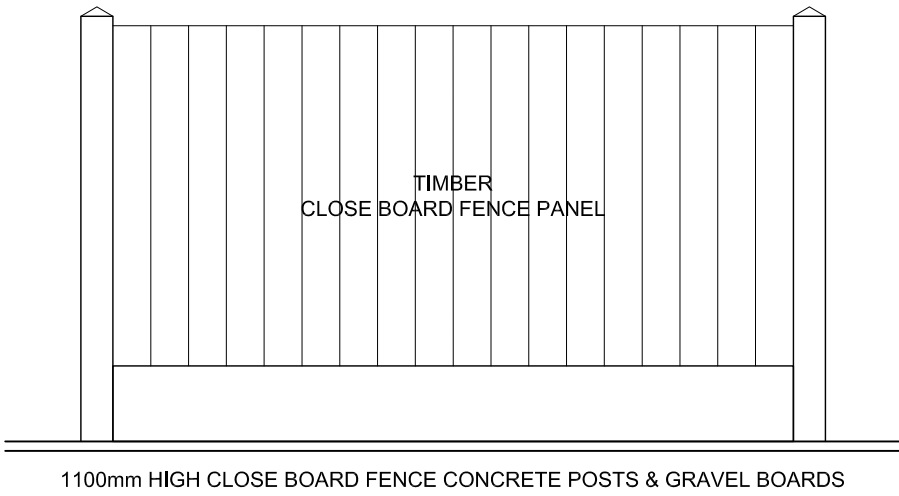


BOUNDARY FENCING DETAILS - Scale 1:20

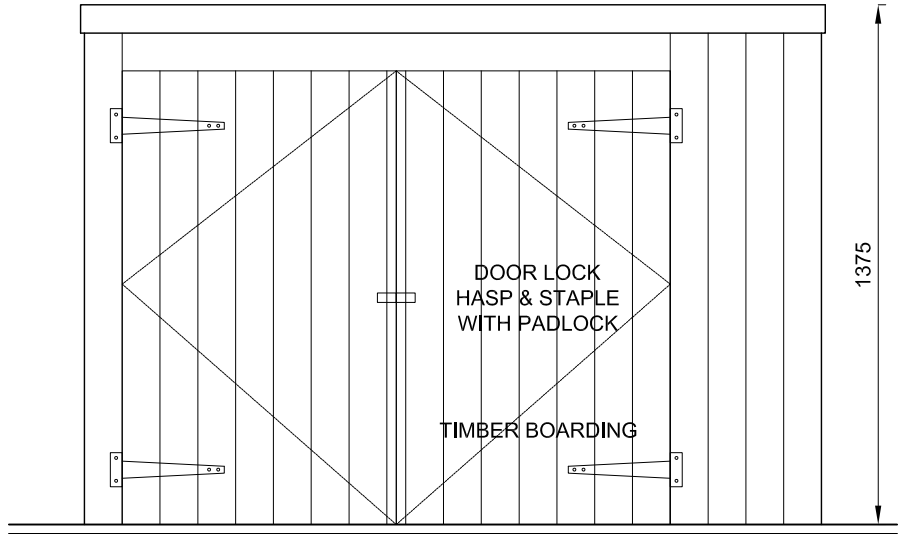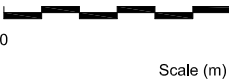


Front Elevation

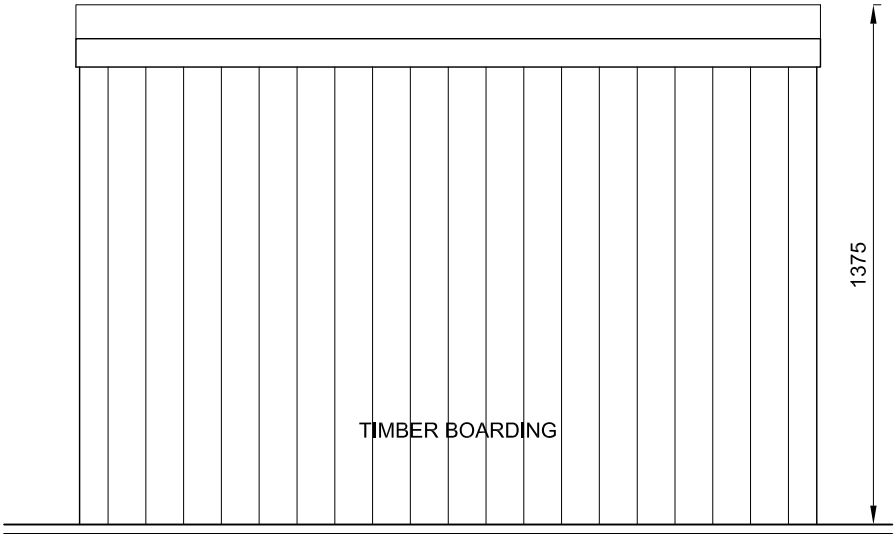

Rear Elevation

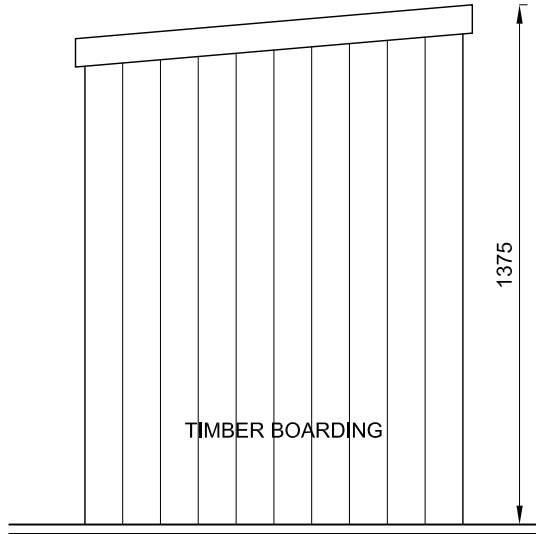


Side Elevation

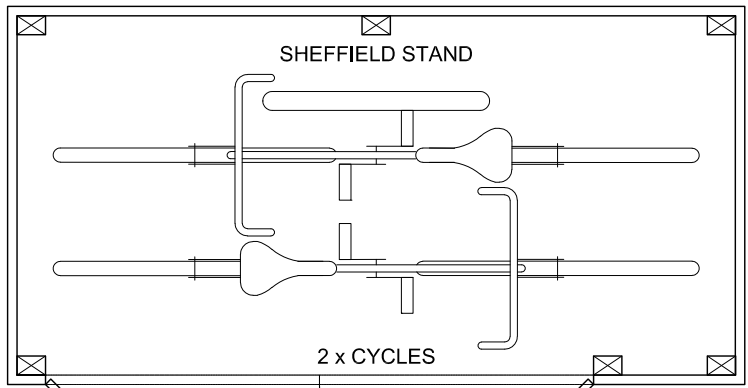

Plan

CYCLE STORE DETAILS - Scale 1:20

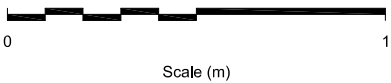

B A	04.05.21 12.03.21	NT1 & S1 amended Drawing coordinated
Revisions		
Client		
NFC Homes Ltd.		
Project		
Residential Development Land Adjacent to 1 St. Helen Close Cowley Uxbridge UB8 3RS		
Status		
Planning		
Date		
2021.03.11		
Scale	1:100 / 1:20	Size
		A1
Title		
Site Plan - Landscape		
Number	21.01-200	Revision
		B

Spires Architects

9 Monks Way | Reading | RG30 3DP
Tel: 07495 529905

This drawing is copyright and may not be reproduced in whole or part without written authority.