


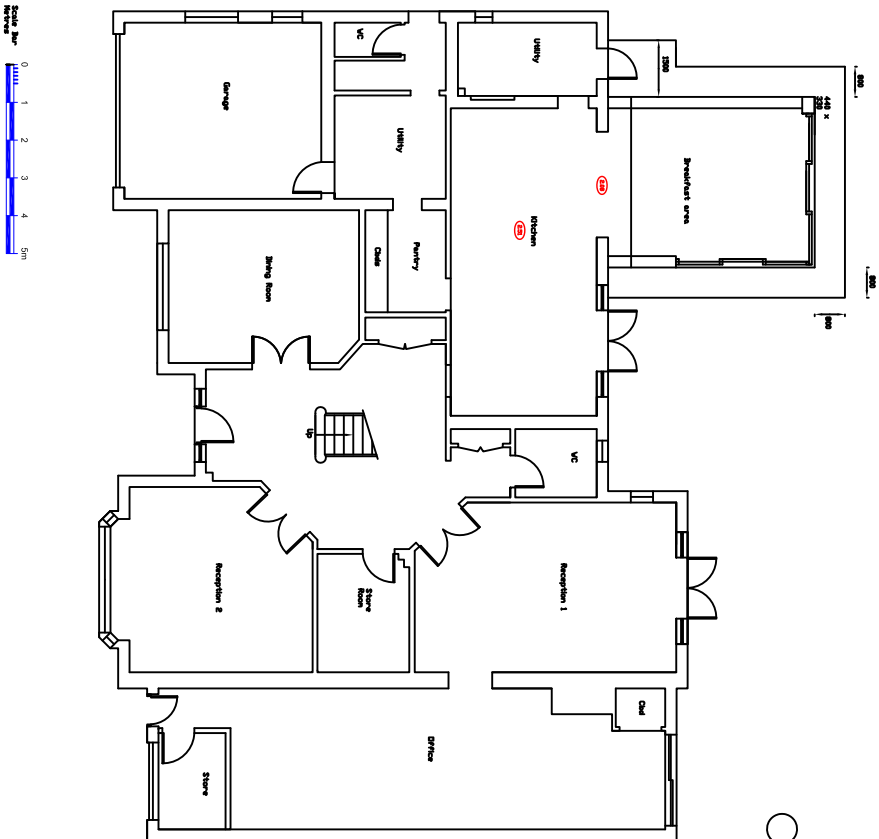

Ref.	Date	Revision	Preliminary Drawing	
	Nov '20			
Proposed Ground Floor Plan			Drwg. No.	Rev.
			P001	D
Scale	Dwn. By <i>R.D.</i>		Job No. 220174	
1:100 @ A3	Chkd. By <i>M.F.</i>			
Client Mr & Mrs Stevens				
Project 16 Copsewood Way, Northwood				