



○ FRONT ELEVATION
1:100 / A3




○ REAR ELEVATION
1:100 / A3

Roof tiles to match the existing


Gutter, fascia, soffit to exactly match the existing construction

Brickwork to match the existing construction in colour, size, texture and coursing

A minimum of 1 m left between new side extension and side boundary fence

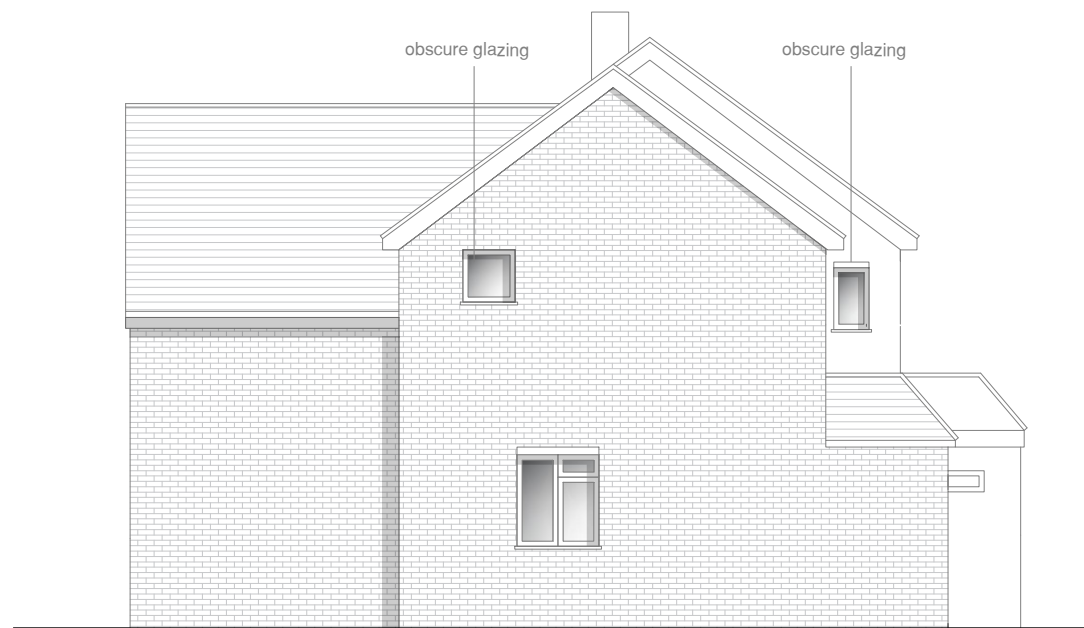

○ SIDE ELEVATION
1:100 / A3

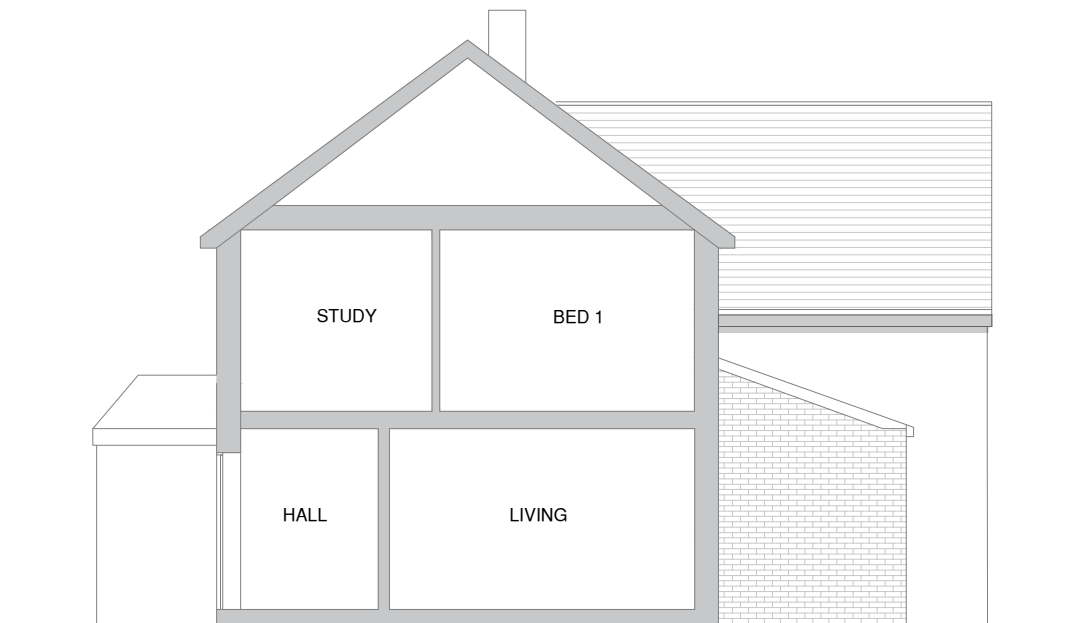

○ SIDE ELEVATION (SECTION)
1:100 / A3



NOTE: THESE DRAWINGS ARE FOR PLANNING PURPOSES ONLY. DO NOT CONSTRUCT FROM THESE DRAWINGS. A MEASURED SURVEY IS REQUIRED ON SITE BEFORE CONSTRUCTION.

Job title 38 HAZELDEN GARDENS UXBRIDGE UB10 9DJ			
Drawing title PROPOSED ELEVATIONS			
Job No 1982_PL05	Scale @ A3 1:100	Date	Drawn by RJ

r&R
P L A N N I N G
www.randRplanning.co.uk
RobertJon@Live.co.uk
Tel: 07436007718