

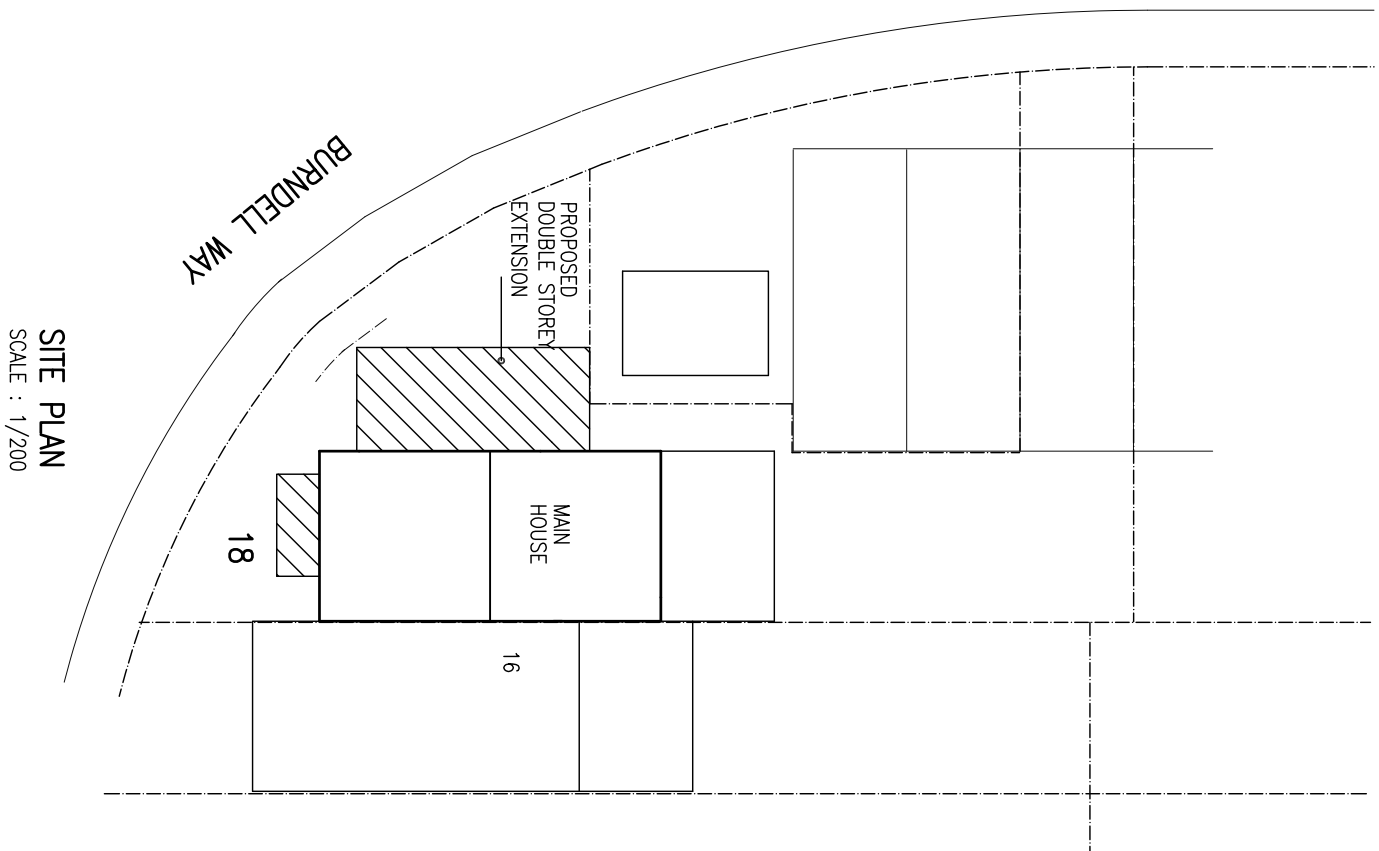


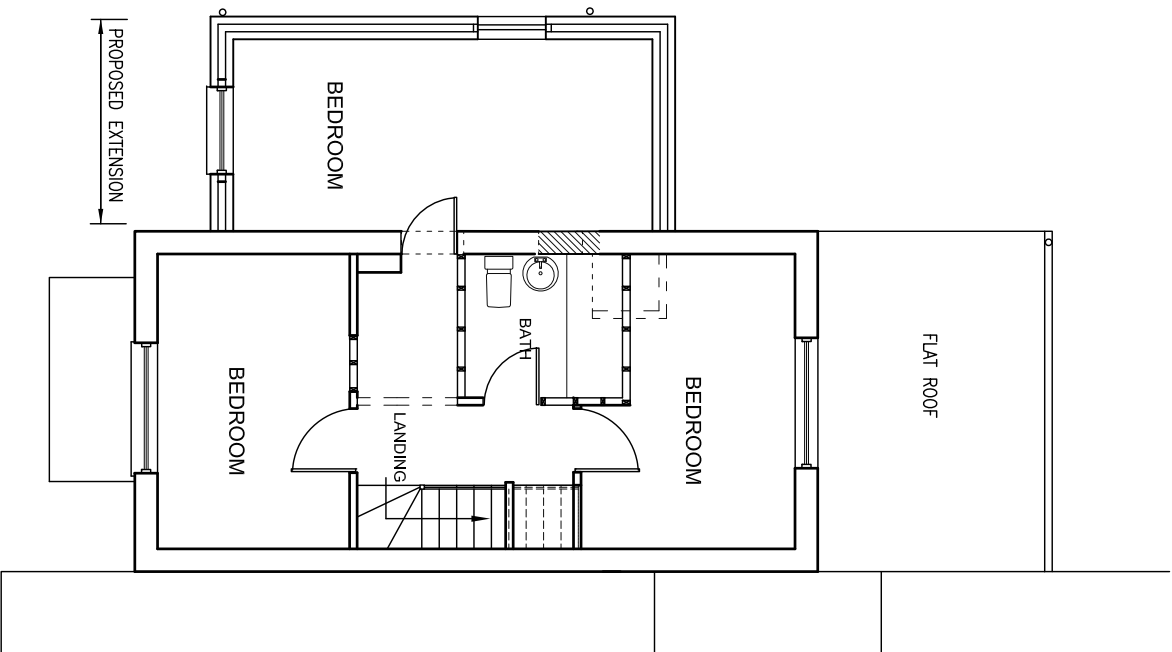

SITE PLAN
SCALE : 1/200

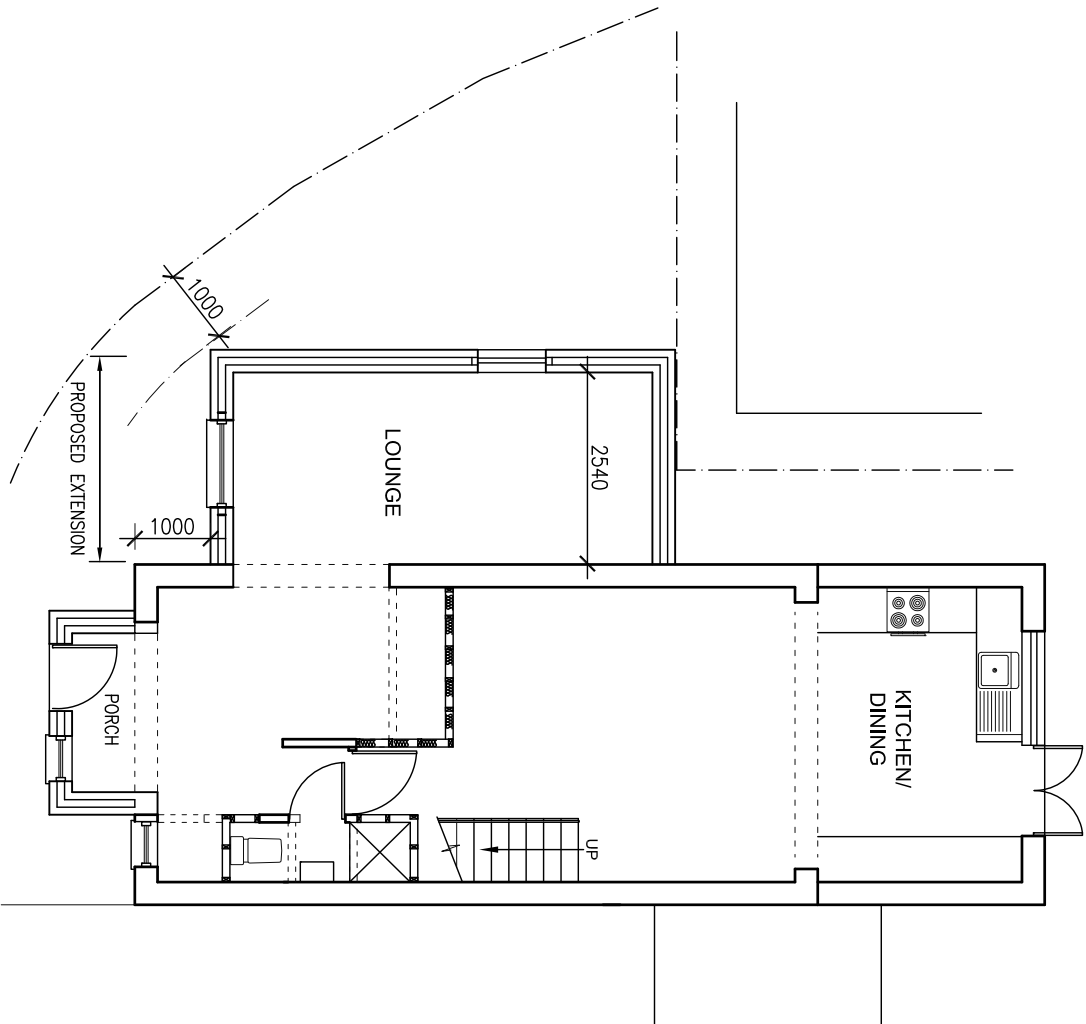

Project
PROPOSED DOUBLE STOREY SIDE EXTENSION & PORCH
TO 18 BURDELL WAY, YEADING UB4 9YF

Drawing			
PROPOSED PLANS & SITE PLAN			
Scale	Date	Drawing No.	
1/100 @A3	MAY 2017 DROWN	A/304/02	