



7 LEACROFT
CLOSE




















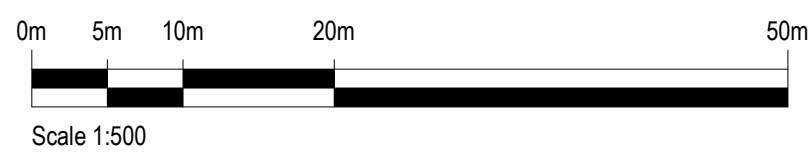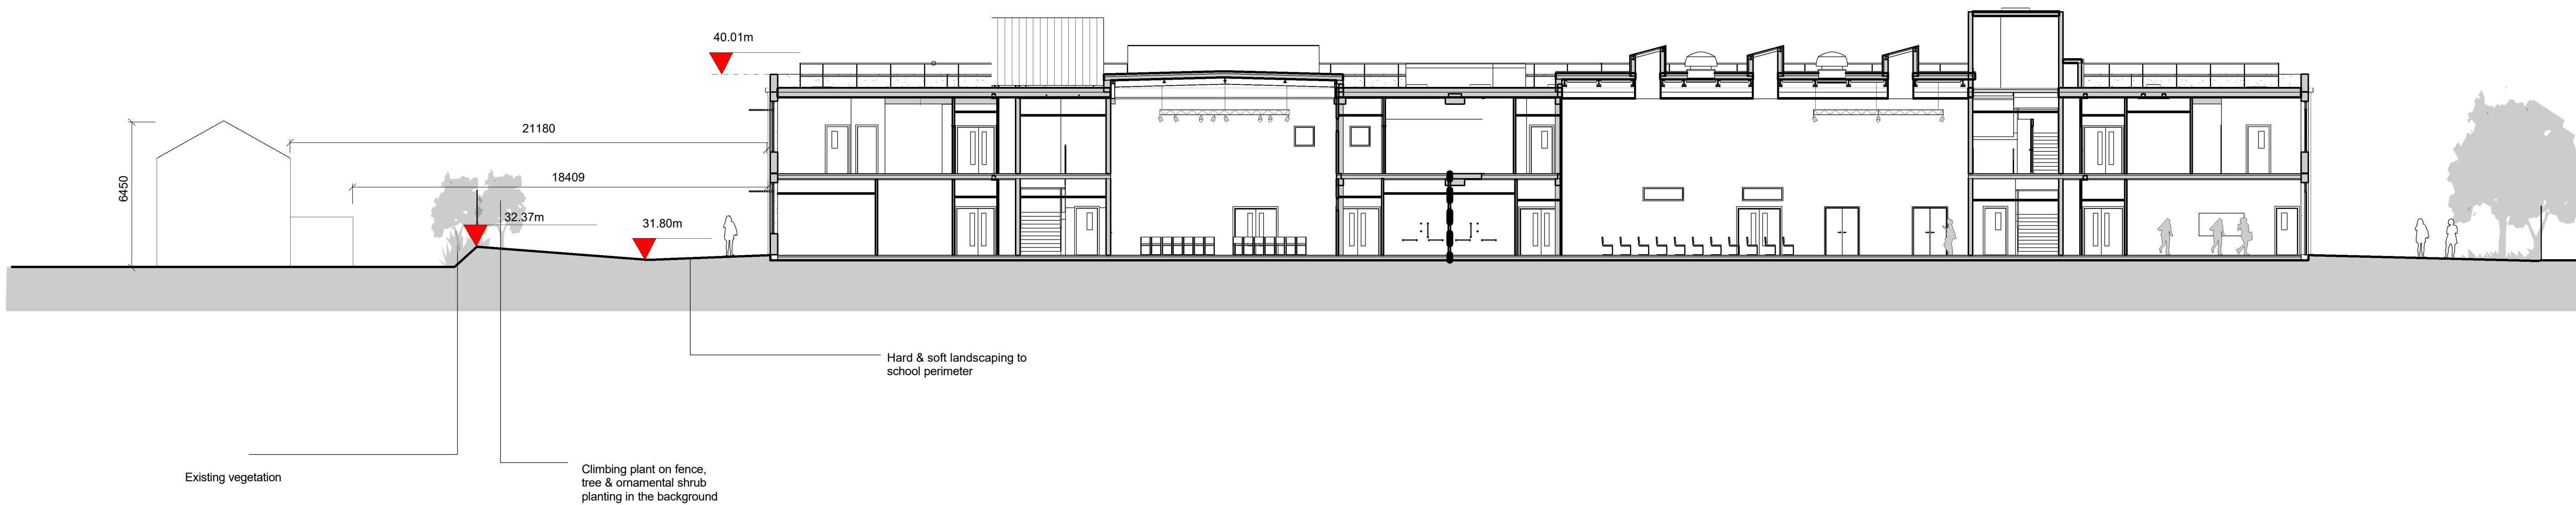

1
PL003
Site Section
SCALE 1 : 500

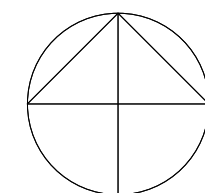

Orchard Hill / YPA & YPH

1. Do not scale from this drawing.
2. All dimensions to be checked on site by the contractor and such dimensions to be their responsibility.
3. Report all drawing errors, omissions and discrepancies to the architect.
4. This drawing is Copyright © Atkins Limited (2013)

P01 2019-11-20 Issued for Planning AV BH CD				
Rev.	Date	Description	By	Chk'd Appr.

Drawing Title
Section through Leacroft Close

Drawing Number
ORC_ATK_ZZ_XX_DR_A_PL020

Scale
1 : 500 @A1

Revision
P01

