


- KEY**
-  FOUL WATER MANHOLE
 -  FOUL WATER NETWORK
 -  FOUL WATER UNDERSLAB DRAINAGE FROM SCHOOL BUILDING (INDICATIVE LOCATIONS)
 -  EXISTING FOUL WATER SEWER (THAMES WATER)
 -  CONSTRUCTION PHASE 1
 -  CONSTRUCTION PHASE 1 DURING SCHOOL HOLIDAYS
 -  CONSTRUCTION PHASE 2

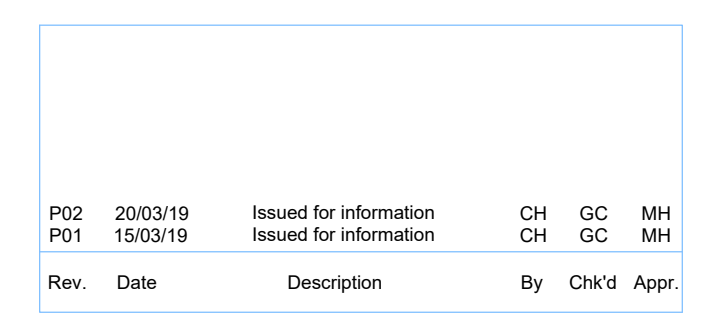

Scale
1:250 @ A1