



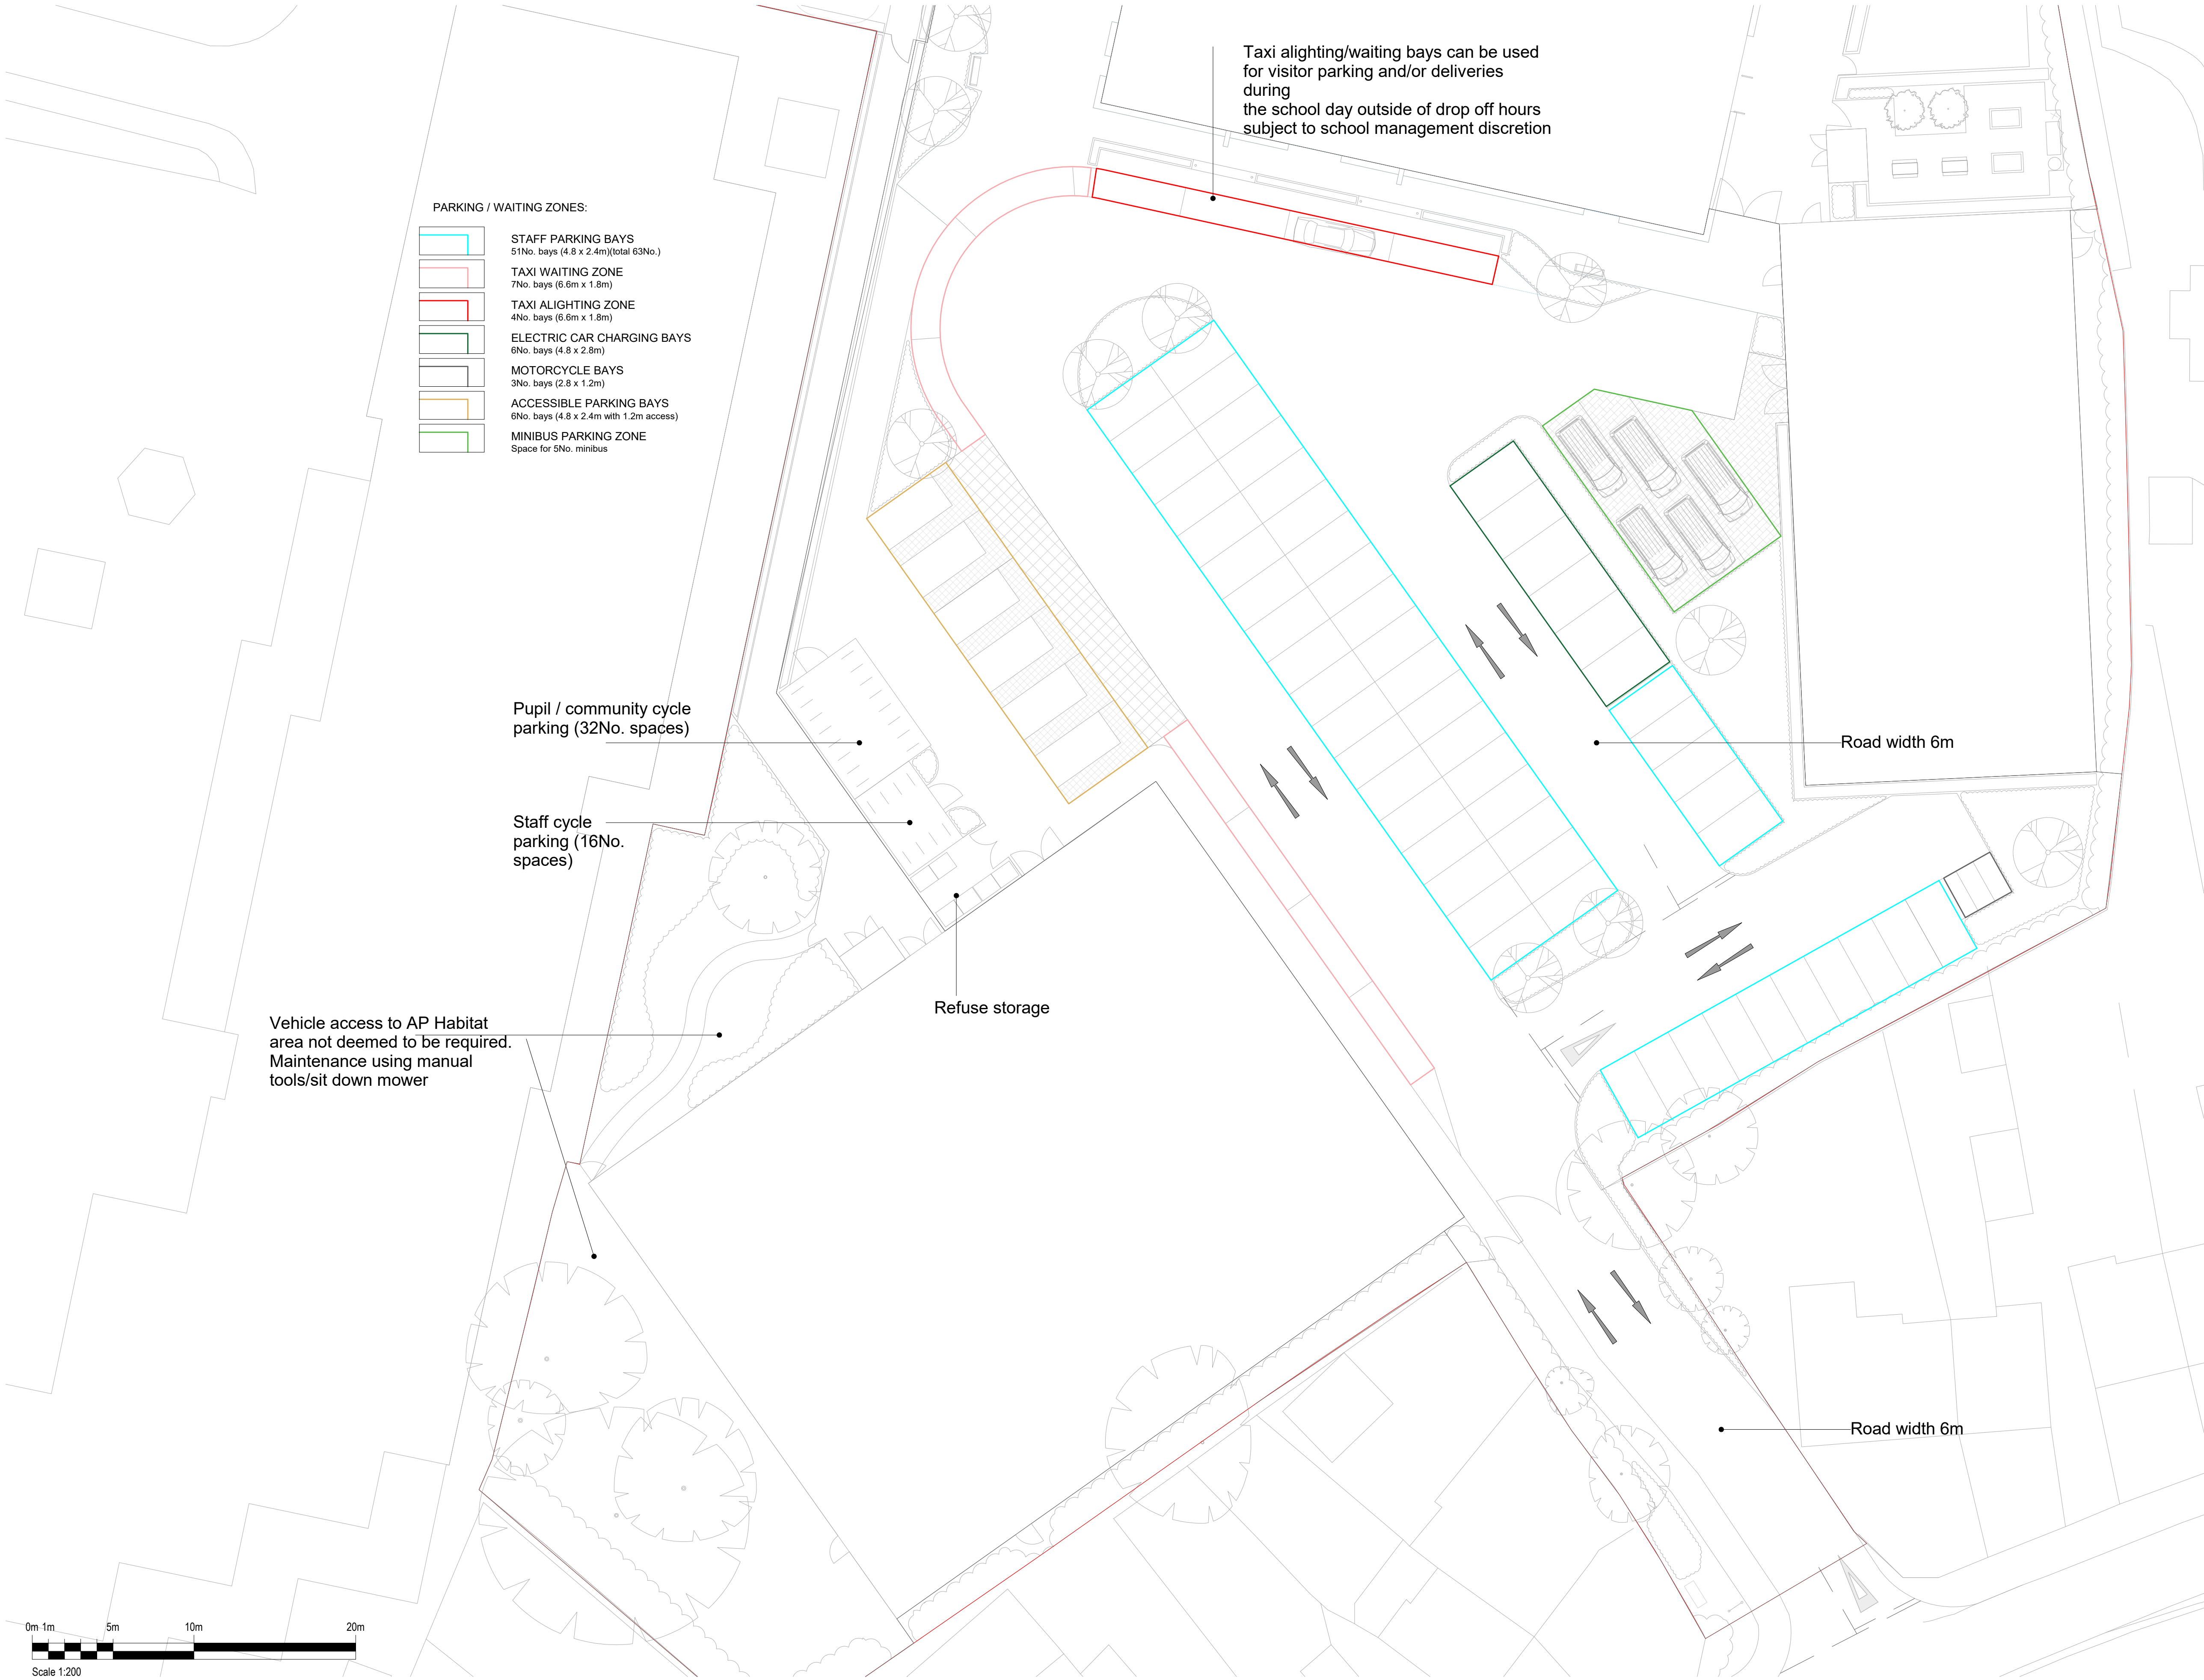

PARKING / WAITING ZONES:

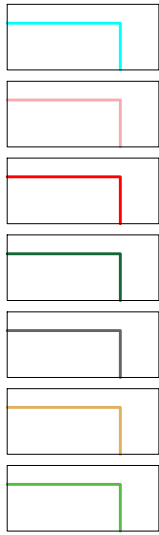

- STAFF PARKING BAYS
51No. bays (4.8 x 2.4m)(total 63No.)
- TAXI WAITING ZONE
7No. bays (6.6m x 1.8m)
- TAXI ALIGHTING ZONE
4No. bays (6.6m x 1.8m)
- ELECTRIC CAR CHARGING BAYS
6No. bays (4.8 x 2.8m)
- MOTORCYCLE BAYS
3No. bays (2.8 x 1.2m)
- ACCESSIBLE PARKING BAYS
6No. bays (4.8 x 2.4m with 1.2m access)
- MINIBUS PARKING ZONE
Space for 5No. minibus

Taxi alighting/waiting bays can be used for visitor parking and/or deliveries during the school day outside of drop off hours subject to school management discretion

Pupil / community cycle parking (32No. spaces)



Staff cycle parking (16No. spaces)

Refuse storage

Vehicle access to AP Habitat area not deemed to be required. Maintenance using manual tools/sit down mower

Road width 6m

Road width 6m

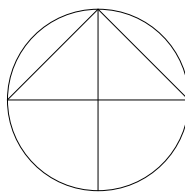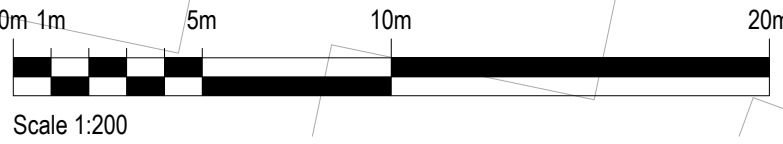

Orchard Hill / YPA & YPH

1. Do not scale from this drawing.
2. All dimensions to be checked on site by the contractor and such dimensions to be their responsibility.
3. Report all drawing errors, omissions and discrepancies to the architect.
4. This drawing is Copyright © Atkins Limited (2013)

P01	2019-05-29	Issued for Planning	AV	CD	PG
Rev.	Date	Description	By	Chk'd	Appr.

Drawing Title
Parking provision

Drawing Number
ORC_ATK_Z2_XX_DR_L_PL017

Scale
1 : 200 @ A1

Revision
P01

