




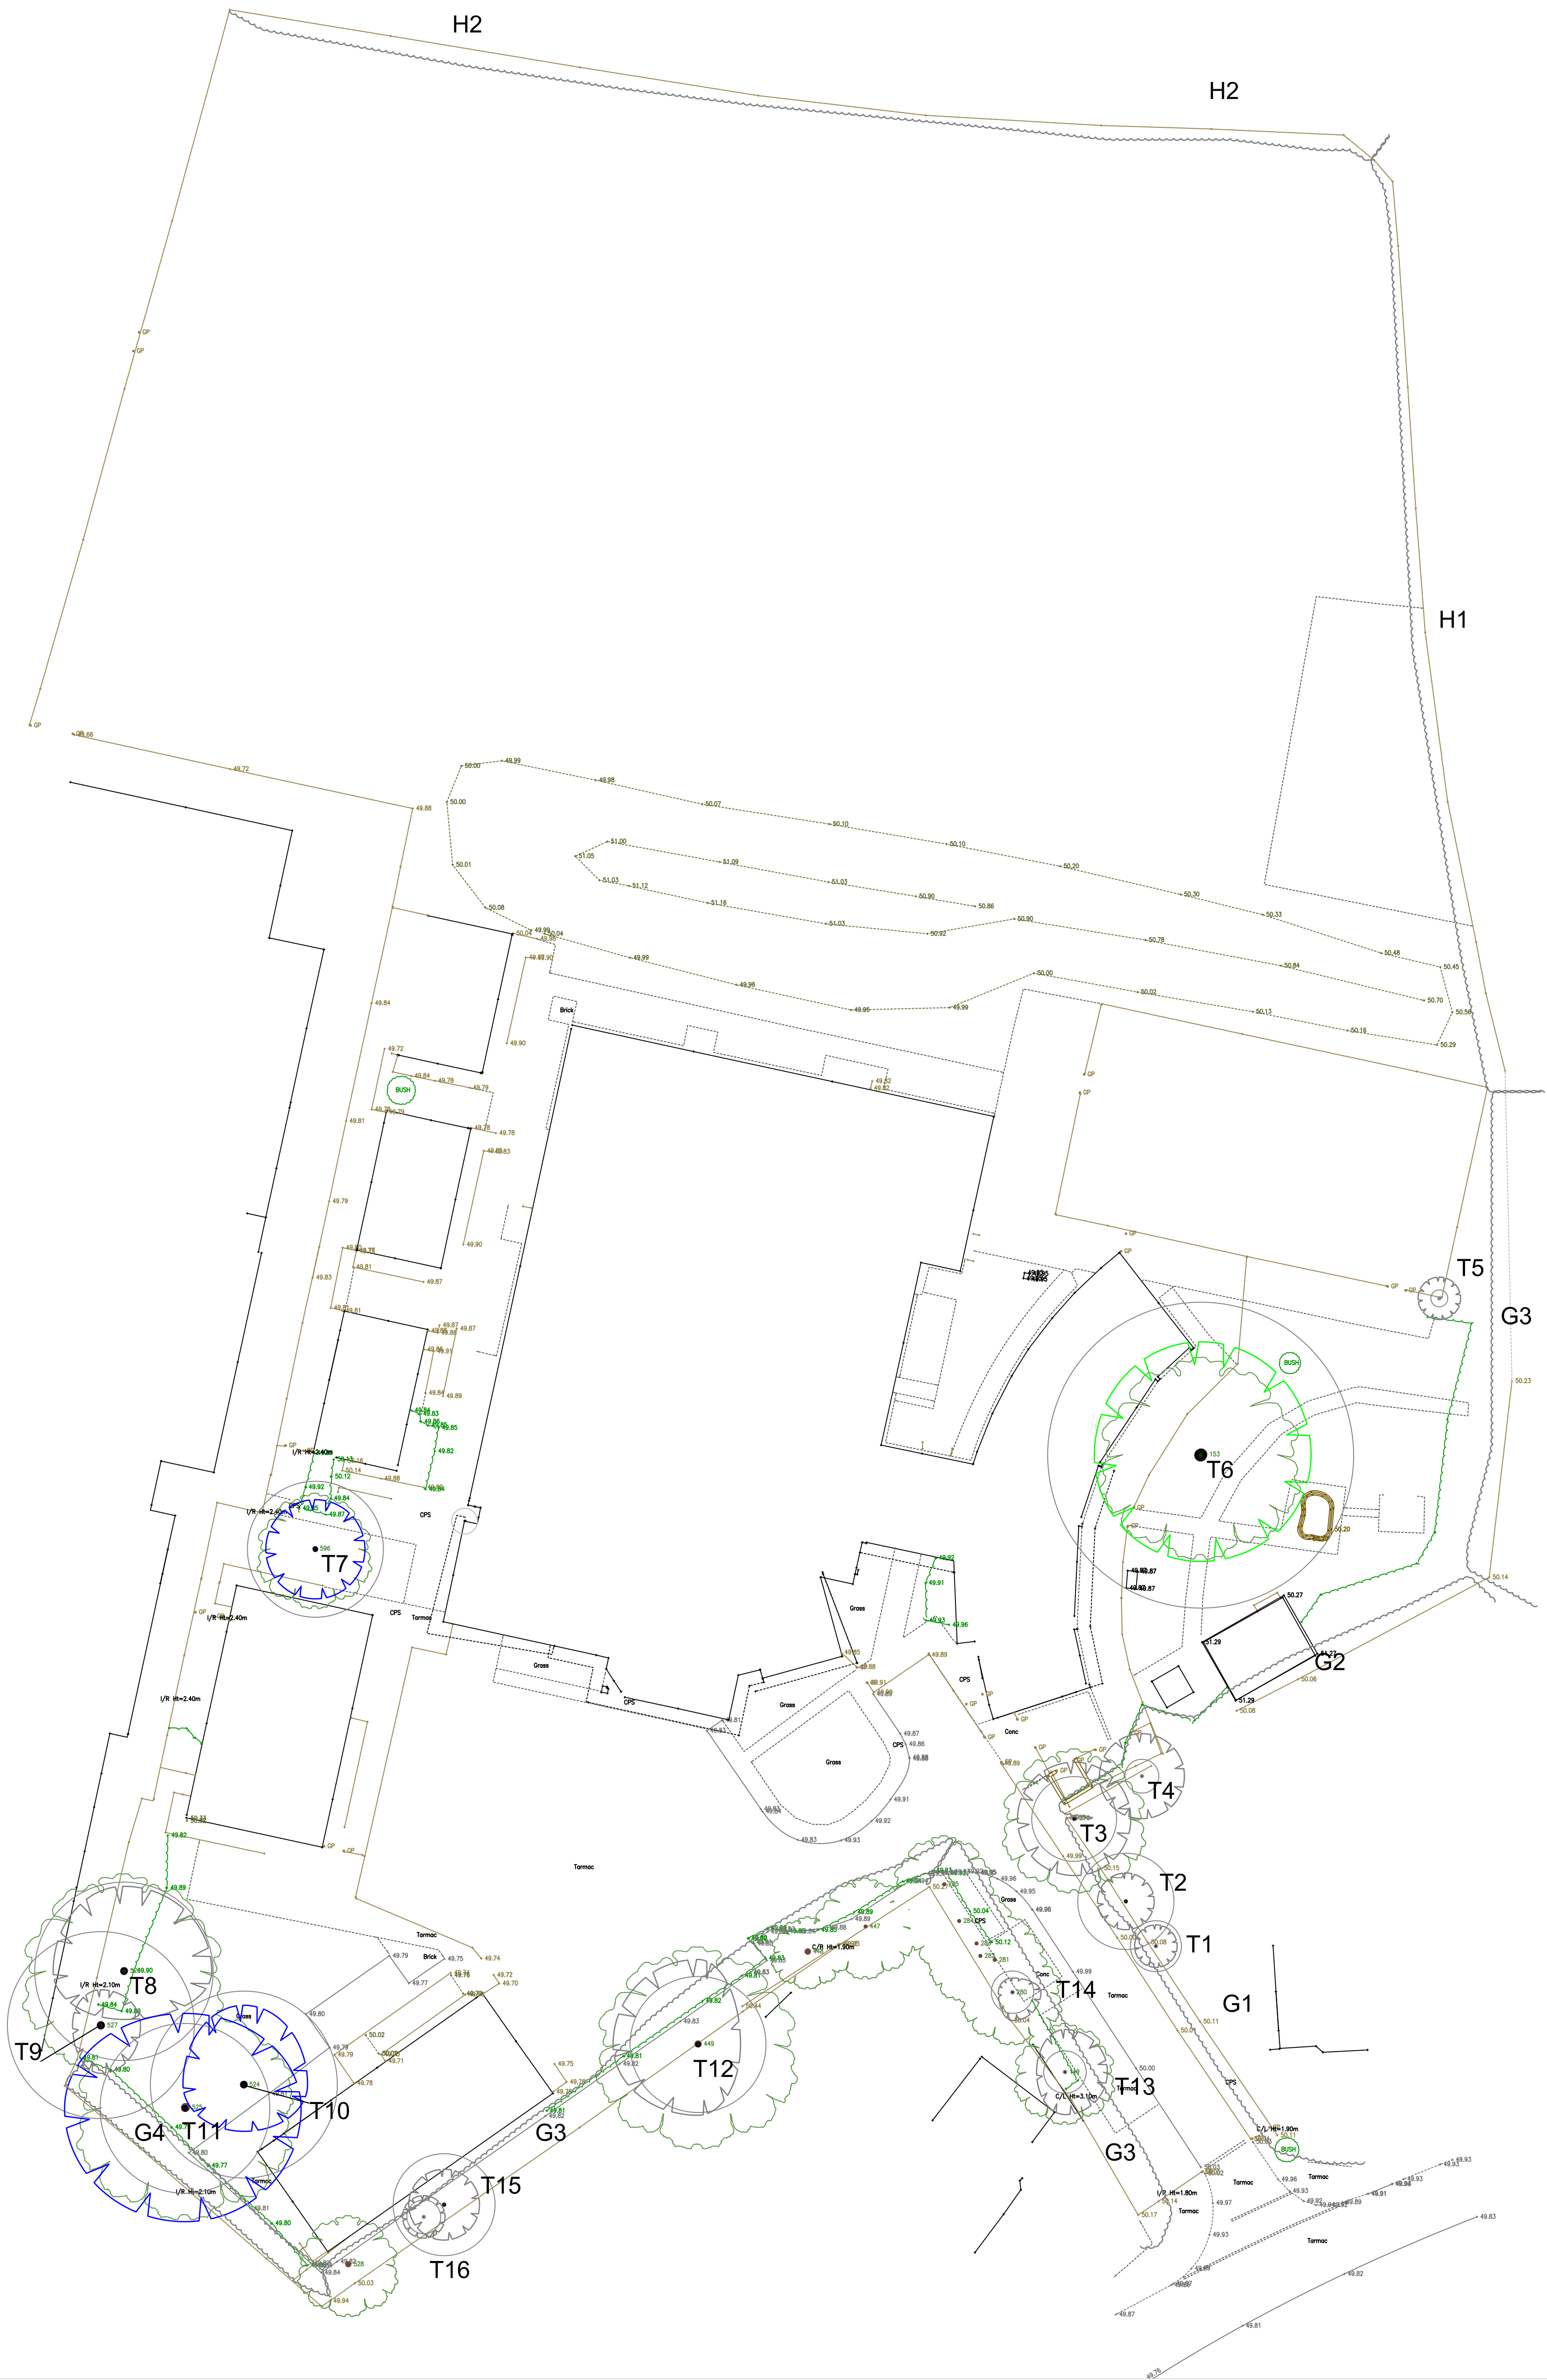


Key

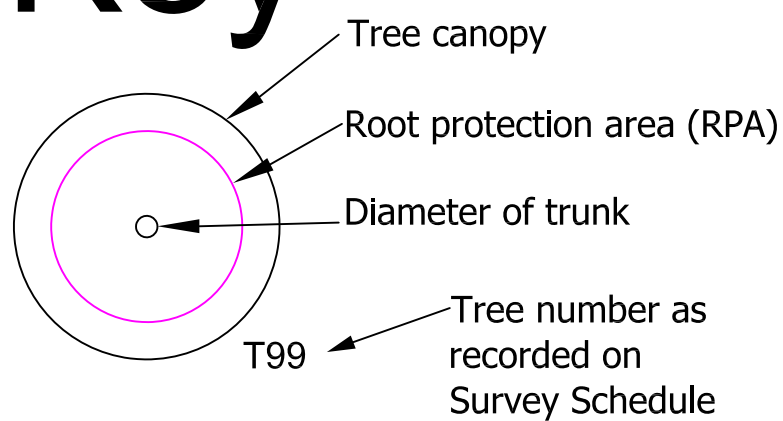


Note: Underlined tree number denotes tree located by eye. Locations should be checked on site and if necessary drawings amended.

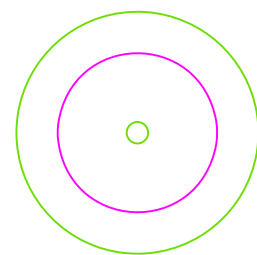


Category A tree
BS5837 2012

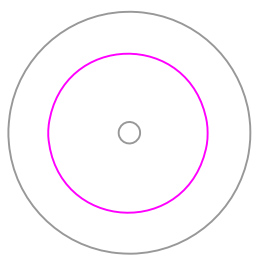


Category C tree
BS5837 2012

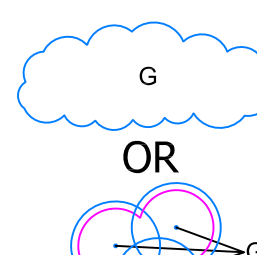


Group (Group of similar trees recorded together in schedule). Colours same as BS5837 2012 categories for trees (left)

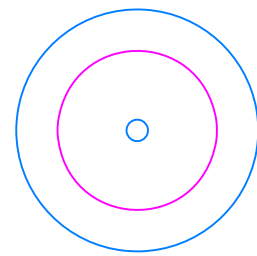

Category B tree
BS5837 2012

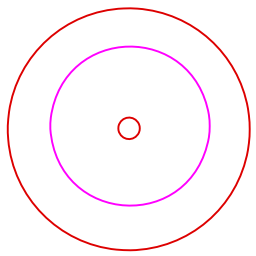

Category U tree
BS5837 2012

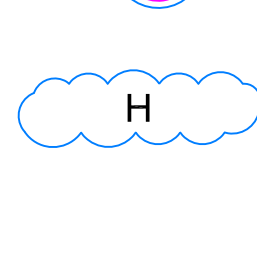

Hedge Colours same as BS5837 2012 categories for trees (left)

The above BS categories are judgements of quality and value based on the contribution each tree would be expected to make over a given period of time, categories A, B and C being high, moderate and low respectively. Category U represents trees that, in their current context, should be removed for sound arboricultural reasons. For exact definition of BS categories refer to notes accompanying schedule.

Revision	Number	By	Date
----------	--------	----	------

Project
Orchard Hill College,
West Drayton

Drawing
Tree survey

Status
PLANNING

Do not scale off drawing. All dimensions & Levels are to be checked on site. Any discrepancies must be reported to the landscape architect immediately.
Copyright THE LANDSCAPE PARTNERSHIP LTD

Bedford	01234	261315	☐
Woodbridge	01394	380509	☒
London	020 3092 4141		☐
Norwich	016 0323 0777		☐
Job No.	E17865		
Dwg. No.	E17865-TLP-601		
Scale	1:250@A1		
Drawn	MLR		
Checked	LH		
Date	14-08-2017		

