




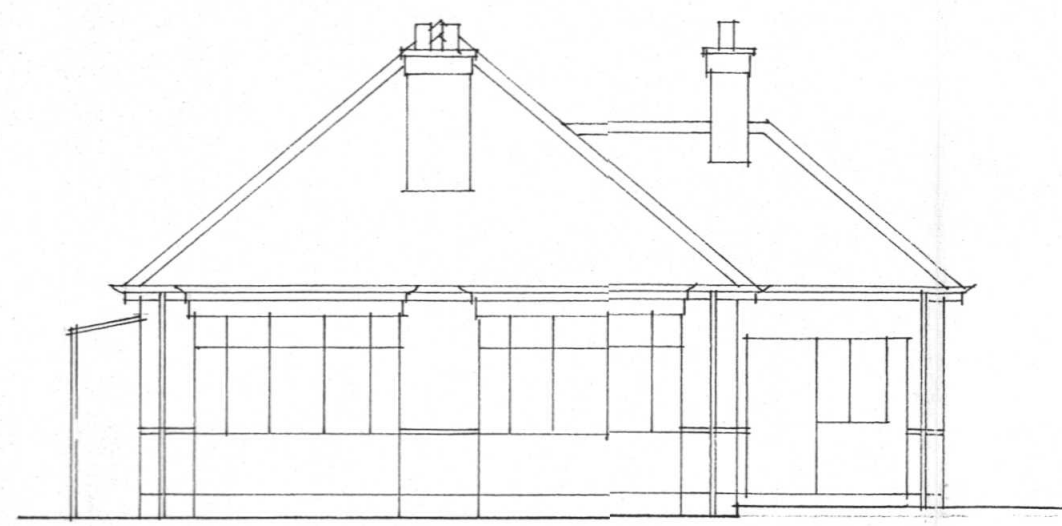


FRONT

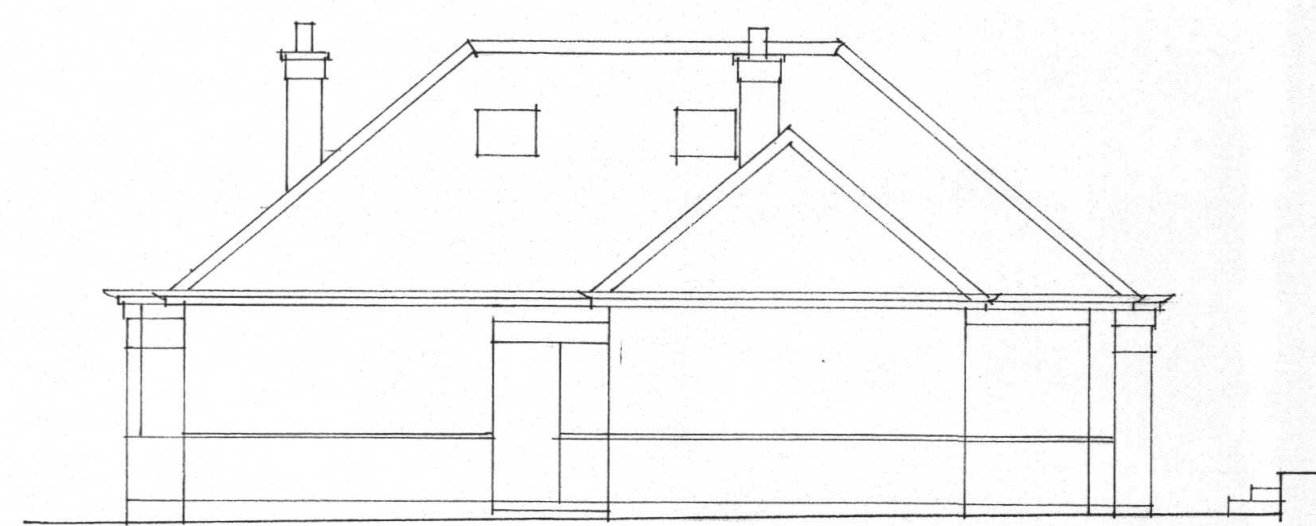


SIDE

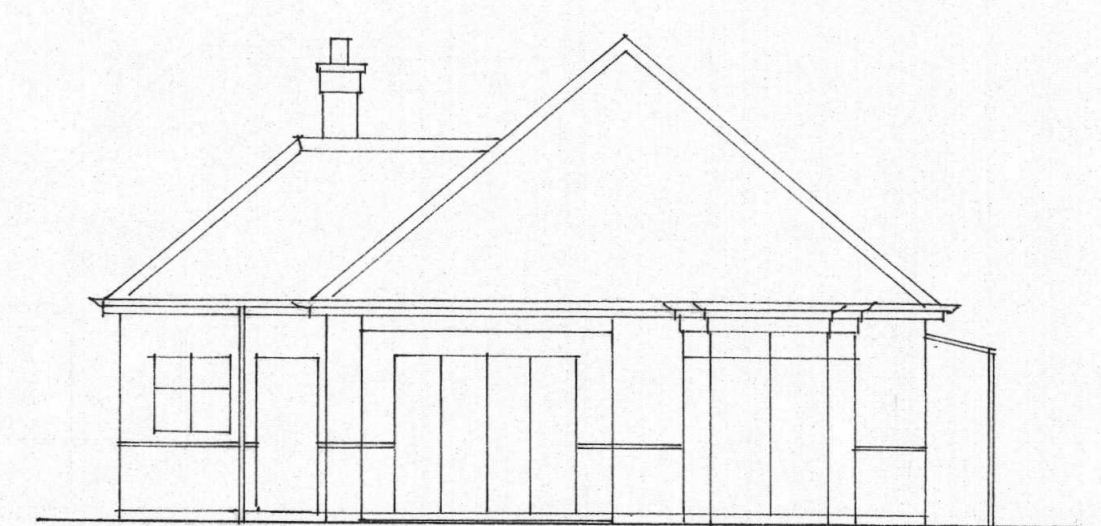


REAR

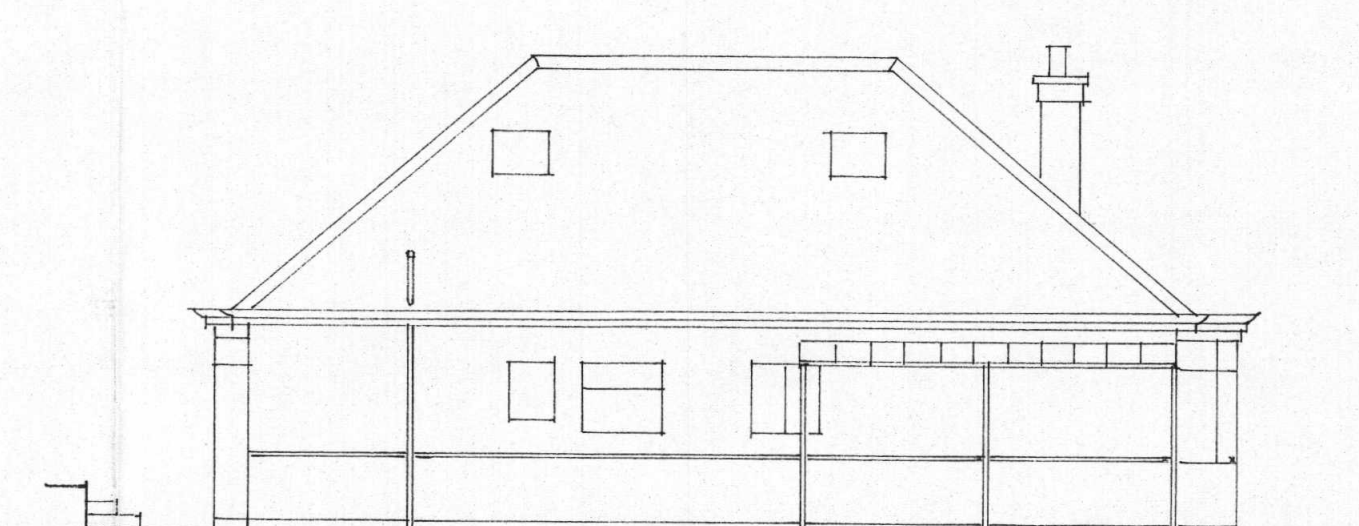

SIDE

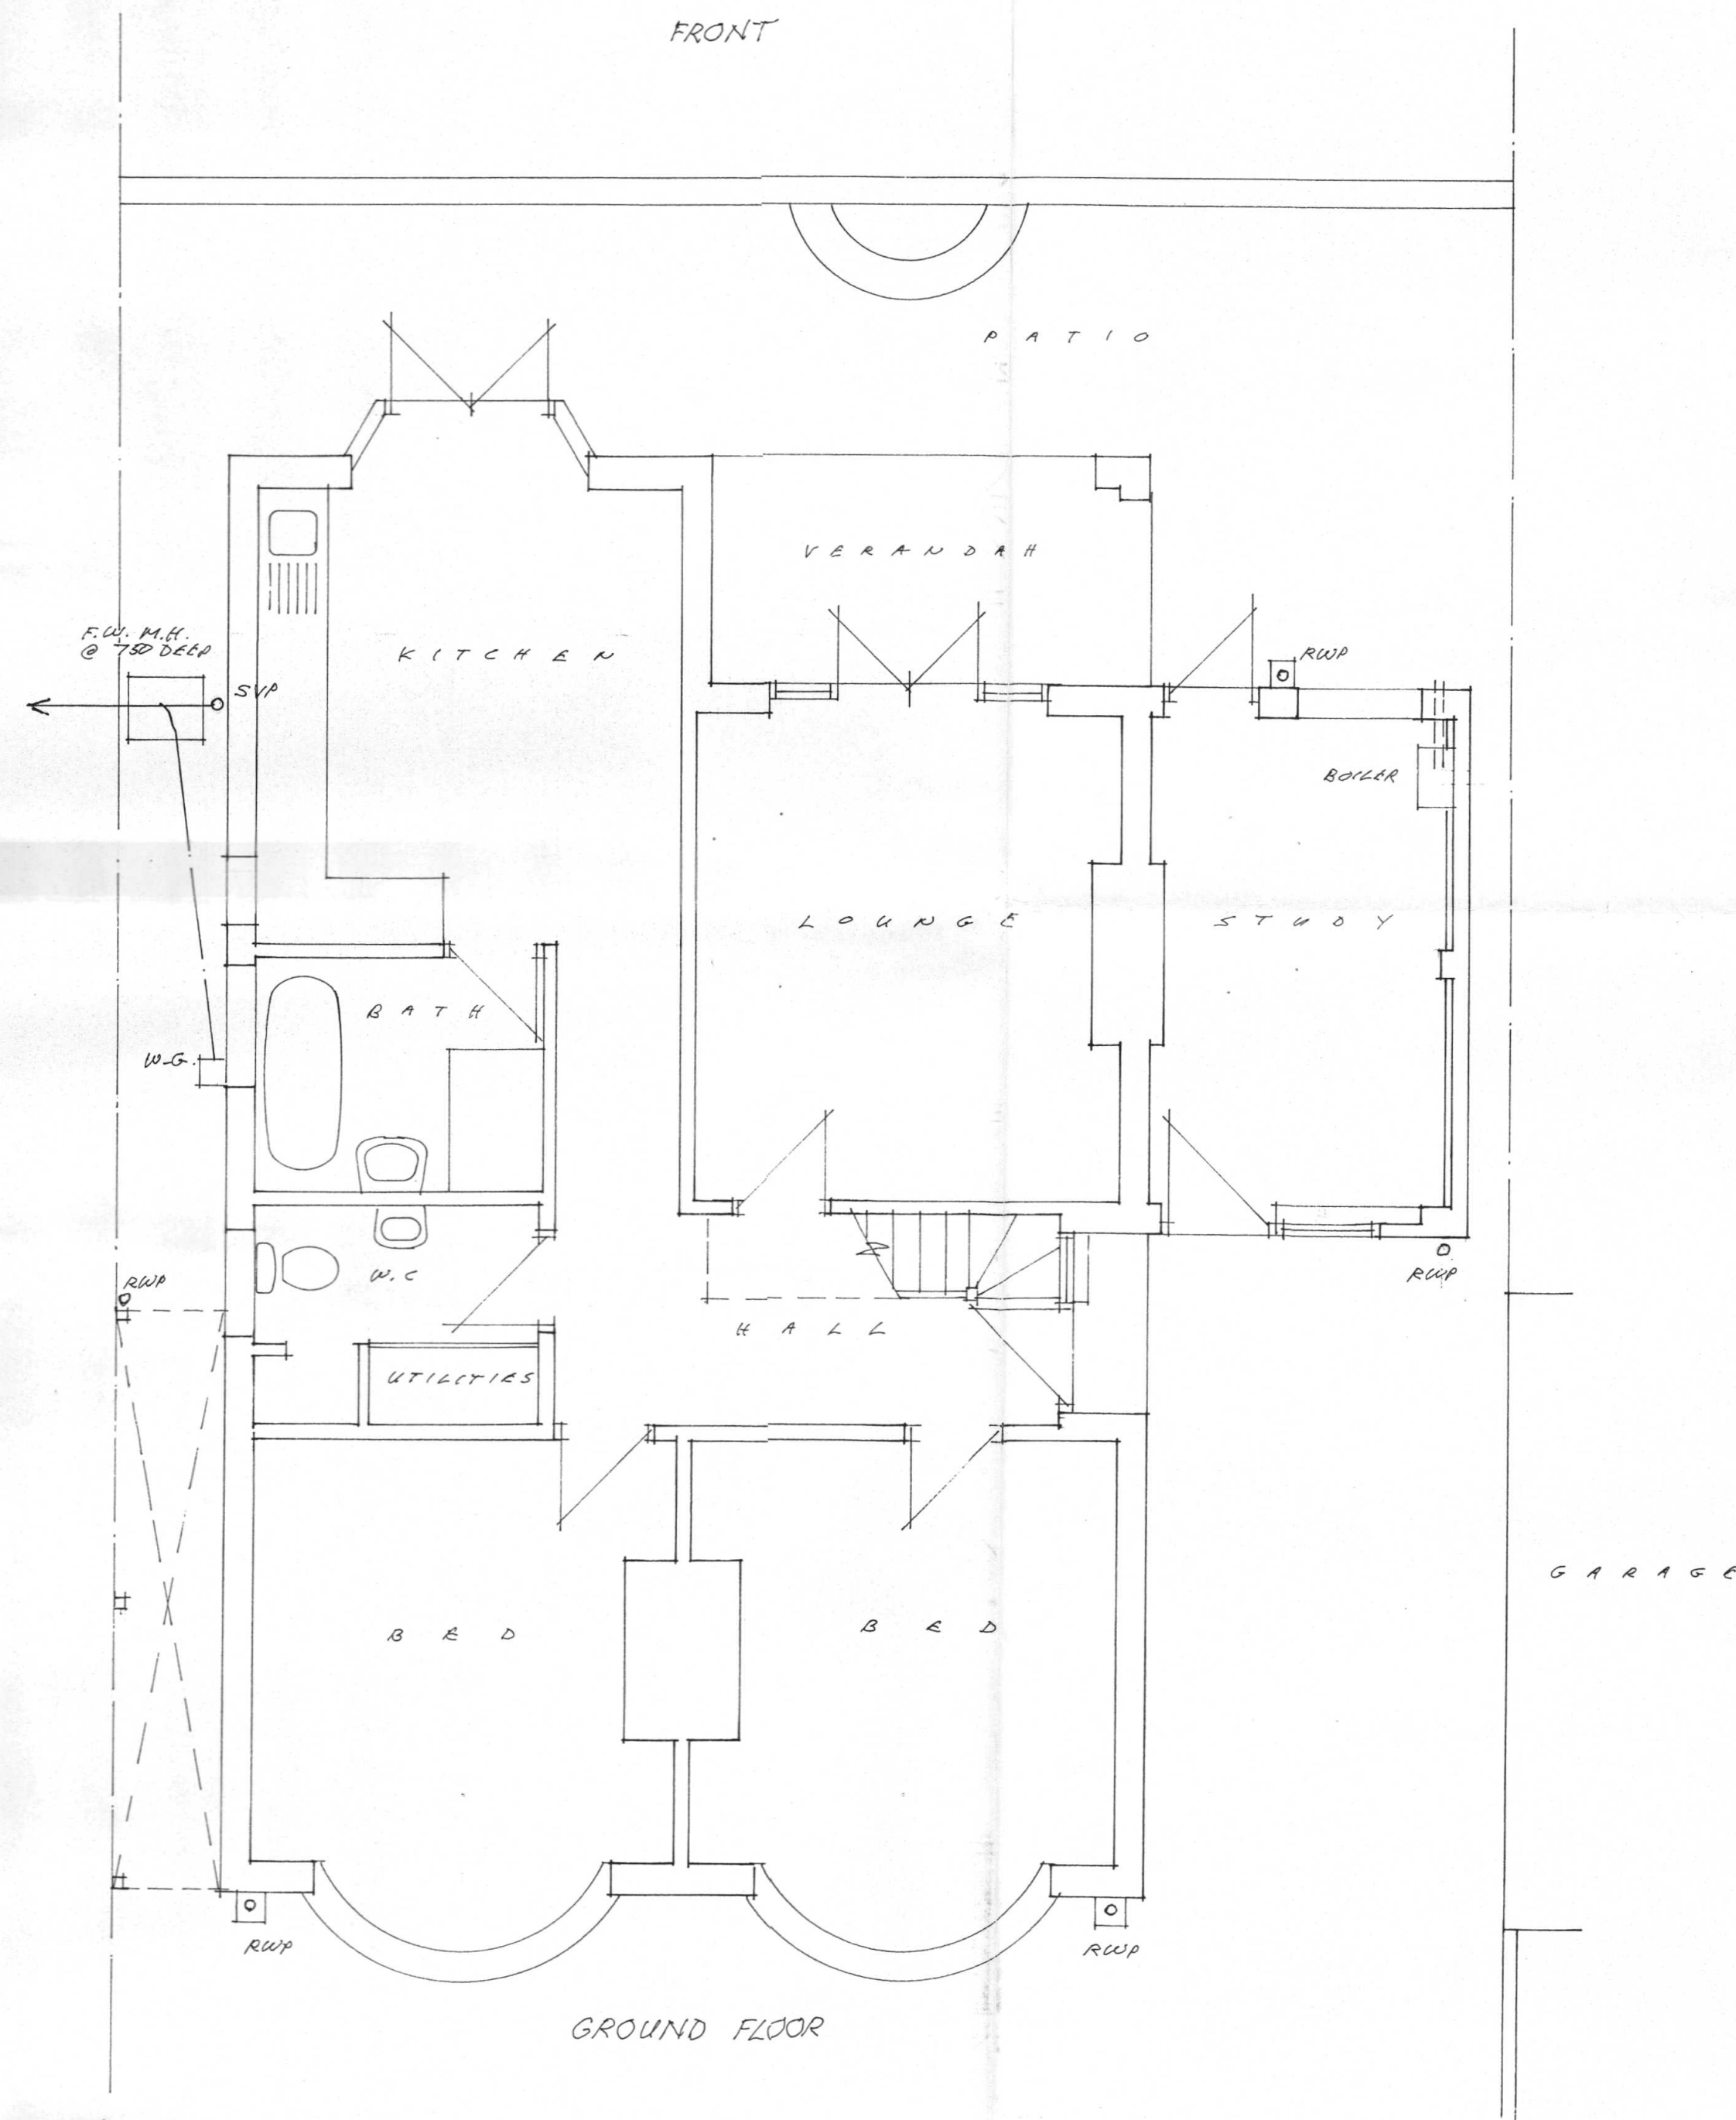


GROUND FLOOR

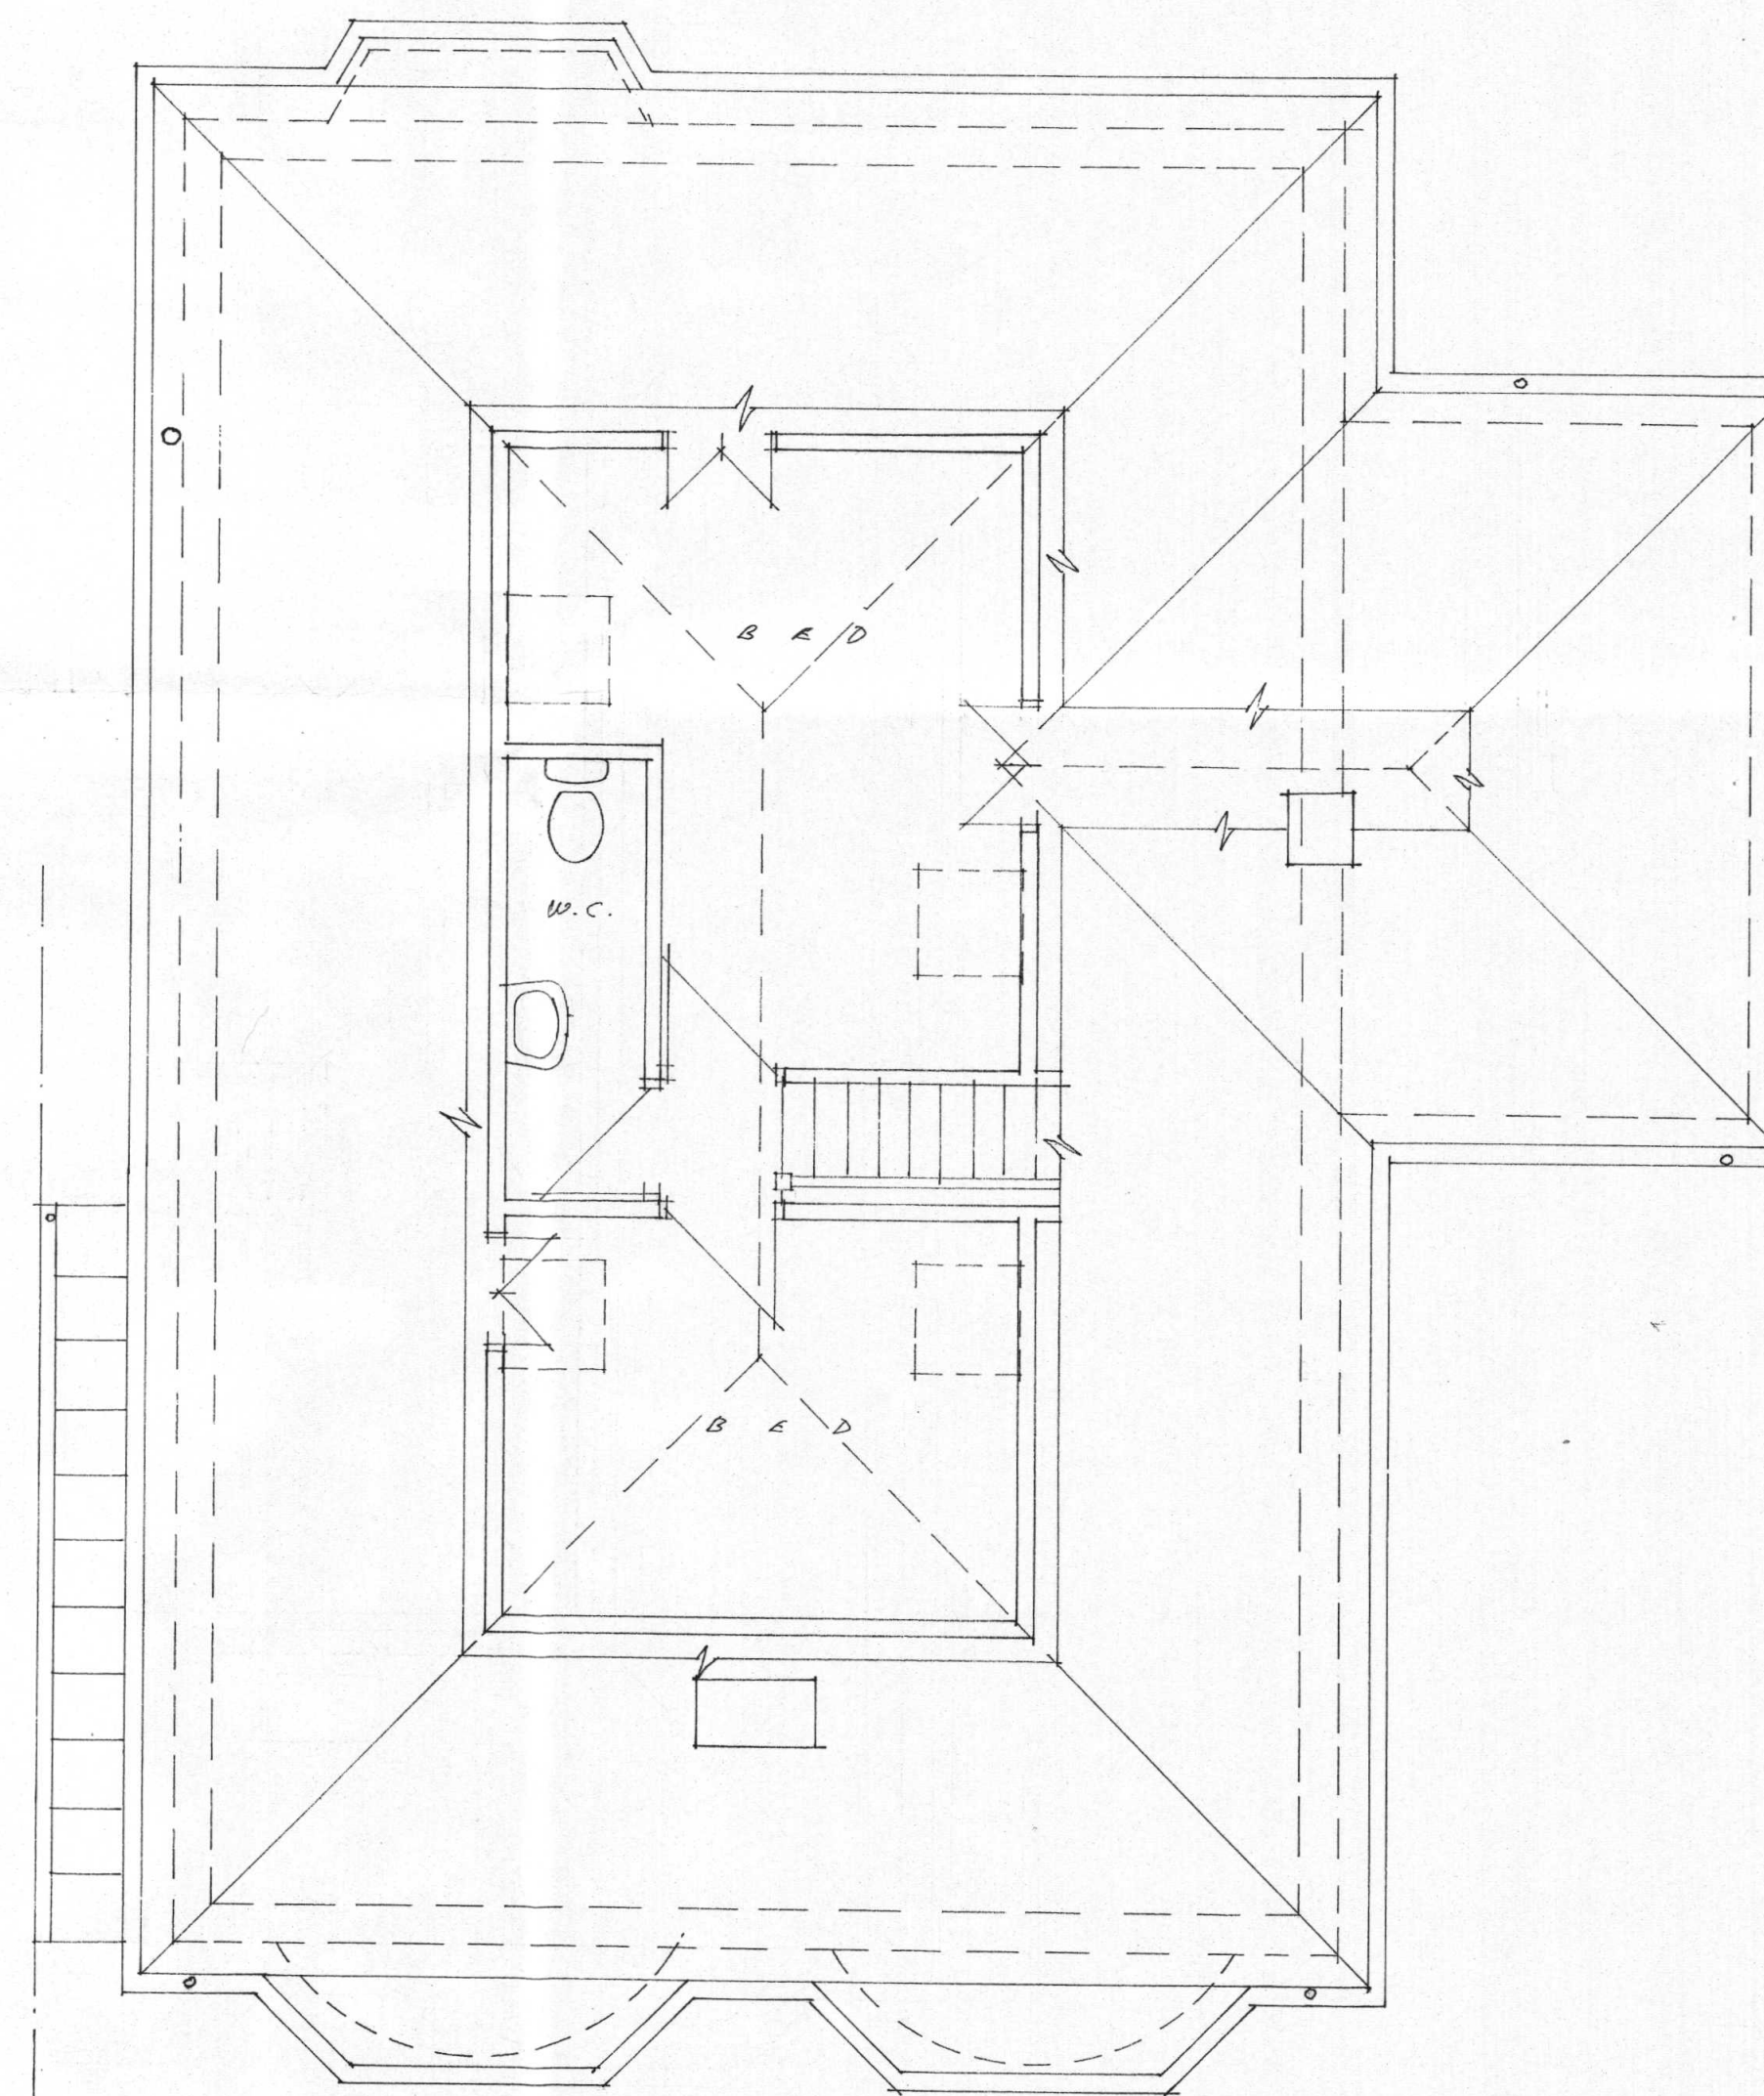

FIRST FLOOR



1:50

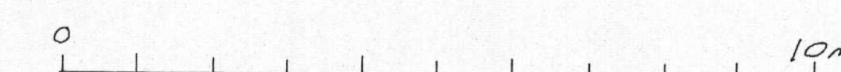

1:100

A1

EXISTING PLANS & ELEVATIONS
AT, 2 THE FAIRWAY, HILLINGDON
FOR, MR. & MRS. K. BRISTOW 17/KB-1
SCALES 1:50, 1:100 DATE 28/9/7