




NOTE:
All measurements to be checked on site.
This drawing is prepared for planning purposes only.

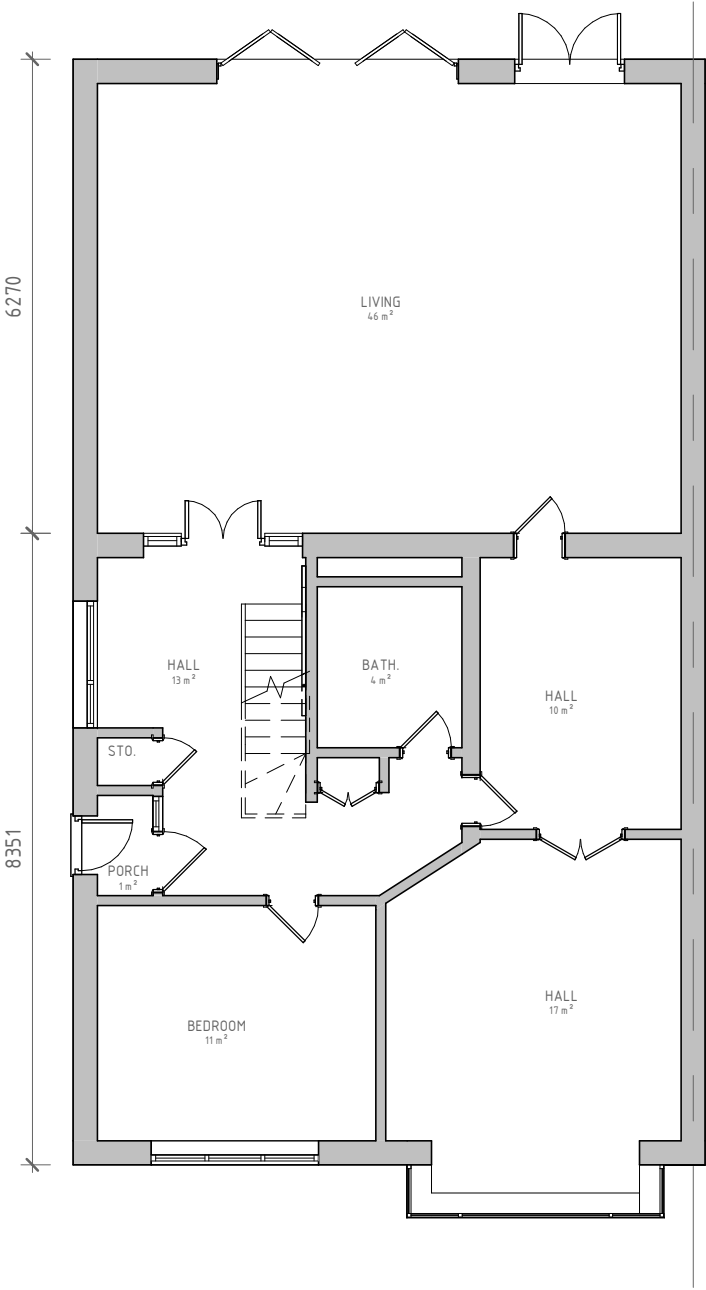

03/101 - EXISTING GROUND FLOOR PLAN
1 : 100

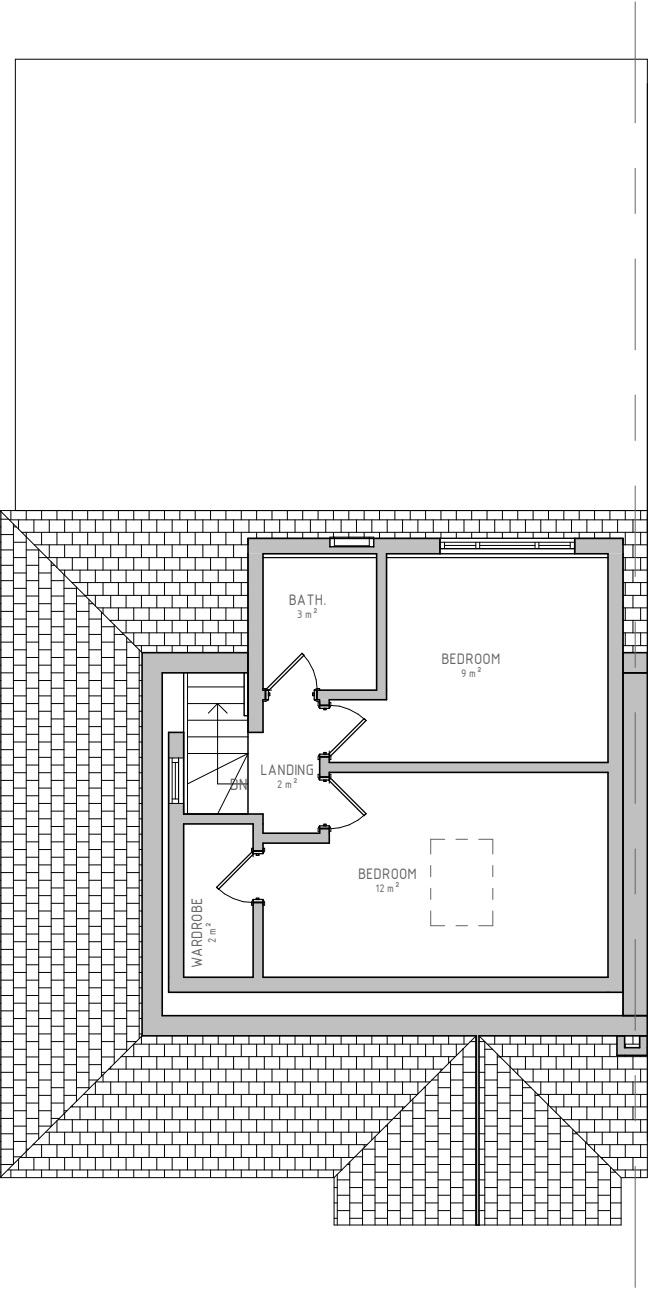

03/102 - EXISTING FIRST FLOOR PLAN
1 : 100

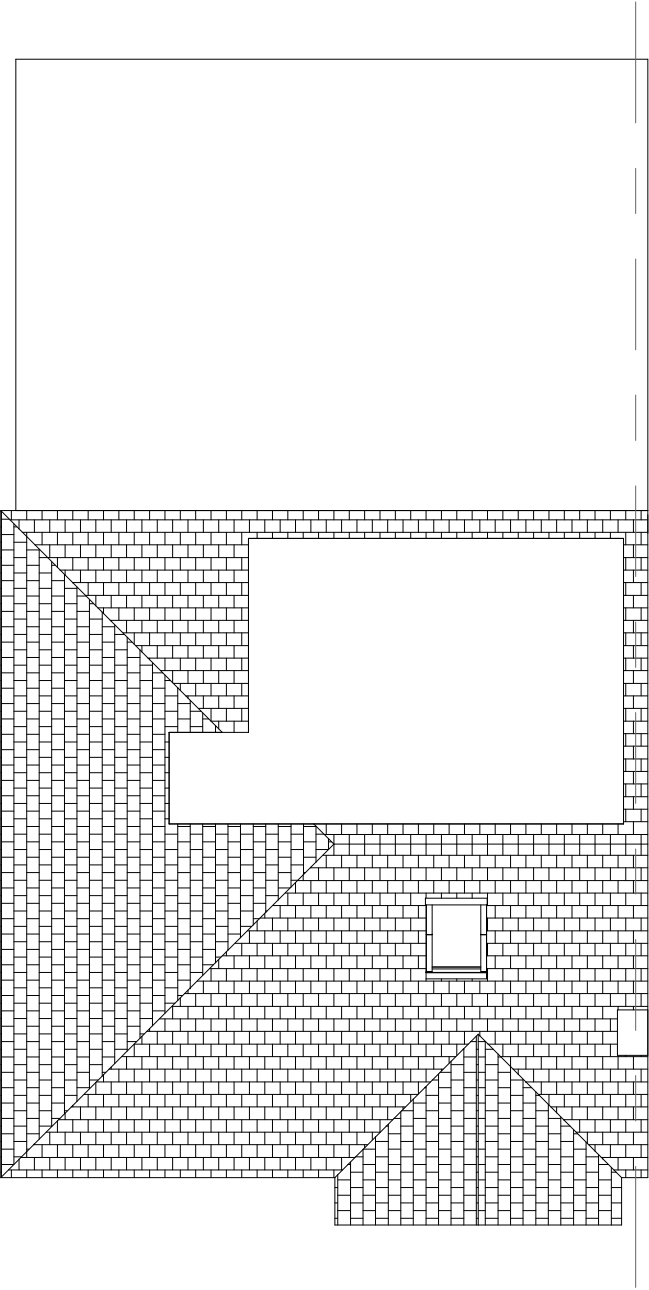

03/104 - EXISTING ROOF PLAN
1 : 100




VISUAL SCALE 1:100 @ A3

NOTE:
All measurements to be checked on site.
This drawing is prepared for planning purposes only.




04/201 - EXISTING FRONT ELEVATION
1 : 100

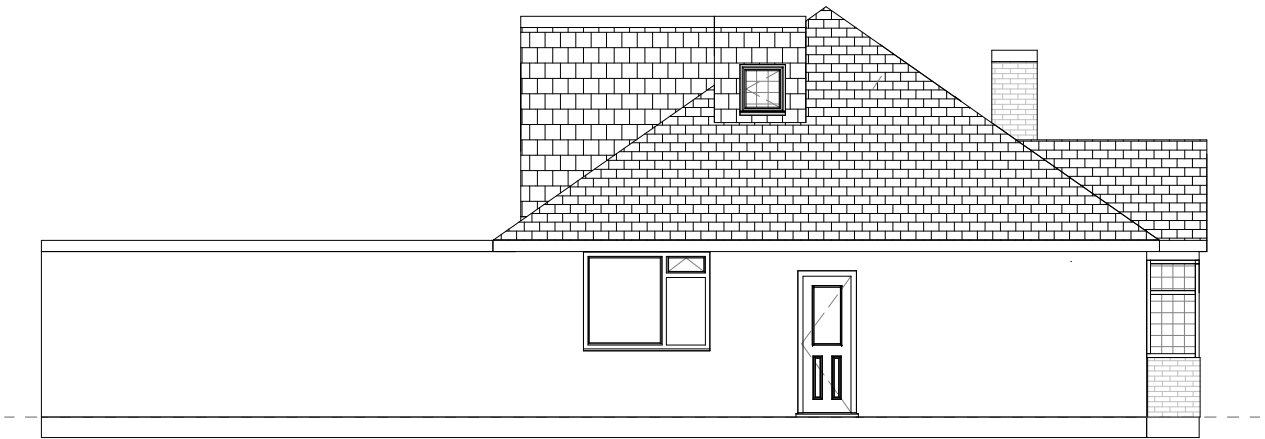

04/202 - EXISTING LEFT ELEVATION
1 : 100



04/203 - EXISTING REAR ELEVATION
1 : 100

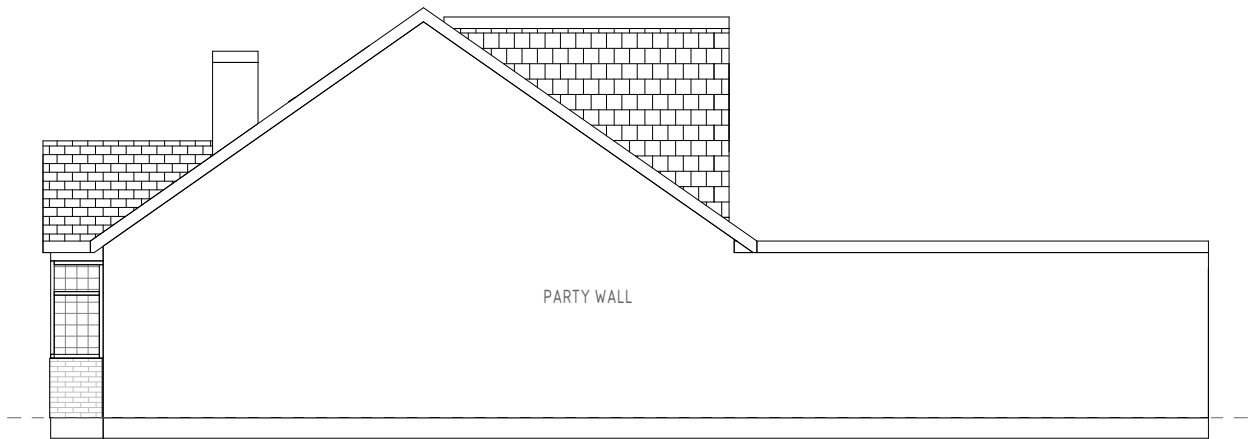

04/204 - EXISTING RIGHT ELEVATION
1 : 100



VISUAL SCALE 1:100 @ A3

NOTE:
All measurements to be checked on site.
This drawing is prepared for planning purposes only.

05/301 - PROPOSED GROUND FLOOR PLAN
1:100

05/304 - PROPOSED ROOF PLAN
1:100

05/302 - PROPOSED FIRST FLOOR PLAN
1:100




VISUAL SCALE 1:100 @ A3


NOTE:
All measurements to be checked on site.
This drawing is prepared for planning purposes only.




06/401 – PROPOSED FRONT ELEVATION
1 : 100

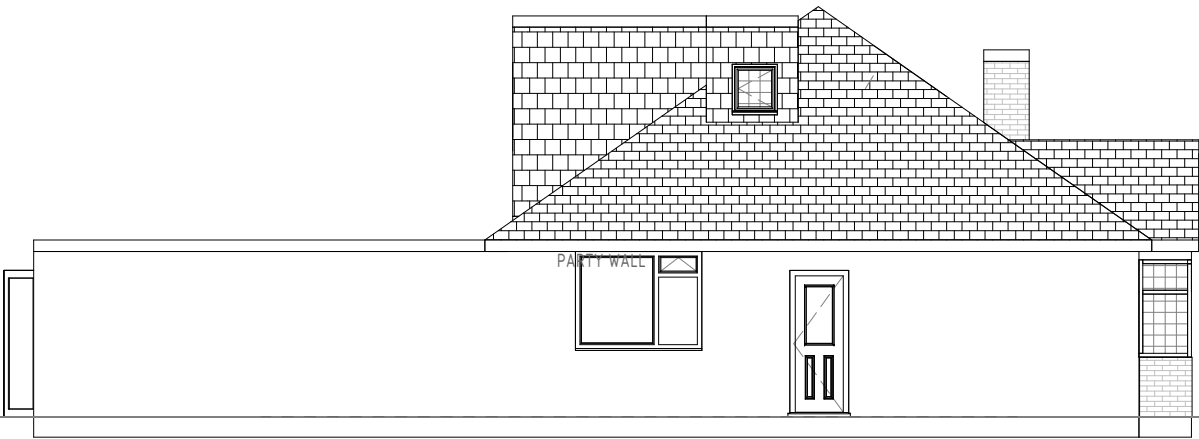

06/402 – PROPOSED LEFT ELEVATION
1 : 100

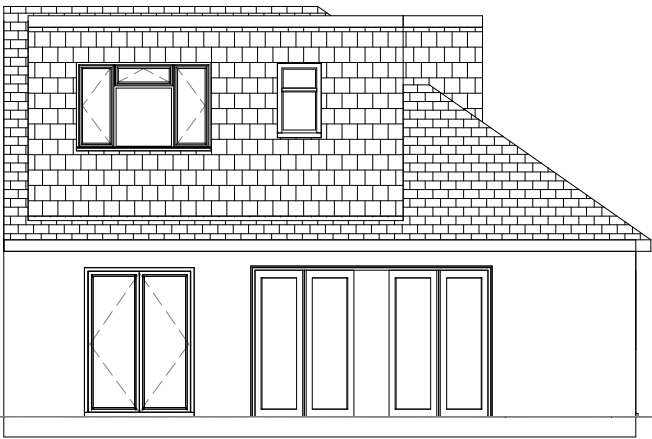

06/403 – PROPOSED REAR ELEVATION
1 : 100

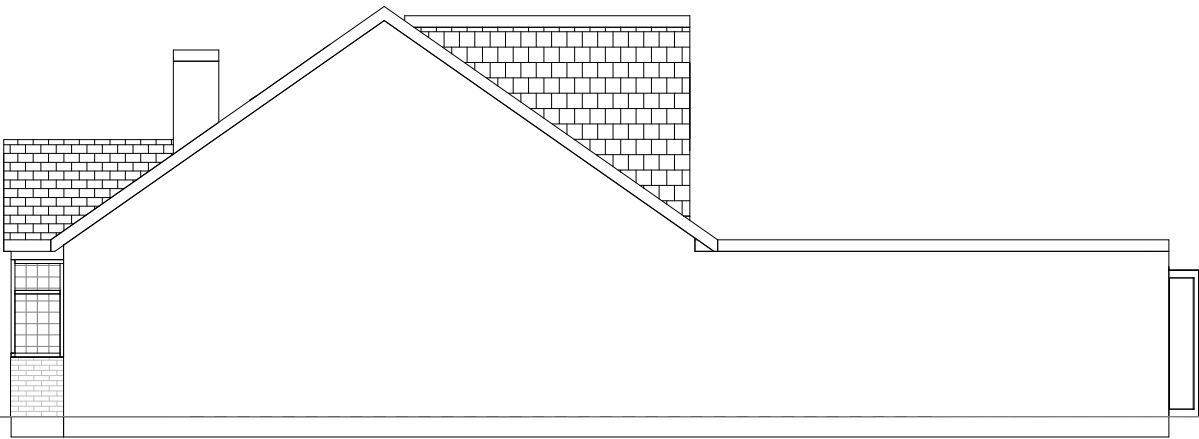


06/404 – PROPOSED RIGHT ELEVATION
1 : 100




VISUAL SCALE 1:100 @ A3


NOTE:
All measurements to be checked on site.
This drawing is prepared for planning purposes only.

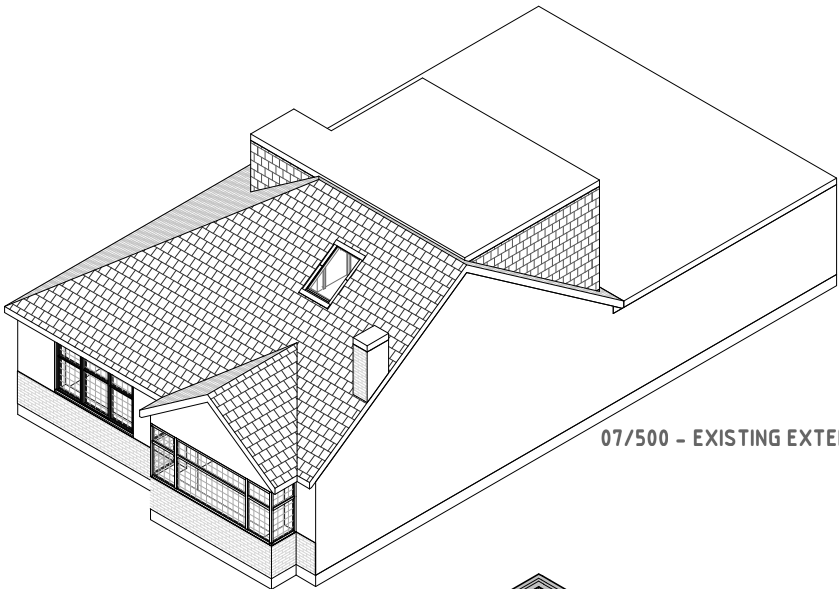

07/500 – EXISTING EXTERNAL

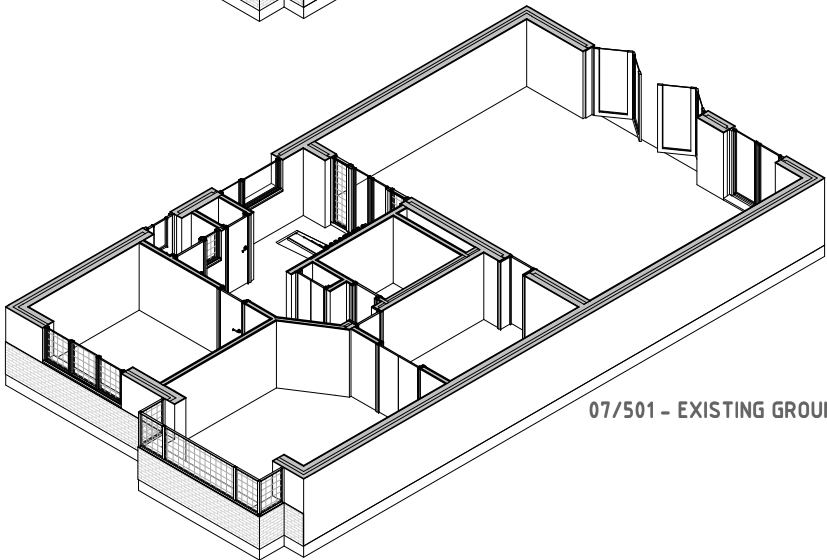


07/501 – EXISTING GROUND

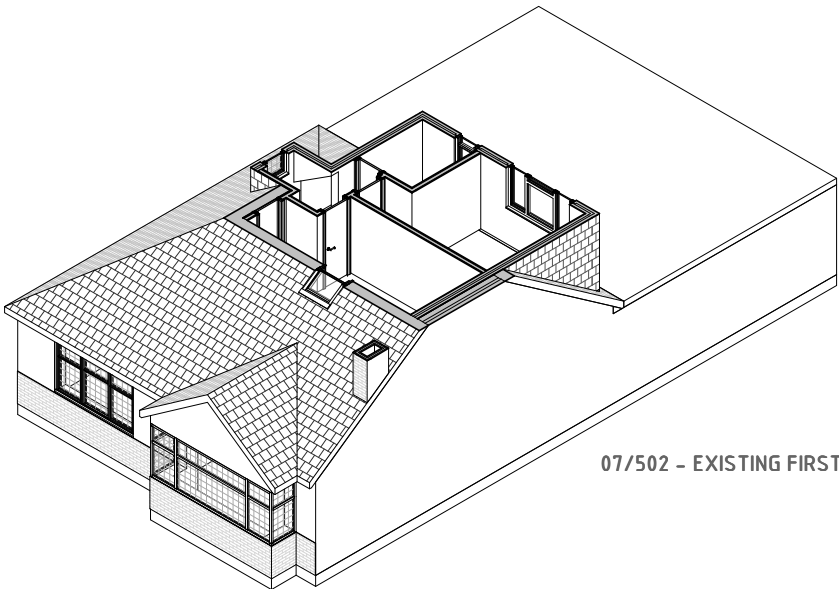

07/502 – EXISTING FIRST

www.theplanningman.co.uk
t: 01372 897891
e: enquiries@theplanningman.co.uk

THE
PLANNING
MAN.co.uk

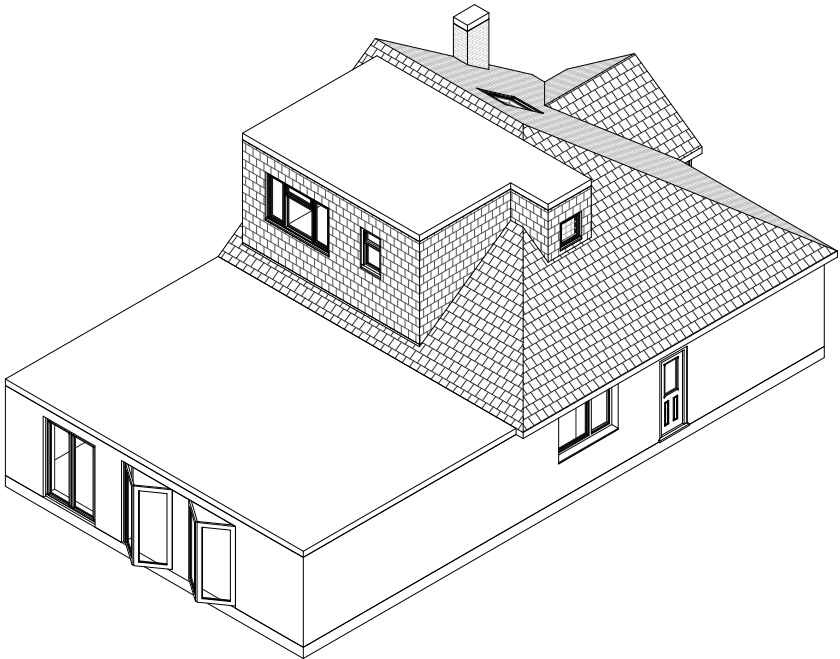

07/500 – EXISTING EXTERNAL VIEW 2

PROJECT NO.
555
PROJECT ADDRESS:
140 FAIRHOLME CRESCENT HAYES UB4 8QY
SHEET NO: 555/ 07
REV: A
SCALE:
@A3
DRAWING TITLE:
VISUALISATIONS
DATE:
MAR 2022