



NOTE:
EXISTING BT & TX TO BE RELOCATED TO NEW MK5 LAC.
EXISTING SINGLE PHASE 100A TO BE UPGRADED TO THREE
PHASE 100A SUPPLY WITHIN MK5 CABINET

Existing 3G Cabinet Retained - Loss Calculation			
Operator	Feeder length (m)	Feeder Size / Type	IL Results (dB)
EE U2100 to Wraparound	14.0m	RFS-LCF 12-50 :1/2"	-3.602
H3G U2100 to Wraparound	15.0m	RFS-LCF 12-50 :1/2"	-2.698

Antenna Aperture ID	Proposed 4G/5G Bearing	Operator: Shared/ EE/H3G
A1	20°	EE
A2	20°	H3G
A3	20°	EE/H3G
A4	20°	EE/H3G
B1	140°	EE
B2	140°	H3G
B3	140°	EE/H3G
B4	140°	EE/H3G
C1	260°	EE
C2	260°	H3G
C3	260°	EE/H3G
C4	260°	EE/H3G

NOTES:
1. ALL DIMENSIONS IN MM UNLESS OTHERWISE NOTED.

BATH ROAD

ELEVATION A

PROPOSED 20m HIGH STREETWORKS MONOPOLE,
TO BE INSTALLED APPROXIMATELY 12.8m FROM THE
EXISTING LOCATION AT NGR E: 507930 N: 176934

NEC NODE B CABINET ON CONCRETE
BASE TO BE RETAINED

POGONA CABINET ON ROOT
FOUNDATION TO BE REMOVED

LINK AC CABINET WITH TX EQUIPMENT
ON CONCRETE BASE TO BE RETAINED

SPECIAL METER CABINET ON
CONCRETE BASE TO BE REMOVED

12790

PROPOSED 1No. APM5930 CABINET TO BE
INSTALLED ON PROPOSED ROOT FOUNDATION

PROPOSED 2No. HUAWEI CABINETS TO BE
INSTALLED ON PROPOSED ROOT FOUNDATION

PROPOSED 1No. MK5 LINK AC CABINET TO BE
INSTALLED ON PROPOSED ROOT FOUNDATION

PROPOSED 1No. HUAWEI CABINET TO BE
INSTALLED ON PROPOSED ROOT FOUNDATION

PROPOSED 1No. WILTSHIRE CABINET TO BE
INSTALLED ON PROPOSED ROOT FOUNDATION

PROPOSED DIPLEXER CABINET TO BE INSTALLED ON
PROPOSED ROOT FOUNDATION


PROPOSED 12No. ANTENNA APERTURES TO BE INSTALLED
ON PROPOSED STREETWORKS MONOPOLE

RBS LEGACY 2G CABINET ON
CONCRETE BASE TO BE REMOVED

SBS HUAWEI 3900A CABINET ON
CONCRETE BASE TO BE REMOVED

14.7m HIGH SPECIAL PHASE 4 SW TOWER
WITH TYPE 1 WRAPAROUND DIPLEXOR
TO BE REMOVED

PROPOSED MAX CONFIGURATION SITE PLAN

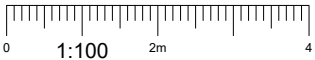

SITE CAPACITY & LEAD OPERATOR			
A	B	C	LEAD
HS2	HS2	HS2	EE



Hutchison 3G UK Limited
Star House, 20 Grenfell Road
Maidenhead, SL6 1EH
Tel: 01628 765 500
Fax: 01628 765 501

H3G Base Station Information line:
0845 6043000
Available 8am-8pm Monday to Friday



Hatfield Business Park
Hatfield
Hertfordshire
AL10 9BW

Tel: 01707 315000
Fax: 01707 319001



Mobile Broadband Network Limited
Sixth Floor, Thames Tower, Station Road, Reading, RG1 1LX



UNIT E3 PITTS CLEAVE INDUSTRIAL ESTATE, TAVISTOCK, DEVON, PL19 0PW
sales@beaconcomms.co.uk
Tel: +44 (0)1822 610610

Site Name:
DNS OPP RENAISSANCE HOTEL

Site ID:
905090

Address:
DNS OPP RENAISSANCE HOTEL
BATH ROAD HEATHROW
HOUNSLOW
LONDON: HILLINGDON
TW6 2AQ

Title:
215 MAX CONFIGURATION SITE PLAN

Project:
T & A

Purpose of Issue:
GENERAL ARRANGEMENT

EE Cell ID: 70573	MBNL Cell ID: HGN042	3UK Cell ID: UB0112
----------------------	-------------------------	------------------------

Master Drawing No: 905090_HGN042_70573_UB0112_M001	Issue: A
---	-------------