


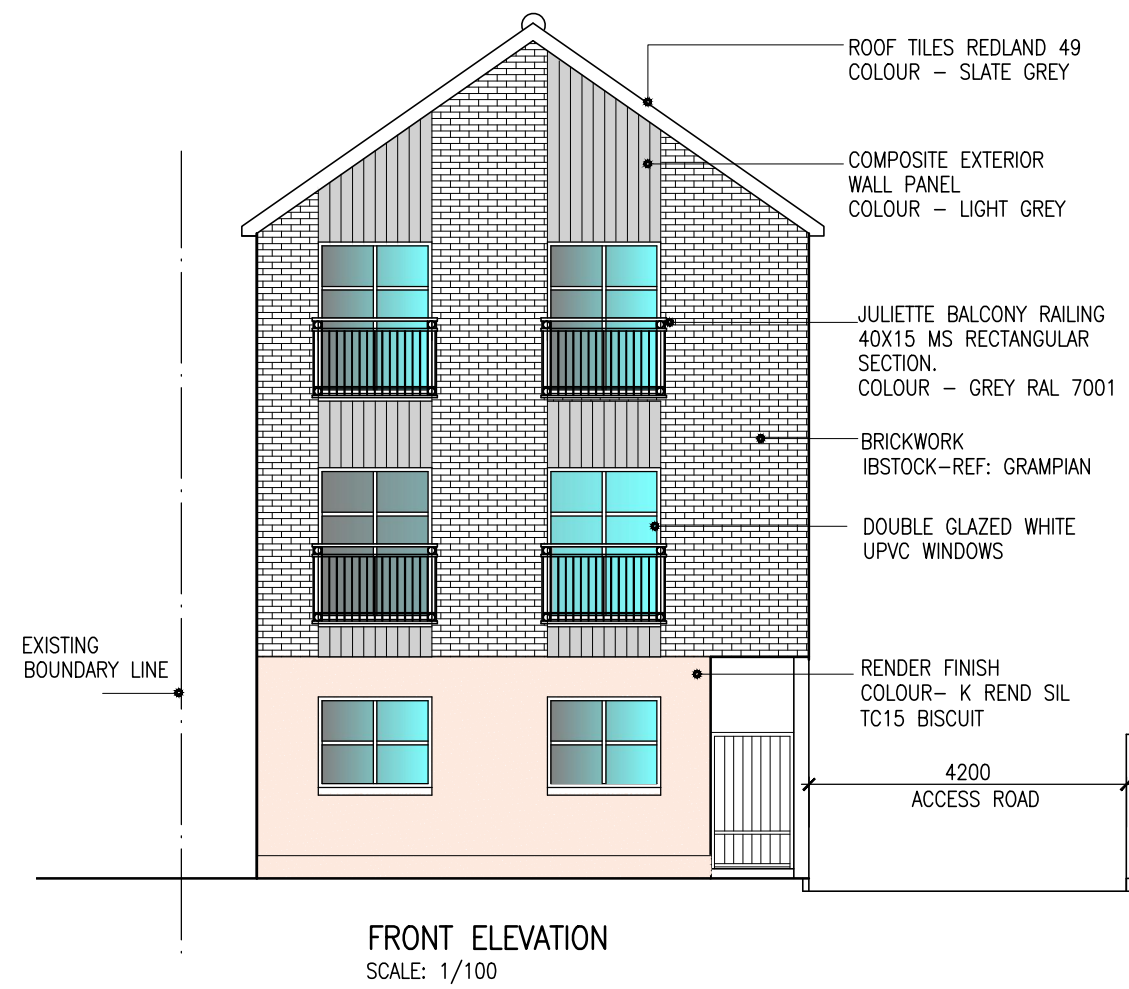


LOFT FLOOR

SECOND FLOOR

FIRST FLOOR

GROUND FLOOR

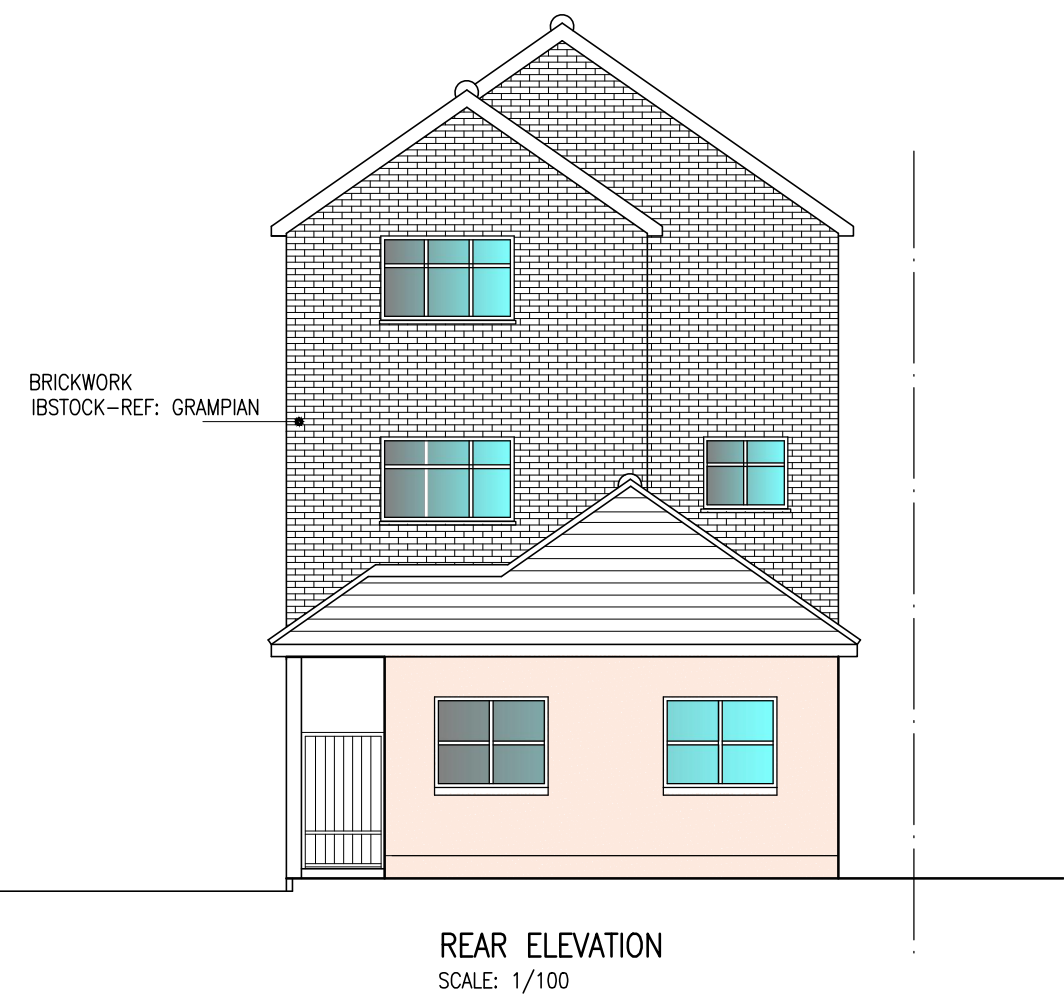

Project PROPOSED EXISTING HOUSE TO BE REPLACE WITH 2 NOS.1-BEDROOM & 3 NOS.2-BEDROOM FLATS AT 549 UXBRIDGE ROAD HAYES UB4 8HP		Drawing ELEVATIONS		
Scale 1/100,200@A3	Date JAN. 2020	Drawn	Drawing No. P/599/03	A