


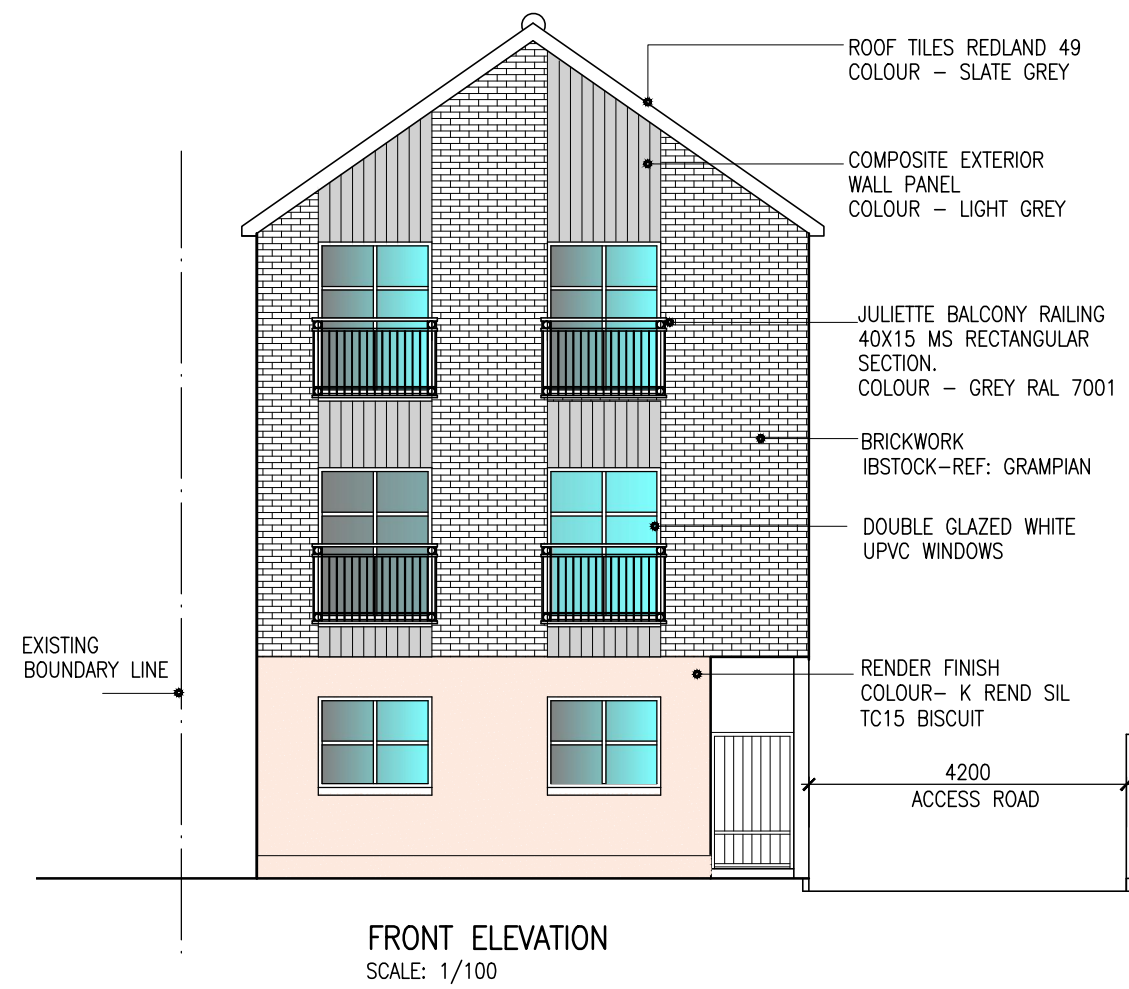


LOFT FLOOR

SECOND FLOOR

FIRST FLOOR

GROUND FLOOR

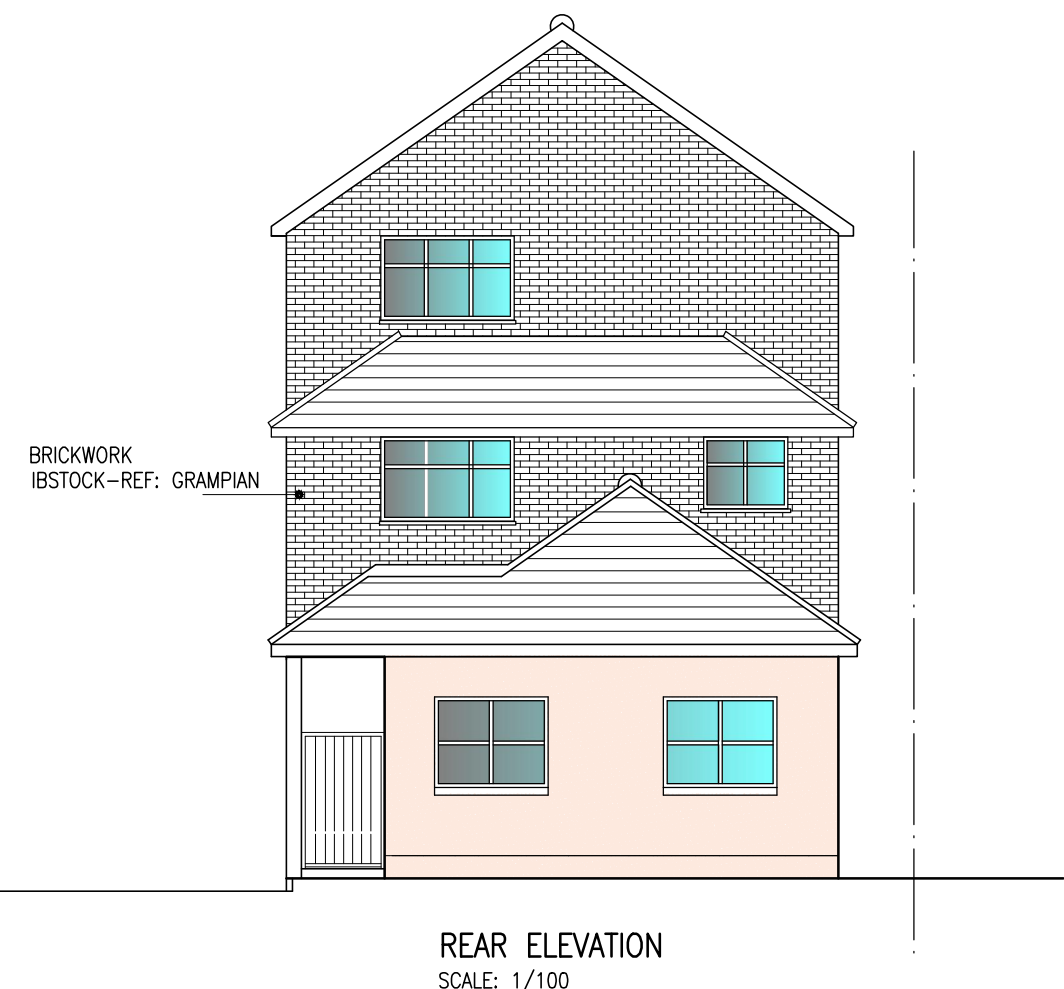

Project		Drawing		
PROPOSED EXISTING HOUSE TO BE REPLACE WITH 2 NOS.1-BEDROOM & 3 NOS.2-BEDROOM FLATS AT 549 UXBRIDGE ROAD HAYES UB4 8HP		ELEVATIONS		
Scale	Date	Drawing No.		
1/100,200@A3	JAN. 2020	P/599/03		B
	Drawn			