




PLAN OF BIN STORE
SCALE: 1/50

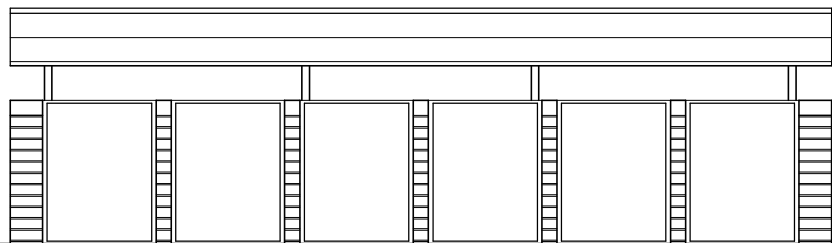


FRONT ELEVATION
SCALE: 1/50

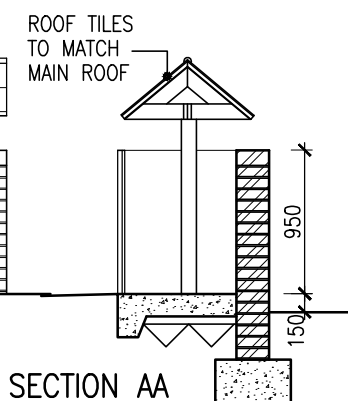

SECTION AA

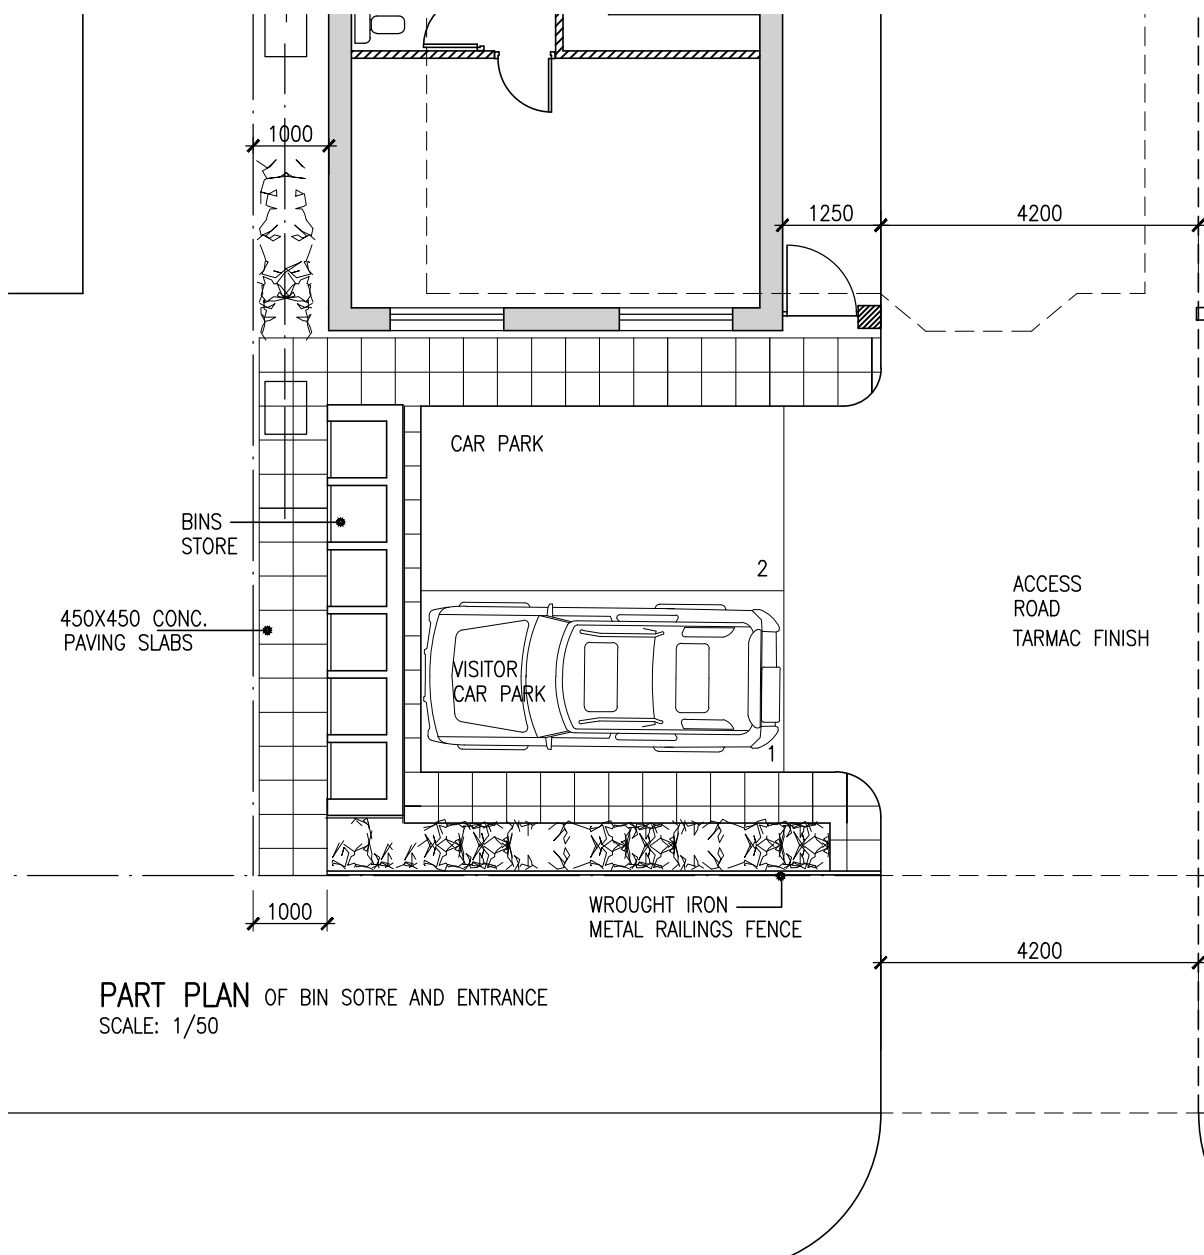


PART PLAN OF BIN SOTRE AND ENTRANCE
SCALE: 1/50

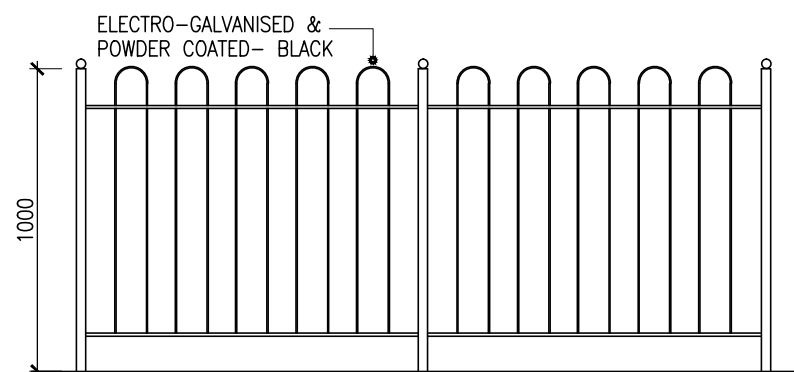

METAL RAILINGS FENCE DETAIL

SCALE BAR

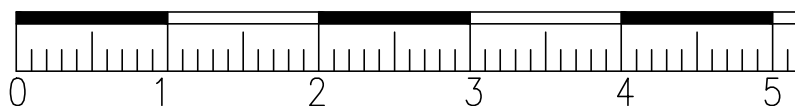

Project
PROPOSED EXISTING HOUSE TO BE REPLACE WITH
2 NOS.1-BEDROOM & 3 NOS.2-BEDROOM FLATS
AT 549 UXBRIDGE ROAD HAYES UB4 8HP

Drawing
PLANS

Scale
1/100,50@A3

Date JAN. 2020
Drawn

Drawing No.
P/599/05