



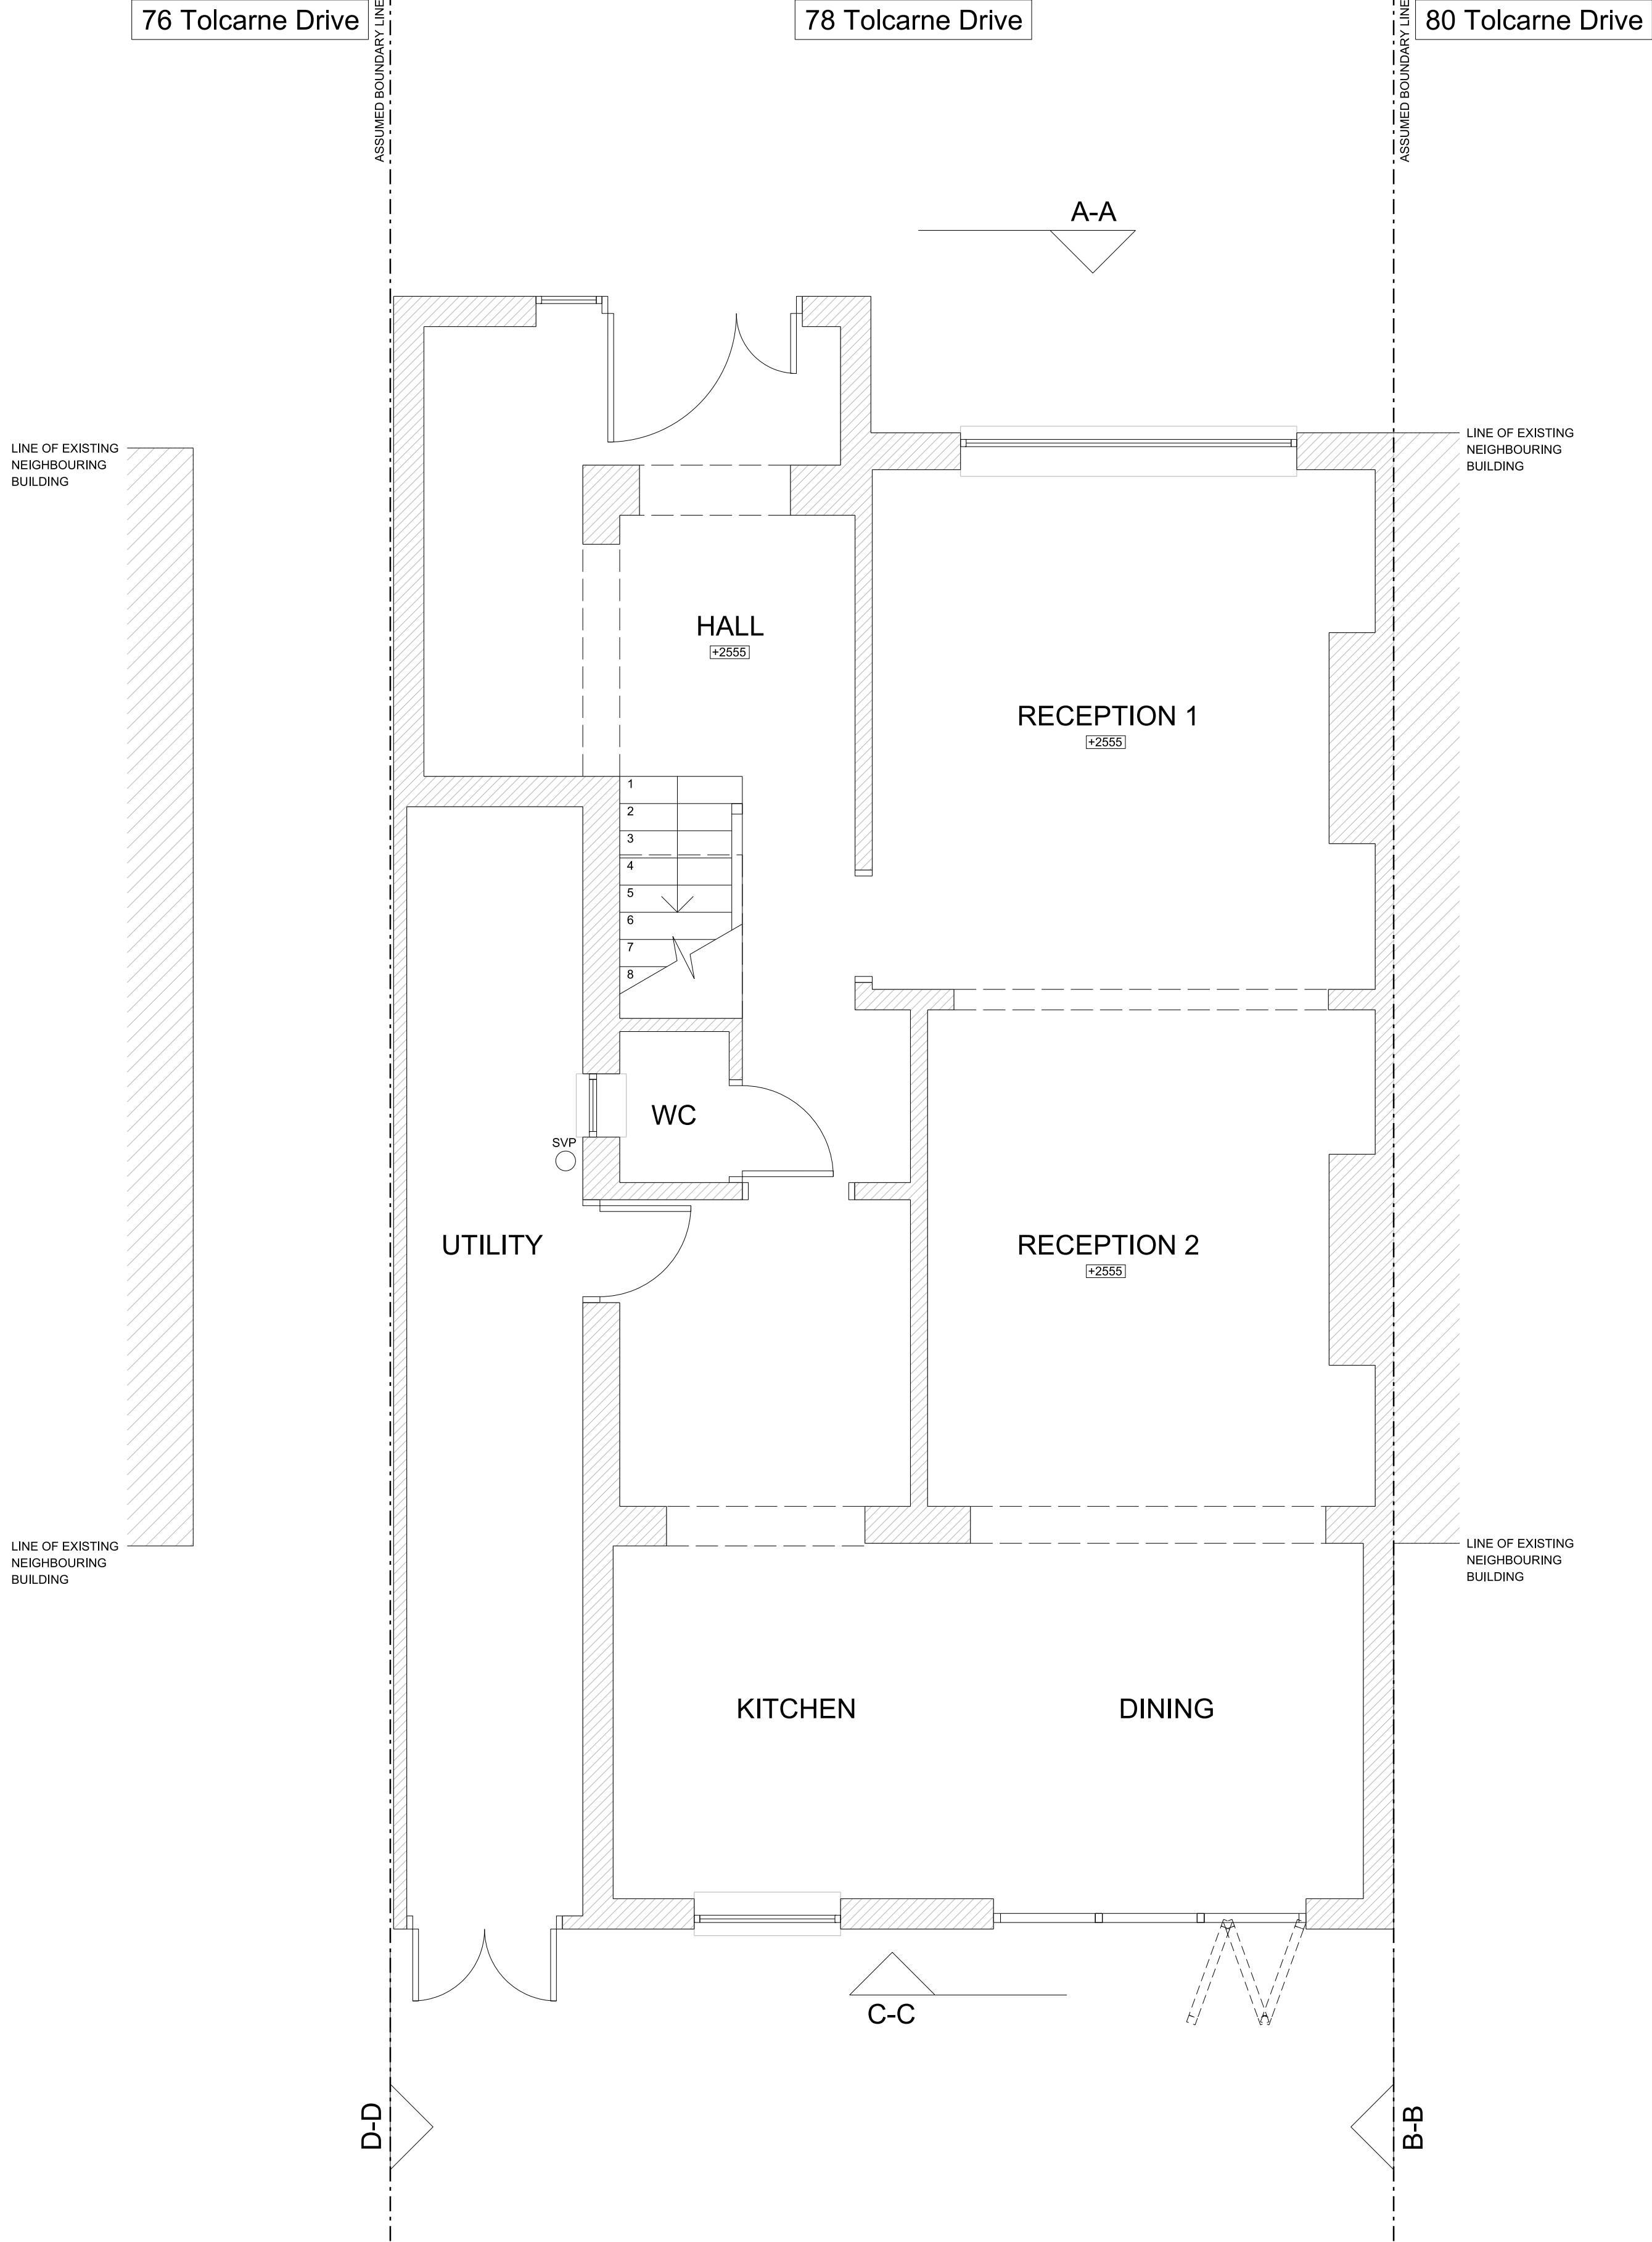

1. EXISTING GROUND FLOOR PLAN

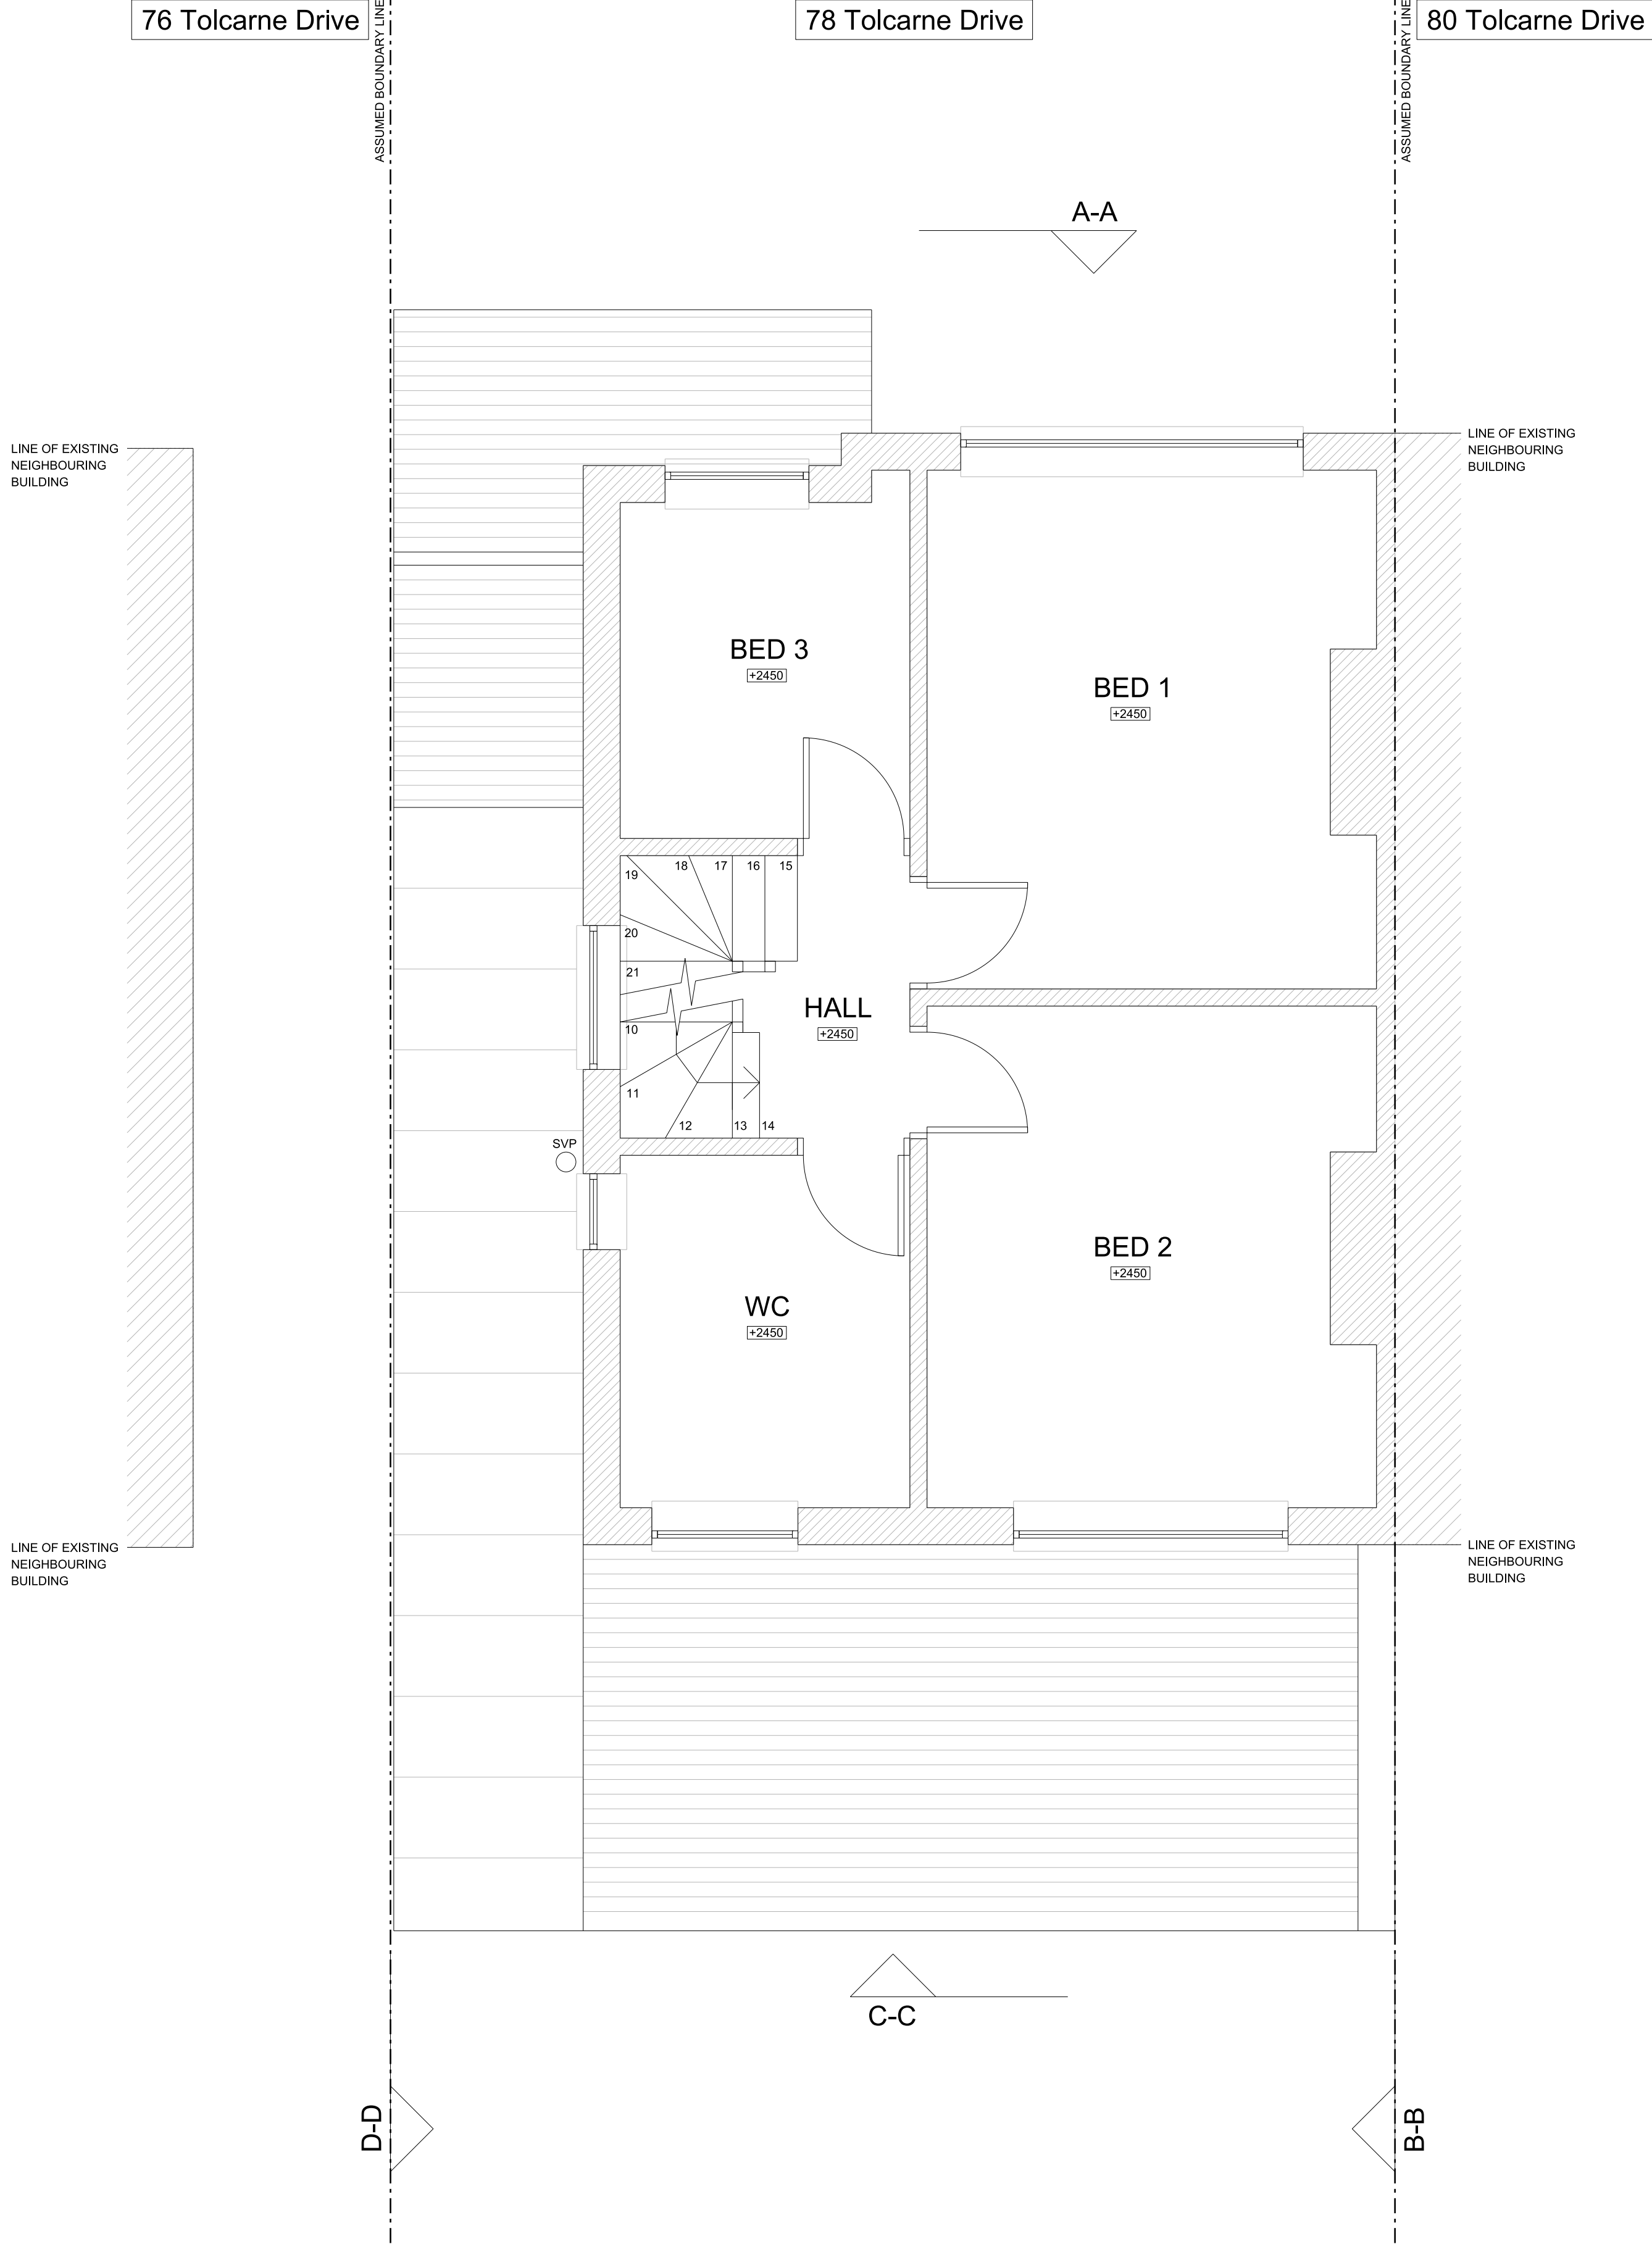

2. EXISTING FIRST FLOOR PLAN