



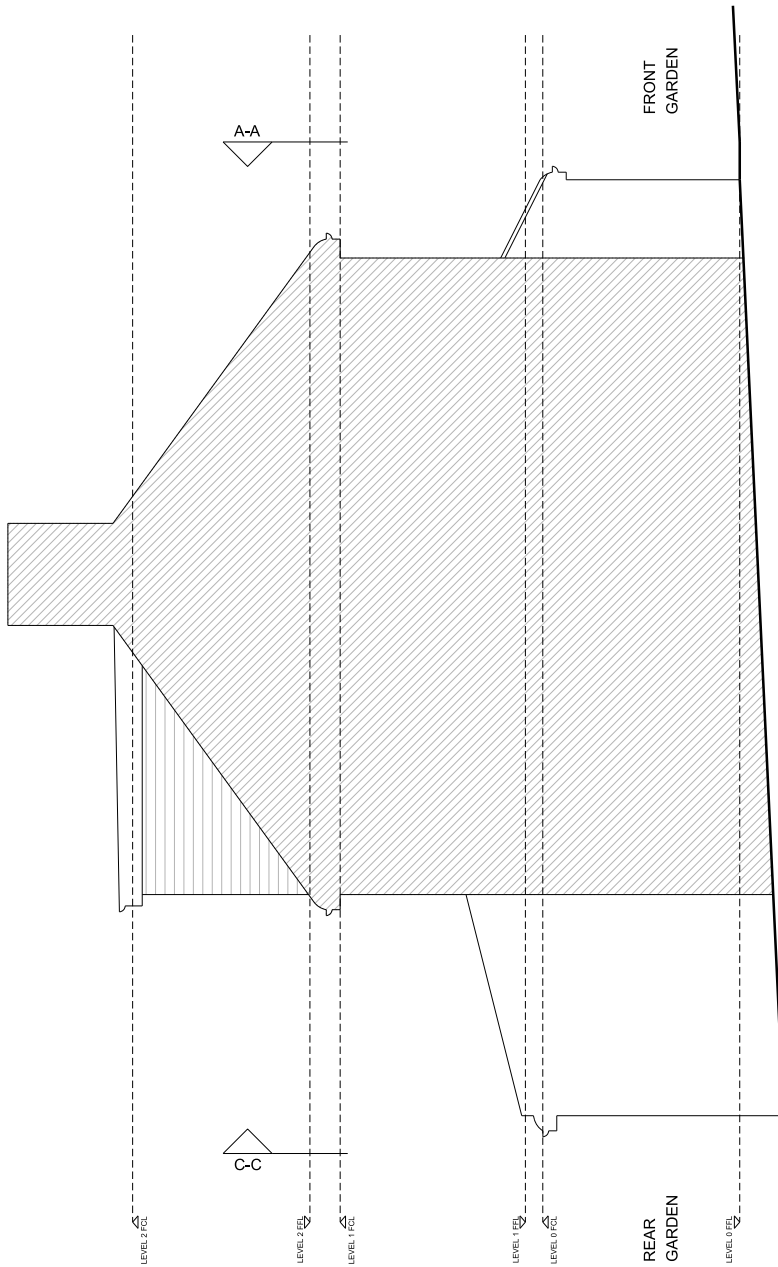

1. EXISTING SIDE ELEVATION (B-B)

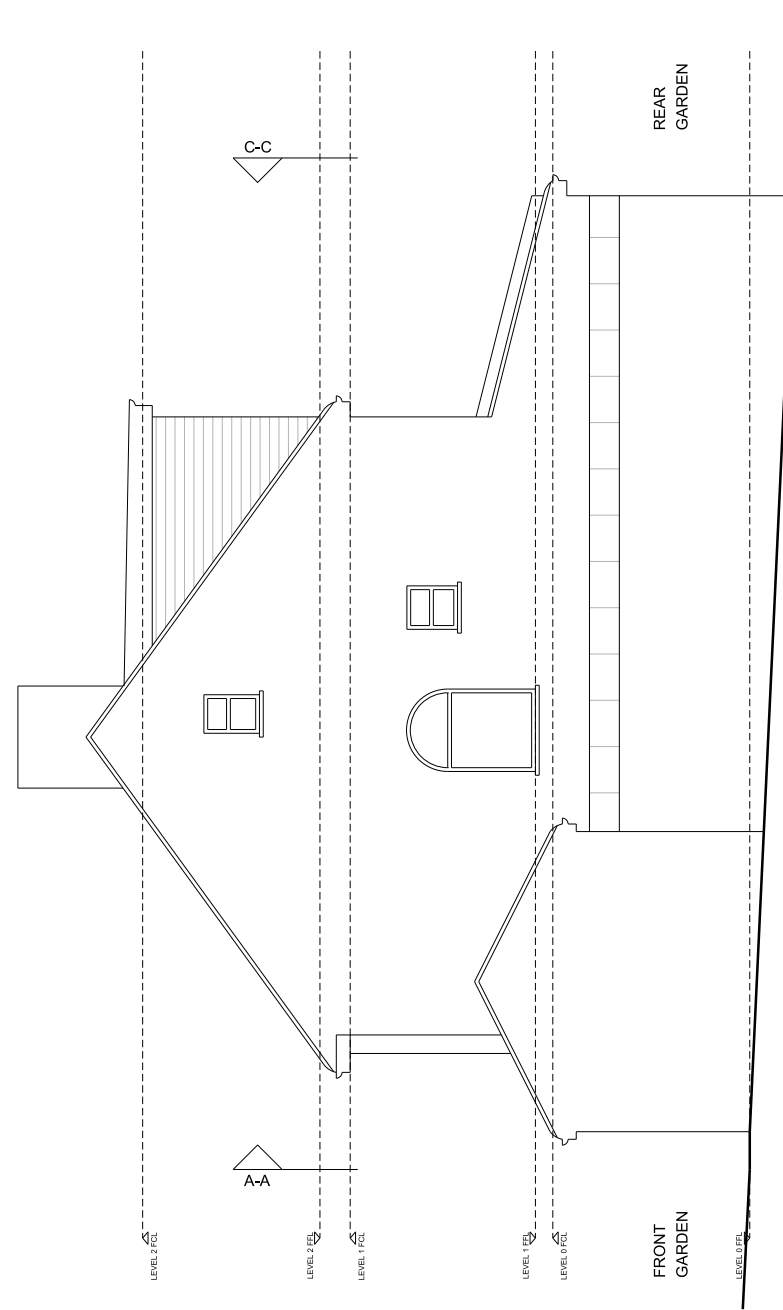

2. EXISTING SIDE ELEVATION (D-D)



Revision	Date	Notes	Client			
		THESE DRAWINGS AND THE INFORMATION CONTAINED THEREIN ARE THE PROPERTY OF SH2 CONSULTING LTD AND MAY NOT BE REPRODUCED WITHOUT PERMISSION.	MR & MRS BHAGAT			
		ALL DIMENSIONS, LEVELS, SLOPES, POSITIONS AND LOCATIONS OF PARTICULARS ARE INDICATED ON DRAWINGS ARE TO BE VERIFIED ON SITE PRIOR TO ENGAGING WORK. ANY DISCREPANCIES MUST BE REPORTED TO THE DESIGNER SURVIVOR ENGINEER OR RESPONSIBLE PERSONS IMMEDIATELY.	78 TOLCARNE DRIVE, PINNER, HA5 2DG			
			EXISTING ELEVATIONS (B-B / D-D)			
			Drawing No.	Scale	Revision	Date
			78TD-004	1:50@A2 / 1:100@A4	-	02.20