

SCALE



Revision

Date

Notes:

- /// DENOTES NEIGHBOURING PROPERTY
- DENOTES EXISTING WALLS
- - - DENOTES PROPOSED DEMOLITIONS
- xxx DENOTES NEW WALLS

THIS DRAWING AND THE INFORMATION CONTAINED THEREIN IS THE PROPERTY OF SH2 CONSULTING LTD AND MAY NOT BE REPRODUCED WITHOUT PERMISSION.

ALL DIMENSIONS, LEVELS, SLOPES, POSITIONS AND LOCATIONS OF PARTICULARS AS INDICATED ON DRAWINGS ARE TO BE VERIFIED ONSITE PRIOR TO ENGAGING WORKS. ANY DISCREPANCIES MUST BE REPORTED TO THE DESIGNER/ SURVEYOR/ ENGINEER OR RESPONSIBLE PERSONS IMMEDIATELY.

Client
MR & MRS BHAGAT

Project
78 TOLCARNE DRIVE, PINNER, HA5 2DG


Drawing title
PROPOSED ELEVATIONS (F-F / H-H)

Drawing no.
78TD-104


Scale
1:50@A2 / 1:100@A4

Revision
-

Date
02.20

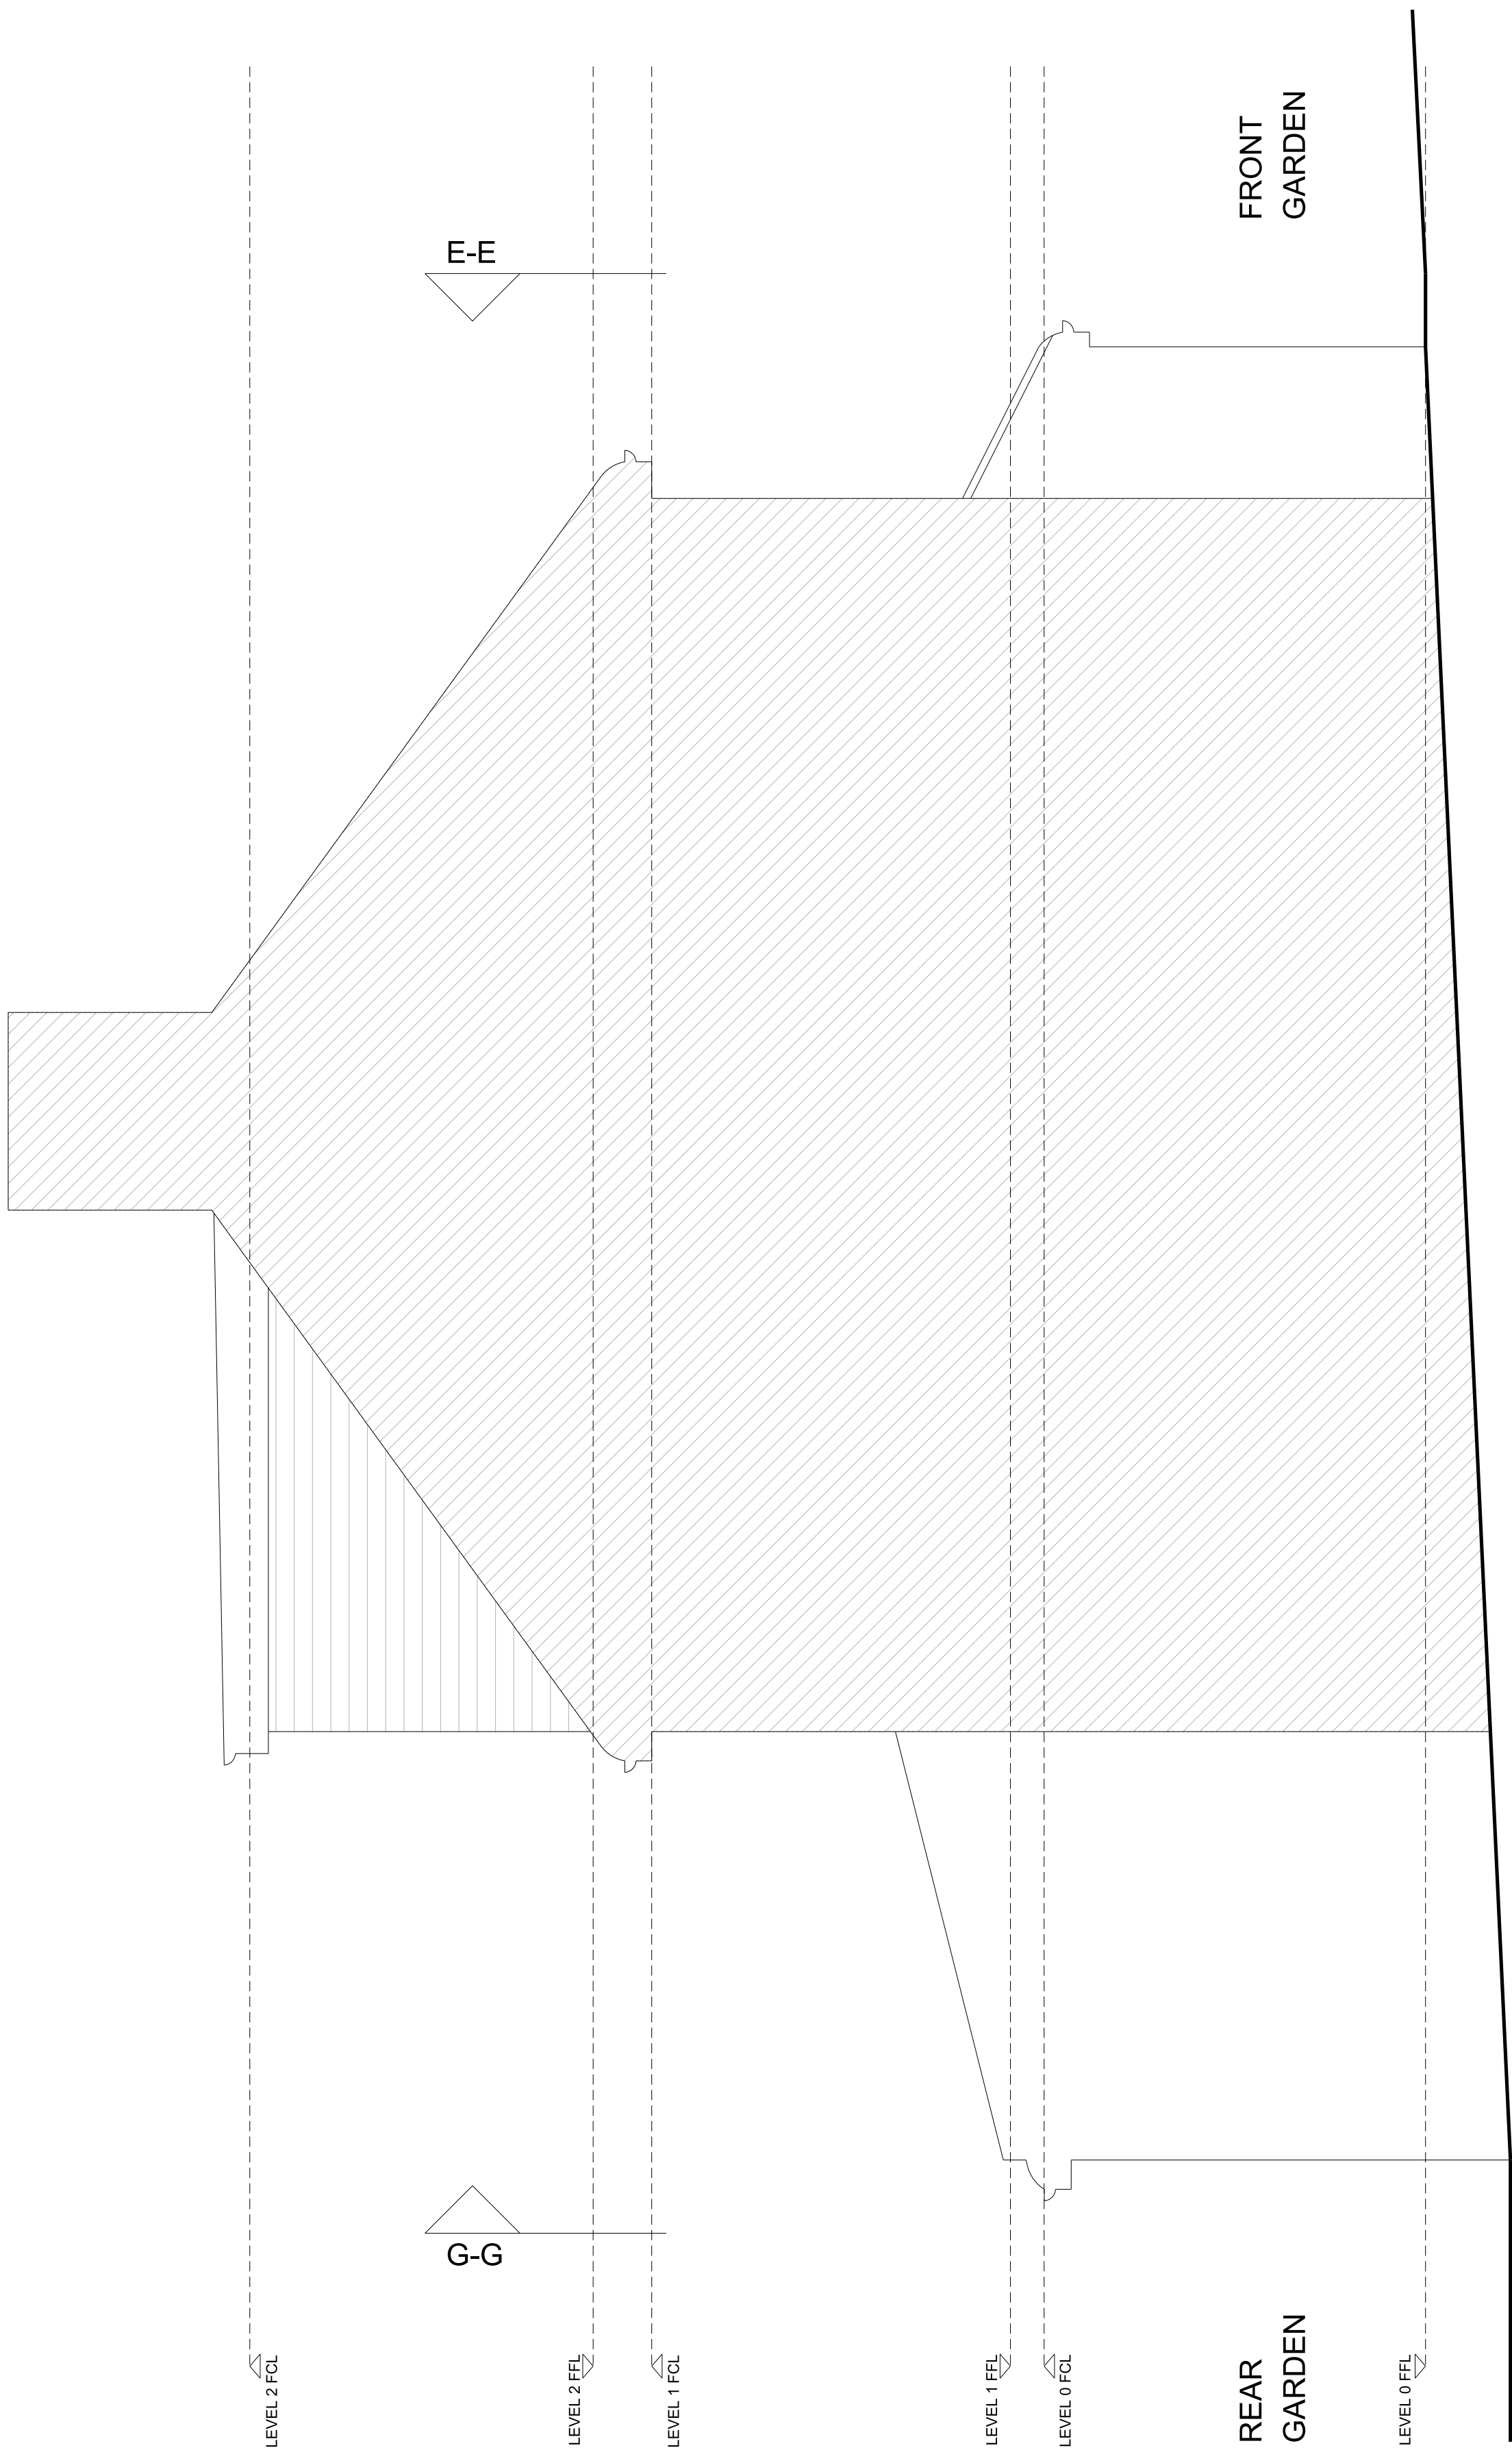

1. PROPOSED SIDE ELEVATION (F-F)

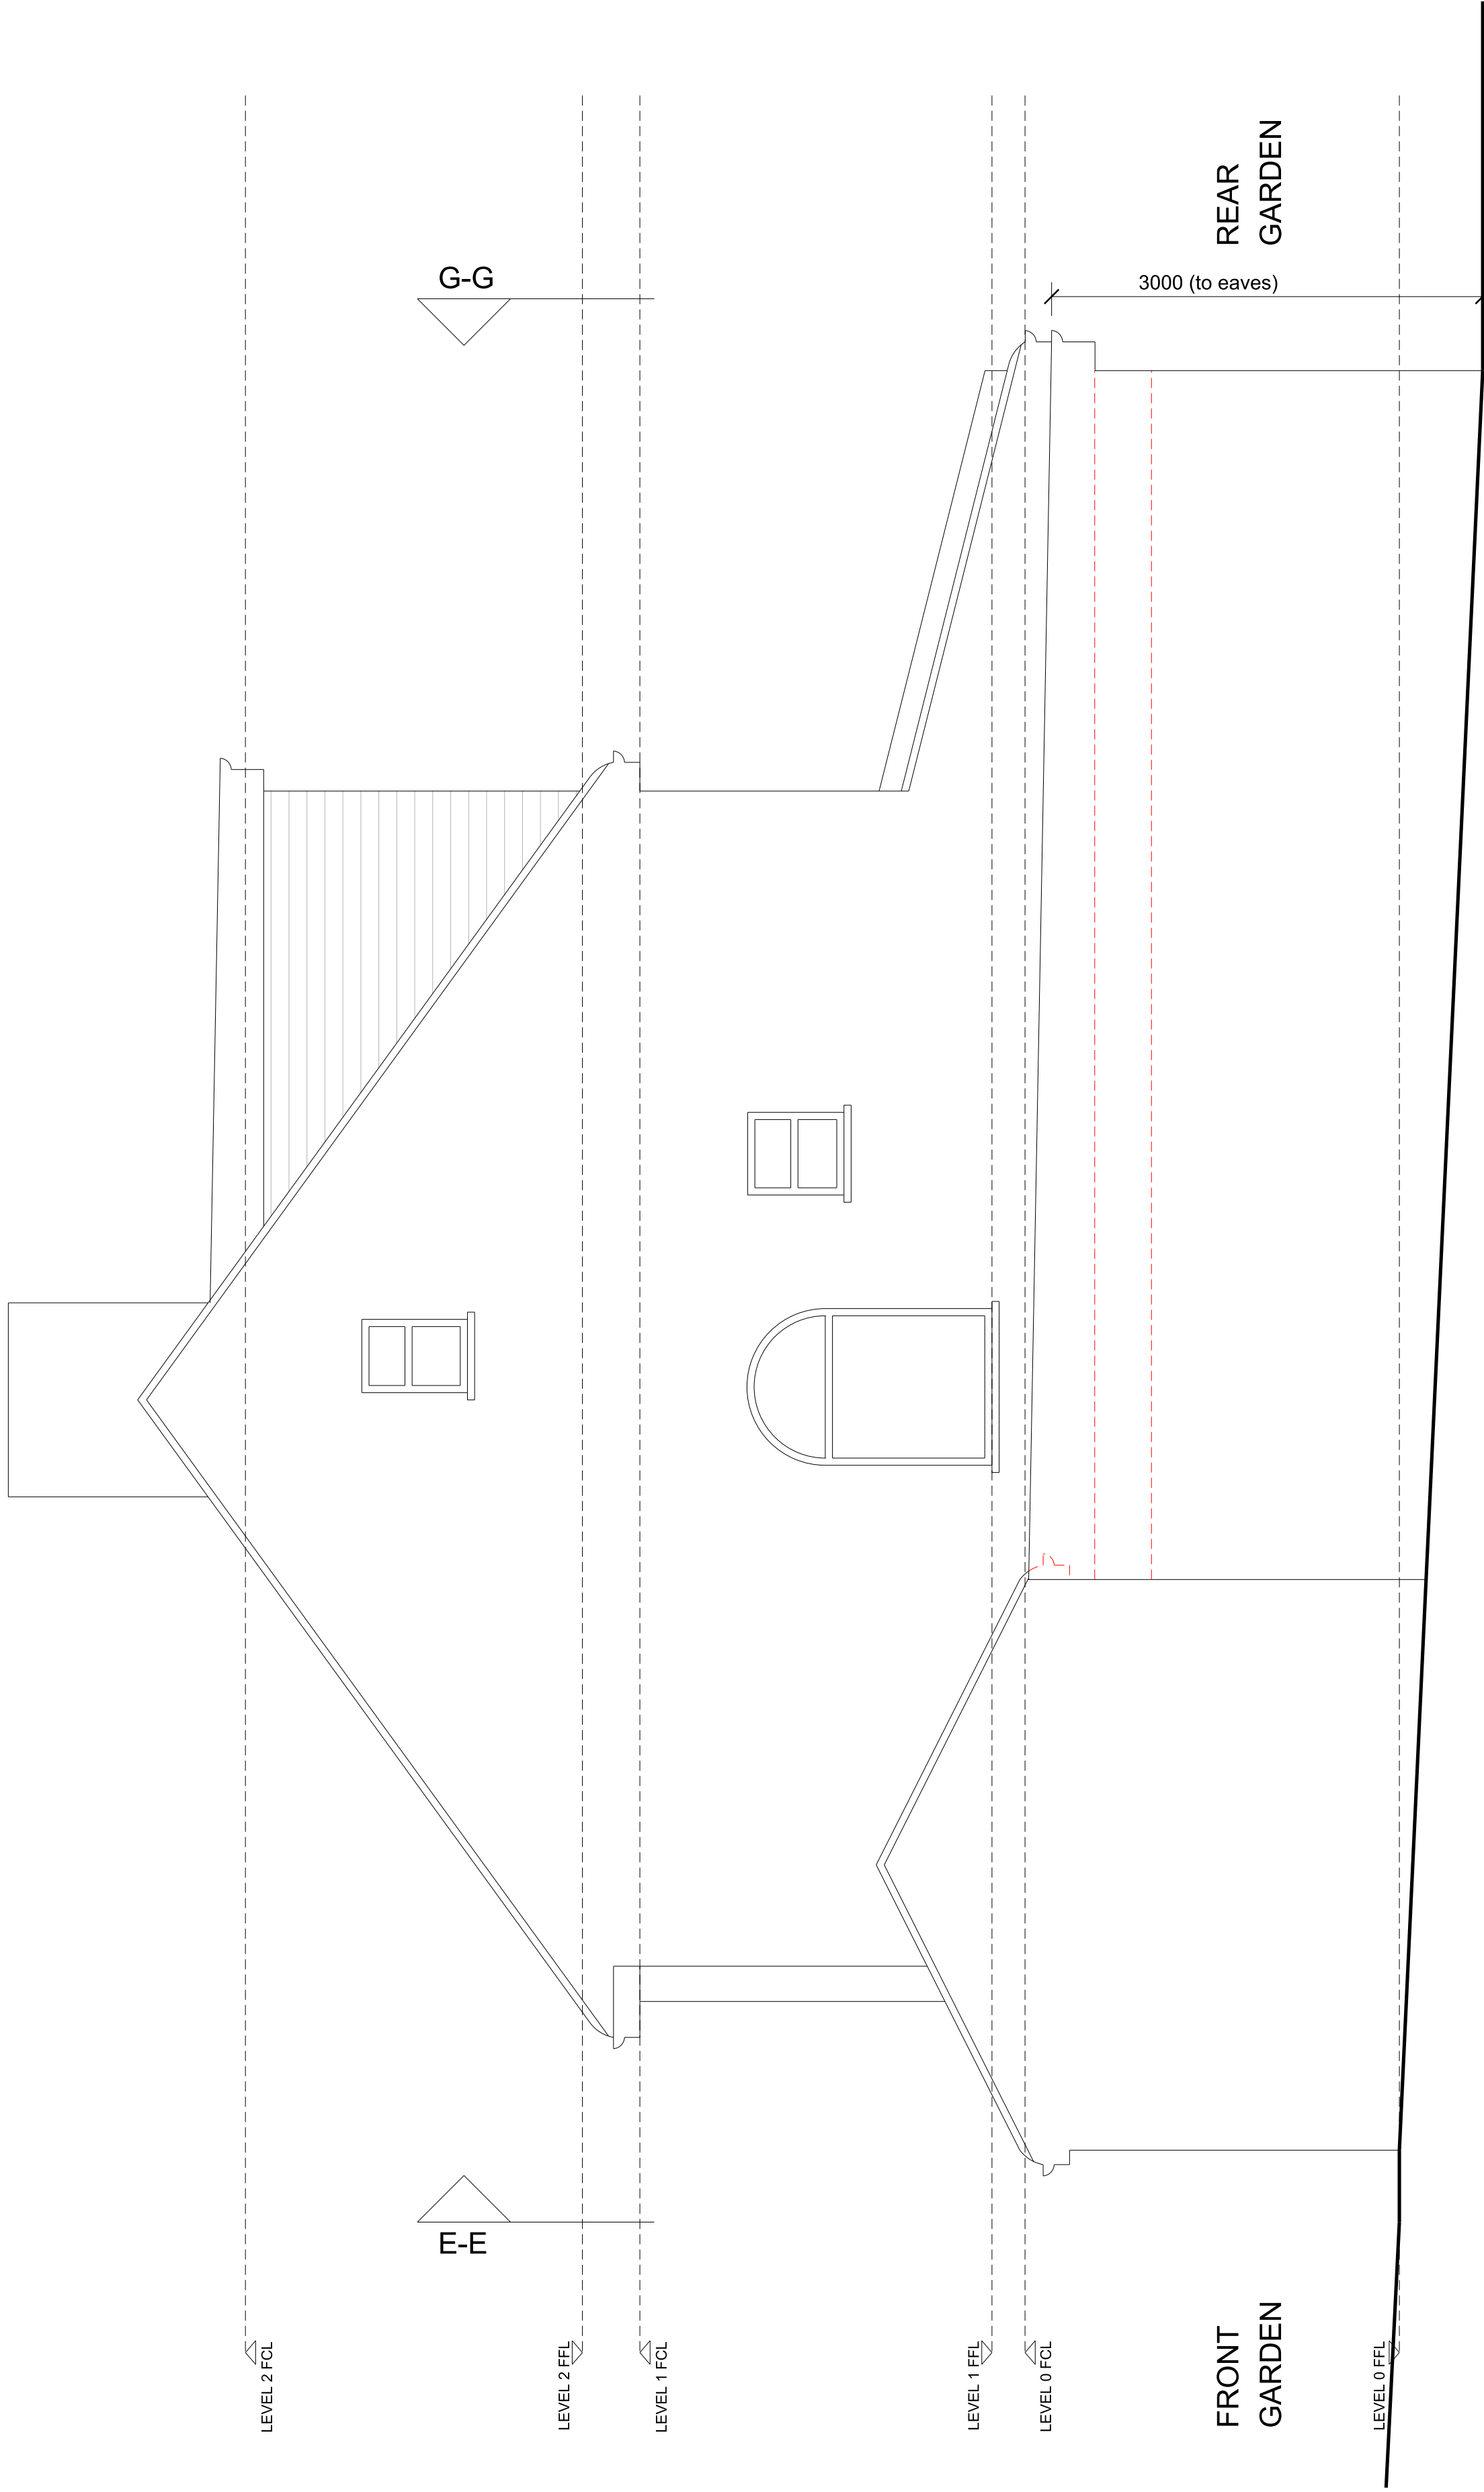

1. PROPOSED SIDE ELEVATION (H-H)