




ALL MATERIALS AND FINISHES
TO MATCH EXISTING.

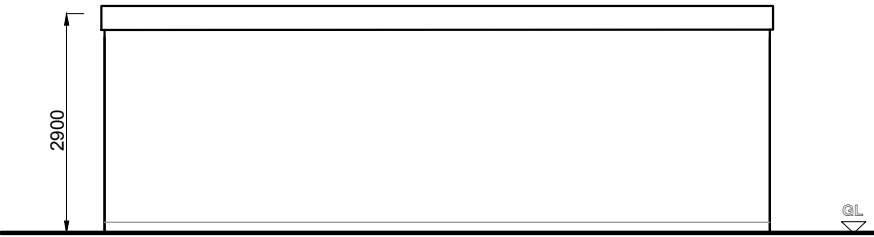


PROPOSED REAR ELEVATION
SCALE 1:100

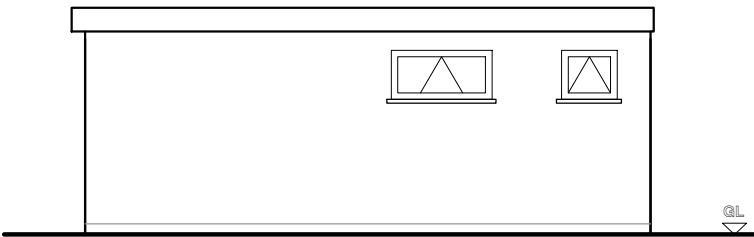


PROPOSED SIDE ELEVATION
SCALE 1:100

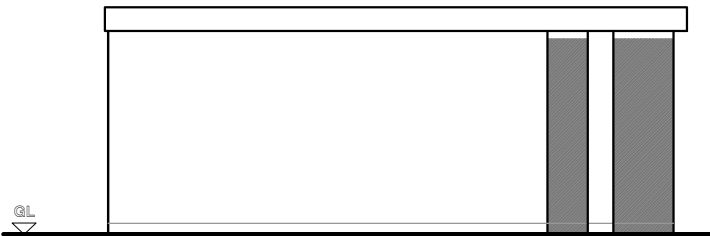

PROPOSED SIDE ELEVATION
SCALE 1:100

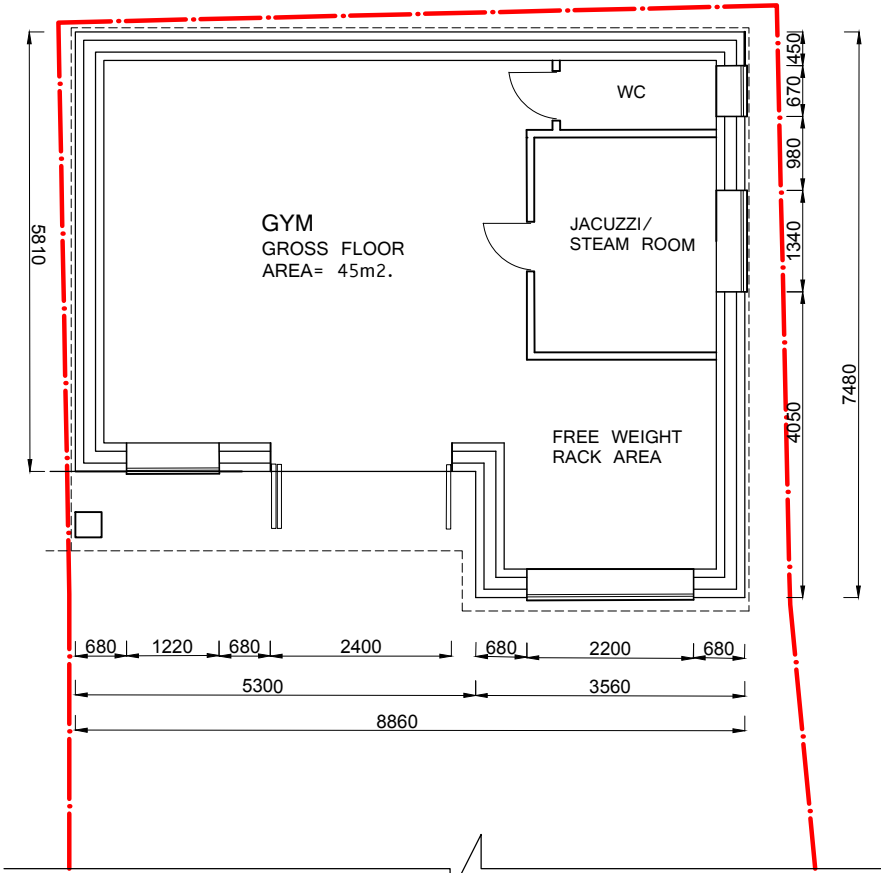

PROPOSED FLOOR PLAN
SCALE 1:100

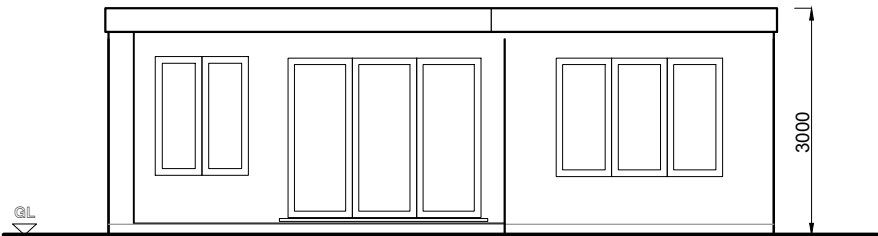

PROPOSED FRONT ELEVATION
SCALE 1:100

Rev.No	DATE	REV. NOTE
CAD REF		

