



FOR CONSTRUCTION PURPOSES DO NOT SCALE FROM THIS DRAWING.
ALL DIMENSIONS TO BE CHECKED ON SITE. ANY DISCREPANCIES MUST BE
REPORTED TO THE ARCHITECT FOR VERIFICATION PRIOR TO
COMMENCEMENT OF THE EFFECTED WORKS. IF IN DOUBT ASK. THIS
DRAWING IS COPYRIGHT.


Rev No	Date	Revision note
P1	26th Apr '22	Preliminary issue.

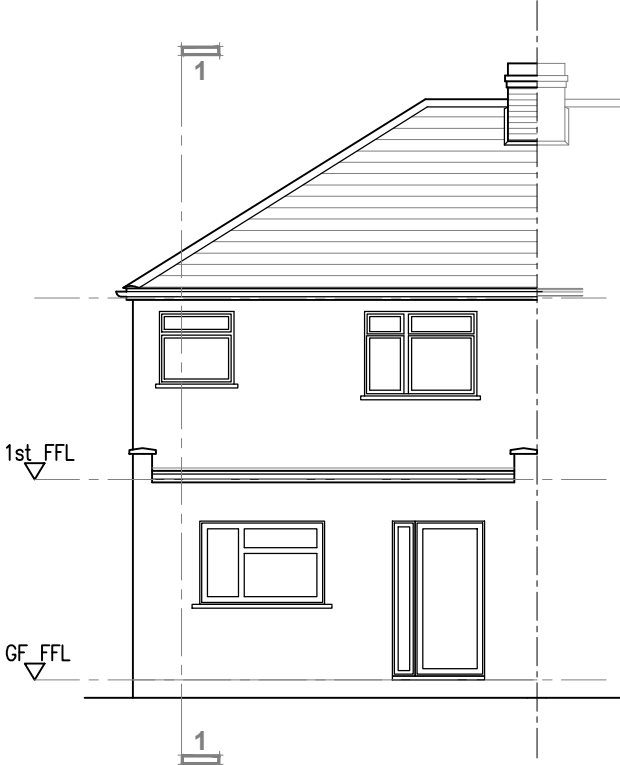


Rear Elevation

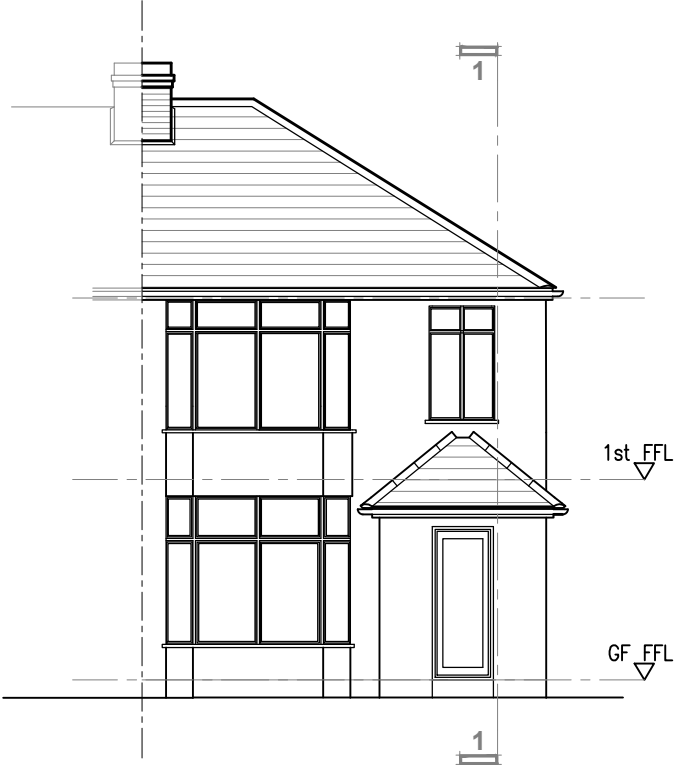


Front Elevation

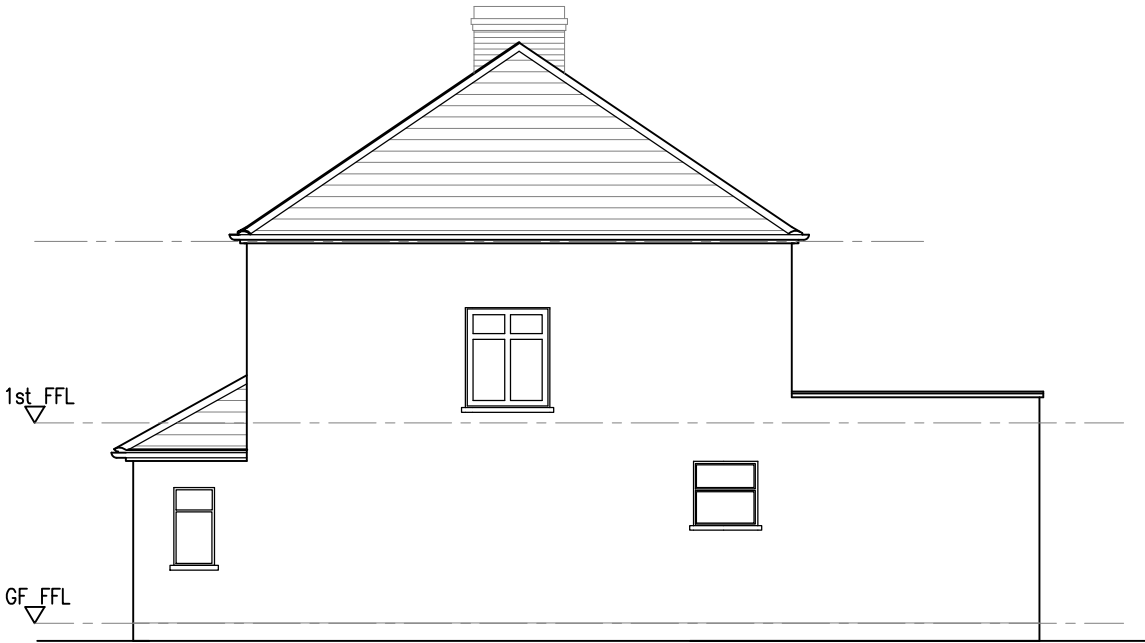

Side Elevation
(facing no. 90)

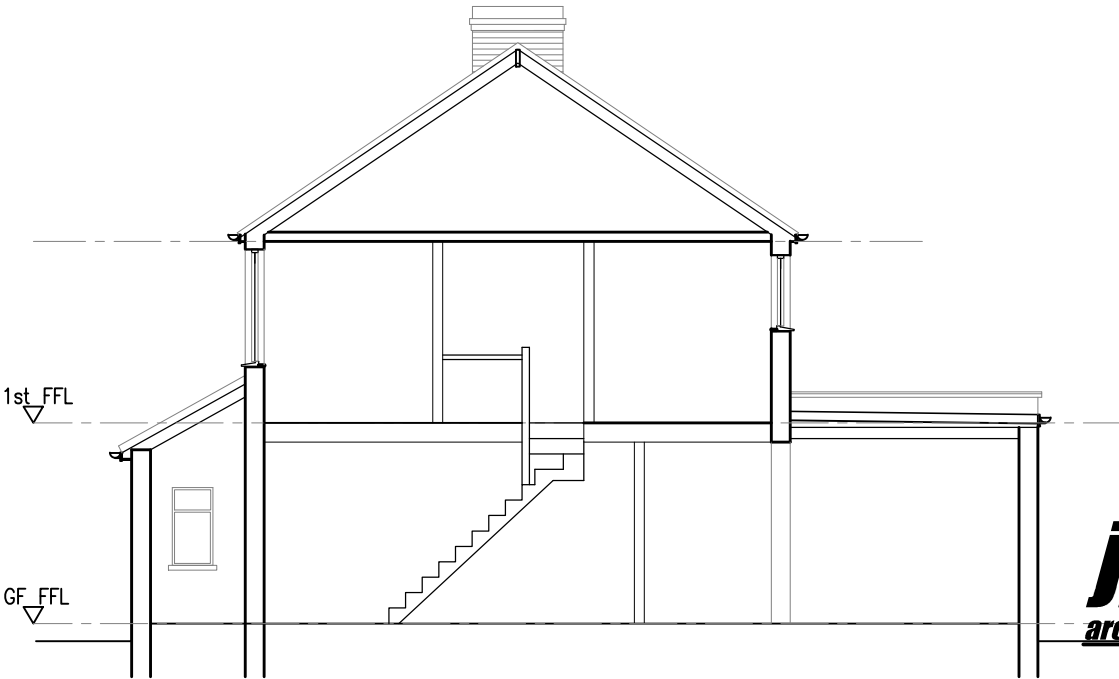

Section 1-1

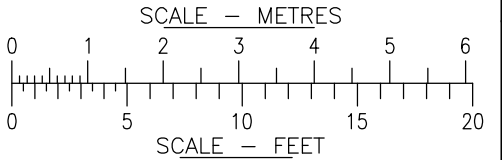

jpb
architects

BROOK HOUSE
54A COWLEY MILL ROAD
UXBRIDGE UB8 2FX
TEL: (01895) 272 446
FAX: (01895) 272 483
EMAIL: admin@jpbarchitects.co.uk

JOB TITLE
92 SUTTON COURT ROAD,
UXBRIDGE
UB10 9HS

DRG TITLE
EXISTING ELEVATIONS

SCALE		DATE
1:100 @ A3		Apr '22
JOB NO.	DRG NO.	REV
11207	115	P1