


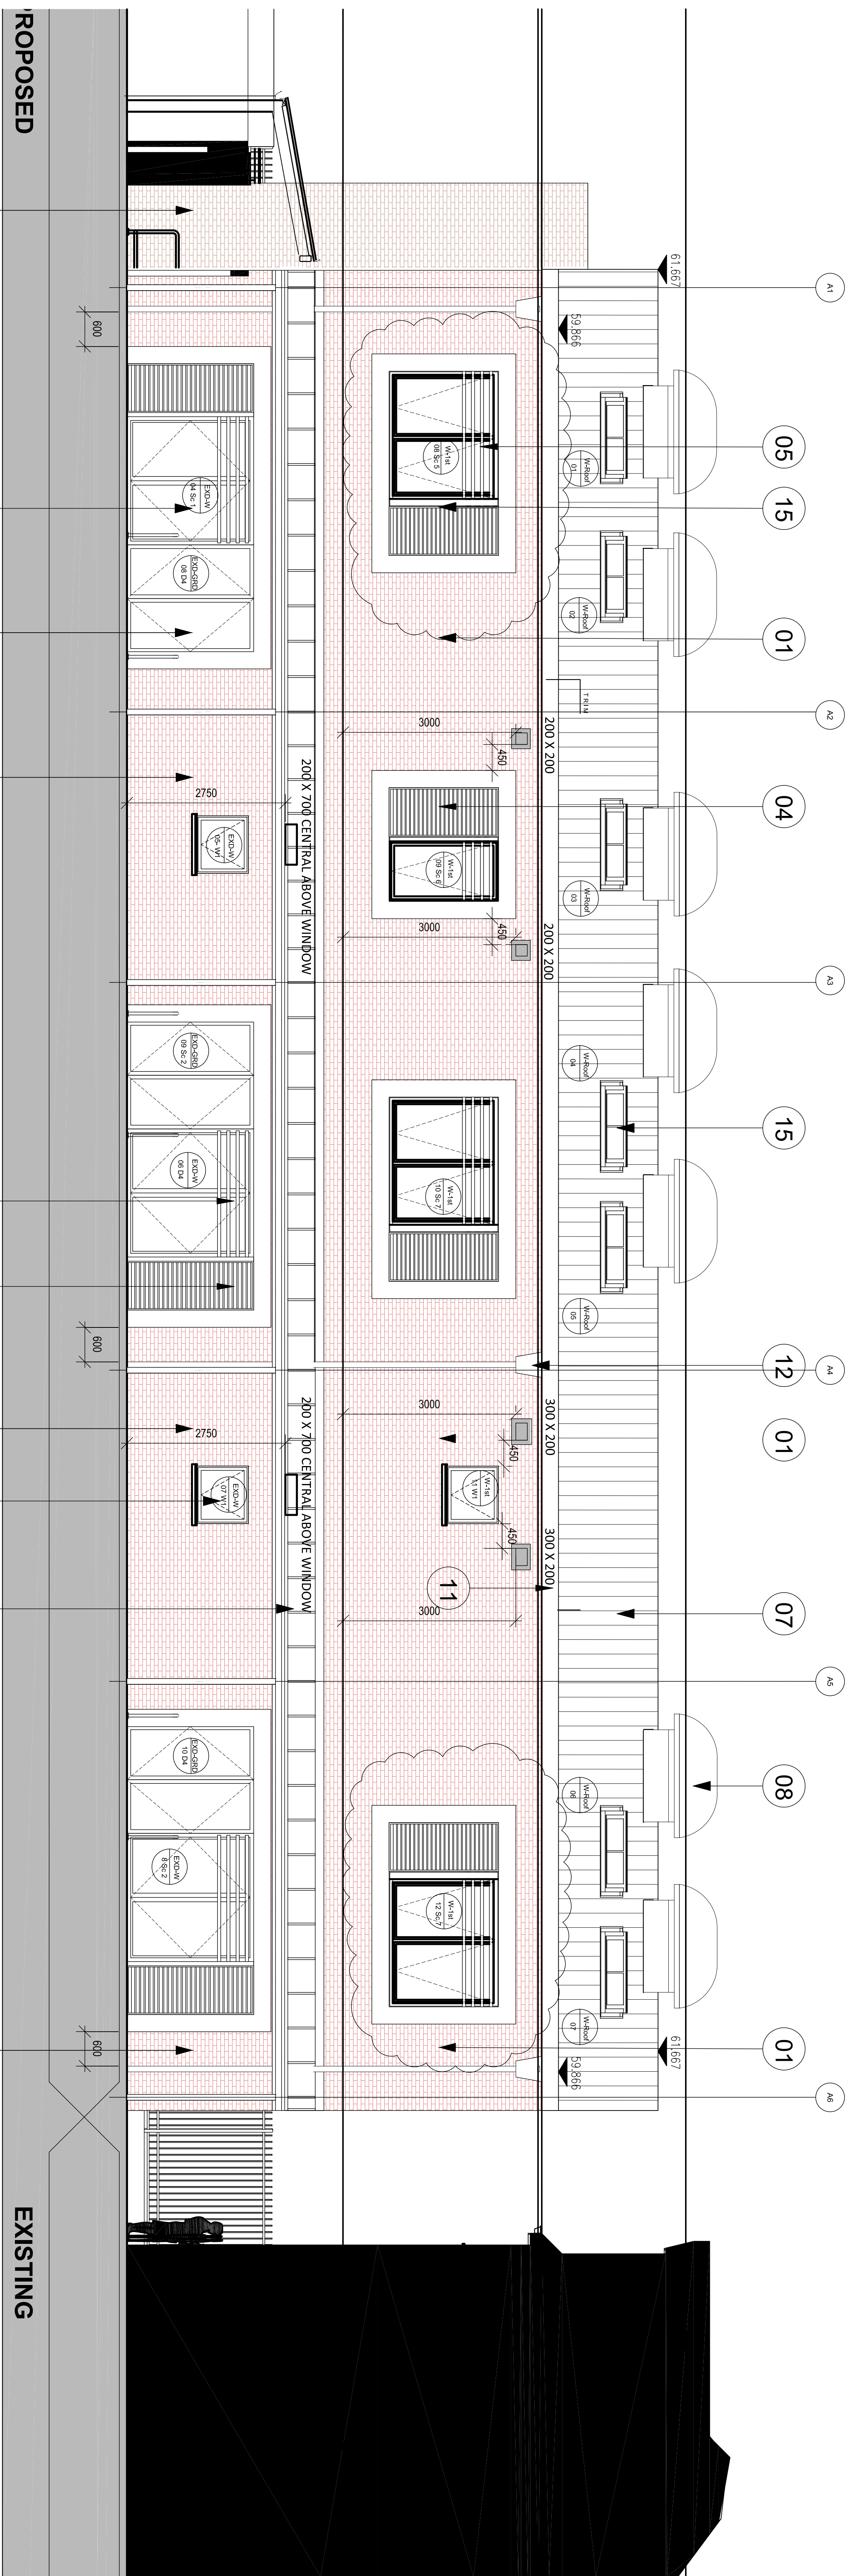

- 01

Ibstock Beckley Medium Multi brick with Flush jointing
- 02

White Insulated Render - M20/110
- 03

Rainscreen - Perforated Aluminium Panels Bronze Anodised - H31/110
- 04

PPC Facade Acoustic Attenuator
- 05

Brise-Soleil Shading - L10/670
- 06

PPC Aluminium Canopy
- 07

Mill Finish Aluminium Roof - H72/111
- 08

Galvanised Steel Ventilation Cowels
- 09

Canopy - Aluminium Supporting Structure with PPC Finish & Poly Carbonate Glazing
- 10

Galvanised Steel Roof Access Ladder
- 11

PPC Aluminium Coping / Fascia H72/ 472
- 12

PPC Aluminium Gutter & RWP - R10/311
- 13

School Signage / Brushed Stainless Steel
- 14

PPC Aluminium Window Box
- 15

Aluminium Framed Windows & Roof Lights - L10/345-460
- 16

Aluminium Fully Glazed Door - L20/280
- 17

Aluminium Fully Louvered Door - L20/280A
- 18

Aluminium Solid Door - L20/ 280

WEST ELEVATION

PRELIMINARY

STATUS	DESCRIPTION	DATE	CHECKED BY
--	Original drawing	May 2014	DB
A	Door and Window References added	25.09.13	DB
B	Mechanical vents added	07.11.13	DB
C	Brick type added	12.11.13	DB
D	Louvre details added	13.02.14	DB
E	W-1st 08 Sc5 / W-1st 12 Sc 7 Amended to as built	06.05.14	JC

CLIENT:	FARRANS CONSTRUCTION
PROJECT:	HILLINGDON PRIMARY SCHOOL
DRAWING:	WEST ELEVATION
STAGE:	EF
PILOT DATE:	06.05.14
FILEPATH:	13024 PL 2-301

PROJECT:	HILLINGDON PRIMARY SCHOOL
DRAWING:	WEST ELEVATION
STAGE:	EF
PILOT DATE:	06.05.14
FILEPATH:	13024 PL 2-301