




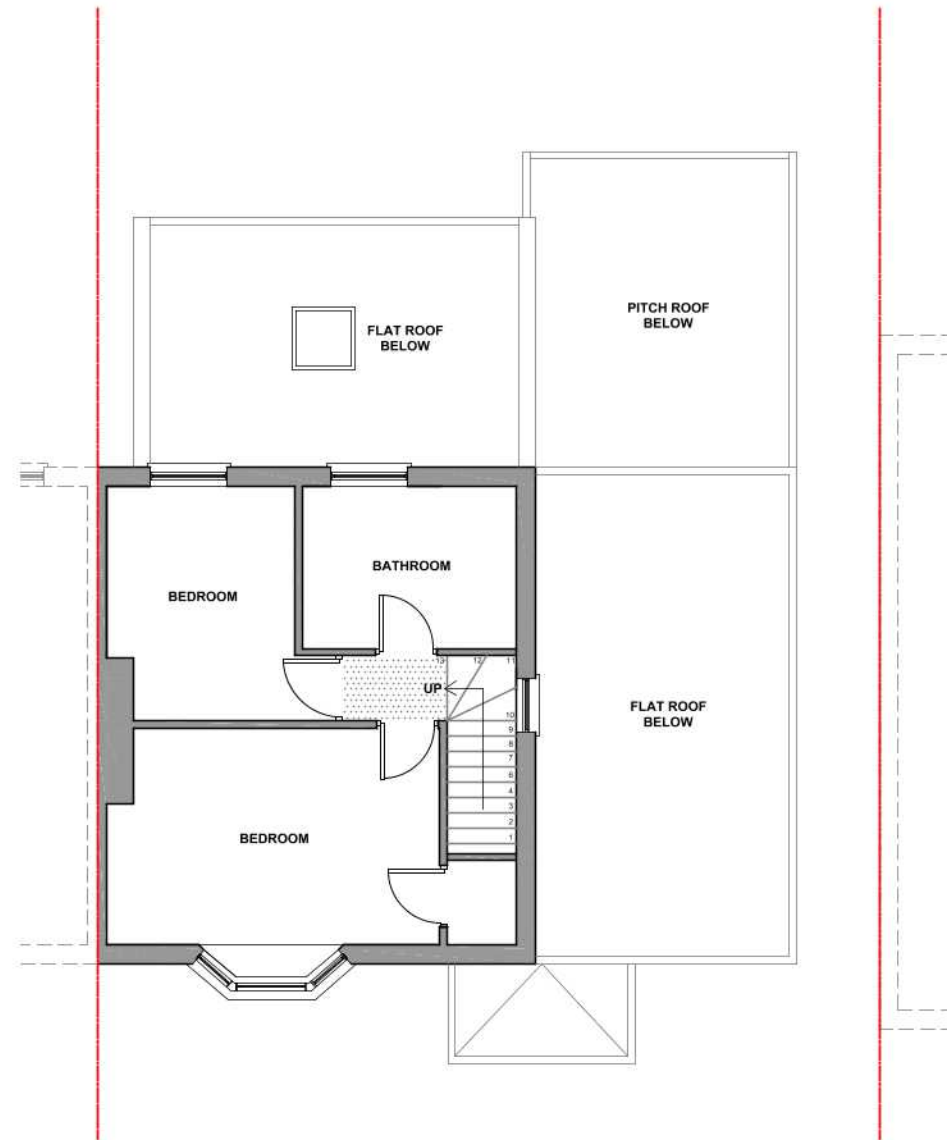

EXISTING FIRST FLOOR PLAN

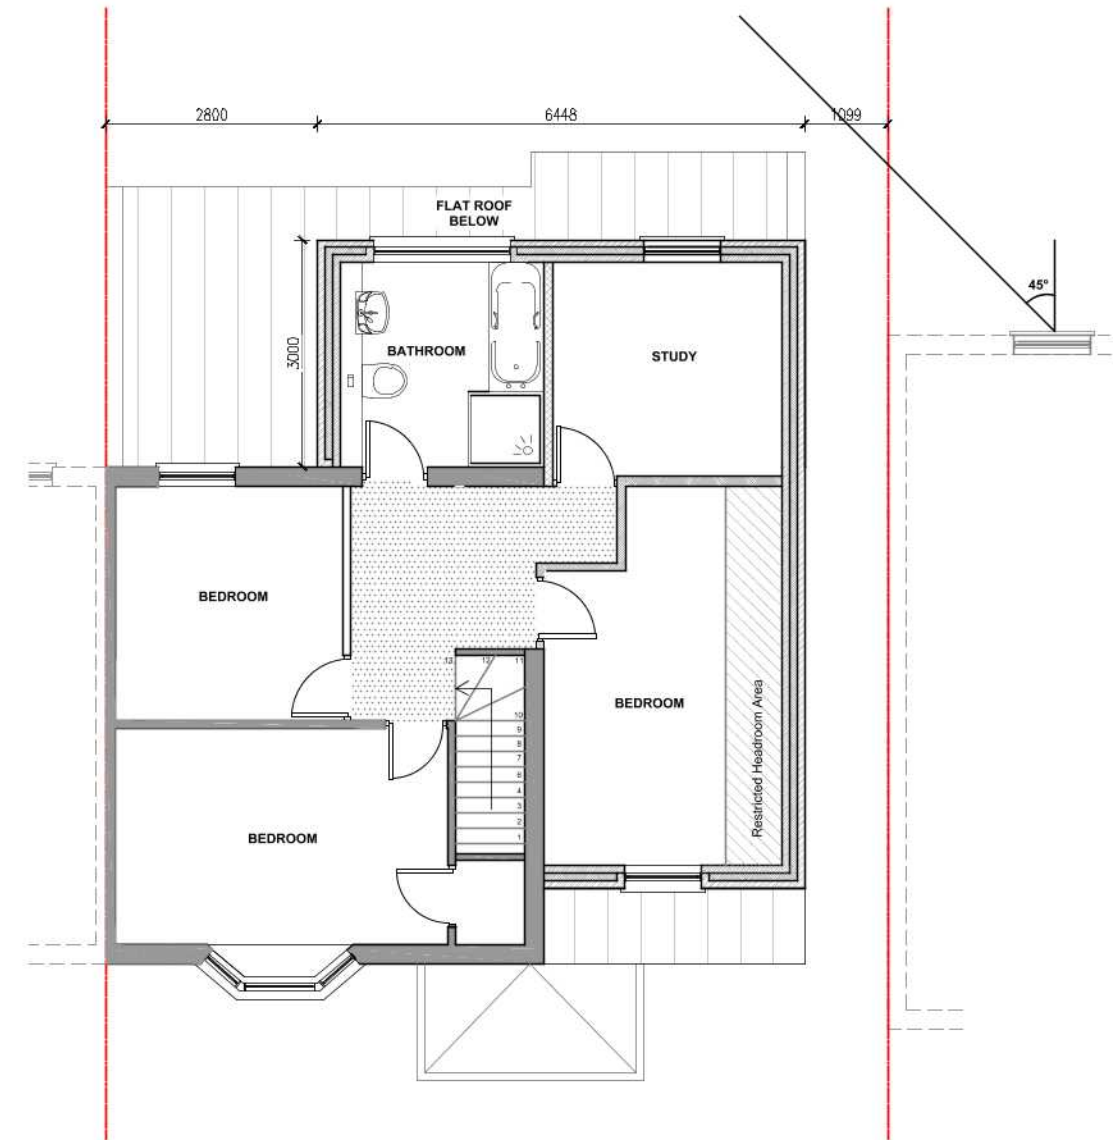

PROPOSED FIRST FLOOR PLAN

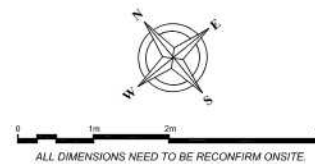

- NOTES:
1. THIS DRAWING IS COPYRIGHT AND SHOULD NOT BE REPRODUCED WITHOUT THE WRITTEN APPROVAL OF ARCHITORM LIMITED.
 2. ALL DIMENSIONS TO BE CHECKED ON SITE AND ANY DISCREPANCIES BROUGHT TO THE ATTENTION OF THE ARCHITORM LIMITED.
 3. NO DIMENSIONS TO BE SCALED.
 4. THIS DRAWING IS TO BE READ IN CONJUNCTION WITH ALL OTHER RELEVANT ARCHITECTS, SERVICE ENGINEERS AND STRUCTURAL / CIVIL ENGINEERS DRAWINGS AND SPECIFICATIONS.
 5. ALL THE INFORMATION IS PROVIDED BY THE CLIENT, ARCHITORM LTD. DO NOT TAKE ANY RESPONSIBILITY FOR ANY DISCREPANCY.
 6. ALL RIGHTS RESERVED.

					PROJECT 24 WEST WALK UB3 3JH			
					DRAWING TITLE EXISTING AND PROPOSED FIRST FLOOR PLANS			
					DRG NO.	19-438-P02	REVISION	
					DATED	09-01-2020	SCALE	1:100 @ A3
					APPROVED BY		STATUS	PL
REV.	DATE	REV. BY	CHEC. BY	DESCRIPTION				