

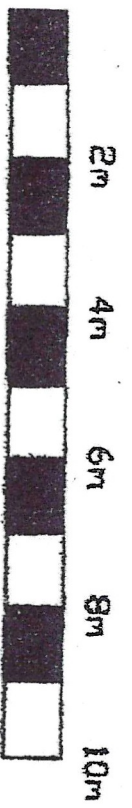


Proposed rear elevation

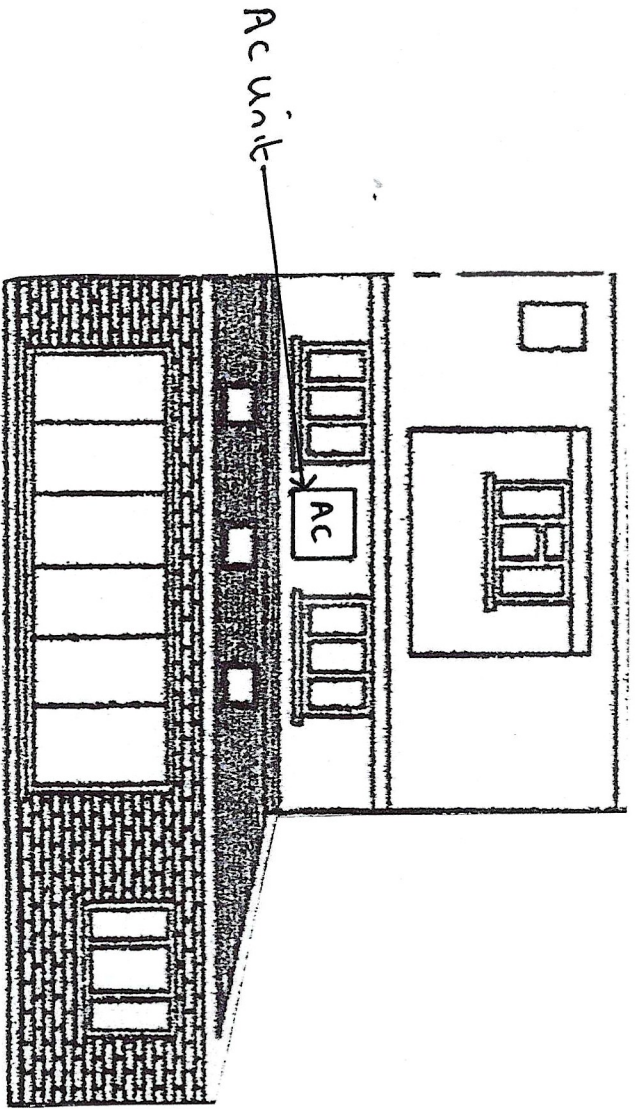

Scale bar 1cm : 1m.

Proposed side elevation

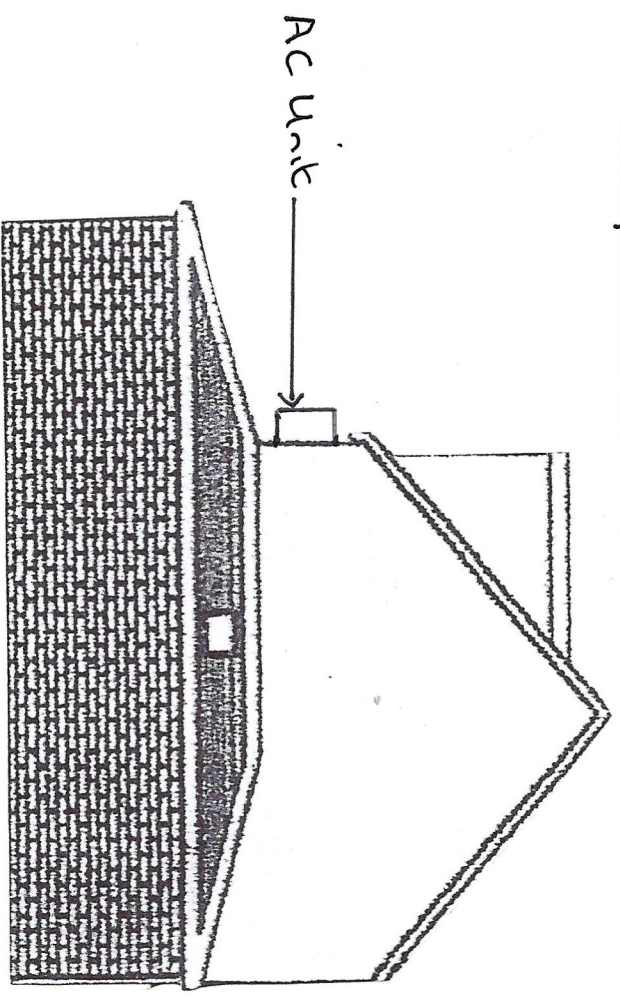

AC Outdoor Unit

Actual dimensions

Height = 81cm
Width = 94.8cm
Depth = 41cm.