



Existing Front Elevation

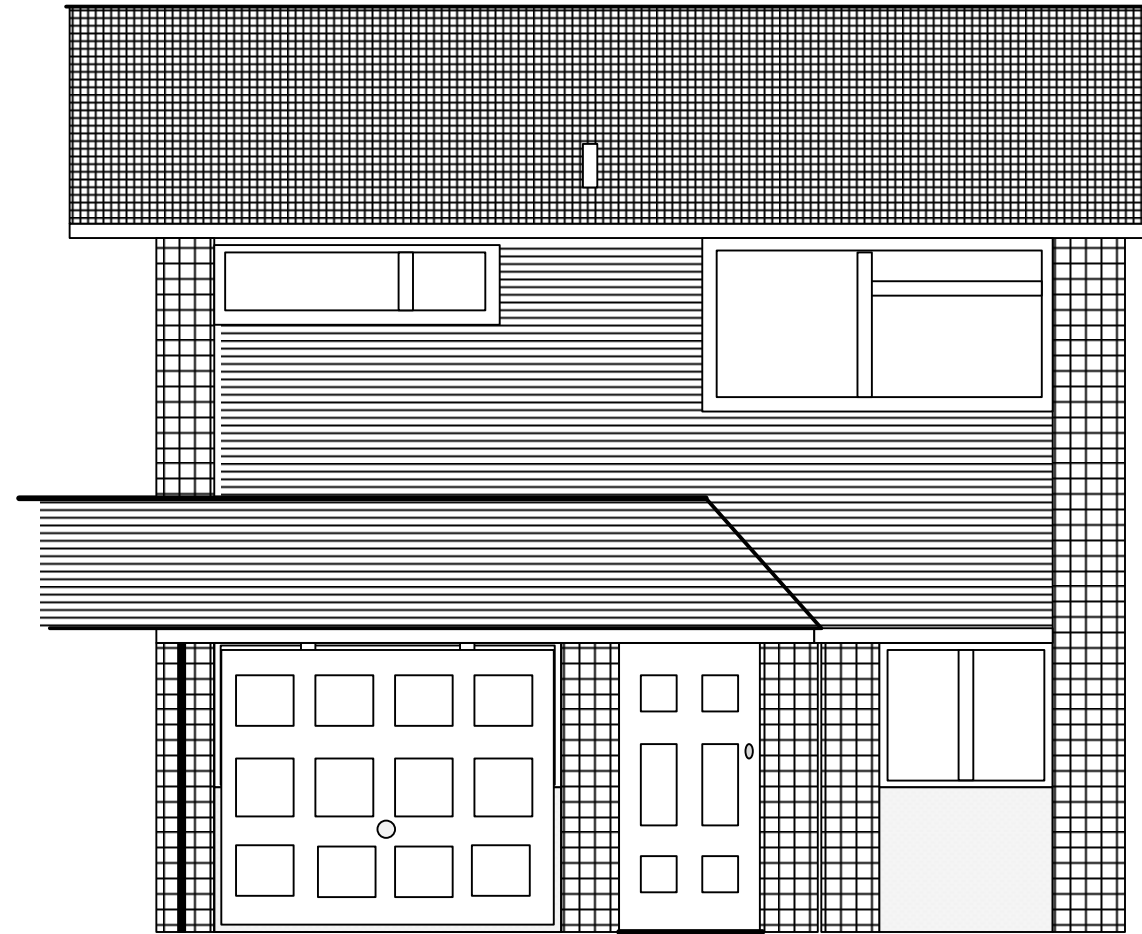

Proposed Front Elevation

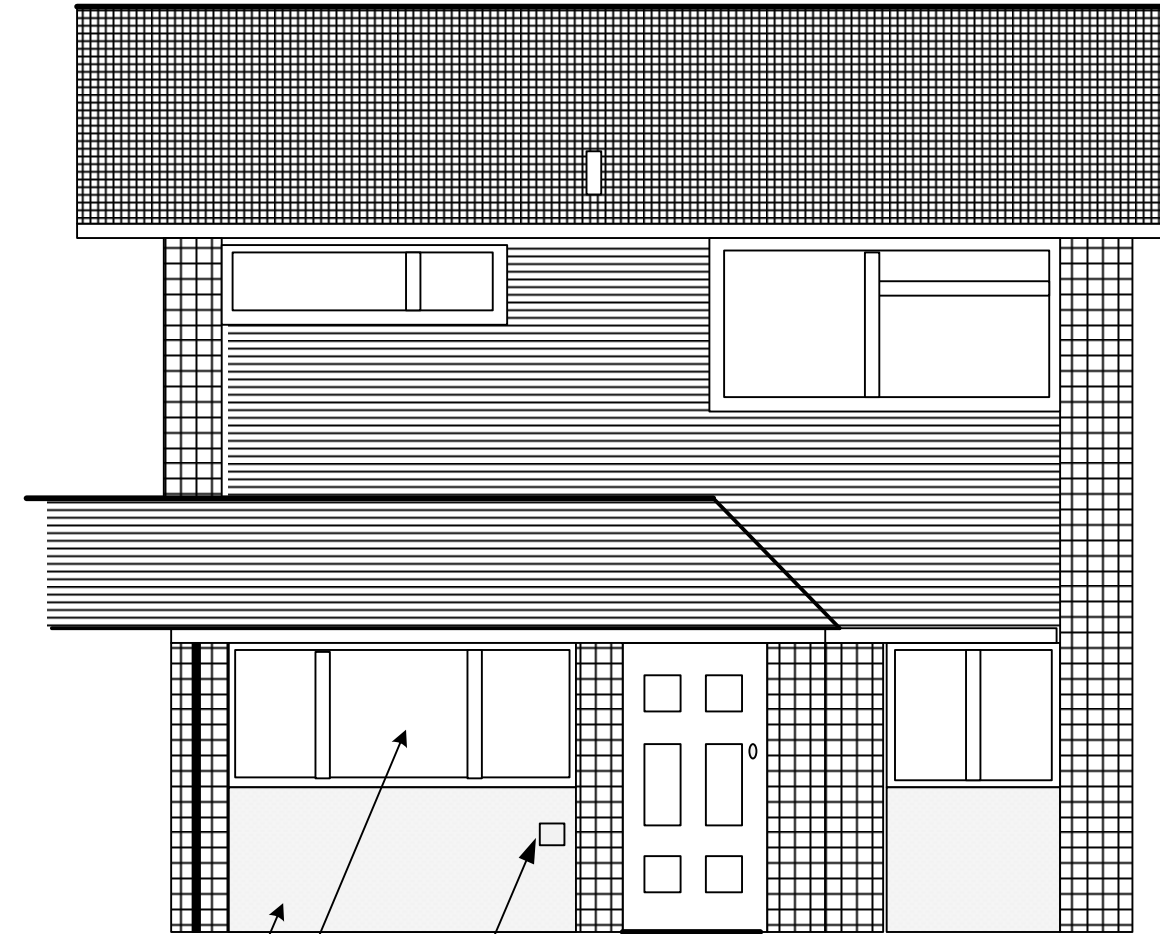

New cavity wall with thermal insulation and rendered finish to match existing kitchen window

New UPVC Double Glazed window with 2 No. Openings allowing egress in case of fire

New Electric Vehicle 7.5kW Charging Point



Scale = 1:50

|                                                               |
|---------------------------------------------------------------|
| <b>TITLE:</b><br>81 Knoll Crescent Garage Conversion          |
| <b>Drawing:</b><br>Existing and Proposed Front Plan Elevation |
| <b>Date:</b><br>December 2020                                 |
| <b>Drawn by:</b><br>Brian O'Malley                            |