

A1


▼ A

▲ E

Front Entrance


▲ C

▲ A

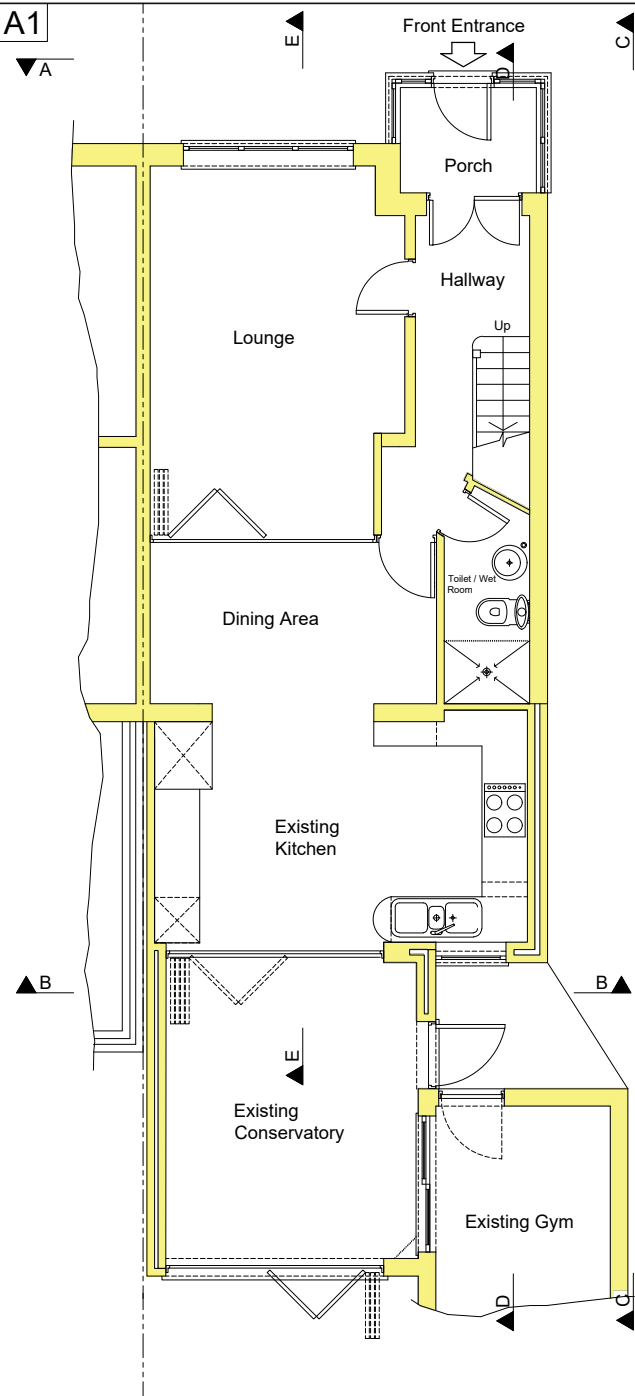


Existing Ground Floor Plan


Scale Bar

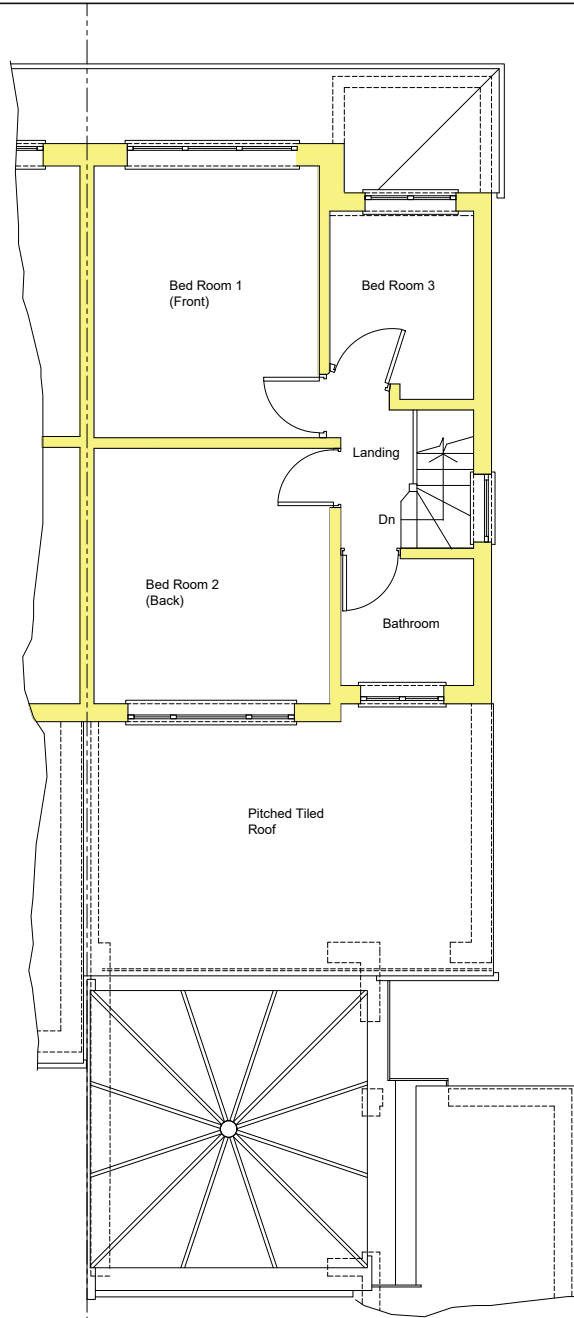

Existing 1st. Floor Plan

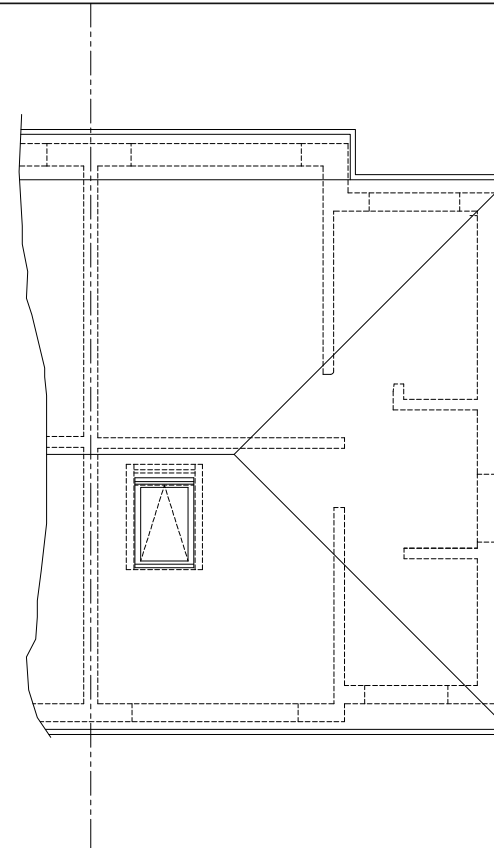

Existing Main Roof Plan

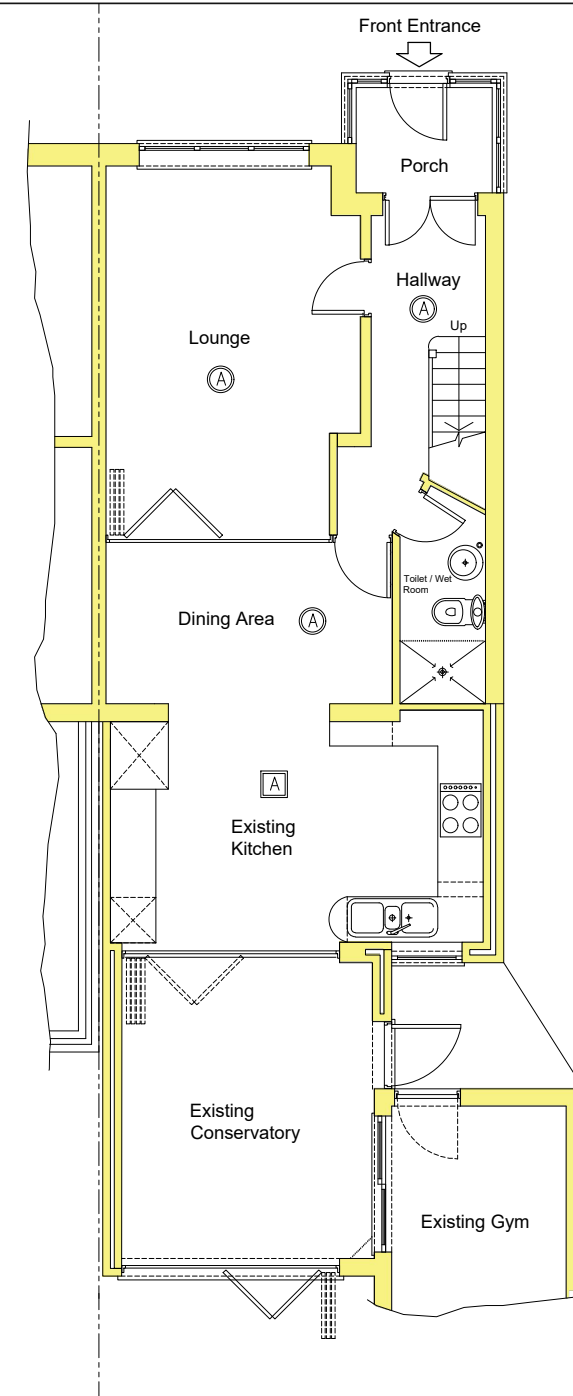


Proposed Ground Floor Plan

Scale Bar



Existing Rear Elevation (B-B)

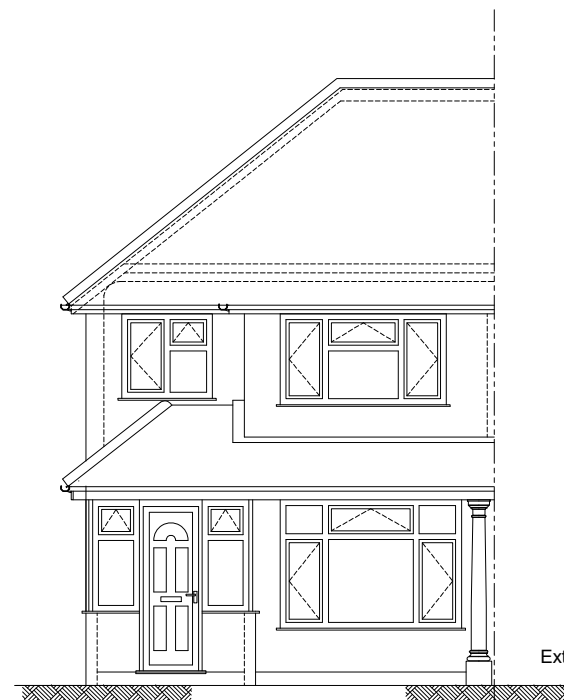

Existing Front Elevation (A-A)

Construction Notes:

- For the Construction notes refer to drawing 21/2/L02

B	20/04/21	TSK	Planning application.
A	05/04/21	TSK	Proposed Ground Floor Plan added
Mark	Date	By	Rev.
Job Title			
Mr NS Sandhu & Mrs KK Sandhu 5 Phelps Way, Hayes, Middlesex, UB3 4LH			
Drawing Title			
Existing: Ground Floor, 1st. Floor, Main Roof Plans, Front & Rear Elevations. Proposed Ground Floor Plan			
Scales 1:50 @ A1, 1:100 @ A3			
Dwn.	Date	Chd.	Passed
TSK	05.04.21		
Job No.	Drawing No.	Rev.	
21/2	L01	B	