


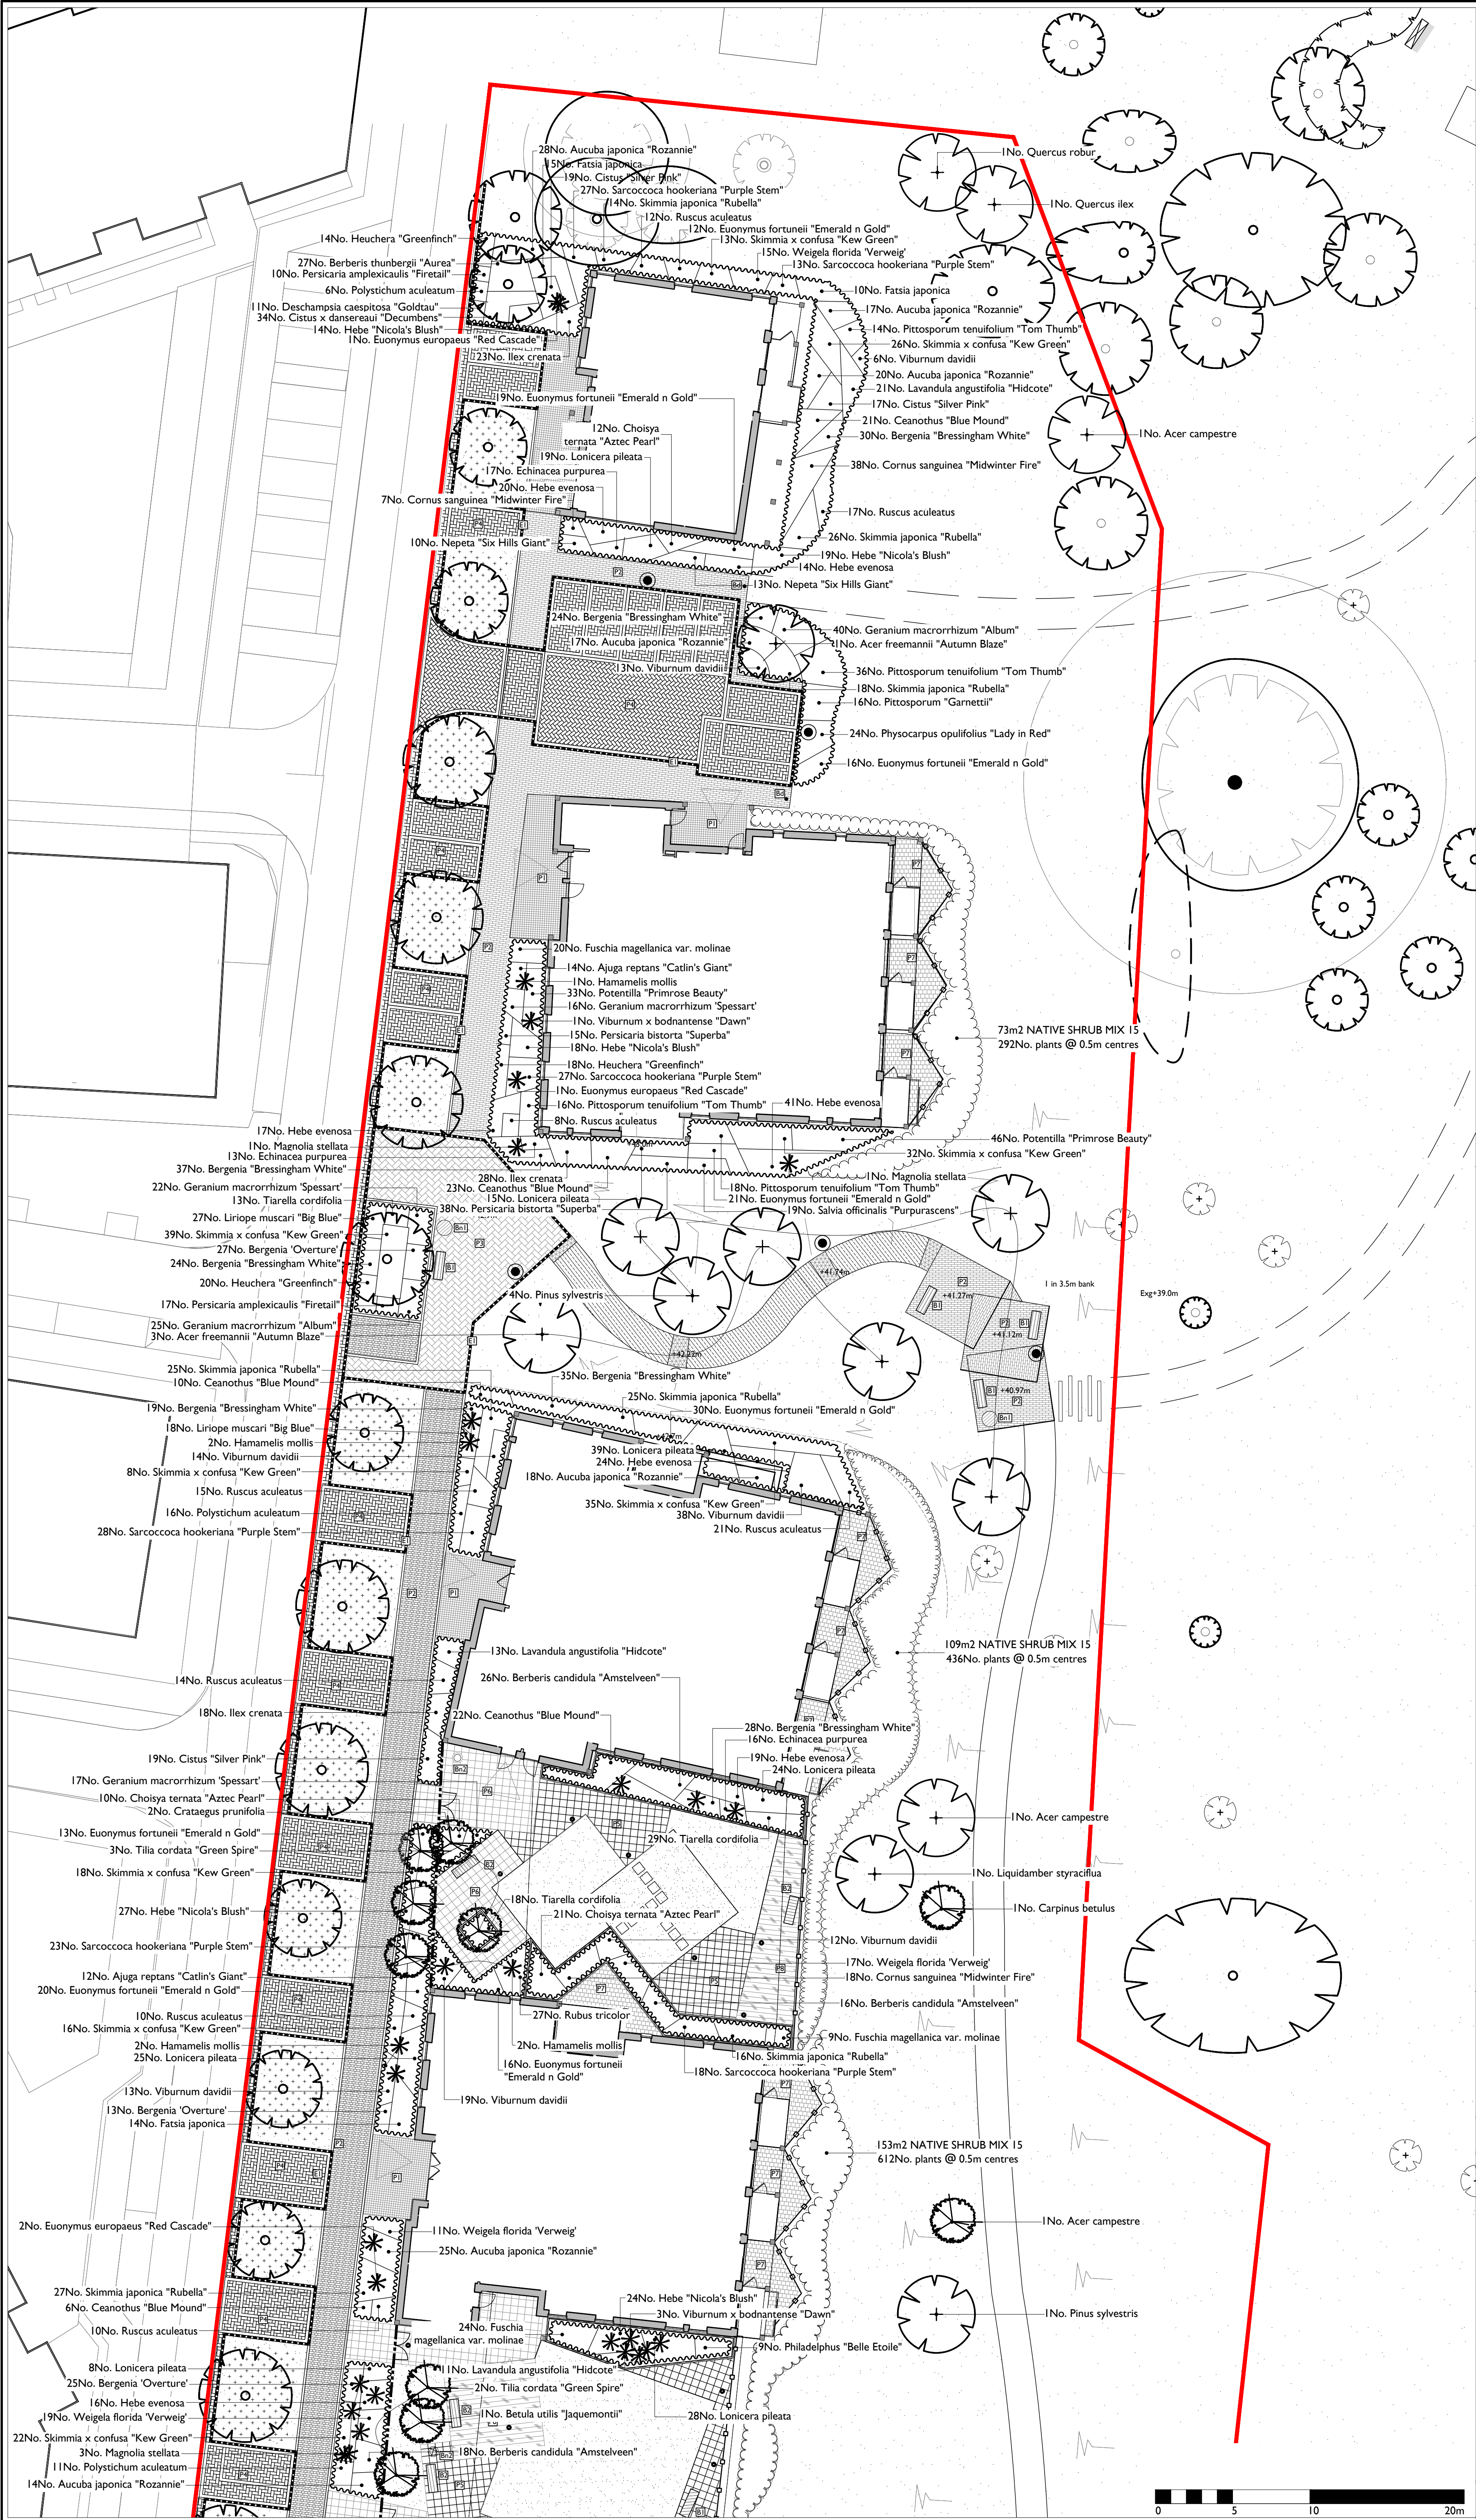

APAL FILE REFERENCE
2682-PP-01-02

Notes
This drawing is subject to copyright.
Do not scale from this drawing.

Based on drawing by
Drawing number

North

LEGEND

Application boundary

Soft Landscape

Proposed semi-mature tree planting (20-25 girth)

Proposed heavy standard tree planting (18-20 girth)

Proposed feature shrub planting

Proposed shrub and herbaceous planting

Proposed evergreen hedge planting

Proposed amenity grade turf

Proposed wildflower meadow seeding - Emorsgate EM3 Special General Purpose mix or similar approved

P5	Updated to latest comments	06/09/18	BI	NK
P4	Updated following Turley Planning comments	17/05/18	BI	NK
P3	Updated following SBD comments	09/05/18	BI	NK
P2	Layout updated	08/12/16	TB	NK
Rev	Description	Date	Drawn	Checked

Drawing Status
PLANNING

Allen Pyke Associates

Landscape architecture Urban design Environmental planning

The Factory, 2 Acre Road,
Kingston upon Thames,
Surrey KT2 6EF

T 020 8549 3434 F 020 8547 1075
www.allenpyke.co.uk
KINGSTON UPON THAMES • CAMBRIDGE

A registered practice of the Landscape Institute

Client
VSM UXBRIDGE

Project
THE DICE, ST ANDREWS PARK

Drawing Title
DETAILED PLANTING PLAN
(Sheet 1 of 2)

Drawing Number
2682-PP-01

Scale
1:200@A1

By/Chk
AC/NK

Date
18/11/16

Revision
P5