
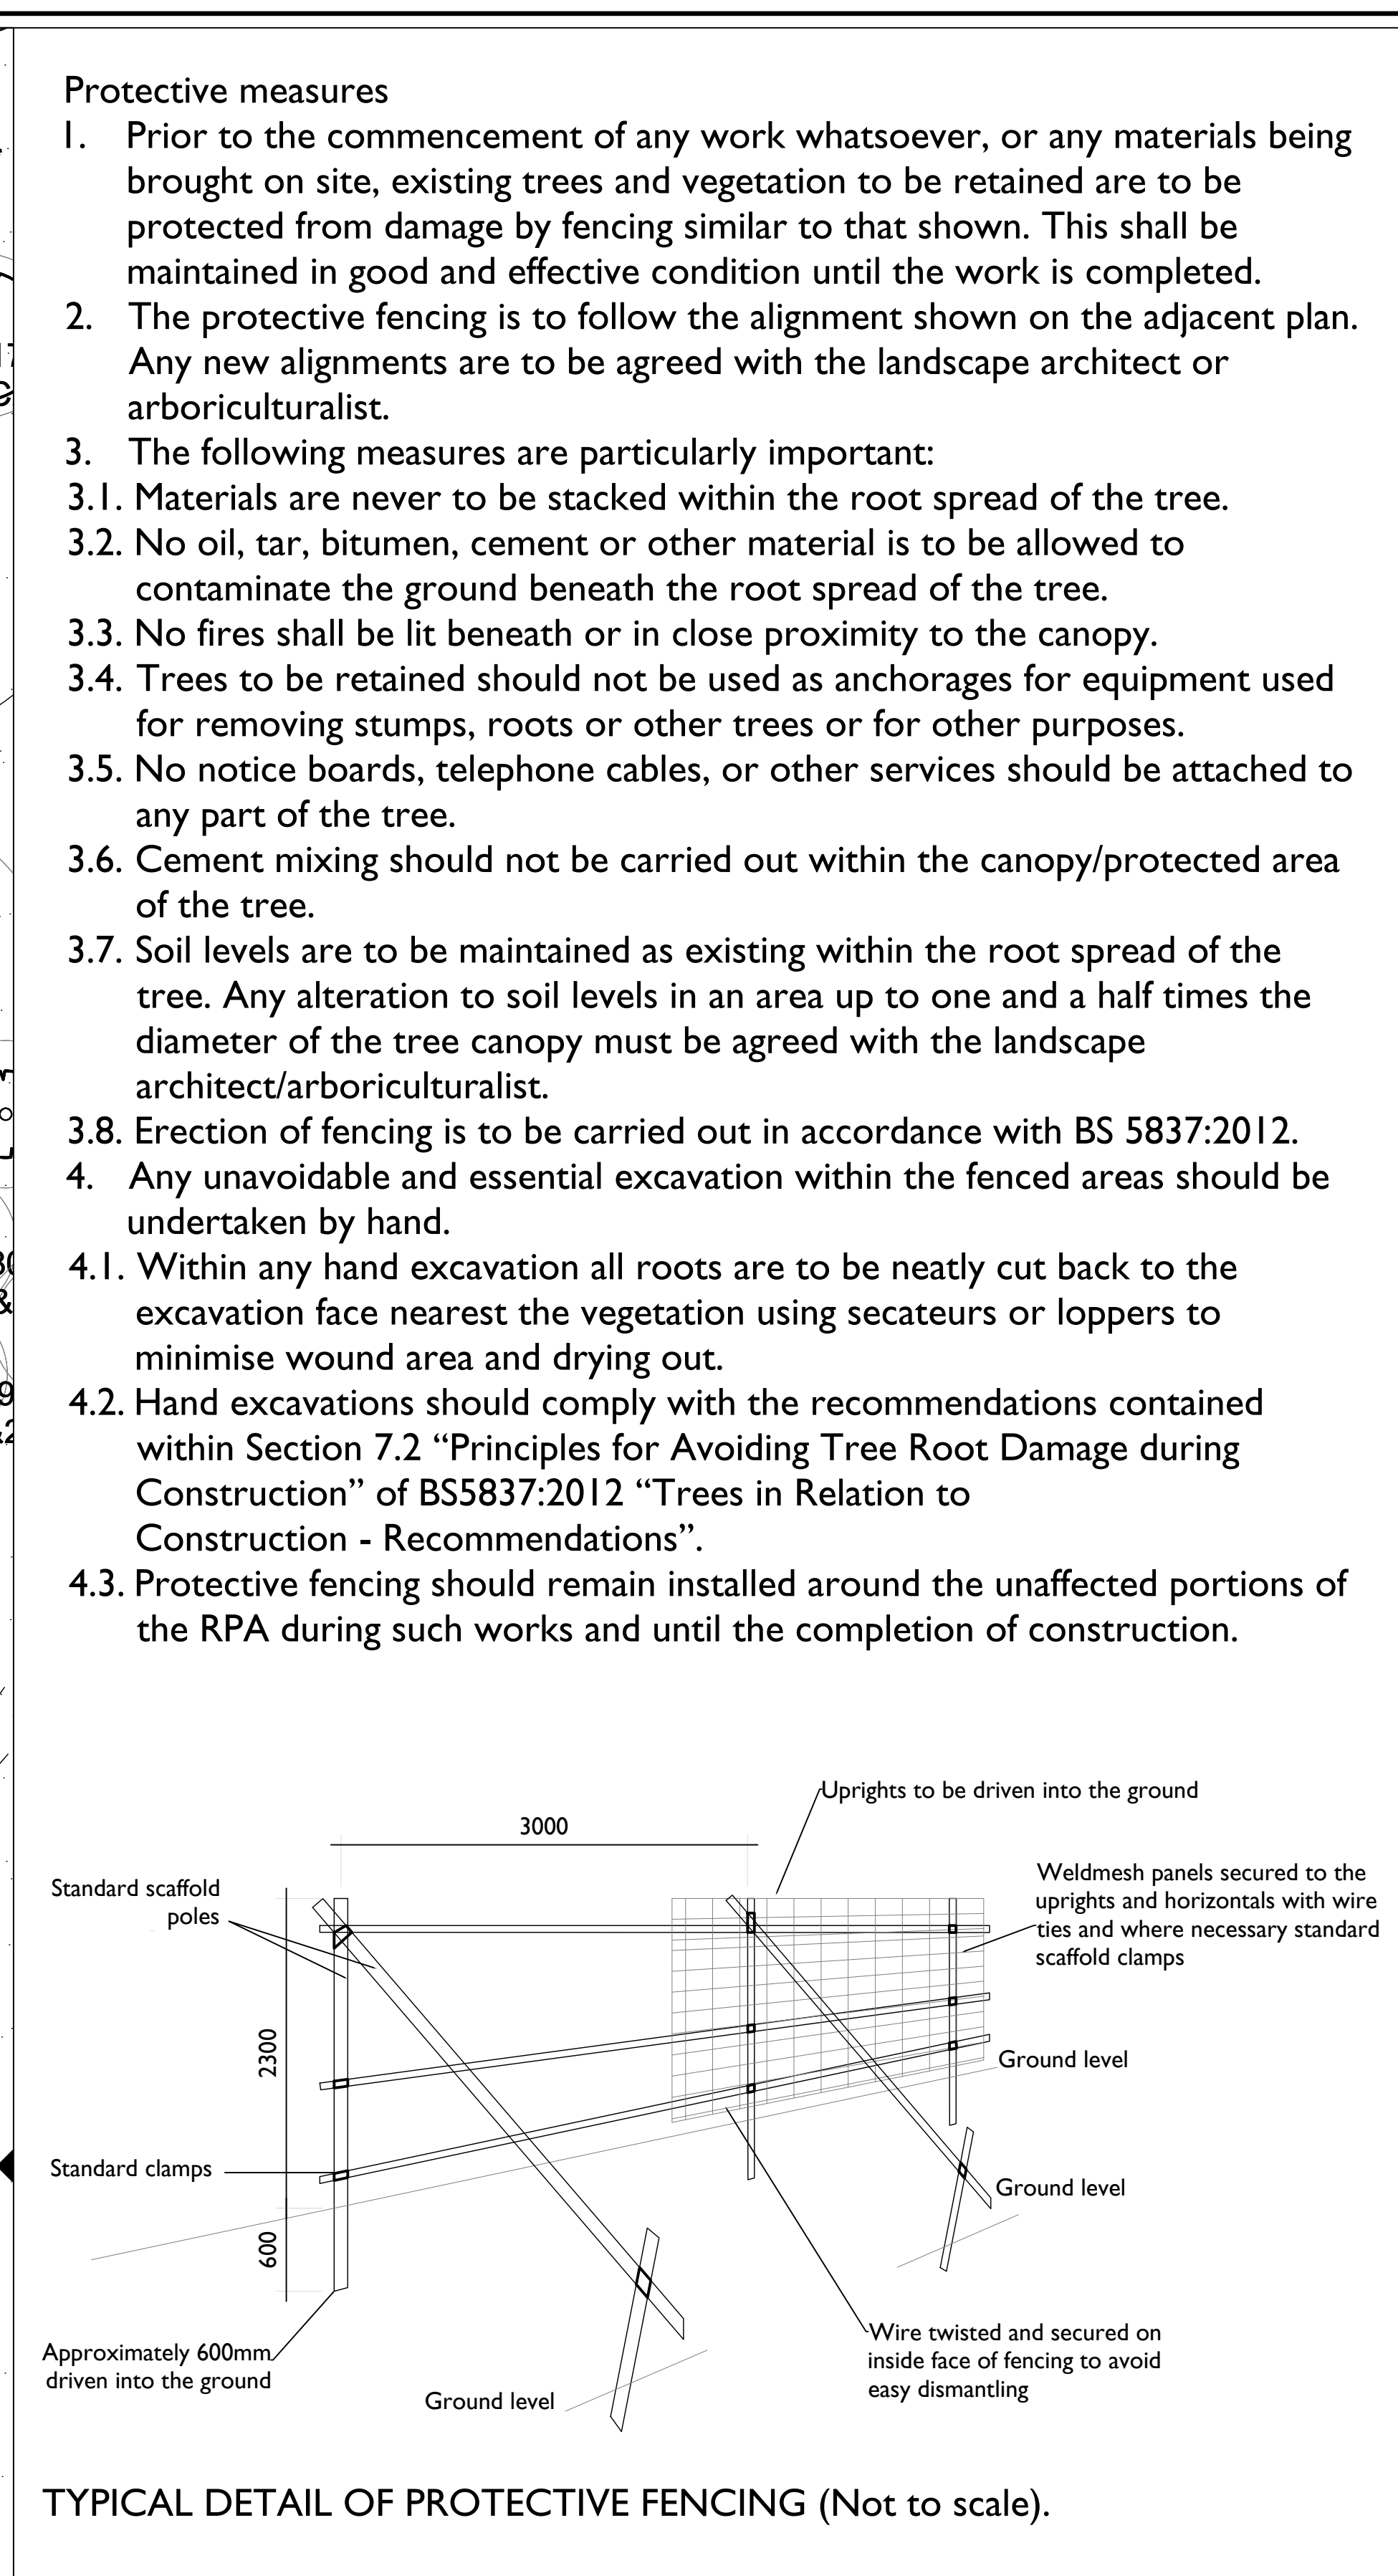


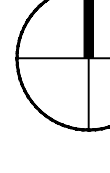

AVAL PRE-REFERENCE 24875-TS(01) Notes This drawing is subject to copyright. Do not scale from this drawing. Based on drawing by drawing number _____ LEGEND  Application Boundary  Existing tree to be retained  Existing tree to be retained  Root protection area  Existing tree to be removed  Review on site Tree to be retained if possible but may be removed if required to facilitate construction of haul road  Existing tree to be crownlifted / regripplanted, to provide access for haul road and improve tree structure  Line of protective fencing installed prior to construction (must comply with BS5837:2012, section 6.2.)  Indicative area of canopy or RPA within area of construction operations (ref Landmark Trees Tree Constraints Report APPA UX-TC TCR 01a and APPA UX-SHDN TCR 011) Noting construction methods in accordance with BS5837:2012 in RPAs. No damage to be caused to canopies by movement of equipment etc where canopies overhang roadways and areas of handovering. Contractor to provide Method Statement.  Indicative area of RPA within area of building encroachment.	North 
--	--

F3	Updated as agreed with Tree Officer during site visit 12/05/18	13/05/18	BI	NK
F4	Updated from last meeting with H&L and S&H1	29/05/18	BI	NK
Rev	Description	Date	Drawn	Checked

PLANNING

Allen Pyke Associates

Landscape architecture · urban design · Environmental planning

The Factory, 2 Acre Road,
Kingston upon Thames,
Surrey KT2 6EF

T 020 8549 3434 F 020 8547 1075
www.allenpyke.co.uk
 KINGSTON UPON THAMES CAMBRIDGE





A registered partner of the Landscape Institute

Client
WSM Uxbridge

Project
**St Andrew's Park
 The Ditch**

Tree Protection Plan

Scale
**1:250@A0
 1:500@A1**

By/Of
BB/NK

Date
18/11/16

Drawing Number
2682-TS-01

Revision
3