



CONDITION 13


NEW EXTERNAL WINDOWS

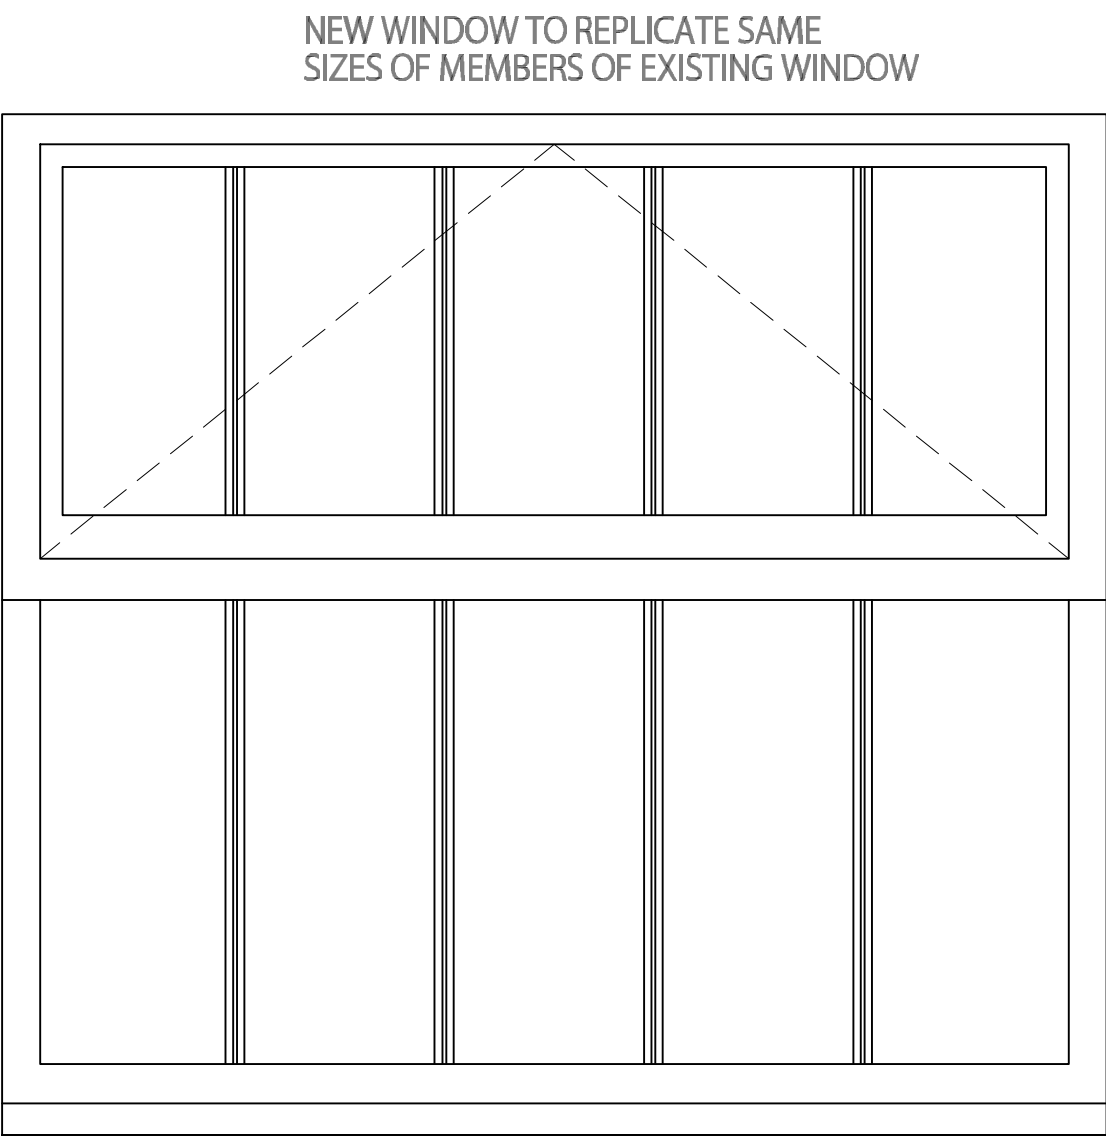

WINDOW ELEVATION SCALE: 1/10

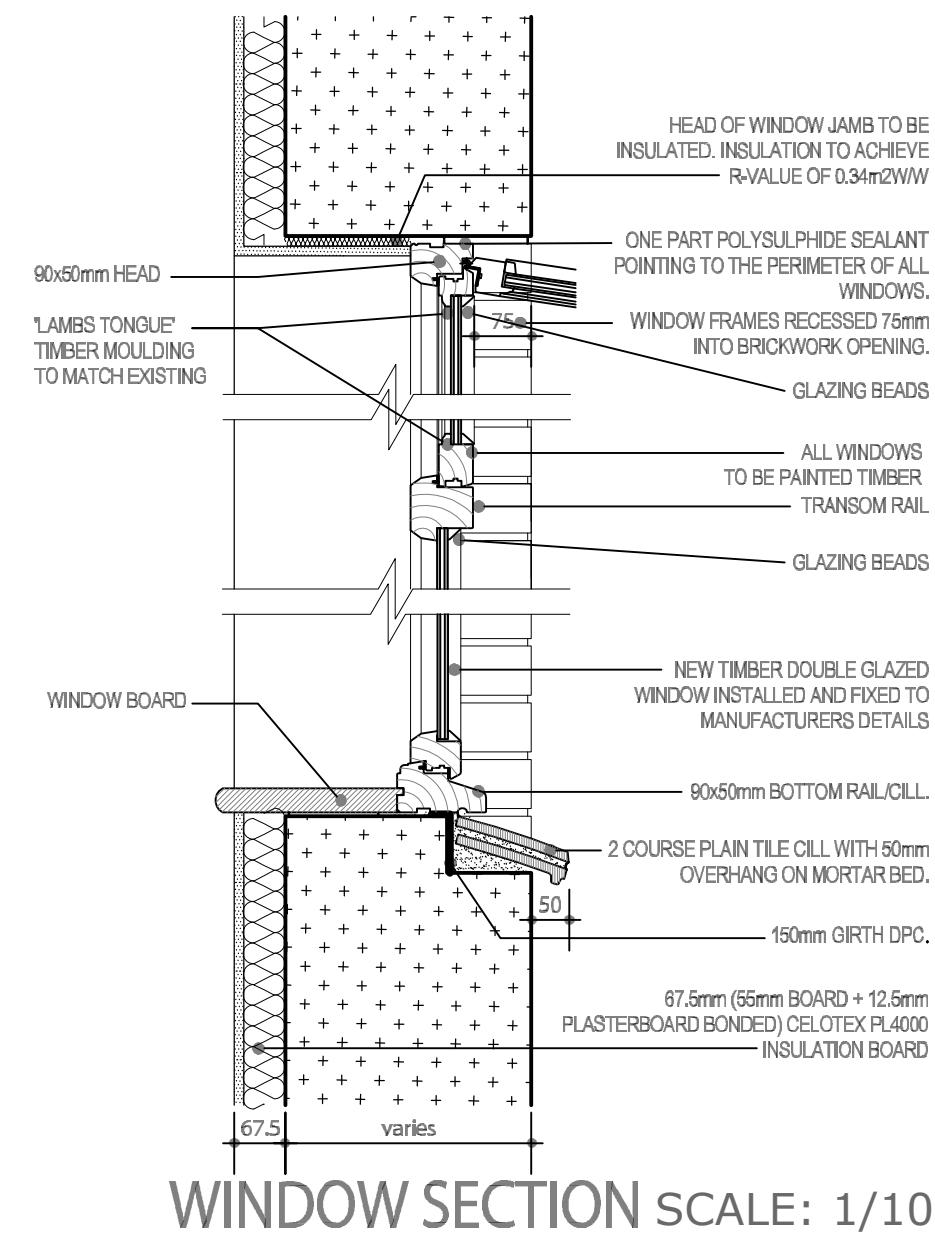

WINDOW SECTION SCALE: 1/10

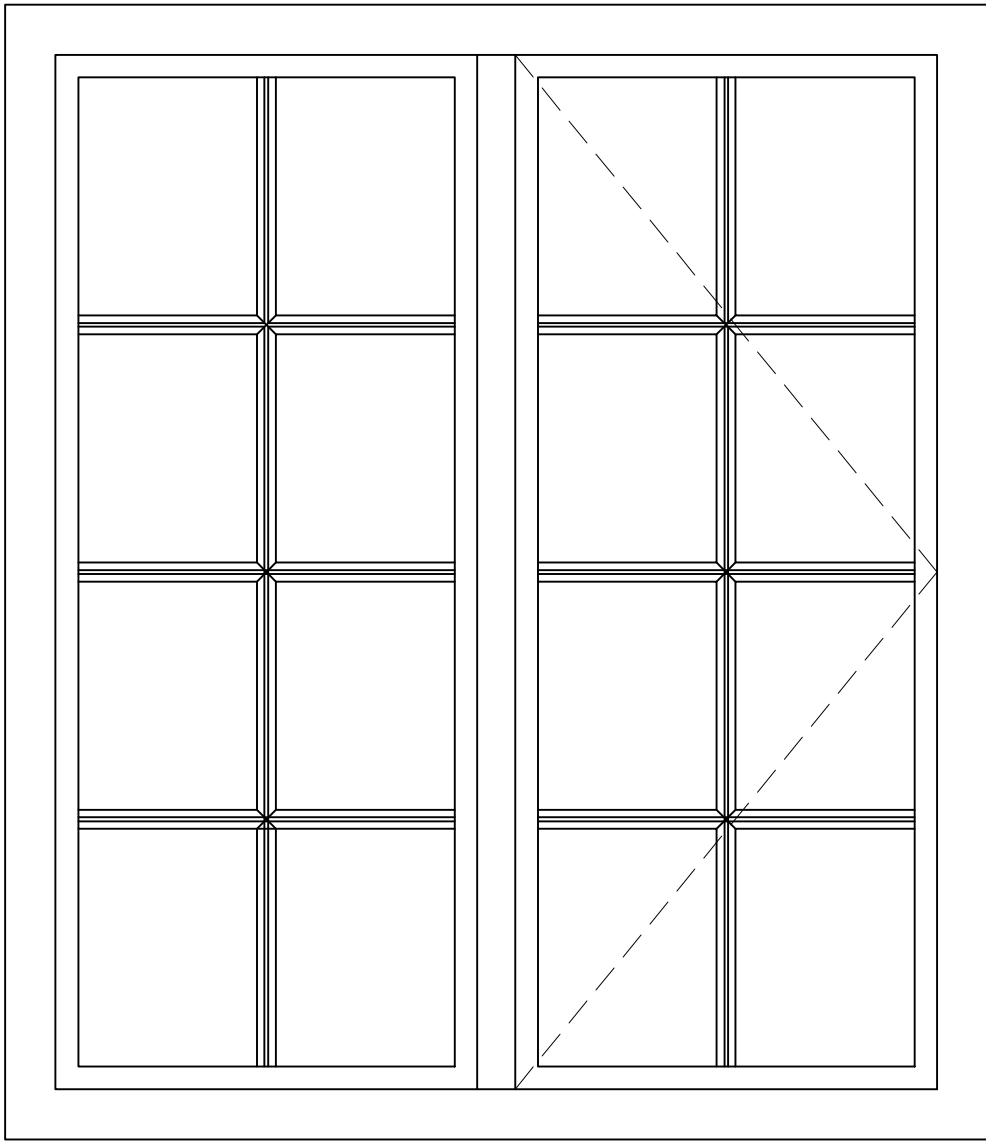

WINDOW ELEVATION SCALE: 1/10






EXISTING WINDOW TO BE REPLACED.
NEW WINDOW TO REPLICATE SAME
SIZES OF MEMBERS OF EXISTING WINDOW

BESPOKE TIMBER WINDOWS

Sash Window

<https://www.sashwindow.com/>

Window frames: Timber
Colour: White painted timber

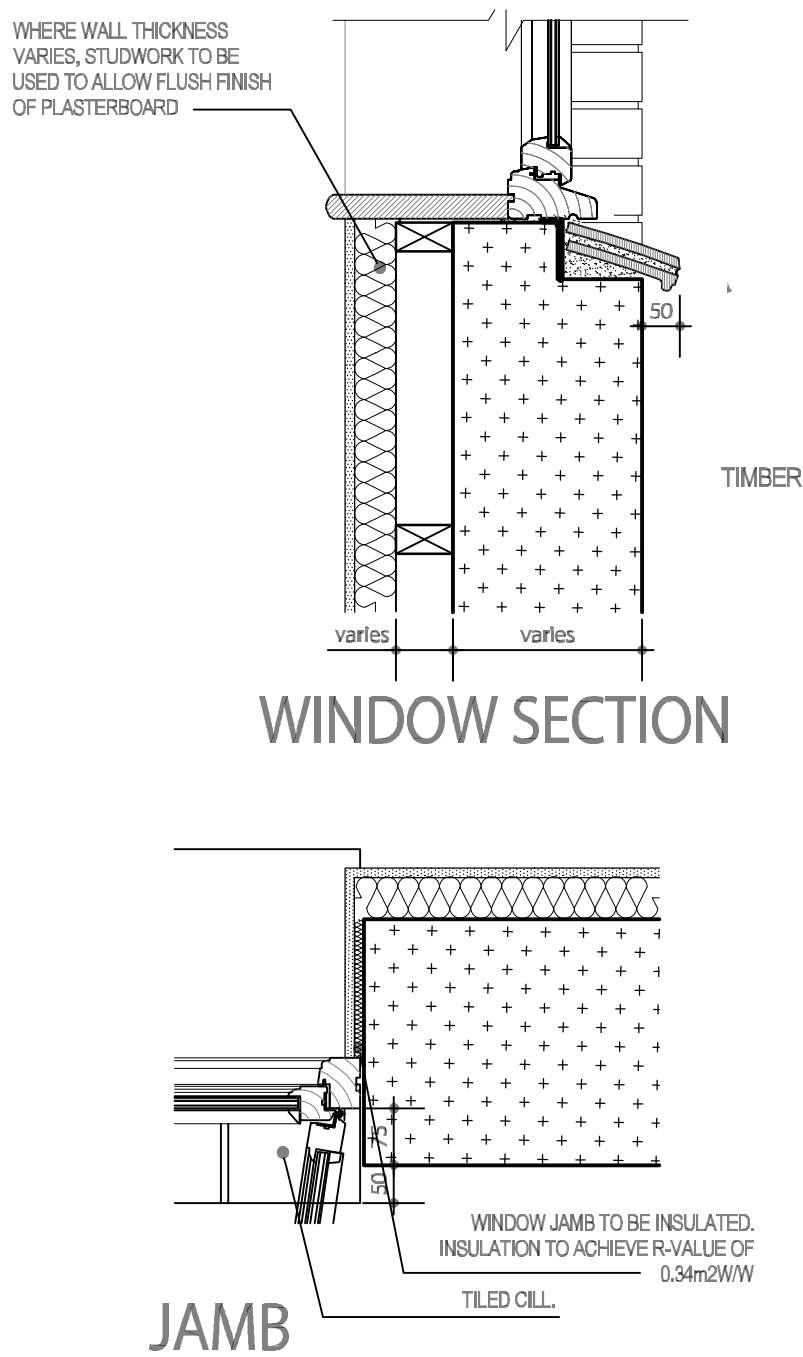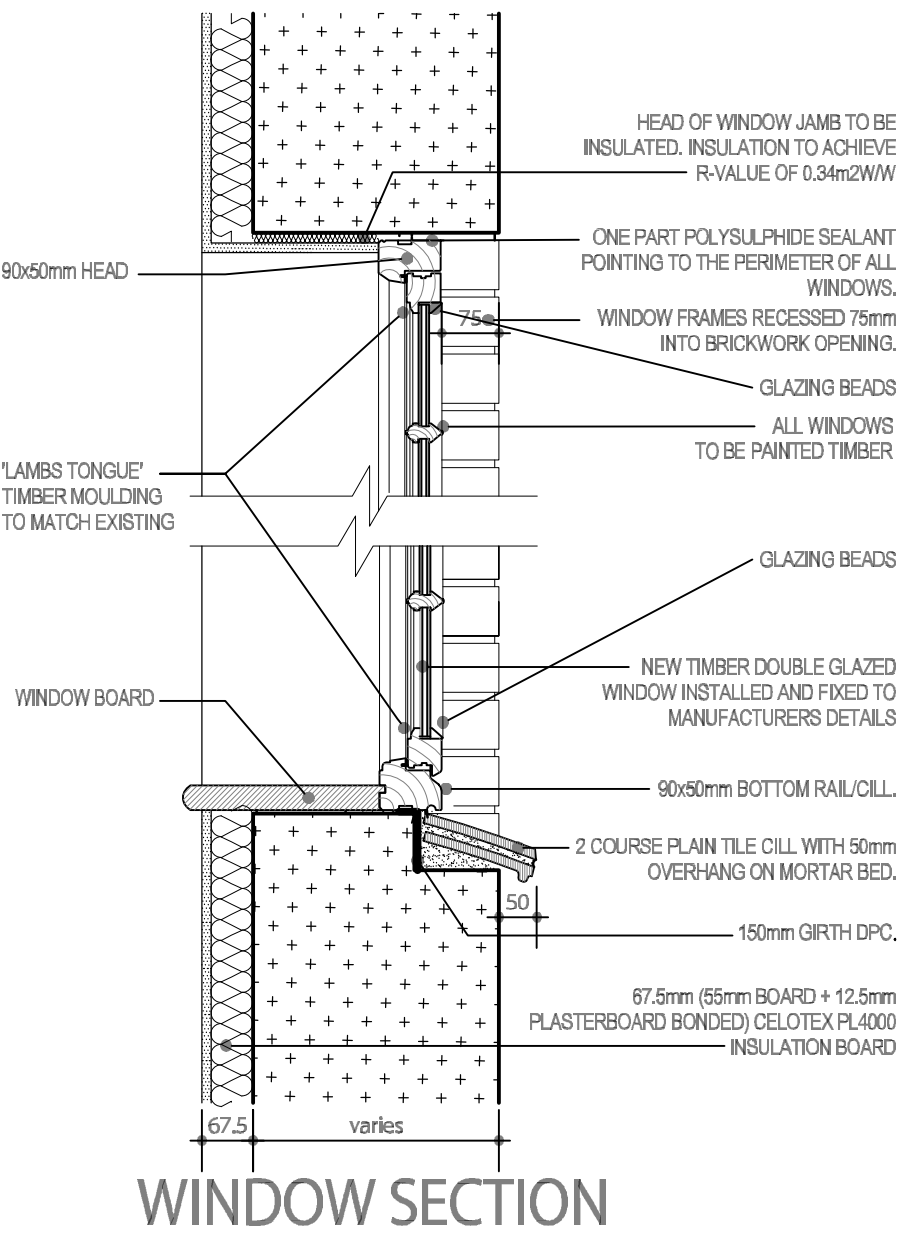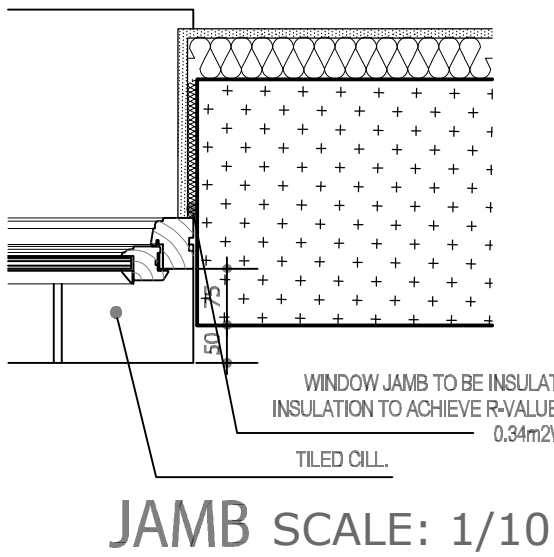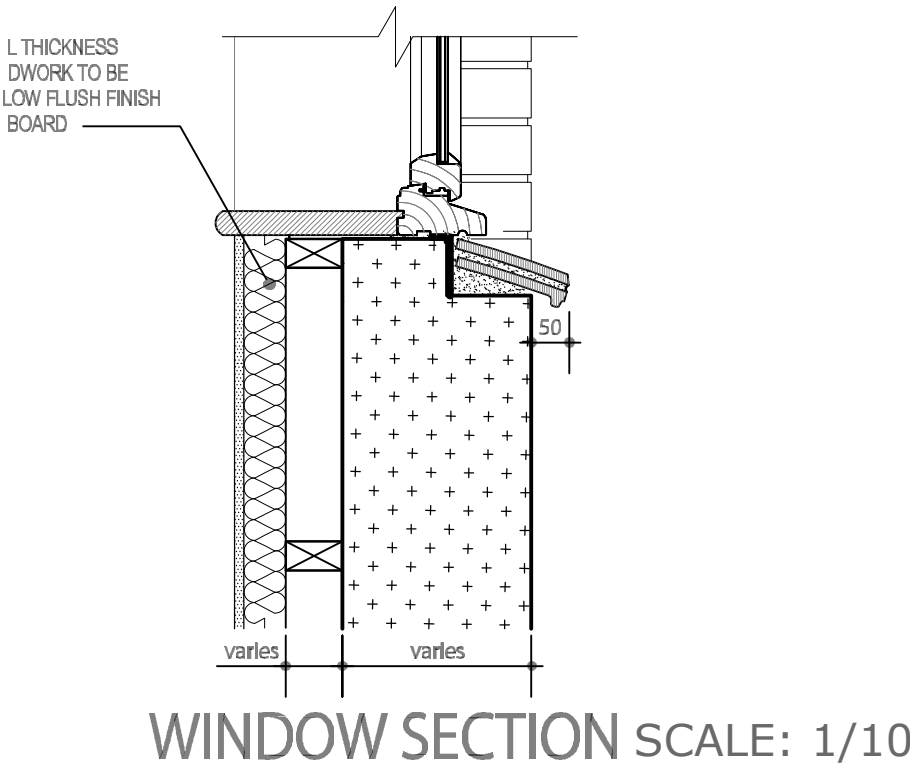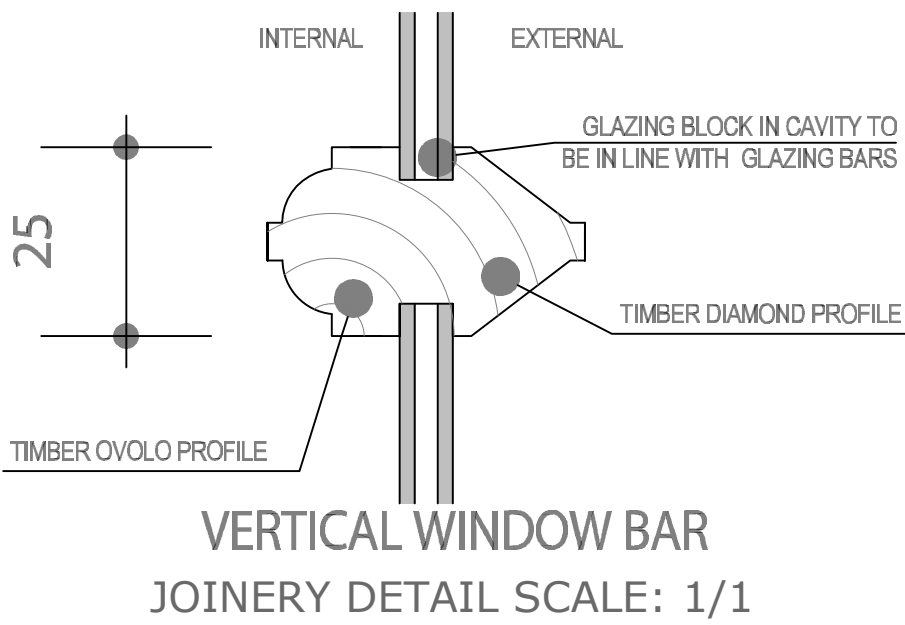

PROJECT	DWG NO.	SCALE	DETAIL	24.06.2020						PROJECT NO.	PR Architecture Ltd.
FORMER RAF UXBRIDGE, ST ANDREWS PARK	207	1:10 @ A1	PROPOSED DETAILS FOR DISCHARGE OF CONDITION 13	SENT TO PLANNING DEPT.						19.51	Chartered Architect
PLANNING CONDITION											120, Pinner Road, Harrow, HA1 4JD. Tel: 0208 357 2304