


LEGEND

EXISTING BRICK WALL
INSULATED INTERNALLY
WITH 67.5MM PIR INSULATION
WITH INTEGRATED PLASTERBOARD



NEW BRICK WALLS
INSULATED INTERNALLY
WITH 67.5MM PIR INSULATION
WITH INTEGRATED PLASTERBOARD

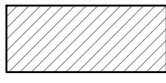

NEW INTERNAL TIMBER STUD
PARTITION WALLS LINED
WITH PLASTERBOARD



(I) "RECLAIMED BRICK COMPANY -
HERITAGE RED IMPERIAL BRICK"
TO MATCH EXISTING



(II) PAINT ON BRICK TO
MATCH EXISTING.
LITTLE GREENE PAINT
COLOUR - AGED IVORY



(III) ROOF TILES
"MARLEY ETERNIT"
CLAY PLAIN TILE -
ASHDOWNE - ASHURST
TO MATCH EXISTING



(IV) RIDGE TILES
"MARLEY ETERNIT"
305MM 90 DEGREES
CLUB CRESTED DECORATIVE
RIDGE TILE
COLOUR: REDSMOOTH



(V) CORBELLED BRICK
DETAIL UNDER EAVES



EXISTING

LOFT PLAN

SCALE 1:50



FLAT ROOF

APPROVED
(APP. REF. NO:
585/APP/2020/836

LOFT PLAN


SCALE 1:50



PROPOSED

LOFT PLAN

SCALE 1:50

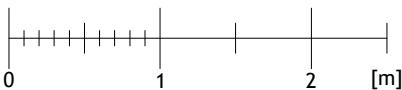

(II) PAINT ON BRICK TO
MATCH EXISTING

WALK-IN
WARDROBE

EN-SUITE

2M HEADHEIGHT

VOID

RIDGE ABOVE

2M HEADHEIGHT

PLAY ROOM

2M HEADHEIGHT

BEDROOM 4

2M HEADHEIGHT

(I) "RECLAIMED BRICK
COMPANY - HERITAGE
RED IMPERIAL BRICK"
TO MATCH EXISTING

(I) "RECLAIMED BRICK
COMPANY - HERITAGE
RED IMPERIAL BRICK"
TO MATCH EXISTING

(I) "RECLAIMED BRICK
COMPANY - HERITAGE
RED IMPERIAL BRICK"
TO MATCH EXISTING

NOTES

THIS DRAWING IS THE SUBJECT OF
COPYRIGHT AND DESIGN RIGHTS
AND SHALL NOT BE REPRODUCED,
LOANED, COPIED OR SUBMITTED
TO ANY OTHER PARTY WITHOUT
CONSENT.

NO. DR. INFO

DATE

REVISION

PROJECT

CARPENTERS COTTAGE,
ST ANDREWS PARK,
UXBRIDGE

CLIENT

DRAWING TITLE

EXISTING, APPROVED & PROPOSED
LOFT PLANS

SCALE

1:100

1:200

SIZE

A1

A3

JOB NO.

202039

STAGE

PLANNING

DWG NO.

202039.P.102

REVISION

0

DATE

12 AUG 2020

DRAWN

MB

CHECKED

MB

ATELIER⁴¹

ARCHITECTS

1 Manor Drive, London, N20 0DZ
michael@atelier41architects.co.uk
phone: 0 7399 409 190