


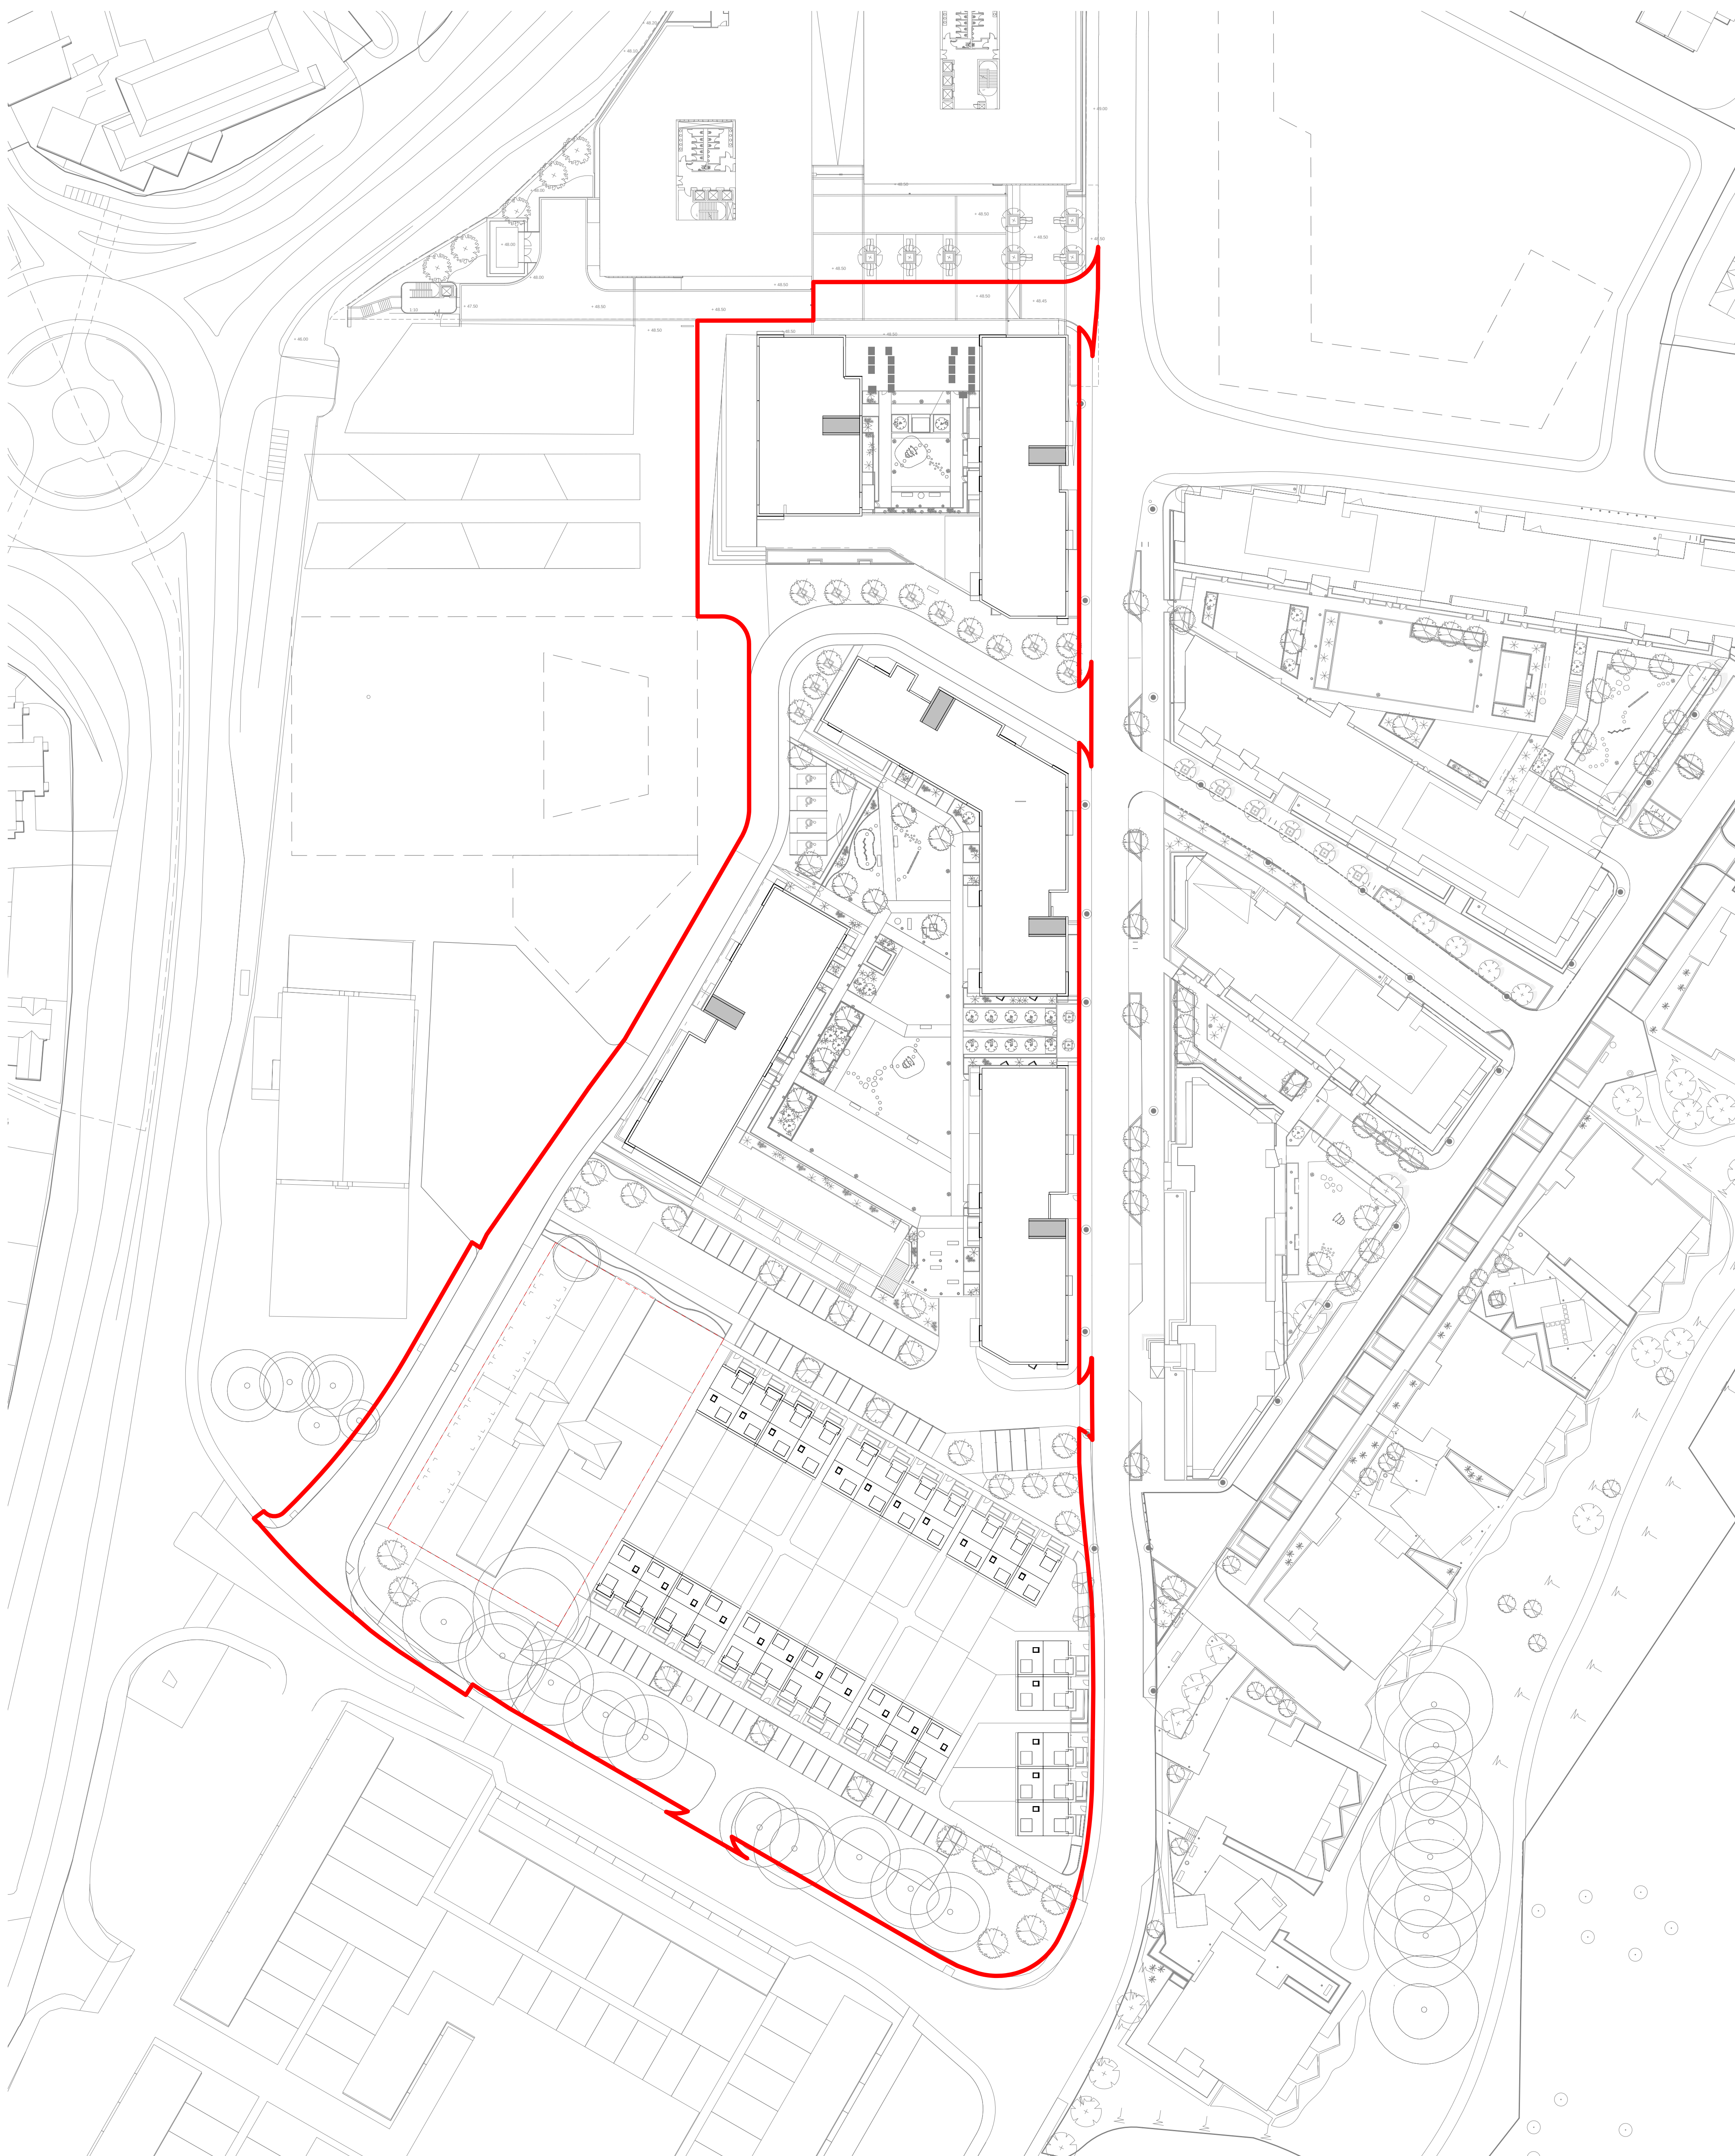

ANY DRAWING ERRORS OR DIVERGENCIES SHOULD BE BROUGHT TO THE ATTENTION
OF BUILDING DESIGN PARTNERSHIP AT THE ADDRESS SHOWN BELOW.

NOTES



ST.MODWEN
THE UK'S LEADING REGENERATION SPECIALIST

T +44 (0)114 273 1641
Sheffield@bdp.com

BDP.

REVISON
B